WALLED LAKE CONSOLIDATED SCHOOL DISTRICT
Walled Lake, Michigan

AGENDA
Regular Meeting of the Board of Education
March 7, 2024

Notice

Persons with disabilities needing accommodations for effective participation in the meeting should contact the Superintendent's office at 248-956-2011 to request mobility, visual, hearing, or other assistance.

***

The public may view this meeting streamed live at
https://wlcsd.org/board-of-education/livestream/

***

Place: Educational Services Center 7:00 PM
850 Ladd Road
Walled Lake, MI 48390

1. **CALL TO ORDER**
2. **PLEDGE OF ALLEGIANCE**
3. **GOLDEN APPLE AWARDS**

Jenny Parker and Diane Kindervater

4. **MERITORIOUS BUDGET AWARD RECOGNITION**
5. **STUDENT LEADERSHIP PRESENTATION**

Walled Lake Western High School

6. **LAKES AREA YOUTH ASSISTANCE ANNUAL REPORT** **3**

Lakes Area Youth Assistance (LAYA) is a prevention program within the Oakland County Circuit Court. Youth Assistance has been in Walled Lake since 1960. Their mission statement is to strengthen youth and families and to prevent and reduce incidents of juvenile delinquency, neglect, and abuse through volunteer involvement. Mrs. Stephanie Kaplan, LAYA Chairperson, Ms. Nancy van Leuwen, LAYA Vice-Chairperson, and Mrs. Stacy Pasini, LAYA Caseworker, will present an update on their programs and services.

7. **PARENT ADVISORY COMMITTEE ANNUAL UPDATE**

Walled Lake Schools' Parent Advisory Committee (PAC) consists of parent representatives who have children receiving special education programs and services. President Cory Hensley will present an update on the PAC activities over the last year and their successful work in building an active and sustainable PAC.

8. **PUBLIC COMMENTARY**
9. **ADMINISTRATIVE COMMENTARY**
10. **BOARD COMMENTARY**
11. **CONSENT AGENDA**
    a. Approval of Minutes
        1) Proposed February 1, 2024, Regular Meeting
    b. Personnel Recommendations
        1) New Hires 10
        2) Retirement 11
        3) Resignation 12
    c. Financial Reports - January 2024 13

    Disbursements in the amount of $18,904,502

Balance Sheet and Statement of Revenues and Expenditures - Unaudited, and Investment Schedule

d. Head Start Director's Report 18

12. **BID AWARDS (**Over $50,000)

a. 2019 Bond Projects Western High School, Scoreboard Replacement, $200,474.07 – 2019 Bond Fund 19

b. 2019 Bond Program Furnishings, Central and Western High Schools & Additional Needs, $4,110,676.65 - 2019 Bond Fund 29

13. **2023-2024 BUDGET AMENDMENT** **853**

The Administration has evaluated the budget line items, and adjustments have been made to more accurately reflect 2023-2024 revenues and expenditures.

14. **RESOLUTION: BOARD REVIEW OF HEAD START PROGRAM** **855**

In accordance with the federal Head Start Performance Standards, the Walled Lake Consolidated School District Board of Education is the governing body of the District's Head Start program. To comply with all federal contract regulations, Walled Lake Schools' Head Start is requesting the Board review the items listed below. All items were approved by the Head Start Policy Committee.

School Board request for review:

-Reimbursement Policy
-Recruitment Policy
-Selection Process
-Enrollment Process
-Delegate Monitoring Review
-Policy Council Meeting Minutes

15. **LAKES AREA YOUTH ASSISTANCE VOLUNTEER BOARD MEMBERS** **863**

Lakes Area Youth Assistance (LAYA) is a prevention program within the Oakland County Circuit Court. Youth Assistance has been in Walled Lake since 1960. Their mission statement is to strengthen youth and families and to prevent and reduce incidents of juvenile delinquency, neglect and abuse through volunteer involvement. In keeping with their established by-laws, LAYA has requested Board approval of their 2024 Volunteer Board members.

16. **BOARD POLICY REVIEW** **864**

The Board Policy Committee and Administration have reviewed the proposed Board Policies updates, which are being provided for the Board's review with anticipation of adoption at the regular Board meeting on April 4, 2024. The updated policies are in alignment with the current law.

17. **BOARD POLICY ADMINISTRATIVE REGULATIONS UPDATE** **866**

The following Board Policy Administrative Regulation has been updated and is being provided as an informational item prior to the Board Policy website update and notification.

- 4000-AR Organizational Chart Board policy regulation has been updated to reflect administrative changes in the District.

18. **ADJOURNMENT**

Notice of Nondiscrimination

In compliance with Title VII of the Civil Rights Act of 1964, Title IX of the Education Amendments of 1972, Section 504 of the Rehabilitation Act of 1973, the Age Discrimination Act of 1975, and the Americans with Disability Act of 1990, it is the policy of the Walled Lake Consolidated School District that no person shall, on the basis of race, color, religion, national origin or ancestry, sex, age, disability, height, weight, political belief, military service or marital status be excluded from participation in, be denied the benefits of, or be subjected to discrimination during any program or activity or in employment. For information contact the District Compliance Officer, at 248-956-2023.

Lakes Area Youth Assistance

Annual Report for the Year 2023

850 Ladd Rd., Bldg. D, Walled Lake, MI 48390 ~ 248-956-5070 ~

Statement of Sponsorship and Support

The mission of Lakes Area Youth Assistance (LAYA) is to strengthen the relationship between youth and their families and reduce child abuse, neglect and juvenile delinquency through volunteer involvement.

The core sponsors and supporters who make Lakes Area Youth Assistance possible are the Charter Township of Commerce, City of Walled Lake, Walled Lake Consolidated School District, City of Wixom, Village of Wolverine Lake and Oakland County Circuit Court-Family Division. Principal funding is through the Oakland County Board of Commissioners, business owners, individuals and a dedicated Board of Directors.

The Walled Lake Consolidated School District provides LAYA with an office located in the Educational Services Center. We are very grateful for the generous support of our community sponsors!

LAYA receives casework referrals from school personnel, police/sheriff departments, parents, Department of Human Services and other entities. Our caseworkers provide confidential short-term family-centered counseling services. Through early intervention, more serious problems can be averted. Typical reasons for referrals include prevention, retail fraud, home and school problems, violations of local ordinances, assault and alcohol or drug involvement.

We provide numerous prevention programs that continue to prove successful each year such as: Summer Camp, Skill Building Activities, Family Education Programs, Mentors PLUS, Shop with a Hero and Holiday Adopt-a-Child.

The annual fundraiser for LAYA is our "Taste of the Lakes" event. It is held at Edgewood Country Club in Commerce Township. Many thanks to the board members and staff who give of their time and efforts to bring this event together. We look forward to seeing you all at the event this year, scheduled for **Tuesday, September 17, 2024.**

If you are interested in being a part of Lakes Area Youth Assistance I encourage you to call 248-956-5070 for more information. We meet at 12:00 noon on the second Wednesday of each month at the LAYA office.

Stephanie Kaplan
Lakes Area Youth Assistance, 2023 Chairperson

2023 Board of Directors-Officers

Stephanie Kaplan, Chairperson
Nancy van Leuwen, Vice Chairperson
Jodi Gallo, Secretary
Peggy Hawke, Treasurer

2023 Board Members

Ellen Demray, Kathy Lyall, Clarence Mills, Joan Sare and Christopher Titus. **Ad Hoc Members**: Shayna Levin, Cindy Scarpace and Hon. David Law. **Police Liaisons**-Deputy Giffin, Deputy Krafft, Deputy Peterson.

Office Staff– Stacy Pasini, Caseworker
Administrative Assistant - Barb Sprunk

Oakland County Commissioners:

District #10: Kristen Nelson (D), **nelsonkd@oakgov.com**

District #11: Marcia Gershenson (D), **gershensonm@oakgov.com**

District #12: Christine Long (R), **longc@oakgov.com**

District #14: Ajay Raman (D), **ramana@oakgov.com**

District #15: Gwen Markham (D)**, markhamg@oakgov.com**

District #16: William Miller (D), **millerw@oakgov.com**

Judges of Circuit Court Family Division

Lakes Area Youth Assistance is sponsored by the Circuit Court—Family Division.

Hon. Lisa Langton
Presiding Family Division Judge



Hon. Kameshia D. Gant
Hon. Maureen Kinsella
Hon. Lisa Gorcyca
Hon. Julie McDonald
Hon. Lorie N. Savin
Hon. Amanda J. Shelton

The Probate Court for the County of Oakland does not discriminate on the basis of disability in admission or access to its programs, activities or services as required by Title II of the American Disabilities Act of 1990. The court is an equal opportunity employer.

Court Administration:

Rich Lynch, Circuit Court Administrator
Oakand County Circuit Court
Pamela J. Monville, Deputy Court Administrator
Oakland County Circuit Court
Liz Csizmadia, Chief, Oakland County Youth Assistance,
Oakland County Circuit Court

Sponsorship and Support:

Charter Township of Commerce
City of Walled Lake
Walled Lake Consolidated School District & School Board
City of Wixom
Village of Wolverine Lake
Oakland County Circuit Court

4

Our 23rd Annual

"Taste of the Lakes"

Fundraiser will be held
on **Tuesday, September 17, 2024**
Edgewood Country Club
5:00 – 8:00 PM

Without the financial support of the community we could not offer the programs summarized in this brochure.

Please come out and support this wonderful cause.

YOUTH ASSISTANCE
Lakes Area
Strengthening Families
Through Community Involvement


Shop with a Cop/Hero


On December 11th, 2023, LAYA was able to pair 26 area youth from the Walled Lake School District with local heroes for a holiday shopping experience. At this event, the heroes consisted of Oakland County Sheriff's Officers, Commerce Township Firefighters and EMTs. After a pizza meal provided by LAYA, the youths were matched with a Hero and were able to shop for clothing, supplies and a few special items, all paid for by contributions from the Commerce Meijer.



On December 12th, 2023, LAYA was able to pair 15 area youth from the Walled Lake School District with members of the Fraternal Order of Police, Lodge 128, to provide a holiday shopping spree, all sponsored by the Wixom Meijer. After a pizza meal, the youths were matched with an officer and were able to shop for clothing, supplies and a few special items for themselves or family members.



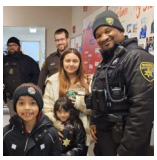

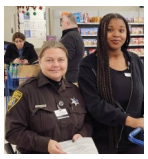



At both events, the Meijer Stores sent each family home with groceries for a great holiday meal.

These events were great opportunities for some Walled Lake School children to have a positive learning experience with members of our area law enforcement and local heroes. It also allowed these youths to see through the Meijer Corporation, how two of our local Meijer stores continue to very generously support our community.

Jodi Gallo
Shop with a Cop/Hero, Coordinator

Mentors PLUS

The Lakes Area Youth Assistance Mentors PLUS program is designed to match pre-screened adult mentors with at-risk caseload children in the Walled Lake School system. The "matching" process is designed to help the youth develop both socially and emotionally. A supportive mentor is to be a friend and a positive role model. The mentor's commitment is for one year.

If you know of someone who would be interested in becoming a mentor or volunteering for the Mentors Plus committee, please contact the LAYA office for further information.

We had one (1) "match" in 2023.

Clarence Mills
Mentors PLUS, Coordinator

Skill Building

Lakes Area Youth Assistance strives to provide scholarships to youth for activities that enable them to develop a special interest or talent which they may not otherwise be able to participate in. These skill building activities are aimed at expanding the youth's horizons, increasing skills and building self-confidence. We are pleased that in 2023 we were able to assist 26 youth in the Walled Lake Consolidated Schools in working toward reaching their full potential and experiencing a positive learning opportunity that may not have been possible without assistance. Youngsters were able to participate in football, soccer, swimming, dance, ballet, cheerleading, track & field, volleyball, basketball, wrestling, guitar lessons and Java Script Coding, Gaming and Design. Our Board will continue to work together with the community in 2024 to keep our youth engaged in activities that develop skills and self-confidence so they may experience a brighter future.



Jodi Gallo
Skill Building, Coordinator

Holiday Adopt-A-Child

The Holiday Adopt-a-Child event was very successful this year. A total of 86 children were adopted and we are proud to say that this was the 23rd year LAYA has been able to help families during the holidays. The youth adopted were both LAYA caseload and non-caseload families. Thank you to all of the Walled Lake Consolidated School District principals, secretaries, teachers, counselors and social workers who worked with LAYA to identify and refer families in need.

Our generous donors included **Huron Valley-Sinai Hospital, Spencer Roofing, Wixom DPW, Wixom Senior Center, Walled Lake United Methodist Church, Crossroads Presbyterian Church, Dublin Elementary PTA and several individual community members.**

We would like to extend our sincere appreciation to everyone who contributed. Your willingness to give made for a blessed and joyful holiday for some of our area children.

We look forward to helping many more children in 2024!

Ellen Demray
Holiday Adopt-a-Child, Coordinator





5th Grade Camp / Summer Camp

Our objective in sending kids to camp throughout the school year and during the summer months is to introduce or reinforce positive relationships and experiences. New friendships and skill building experiences will always be with them. Accomplishing goals (talking to a new person or completing a skills course) are some of the many positive learning tools.

In 2023, we were proud to send one child to Code Masters Java Script Coding, Gaming, Design summer day camp offered through Walled Lake Schools Community Education, and we were able to provide a scholarship for one child to attend 5th Grade Camp.

We gratefully wish to acknowledge donations received from the 2023 Taste of the Lakes event. Without your help, these kids would not have had the opportunity to have a positive summer camp experience. Thanks to all involved.

Joan Sare
Summer Camp Coordinator



YOUTH ASSISTANCE
Lakes Area
Strengthening Families
Through Community Involvement

Make a difference in your community

Become a LAYA Volunteer

Call (248) 956-5070

- Join LAYA's Board of Directors
- Join a LAYA prevention program committee

Taste of the Lakes



2023 was a great year for our 22nd Annual "Taste of the Lakes". With your support we were able to net more than $20,000! Thanks to all of our sponsors, restaurants, volunteers and supporters who made this year's event a huge success. Please take a look at each program report to see how your support helped the children and families in this great community.

The Taste was held once again at Edgewood Country Club and 16 of our finest local restaurants provided specialty items from their menu for our patrons to sample and enjoy. When visiting these great establishments, please mention you had seen them at the "Taste".

Our raffle and silent auction offered an array of unique treasures donated by many local business owners and our school's PTA/PTSA's. A big "Thank You" goes out to the staff and management of Edgewood Country Club for hosting the event and helping make the night a huge success.

A special thank you, as well, to those who generously supported our efforts with financial donations.

Lakes Area Youth Assistance is very proud and grateful for the outpouring of the community wide efforts that made "Taste of the Lakes 2023" so successful. Our appreciation goes out to everyone whose generosity helps make the prevention programs and services of Lakes Area Youth Assistance possible for at-risk WLCSD students and families.



Ellen Demray
Taste of the Lakes Coordinator

Youth Programs sponsored by LAYA for 2023

Family Education

Lakes Area Youth Assistance offers family and youth education programs to assist those in the Walled Lake Consolidated School District build skills in communication, problem solving, resiliency, self-awareness, and prevention of bullying. Additional programs are offered to address prevention of substance abuse as requested by school personnel, law enforcement and families. The funds to facilitate these programs come from our Annual Fundraiser, Taste of the Lakes, as well as our community support partners.

Youth Programs

- ***Art Adventures***: Wayne State University Art Therapy interns work with small groups of "at risk" students to explore the use of art to build positive life skills. This will be addressed by students participating in experiential art activities to enhance social skills, self-awareness, emotional expression, and coping skills. Over the course of 6-8 sessions, emphasis is placed on process and content, not finished art products. The value of this program is in students using art to learn about and talk about themselves, gain understanding of others and using the "art process" when they have a problem they "can't talk about." Topics explored may be, but are not limited to: absentee parents, substance abuse, conflict in the home or with peers, grief/loss, and bullying. LAYA was able to offer this program to approximately 50 students in the 2023 school year.


- ***Stress to Success Yoga***: A certified Yoga instructor teaches the basics of Yoga to a small group of preschool through middle school students. These tools help students build resiliency, mindfulness, self-regulation, and self-esteem. The program runs for 6-8 weeks and includes small groups of students from both general and special education classes. LAYA was able to offer this program to approximately 150 students during the 2023 school year.

- ***Reading for Success:*** LAYA was able to offer $150 per elementary school to help with the purchase of books from School Scholastic Book Fairs for those students whose families may not have funds to support such purchases. These purchases were to be for "only books" from the fair, and welcomed by many families in the district.

- ***Winter Break Activity Bags:*** LAYA offered an experimental program to a few "at risk" families during the winter holiday break. 100 Canvas bags were filled with youth books, games, and a few healthy cooking activities which were then distributed to every 4th & 5th grade student at one of our Title I elementary school buildings. This program was initiated to build family and child involvement.

Peggy Hawke
Family Education Coordinator



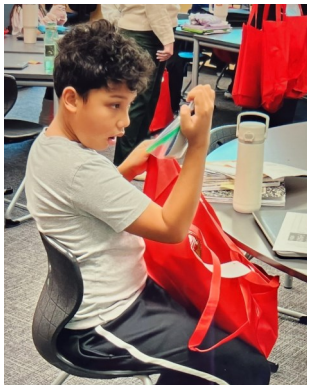






Caseworker's Report

In 2023, Lakes Area Youth Assistance had a total of 219 new cases.

(Charts depict age, reason, and source breakdowns for referrals)


The LAYA staff and volunteer board continue to forge strong links with schools, law enforcement, and other community entities to increase awareness of our programs and services. We also welcome collaborations with local businesses, human service agencies, civic groups, churches and others in our community determined to decrease and prevent child abuse, neglect and juvenile delinquency through prevention programs.


Referral Source

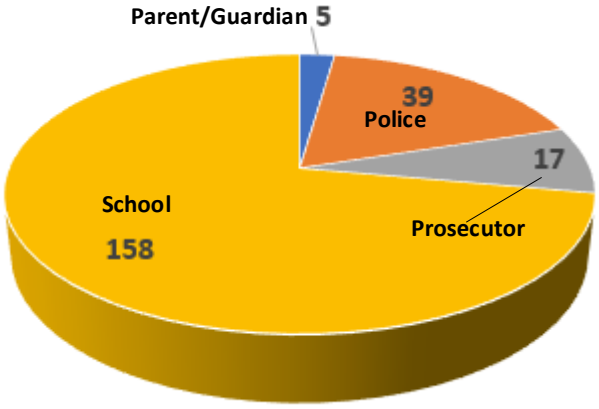

School = 72% **Parent** = 2% **Police** = 18% **Prosecutor** = 8%

Client Ages

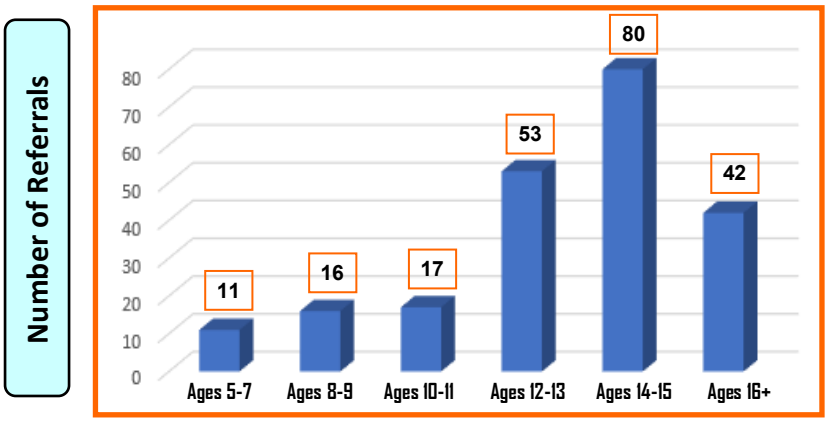

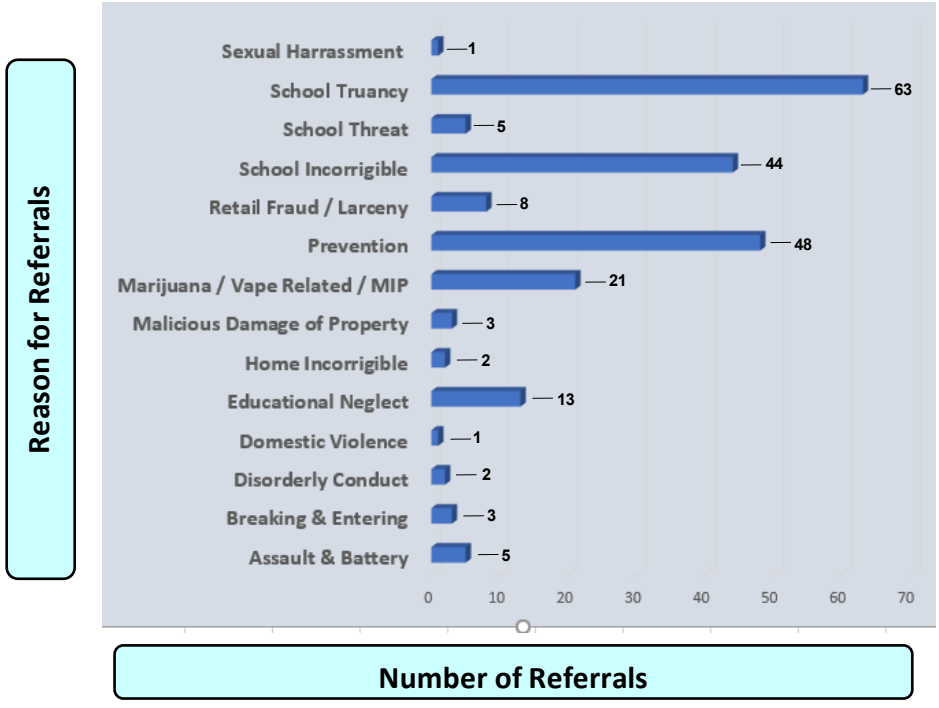

2023 Caseworker Staff

Stacy Pasini

Lakes Area Youth Assistance

Thank You

to our community and to all the generous contributors

2023 "Taste of the Lakes"

Because of your commitment, our mission to strengthen youth and families through volunteer involvement will continue to grow to meet our community's needs.

Gold Sponsors

** Giffels Webster ** Marcucci Construction**

Silver Sponsors

** Integrated & Preventative Health Care ** KER Engineering**
Nedrow Refractories Co. ** Walled Lake Education Association ** Walled Lake Schools Federal Credit Union

Bronze Sponsors

** Adkinson, Need, Allen & Rentrop, PLLC ** Hislop & Lepak Family Dentistry ** Kemp, Klein Law Firm **Lynch & Sons Funeral Home **McKenna Assoc. ** Shelving & Rack Systems, Inc. **Spencer Roofing**

Restaurants

Andale' Mexican Cantina & Grill **C.A.Y.A. Smokehouse Grill **CJ's Brewery **Casey's of Walled Lake **Crmbl Cookies **Dickey's Barbeque Pit **Edgewood Country Club **Edible Arrangements **Great Harvest Bread Company **Jet's Pizza **Kickstand Brewing Co. **Library Sports Pub & Grill **Olive Garden **Tim Horton's of Walled Lake **Urban Gyro **Wing Snob

Generous Contributors

Ace Hardware of Commerce Twp., Adkinson Need, Allen & Rentrop; American All-Stars, American Plastic Toys, Ann Arbor Hands on Museum, Aroma Cigar Lounge, Avon Store, Beach Tiki Bar & Boil, Beck's Liquor Fine Wine & Craft Beer, Bella Photography, Benstein Grill, Blazing Bagels, Body Language Fitness & Yoga Center, Bogie Lake Greenhouse, Brentwood Grille, California Pizza Kitchen, Camp Bow Wow, Carol Bielecki, Castell Workspace in Balance, Christine Matthews, Chris & Christine Titus, Cindy Scarpace, Clarence Mills, Clifford Smart M.S. PTSA, Commerce Elementary PTA, Commerce Fire Dept., Commerce Village Veterinarian Hospital, Copper Mug Bar & Grill, Culver's, Cutco Kitchen Store, Dairy Queen, Union Lake; Dairy Queen, Walled Lake; Dairy Twist Café, Detroit Red Wings, Detroit Tigers, Do it Best Hardware of Walled Lake, Double Tree by Hilton Hotel, Ellen Demray, El Nibble Nook, Edgewood Country Club, 5th Tavern Restaurant, Fabulous Nails, Fancy Nails, Farmer John's Greenhouse, Fork n' Pint Restaurant, Futuristic Car Wash, Geisler MS PTSA, Giffels Webster, Glengary Elementary PTA, Gloria Lints, Grandby Mold, Great Lakes Ace Hardware, Green Goat Gifts, Haang's Bistro, Hagopian World of Rugs, Hickory Woods Elementary PTA, Highland Hills Golf Club, Highland House, Hislop & Lepak Family Dentistry, Holy Land, Inc. dba Sinbad Fruit Market, Home Depot of Commerce Twp., Homedics, Honey Baked Ham Co., It's So Cute Boutique & Décor, Jackson Assoc., Inc., Jacobson's Dental Group, Jax Kar Wash, Jennifer's Café, Joan Sare, Jodi Gallo, Kathy Lyall, KER Engineering, LaFontaine CDJR of Walled Lake, Lakes Bar & Grille, Lakes Foot & Ankle Assoc., Lena's Kitchen, Loon Lake Elementary PTA, Lynch & Sons Funeral Home, Magoos Pet Outlet, Marcucci Construction, Margaret Nelson, MH Guest Elementary PTA, Matt Weber, Meadowbrook Hall, Michael's, Moonlight Mediterranean Cuisine, Movement United, Murray's Auto Supply, Nancy van Leuwen, Nedrow Refractories, Oakland County Parks & Recreation, Oakland County Sheriff's Office – Commerce, Olga's Kitchen, Ore Creek Ciders, Peggy Hawke, Penny Lake Market, Pita Way, Pontiac Golf Club, Pro-Scape Landscaping, PureFit Pilates & Yoga, Real Green Systems, Red Lobster, Red Robin, Riverside Canoe Trips, Sarah Banks M.S. PTSA, Shears Studio, Sheila Rose, Shelving & Rack Systems, Inc., Siegel's Deli, Sky Zone, Skull Island, Specs Eyewear, Spencer Roofing, Starbucks, Stephanie Kaplan, Susan Sayed, M.D., TJ's Market, The Links at Crystal Lake, Thunder Bay Golf Resort, Tipsy Canoe Rental & Brew, LLC, Toasted Oak & Grill Market, Top Lube Center, Twin's Coney Family Dining, Uptown Grille, USPBL/Jimmy John's Field, Waldenwoods, WL Athletics Department, WL Central HS PTSA, WL Education Assoc., Walled Lake Elementary PTA, WL Northern HS PTSA, WL Schools Federal Credit Union, WL Western HS PTSA, WLS Prime Time Care, Walnut Creek M.S. PTSA, Watkins Florist, West Bloomfield Fit Body Boot Camp, Wilson Marine, Wilson's Pub & Grill, Wonderland Lanes, Wynn Berry, Zerbo's Market & Bistro, Zoup

SAVE THE DATE: ***23rd Annual Taste of the Lakes***
September 17, 2024, Edgewood Country Club, 5-8 p.m.

Consent Agenda – March 7, 2024
Personnel Recommendation

New Hires

Mark Lada
1.0 Science
Creek Middle School
Effective 2/15/2024

Patricia McCormick
1.0 Student Support Specialist
All Middle Schools
Effective 2/26/2024

Consent Agenda – March 7, 2024
Personnel Recommendation

Retirements

~~**Alexander Traverso**~~
~~1.0 Math~~
~~Central High School~~
~~Effective 1/26/2024~~

Consent Agenda – March 7, 2024
Personnel Recommendation

Resignations

Alexander Traverso
1.0 Math
Central High School
Effective 1/26/2024

Jessica Rodrigues
1.0 SXI
Geisler Middle School
Effective 3/1/2024

WALLED LAKE CONSOLIDATED SCHOOL DISTRICT
GENERAL FUND BALANCE SHEET - Unaudited
JANUARY 31, 2024

ASSETS	
Cash and Investments	$ 38,349,660
Accounts Receivable	114,847
Interfund Receivables	357,164
Inventories	16,640
Prepaid Costs	193,425
TOTAL ASSETS	$ 39,031,736
LIABILITIES	
Accounts Payable	$ 226,690
Accrued Payroll Liabilities	1,981,621
Deferred Revenue and Other Liabilities	6,251,568
Interfund Payables	4,416,885
TOTAL LIABILITIES	12,876,764
FUND BALANCE	
Prior Year Ending Fund Balance	22,151,548
Current revenues over/(under) expenditures	4,003,424
TOTAL FUND BALANCE	26,154,972
TOTAL LIABILITIES & FUND BALANCE	$ 39,031,736

WALLED LAKE CONSOLIDATED SCHOOL DISTRICT
GENERAL FUND STATEMENT OF REVENUE AND EXPENDITURES - Unaudited
JULY 1, 2023 to JANUARY 31, 2024

	PRIOR YEAR ACTUAL JUNE 30, 2023	ORIGINAL BUDGET	YEAR-TO-DATE ACTUAL	% of Budget
REVENUE				
LOCAL SOURCES				
Property Taxes	$ 31,465,668	$ 31,299,752	$ 30,806,340	98%
Tuition and Fees	81,127	66,776	46,772	70%
Interest Earnings	744,670	476,000	752,167	158%
Other Local Revenue	3,538,338	3,301,669	1,501,417	45%
Total Local Sources	35,829,803	35,144,197	33,106,696	94%
STATE SOURCES	121,607,434	117,094,349	44,665,517	38%
FEDERAL SOURCES	14,219,654	10,013,967	2,853,369	28%
INTERDISTRICT SOURCES	14,362,917	14,779,476	7,143,762	48%
TOTAL REVENUE	**$ 186,019,808**	**$ 177,031,989**	**$ 87,769,344**	**50%**
EXPENDITURES				
INSTRUCTION				
Basic Programs				
Elementary Programs	$ 43,847,380	$ 42,366,261	$ 17,529,272	41%
Middle School Programs	17,915,013	16,839,105	7,070,701	42%
High School Programs	24,919,042	22,653,314	9,377,390	41%
Other Basic Programs	1,410,890	1,487,021	869,232	58%
Total Basic Programs	88,092,325	83,345,701	34,846,595	42%
Added Needs				
Special Education	22,411,186	23,055,557	11,362,238	49%
Compensatory Education	4,616,542	4,352,215	2,483,674	57%
Vocational Programs	1,019,768	1,087,714	439,488	40%
Total Added Needs	28,047,496	28,495,486	14,285,400	50%
Adult and Continuing Education	66,159	82,930	36,537	44%
TOTAL INSTRUCTION	**116,205,980**	**111,924,117**	**49,168,532**	**44%**
SUPPORTING SERVICES				
Pupil Support	16,211,876	16,386,464	7,908,552	48%
Instructional Support	7,865,638	7,665,724	4,050,683	53%
General Administration	715,018	790,302	486,918	62%
School Administration	10,572,717	9,791,761	5,518,181	56%
Business Services	2,562,531	2,436,640	1,384,916	57%
Operations & Maintenance	13,162,325	13,550,191	7,800,152	58%
Transportation	6,715,323	6,548,794	2,644,667	40%
Central Support Services	4,208,581	4,531,100	2,674,868	59%
Athletics	2,212,171	2,160,436	1,380,137	64%
TOTAL SUPPORTING SERVICES	**64,226,180**	**63,861,412**	**33,849,074**	**53%**
COMMUNITY SERVICES/OTHER				
Community Services	221,368	233,911	132,050	56%
Non-voted Debt Service and Leases	1,138,931	1,090,749	613,697	56%
Transfer to Other Funds	91	100	2,567	2567%
TOTAL COMMUNITY SERVICES/OTHER	**1,360,390**	**1,324,760**	**748,314**	**56%**
TOTAL EXPENDITURES	**$ 181,792,550**	**$ 177,110,289**	**$ 83,765,920**	47%
NET CHANGE IN FUND BALANCE	**4,227,258**	**(78,300)**	**4,003,424**	
BEGINNING FUND BALANCE	**17,924,290**	**22,151,548**		
ENDING FUND BALANCE	**$ 22,151,548**	**$ 22,073,248**		

WALLED LAKE CONSOLIDATED SCHOOL DISTRICT
NOTES TO STATEMENT OF REVENUE & EXPENDITURES
JULY 1, 2023 to JANUARY 31, 2024

REVENUE

- Property taxes are largely collected in the summer. As a result, a large percentage of the budget has been realized.
- Interest earnings are trending ahead of original expectations. The budget will be adjusted later in the year.
- State Sources consist primarily of State aid payments, which are paid from October 2023 through August 2024. We have received four of eleven payments, or 36% as of the end of January. In addition to State Aid, we have several State grants included in this category of revenue.
- Federal programs are reimbursed after expenditures have been incurred and there is often a delay in timing before the revenue is received.
- Interdistrict sources consist primarily of PA 18 special education funding, which is paid on a quarterly basis. As of January 31, two of four quarters have been received.

EXPENDITURES

- Teachers have received 10 of 24 pays related to the 2023/2024 contract; therefore, we would expect instructional areas to be at approximately 42% of budget. All other employees have received 14 of 24 pays, or about 58%.
- Other basic programs consist of summer school programs and grant-funded preschool programs. The summer activity causes this line to use the budget quicker than traditional instruction activities.
- Special Education costs are pacing slightly ahead of budget due to wages and fringe benefits. We will review in detail and address in a future budget amendment, if necessary. In addition, tuition for county programs are also trending ahead of budget, but these are offset by additional Public Act 18 revenue from Oakland Schools; the revenue and expense will be updated as part of the budget amendment.
- Compensatory Education includes programs to help students who need additional supports, such as reading recovery, at-risk services, bilingual support, etc. This category of costs is slightly ahead of budget due to grant-funded activities and will be incorporated into the budget amendment.
- Transportation is trending behind budget due to the timing of invoicing. As of the end of January, the District has paid Dean Transportation for services through November.
- Athletic expenses include two-thirds of the contract coaching costs, covering Fall and Winter sports seasons. The expenses are where we would expect them to be.
- Transfers to other funds includes a reimbursement of excess indirect costs charged to the Food Service fund during the prior fiscal year. The budget will be updated with the next amendment.

WALLED LAKE CONSOLIDATED SCHOOL DISTRICT
DISBURSEMENTS
MONTH ENDING JANUARY 31, 2024

FUND	PAYROLL	ACCOUNTS PAYABLE	TOTAL
General Fund	$ 11,583,632	$ 2,251,768	$ 13,835,400
Athletics	56,540	219,311	275,851
Student Activity Funds	-	89,057	89,057
Food Service Funds	217,211	242,386	459,597
Federal Funds	645,414	2,378	647,792
Capital Project Funds	-	3,377,391	3,377,391
Special Revenue Funds	204,880	14,534	219,414
Debt Service Funds	-	-	-
	$ 12,707,677	$ 6,196,825	$ 18,904,502

WALLED LAKE CONSOLIDATED SCHOOL DISTRICT
INVESTMENT HOLDINGS AS OF JANUARY 31, 2024

	WEIGHTED AVERAGE MATURITY	MARKET VALUE
GENERAL FUND		
MILAF Cash Management Money Market Fund	n/a	$ 1,098,451
MILAF Cash Management MAX Class Money Market	n/a	14,075,591
Blackrock Liquidity Funds (Installment Purchase Escrow)	n/a	261,896
GENERAL FUND TOTAL		**15,435,938**
DEBT FUNDS		
MILAF Cash Management MAX Class Money Market	n/a	15,534,184
Premium Commercial Money Market	n/a	11,674,589
DEBT FUNDS TOTAL		**27,208,773**
CAPITAL PROJECTS		
MILAF Cash Management Money Market Fund	n/a	3,768,159
MILAF Cash Management MAX Class Money Market	n/a	9,866,579
U.S. Treasury Bonds/Notes	13.88 months	93,527,224
Premium Commercial Money Market	n/a	5,012,294
CAPITAL PROJECT FUNDS TOTAL		**112,174,256**
TOTAL INVESTMENTS		**$ 154,818,967**

Head Start Director's Report
February 14, 2024

Enrollment:

- We currently have 48 students, (19 males, 29 females) enrolled.
- 3 year-olds: 26, 4 year-olds: 21, 5 year-olds: 1

- Actual enrollment by ethnicity and race:
  - Ethnicity: Hispanic or Latino Origin: 6
    - Non-Hispanic/Non-Latino Origin: 42
  - Race:
    - American Indian or Alaskan Native: 0
    - Asian: 0
    - Black or African American: 16
    - White: 25
    - Bi-Racial or Multi-Racial: 8

- Languages Spoken:
  - English: 43 Arabic: 4 Ukrainian: 3
  - Spanish: 2 French: 1 Russian: 1
  - Armenian: 1 Chaldean: 4 Albanian: 2

- We have 5 children on the waitlist.
- Total of 4 children considered over income.
- Average Daily Attendance is 85%.

Education:

- Visits from the local librarian

Disabilities:

- There are currently 8 enrolled children who received services in the month of January

Staffing Training:

- Staff participated Literacy training, training on English Language Learner strategies, and Michigan Health and Safety Refresher training

Staffing: We have no new staff this month

Parent Training: Parent Café on 1/11/24

Volunteers: We have had 35 volunteers this month with a total of 83.82 volunteer hours

Respectfully Submitted,
Sarah Davey

AUCH
Auch Construction
Innovative Planners & Construction Managers
Since 1908

65 University Drive
Pontiac, Michigan 48342
P (248) 334-2000
F (248) 334-3404
www.auchconstruction.com

February 28, 2024

Bill Chatfield
Director of Operations
Walled Lake Consolidated School District
850 Ladd Road, Building D
Walled Lake, MI 48390

RE: Walled Lake Consolidated School District
2019 Bond Projects Western High School Team Buildings – Bulletin 8

Dear Mr. Chatfield:

We have completed our review and evaluation of the new scoreboard per bulletin 8 for the 2019 Bond Program Western High School Team Buildings.

This bulletin was issued in response to the owner's request due to the existing sign's failure to operate properly during the fall of 2023. This failure occurred after contracts were previously awarded for work at the stadium.

Based on the review conducted with the design team we are recommending the district to approve a change order to Great Lakes Power & Lighting in the amount of $200,474. The original contract amount awarded to Great Lakes Power & Lighting for this project was for $373,000.

The change order would be issued utilizing available project contingency.

Attached please find a copy of the contractor quotation for reference. Please do not hesitate to call if you have any questions.

Very truly yours,

George W. Auch Company

McKenzie Ozark
Project Manager
Enclosures
CC: TMP, Auch

GREAT LAKES POWER & LIGHTING, INC.
N 42 43' 39" ◆ W 82 41' 81"

PRICE QUOTATION

CCN# **23024-003**
Description Bulletin 8
Date: 2/13/2024
Project Name: WLCS Western High Team Building
Project Number: 23024
Page Number: 1

Drawing	Material($)	Labor Hrs
|| ED-1 (Drawing No. E0.4)	140,756.49	190.16
|| ED-2 (Drawing No E0.4)	365.84	1.35
|| TD-1 (Drawing No. TC900)	380.33	23.28
Total	**141,502.66**	**214.79**

ED-1 (Drawing No. E0.4)

Description	Qty	Net Price	U	Total Mat.	Labor	U	Total Hrs.
3/4" CONDUIT - EMT	60	124.80	C	74.88	4.80	C	2.88
3/4" CONN SS STL - EMT	8	316.07	C	25.29	15.00	C	1.20
3/4" COUPLING SS STL - EMT	6	371.45	C	22.29	6.00	C	0.36
1" CONDUIT - RMC - GALV	15	543.40	C	81.51	9.30	C	1.40
1 1/2" CONDUIT - RMC - GALV	15	899.60	C	134.94	12.75	C	1.91
1 1/2" COUPLING - RMC - GALV	3	1,943.20	C	58.30	0.00	C	0.00
1" ELBOW 90 DEG - RMC - GALV	2	3,576.30	C	71.53	48.00	C	0.96
1 1/2" ELBOW 90 DEG - RMC - GALV	3	6,083.00	C	182.49	72.00	C	2.16
1" LOCKNUT - STEEL	8	123.58	C	9.89	46.50	C	3.72
1 1/2" LOCKNUT - STEEL	4	259.88	C	10.40	9.45	C	0.38
1" BUSHING - PLASTIC	4	64.58	C	2.58	3.90	C	0.16
1 1/2" BUSHING - PLASTIC	2	110.45	C	2.21	7.80	C	0.16
1" MEASURE CUT & THREAD LABOR - RMC - GALV	2	0.00	C	0.00	33.75	C	0.68
1 1/2" MEASURE CUT & THREAD LABOR - RMC - GALV	4	0.00	C	0.00	42.90	C	1.72
1" 2-H STRAP - RMC - STEEL	1	100.21	C	1.00	9.75	C	0.10
1 1/2" 2-H STRAP - EMT - STEEL	1	165.27	C	1.65	12.90	C	0.13
3/4" EMT & 1/2" RMC 1-PC STRUT CLAMP W/ SADDLE -	7	258.14	C	18.07	6.90	C	0.48
1" 2-PC STRUT CLAMP RMC / IMC - STEEL	2	521.65	C	10.43	8.40	C	0.17
1 1/2" 2-PC STRUT CLAMP RMC / IMC - STEEL	2	719.03	C	14.38	11.10	C	0.22
1/2 OR 3/4" CONDUIT+BOX SUPPORT W/ 9/32" MNTG H	4	716.44	C	28.66	11.70	C	0.47
1" FLEX - LIQUIDTIGHT METALLIC - GRAY	6	502.40	C	30.14	8.85	C	0.53
1 1/2" FLEX - LIQUIDTIGHT METALLIC - GRAY	6	800.80	C	48.05	16.20	C	0.97
1" CONN STRAIGHT - LIQUIDTIGHT DIECAST	2	1,573.28	C	31.47	25.50	C	0.51
1 1/2" CONN STRAIGHT - LIQUIDTIGHT DIECAST	2	4,294.54	C	85.89	37.50	C	0.75
1" CONDUIT - PVC40	270	130.00	C	351.00	6.30	C	17.01
1 1/2" CONDUIT - PVC40	270	217.10	C	586.17	8.40	C	22.68
1" ELBOW 90 DEG - PVC40	-2	410.06	C	-8.20	33.00	C	-0.66
1" COUPLING - PVC	0	100.28	C	0.00	0.00	C	0.00

9646 Marine City Hwy.◆Casco, MI 48064 ◆ PH.586.716.4000 ◆FX.586.716.4770



N 42 43' 39"◆W 82 41' 81"

PRICE QUOTATION

CCN# **23024-003**
Description Bulletin 8
Date: 2/13/2024
Project Name: WLCS Western High Team Building
Project Number: 23024
Page Number: 2

Description	Qty	Net Price	U	Total Mat.	Labor	U	Total Hrs.
1 1/2" COUPLING - PVC	0	186.86	C	0.00	0.00	C	0.00
1" ADAPTER MALE - PVC	-2	154.35	C	-3.09	18.00	C	-0.36
1" ADAPTER FEM - PVC	2	173.37	C	3.47	18.00	C	0.36
1 1/2" ADAPTER FEM - PVC	0	275.64	C	0.00	0.00	C	0.00
#12 THHN BLACK	198	189.80	M	37.58	7.73	M	1.53
# 8 THHN BLACK	15	627.90	M	9.42	10.50	M	0.16
# 4 THHN BLACK	1,075	1,401.40	M	1,506.51	15.30	M	16.45
# 8 THHN GREEN	330	627.90	M	207.21	10.50	M	3.46
WIRE CONN RED	12	38.00	C	4.56	9.00	C	1.08
4x 1 1/2" SQ BOX COMB KO	4	1,347.42	C	53.90	34.50	C	1.38
4" SQ BLANK COVER	4	501.08	C	20.04	3.75	C	0.15
1 5/8x 1 5/8x 14G STRUT GALV	16	1,325.43	C	212.07	15.00	C	2.40
3/8-16x 1 5/8x 2 7/16 OR 3 1/4 SPRING NUT	16	400.66	C	64.11	6.00	C	0.96
1/4-20x 1 HEX HEAD BOLT - PLTD STL	4	13.47	C	0.54	5.10	C	0.20
3/8-16x 1 HEX HEAD BOLT - PLTD STL	16	28.74	C	4.60	6.30	C	1.01
3/8-16x 1 1/2 HEX HEAD BOLT - PLTD STL	16	25.40	C	4.06	6.90	C	1.10
3/8x 1 1/4 FENDER WASHER - PLTD STL	32	19.42	C	6.21	1.50	C	0.48
#10x 1 F/H SELF-TAP SCREW	6	22.40	C	1.34	4.50	C	0.27
#8x 1/2 WAFER HEAD SELF-TAP STUD SCREW - 12G	8	6.64	C	0.53	3.60	C	0.29
MALL BEAM CLAMP TO 1" FLNG W/ 3/8-16 THRD HOL	16	1,444.50	C	231.12	12.00	C	1.92
60A 250/600V DSN SW NON-FUS - NEMA 3R	1	945.29	E	945.29	2.33	E	2.33
# 8 WIRE POWER TERM	4	0.00	E	0.00	0.21	E	0.84
# 4 WIRE POWER TERM	12	0.00	E	0.00	0.32	E	3.84
TRENCH (24"x 4' DEEP)	245	10.00	E	2,450.00	0.10	E	24.50
GPR	1	1,100.00	E	1,100.00	4.00	E	4.00
SAWCUT & REMOVE ASPHALT	1	400.00	E	400.00	16.00	E	16.00
FORK LIFT	1	2,100.00	E	2,100.00	8.00	E	8.00
DEMO UP TO 1" EMT & WIRE	4	0.00	E	0.00	3.75	C	0.15
DEMO 30A DSN SWITCH	1	0.00	E	0.00	0.60	E	0.60
PERMIT/REINSPECTION	1	500.00	E	500.00	4.00	E	4.00
REPAIR ASPHALT	1	7,150.00	E	7,150.00	8.00	E	8.00
PAINTING	1	250.00	E	250.00	16.00	E	16.00
Daktronics Live Video Display	1	121,622.00	E	121,622.00	8.00	E	8.00
Totals	**2,749**			**140,756.47**			**190.13**

ED-2 (Drawing No E0.4)

Description	Qty	Net Price	U	Total Mat.	Labor	U	Total Hrs.
60A 2P BREAKER - NEMA 1	1	365.84	E	365.84	1.35	E	1.35

9646 Marine City Hwy.◆Casco, MI 48064 ◆ PH.586.716.4000 ◆FX.586.716.4770



PRICE QUOTATION

CCN# **23024-003**
Description Bulletin 8
Date: 2/13/2024
Project Name: WLCS Western High Team Building
Project Number: 23024
Page Number: 3

Description	Qty	Net Price	U	Total Mat.	Labor	U	Total Hrs.
Totals	**1**			**365.84**			**1.35**

TD-1 (Drawing No. TC900)

Description	Qty	Net Price	U	Total Mat.	Labor	U	Total Hrs.
1 1/2" CONDUIT - EMT	30	602.63	C	180.79	8.88	C	2.66
1 1/2" ELBOW 90 DEG - EMT	2	3,517.60	C	70.35	60.00	C	1.20
1 1/2" CONN SS STL - EMT	2	1,289.98	C	25.80	25.50	C	0.51
1 1/2" COUPLING SS STL - EMT	5	1,680.86	C	84.04	12.00	C	0.60
1 1/2" BUSHING - PLASTIC	2	110.45	C	2.21	7.80	C	0.16
1 1/2" EMT & 1 1/4" RMC 1-PC STRUT CLAMP W/ SADDL	3	280.03	C	8.40	9.90	C	0.30
CBL - 12F OFNR BREAKOUT MM	700	0.00	M	0.00	21.00	M	14.70
1/8" POLYTWINE	700	12.48	M	8.74	4.50	M	3.15
Totals	**1,444**			**380.33**			**23.28**

9646 Marine City Hwy.◆Casco, MI 48064 ◆ PH.586.716.4000 ◆FX.586.716.4770



N 42 43' 39"◆W 82 41' 81"

PRICE QUOTATION

CCN# **23024-003**
Description Bulletin 8
Date: 2/13/2024
Project Name: WLCS Western High Team Building
Project Number: 23024
Page Number: 4

General Materials		141,502.64
Material Tax	(@ 6.000 %)	8,490.16
Total Material		**149,992.80**
ELECTRICIAN	(214.76 Hrs @ $98.00)	21,046.48
Subtotal		**171,039.28**
Markup	(@ 10.000 %)	17,103.93
Subtotal		**188,143.21**
SIGN INSTALL	($8,000.00 + 0.000 % + 0.000 % + 5.000 %)	8,400.00
Subtotal		**196,543.21**
BOND	(@ 2.000 %)	3,930.86
Final Amount		**$200,474.07**

9646 Marine City Hwy.◆Casco, MI 48064◆PH.586.716.4000◆FX.586.716.4770

DAKTRONICS QUOTE # 802774-2-0

Estimator

, USA
Phone:
Fax:
Email:

9/Feb/2024
Quote Valid for: 60 days
Terms: To be determined – based on credit
Subject to Credit Review
FCA: DESTINATION
Delivery: Call For Production Time

Reference: Walled Lake Western High School

Item No.	Model	Description	Qty	Price
1	**LVX-2160-154X440-16MT-MR-LT-25, 8.4' x 0.5' Side Borders**	**Daktronics Live Video Display** Matrix: 154 lines by 440 columns Line Spacing: 16mm LED Color: RGB- - 281 Trillion Colors Cabinet Dimensions: 8' 5" H X 25' 0" W X 0' 11" D (Approx. Dimensions) Max Power: 8805 watts/display Weight: Unpackaged 2170 lbs per display; Packaged 2540 lbs per display	**1**	**$121,622.00**
	Daktronics System Installation Drawings >100	Attachment support system drawings	1	
	Daktronics System Electrical Drawings >100	Power and control system drawings	1	
	Additional Mounting Hardware - LVX, DVXMC	Enough parts for 1 section – 2 pole application; Increase quantity as necessary for additional sections/poles	2	
	Control-1 video input (Primary Player & Processor Only) w/ Laptop for All Sport® Pro	Standard Definition or High Definition (1080p); 1 video input for All Sport® Pro	1	
	Outdoor Scoreboard Radio Communication (Transmitter)	Frequency of 2.4 GHz	1	
	All Sport® Pro - Football/Soccer/Lacrosse	Software with tablet control capability (1 iPad included)	1	
	All Sport® Pro Wireless Access Point	TP-Link Wireless Access Point	1	
	W-1490	Fiber Optic Cable; 50 µm Multimode; 12 Fiber with non-terminated ends	1000	
	Stand-Alone 120 VAC Trumpet Horn	Stand-Alone Trumpet Horn for use with Outdoor Video Displays	1	
	DA-1205-25	Full Dome; 4 feet tall x 25 feet long Weight: Unpackaged 200 lbs per display; Packaged 360 lbs per display	1	
	System Startup	Final Commissioning of Equipment	1	

Daktronics, Inc.
201 Daktronics Drive
Brookings, SD 57006 USA
www.daktronics.com

	FREIGHT	Shipping to site via Independent Carrier (Step Deck). Crane or telehandler required for unloading. Customer is responsible for receiving & unloading truck upon delivery.	1

Services

2	**G5C5-W**	**Five Year Warranty - Parts Coverage - G5G5**	**1**
	Standard Video with SCS One-on-One Webinar Training		1
	Custom RTD Frames -- Single Logo Background	Custom Logo RTD Frames. 1-3 RTD Frames	1

Total Price Excluding Applicable Tax:	**$121,622.00**

Please reference listed sales literature: DD1628383 for G5C5-W, DD1923154 for Control-1 video input (Primary Player & Processor Only) w/ Laptop for All Sport® Pro, DD2563729 for Custom RTD Frames -- Single Logo Background, DD3872894 for LVX-2160-154X440-16MT-MR-LT-25, 8.4' x 0.5' Side Borders, SL-04370 for Outdoor Scoreboard Radio Communication (Transmitter), SL-08040 for DA-1205-25

Daktronics, Inc.
201 Daktronics Drive
Brookings, SD 57006 USA
www.daktronics.com

Leasing Program
If your purchase exceeds $25,000, you may qualify for our leasing program allowing you more flexibility to spread out the cost of your Daktronics display over of a period up to five (5) years. Benefits of our leasing program include fixed rate financing, non-appropriation clause, no prepayment penalty, and customizable payment schedules. Plus, at the end of the lease, the equipment is yours to keep with no additional balloon payments.

Sample payment options as follows:
$50,000 in total equipment cost = $11,285 per year
$100,000 in total equipment cost = $22,568 per year
$250,000 in total equipment cost = $56,420 per year
Payments based on 5 year/annual payment in advance structure. **Leasing is subject to credit approval and agreed upon documentation with Daktronics lending partner. Contact your Daktronics representative for additional options and details.

Exclusions:

- **Electrical Installation**
- **Structure**
- **Power**
- **Engineering Certification**
- **Labor to Pull Signal Cable**
- **Taxes**
- **Front End Equipment**
- **Physical/Mechanical Installation**
- **Foundation**
- **Hoist**
- **Signal Conduit**
- **Applicable Permits**
- **Electrical Switch Gear or Distribution Equipment**

Unless expressly stated otherwise in this Quote # 802774-2 Rev 0 or the attachments, if Daktronics performs installation of the Equipment, the price quoted does not include the following services pertaining to physical installations: digging of footings (including dirt removal), any materials fabrication, installation of steel cages, rebar, or bolt attachments, or pouring and finishing of concrete footings. Those service may be provided for an additional cost beyond the quoted price. Purchaser shall be fully responsible for any and all additional costs plus overhead in the event anything unexpected of any nature whatsoever is found while digging the footings including but are not limited to rock, water, utility lines, pipes or any other unforeseen circumstance. The Purchaser acknowledges and agrees that it is fully responsible for all site conditions.

Prices and charges are subject to change by Daktronics at any time before the final agreement between the parties is effective. Ship Date will be determined after customer purchase order is received or agreement is signed or otherwise effective, shop drawings are approved (if required) and down payment is received (if required).

Installation Responsibilities:

If applicable please reference Attachment A for Installation Responsibilities.

Ad/ID Copy Approval Process

Customer shall provide digital artwork for advertising and identification panels, conforming to Daktronics' graphic file standards, at the time of order. Daktronics will create a proof of provided artwork and require approval of that proof three weeks prior to the initial anticipated ship date. Advertising and identification panels not approved in time, will be shipped without copy in Daktronics' standard finish.

Jason Snook
PHONE: 734-476-1304
FAX: 605-697-4746
EMAIL: Jason.Snook@daktronics.com

Kathy Herold
PHONE: 605-692-0200
FAX: 605-692-0381
EMAIL: Kathy.Herold@daktronics.com

Terms And Conditions:

The Terms and Conditions which apply to this order available on request.

SL-02374 Standard Warranty and Limitation of Seller's Liability	(www.daktronics.com/terms_conditions/SL-02374.pdf)
SL-02375 Standard Terms and Conditions of Sale	(www.daktronics.com/terms_conditions/SL-02375.pdf)
SL-07862 Software License Agreement	(www.daktronics.com/terms_conditions/SL-07862.pdf)
Additional Links:	
Gold Scope of Services	(www.daktronics.com/TermsConditions/SL-05659)

NOTE:
The pricing may be adjusted for freight and taxes depending on the options selected.
Please request order documents to submit your order.

Daktronics, Inc.
201 Daktronics Drive
Brookings, SD 57006 USA
www.daktronics.com

DAKTRONICS QUOTE # 802774-2-0 MAIN
ATTACHMENT A

CUSTOMER RESPONSIBILITIES

General

1) Secure necessary sign permits, as required.
2) Secure necessary construction permits, as required.
3) Removal and disposal of existing equipment, as applicable.
4) Removal and disposal of existing structure, as applicable.
5) Customer is responsible to ensure the existing structure/building is adequate, including any necessary modifications, for the installation of the Equipment, including but not limited to (i) obtaining certified engineer drawings to the extent required by law and (ii) providing Daktronics, upon reasonable request, documentation relating to the existing structure and modifications necessary for Daktronics to perform its work.
6) Mark location of the new Equipment as delineated in the quote.
7) Locate private underground utilities.
8) All landscaping restoration, as required.
9) Provide all landscaping, track, sidewalk and path protection along with site restoration, and/or sprinkler system repair work.

Structures

1) Excavation of foundation(s) including spoils removal. Placement and finishing of concrete for foundations, as applicable.
2) Fabrication, erection and application of finish coatings for all structural components for the installation of the Equipment, as applicable.

Electrical & Data

1) Provide electrical power to all Daktronics supplied load centers/termination panel at/within the Equipment, as applicable. Electrical power shall be installed per all applicable electrical codes and regulations and shall include; transformer, electrical disconnect, panel board with over current protection, J-boxes, receptacles, power drop cords as applicable per Equipment location and product specifications. Provide all required breakers based on the Equipment electrical loads.
2) Provide and install signal cable conduit, with pull string, from control location to each Equipment location.
3) Provide and install signal cable conduit, with pull string, from control location to each camera location, as applicable.
4) Labor to pull all new signal cable (and remove existing cable, if required).
5) Provide personnel for maintenance and operator training.

Product/Equipment

1) Accept, lift, unload, and inspect all Equipment and control equipment from carrier.
2) Provide storage of all Equipment and control equipment in a safe, dry, and secure location until installation.
3) Lift and mount/install Equipment listed in this quotation according to the product specifications, including placing control equipment in the control room as applicable.
4) Provide high speed internet connection to control room equipment.
5) Required power outlets on clean dedicated circuit(s) for all control room Equipment.

DAKTRONICS RESPONSIBILITIES

General

1) Not applicable

Structures

1) Not applicable

Electrical & Data

1) Terminate signal cable at control location and Equipment location for Equipment delineated in Daktronics quote
2) Unpack, set-up, hook-up, and testing of control system.
3) Set-up and testing of results/statistics/timing system including portable cabling and Daktronics software installation.
4) Perform maintenance training during installation.

5) Perform final systems testing and commissioning.

Product/Equipment

1) Not applicable

QUALIFICATIONS/CLARIFICATIONS

1) **Access:** Daktronics requires unobstructed access to Equipment and control room installation site until display is 100%. Installation equipment (lifts, trucks, etc.) are expected to have access directly to the display structure location and control location.

2) **Control Room Climate:** Normal operating temperature should be between 40° to 90° Fahrenheit (4° to 32° Celsius). Normal operating humidity should be less than 80% non-condensing. Storage temperature should be between -10° to 105° Fahrenheit (-23° to 41° Celsius). Storage humidity should be less than 95% non-condensing. Keep computers and monitors out of direct sunlight during storage. Allow control equipment taken out of storage to return to operating temperature range prior to turning it on (24 hours recommended).

3) **Electrical:** The maximum voltage is 120 volts line to neutral for all Equipment in this quotation.

4) **Building Penetrations:** Customer to provide all required building (wall/roof/floor) penetrations for the installation of Daktronics equipment to include all attachment, electrical and low voltage/signal connections as applicable.

February 26, 2024

Mr. Bill Chatfield
Director of Operations
Walled Lake Consolidated School District
46740 W. Pontiac Trail
Walled Lake, MI 48393

Re: Furnishings Recommendation
2019 Bond Program Furnishings Package – Phase 5.2
TMP Project Nos. 19057A, 19059A, & Miscellaneous Additional Needs

Dear Mr. Chatfield,

Quotations were received for the 2019 Bond Program Furnishings Package – Phase 5.2 by multiple furniture contractors. Each furniture contractor has referenced the cooperative bid contract utilized to determine pricing within their quotes. The table below identifies each category's associated costs, furniture manufacturer / contractor, and contract utilized. The scope of new furnishings is inclusive to the schools outlined below:

- *Walled Lake Western High School – Phase 1 Furnishings*
- *Walled Lake Central High School*
- *Additional Needs*
  - *Geisler Middle School*
  - *Commerce, Hickory Woods, Keith, Meadowbrook, & Pleasant Lake Elementary Schools*

TMP recommends the procurement of the Furnishings Package as follows:

WALLED LAKE CENTRAL HIGH SCHOOL (19057A)

MANUFACTURER CATEGORY	***FURNITURE CONTRACTOR***	***AMOUNT***	***CONTRACT***
Category A: *Haworth*	*ISCG Inc.*	*$261,322.17*	*MiDeal*
Category B: *KI*	*Interior Office Source*	*$528,972.75*	*Sourcewell*
Category C: *VS America*	*Great Lakes Furniture Supply*	*$306,787.86*	*Omnia*
Category D: *Fleetwood*	*Interior Office Source*	*$320,665.75*	*NCPA*
Category E: *Steelcase +*	*NBS Commercial Interiors*	*$116,806.32*	*E&I*
Category F: *Wenger*	*Wenger Corporation*	*$71,854.47*	*Omnia*
Category G: *Media Technologies*	*Dew-El*	*$26,181.35*	*Omnia*
Category H: *Ergotron*	*ISCG Inc.*	*$30,174.28*	*MiDeal*
Category I: *Not Used*	-	-	-
Category J: *Egan*	*NBS Commercial Interiors*	*$24,712.03*	*Omnia*
Category K: *Integra*	*NBS Commercial Interiors*	*$16,605.69*	*NPP*
Category L: *Palmer Hamilton*	*Dew-El*	*$80,705.95*	*Sourcewell*
Category M: *OFS*	*NBS Commercial Interiors*	*$2,563.20*	*Omnia*
Category N: *Safco*	*NBS Commercial Interiors*	*$9,213.47*	*Omnia*
Category O: *Not Used*	-	-	-

***Category P:** Sit On It*	*NBS Commercial Interiors*	*$15,662.39*	*Omnia*
***Category Q:** School Specialty*	*School Specialty*	*$28,030.16*	*AEPA*
***Category R:** Smith System*	*NBS Commercial Interiors*	*$1,457.08*	*E&I*
***Category S:** Allsteel*	*Interior Environments*	*$10,903.41*	*Omnia*
***Category T:** Hon*	*Interior Environments*	*$8,069.76*	*Omnia*
***Category U:** Fomcore*	*Interior Environments*	*$1,216.36*	*TIPS*
***Category V:** WB Manufacturing*	*Dew-El*	*$29,125.02*	*TIPS*
***Category W:** Ghent*	*NBS Commercial Interiors*	*$3,790.22*	*E&I*
***Category X:** Enwork*	*NBS Commercial Interiors*	*$2,164.56*	*Omnia*
***Category Y:** Spec Seats*	*NBS Commercial Interiors*	*$19,052.00*	*Buy Board*
***Category Z:** Kimball*	*NBS Commercial Interiors*	*$4,552.86*	*Omnia*
	Central High School Total:	***$1,920,589.11***	

WALLED LAKE WESTERN HIGH SCHOOL (19059A)

MANUFACTURER CATEGORY	***FURNITURE CONTRACTOR***	***AMOUNT***	***CONTRACT***
***Category A:** Haworth*	*ISCG Inc.*	*$298,511.31*	*MiDeal*
***Category B:** KI*	*Interior Office Source*	*$402,640.70*	*Sourcewell*
***Category C:** VS America*	*Great Lakes Furniture Supply*	*$639,142.28*	*Omnia*
***Category D:** Fleetwood*	*Interior Office Source*	*$210,026.50*	*NCPA*
***Category E:** Steelcase +*	*NBS Commercial Interiors*	*$160,161.62*	*E&I*
***Category F:** Not Used*	*-*	*-*	*-*
***Category G:** Media Technologies*	*Dew-El*	*$21,179.56*	*Omnia*
***Category H:** Ergotron*	*ISCG Inc.*	*$30,518.40*	*MiDeal*
***Category I:** Not Used*	*-*	*-*	*-*
***Category J:** Egan*	*NBS Commercial Interiors*	*$56,779.96*	*Omnia*
***Category K:** Integra*	*NBS Commercial Interiors*	*$48,551.49*	*NPP*
***Category L:** Palmer Hamilton*	*Dew-El*	*$33,736.67*	*Sourcewell*
***Category M:** OFS*	*NBS Commercial Interiors*	*$5,210.77*	*Omnia*
***Category N:** Not Used*	*-*	*-*	*-*
***Category O:** Not Used*	*-*	*-*	*-*
***Category P:** Sit On It*	*NBS Commercial Interiors*	*$22,790.63*	*Omnia*
***Category Q:** School Specialty*	*School Specialty*	*$24,752.80*	*AEPA*
***Category R:** Smith System*	*NBS Commercial Interiors*	*$7,350.54*	*E&I*
***Category S:** Allsteel*	*Interior Environments*	*$27,568.20*	*Omnia*
***Category T:** Hon*	*Interior Environments*	*$13,720.00*	*Omnia*
***Category U:** Fomcore*	*Interior Environments*	*$663.18*	*TIPS*
***Category V:** WB Manufacturing*	*Dew-El*	*$25,544.76*	*TIPS*
	Western High School Total:	***$2,028,849.37***	

WALLED LAKE ADDITIONAL NEEDS (MISC.)

MANUFACTURER CATEGORY	***FURNITURE CONTRACTOR***	***AMOUNT***	***CONTRACT***
***Category A:** Lakeshore*	*Lakeshore*	*$4,282.36*	*Buyboard*
***Category B:** KI*	*Interior Office Source*	*$4,193.12*	*Sourcewell*
***Category C:** VS America*	*Great Lakes Furniture Supply*	*$53,540.40*	*Omnia*
***Category D:** Fleetwood*	*Interior Office Source*	*$38,272.50*	*NCPA*

***Category E:** Steelcase +*	*NBS Commercial Interiors*	*$1,063.80*	*E&I*
***Category F:** Wenger*	*Wenger*	*-*	*-*
***Category G:** Norva Nivel*	*Interior Environments*	*$3,103.83*	*TIPS*
***Category H:** Fomcore*	*NBS Commercial Interiors*	*$955.00*	*TIPS*
***Category I:** Not Used*	*-*	*-*	*-*
***Category J:** Egan*	*Interior Environments*	*$4,013.98*	*Omnia*
***Category K:** Copernicus*	*School Specialty*	*$1,160.92*	*REMC*
***Category L:** Palmer Hamilton*	*Dew-El*	*$23,583.88*	*Sourcewell*
***Category M:** Gressco*	*NBS Commercial interiors*	*$2,613.00*	*TIPS*
***Category N:** Jonti Craft*	*NBS Commercial Interiors*	*$1,290.78*	*E&I*
***Category O:** Not Used*	*-*	*-*	*-*
***Category P:** Sit On It*	*NBS Commercial Interiors*	*$3,490.12*	*Omnia*
***Category Q:** Global*	*NBS Commercial Interiors*	*$1,869.04*	*E&I*
***Category R:** Smith System*	*NBS Commercial Interiors*	*$4,309.52*	*E&I*
***Category S:** Allsteel*	*Interior Environments*	*$2,832.52*	*Omnia*
***Category T:** Childcraft*	*School Specialty*	*$8,390.60*	*REMC*
***Category U:** Uline*	*School Specialty*	*$940.80*	*REMC*
***Category V:** MiEN*	*Dew-El*	*$1,332.00*	*Omnia*
	Additional Needs Total:	***$161,238.17***	

The total cost of this furniture package, including installation services, is $4,110,676.65. Quotations received are valid through the middle of March. Purchase orders must be issued by Friday, March 15 to guarantee pricing as shown above.

Sincerely,

TMP ARCHITECTURE, INC.



Sarah Watson

SMW/smw

Enclosure

	Central High School 19057A	Western High School 19059A	Category Total	Category
	$261,322.17	$298,511.31	$559,833.48	(A) Haworth
	$528,972.75	$402,640.70	$931,613.45	(B) KI
	$306,787.86	$639,142.28	$945,930.14	(C) VS America
	$320,665.75	$210,026.50	$530,692.25	(D) Fleetwood
	$116,806.32	$160,161.62	$276,967.94	(E) Steelcase +
	$71,854.47	-	$71,854.47	(F) Wenger
	$26,181.35	$21,179.56	$47,360.91	(G) Media Technologies
	$30,174.28	$30,518.40	$60,692.68	(H) Ergotron
	-	-	-	(I) Not Used
	$24,712.03	$56,779.96	$81,491.99	(J) Egan
	$16,605.69	$48,551.49	$65,157.18	(K) Integra
	$80,705.95	$33,736.67	$114,442.62	(L) Palmer Hamilton
	$2,563.20	$5,210.77	$7,773.97	(M) OFS
	$9,213.47	-	$9,213.47	(N) Safco
	-	-	-	(O) Not Used
	$15,662.39	$22,790.63	$38,453.02	(P) Sit On It
	$28,030.16	$24,752.80	$52,782.96	(Q) School Specialty
	$1,457.08	$7,350.54	$8,807.62	(R) Smith System
	$10,903.41	$27,568.20	$38,471.61	(S) Allsteel
	$8,069.76	$13,720.00	$21,789.76	(T) HON
	$1,216.36	$663.18	$1,879.54	(U) Fomcore
	$29,125.02	$25,544.76	$54,669.78	(V) WB Manufacturing
	$3,790.22	-	$3,790.22	(W) Ghent
	$2,164.56	-	$2,164.56	(X) Enwork
	$19,052.00	-	$19,052.00	(Y) Spec Seats
	$4,552.86	-	$4,552.86	(Z) Kimball
Total:	**$1,920,589.11**	**$2,028,849.37**	**$3,949,438.48**	

	Geisler 19061A	Commerce 19064A	Hickory Woods 19068A	Keith 19069A	Meadowbrook 19071A	Pleasant Lake 19073A	Category Total	Category
	$379.47	-	-	-	$2,639.70	$1,263.19	$4,282.36	(A) Haworth
	$3,450.72	-	$742.40	-	-	-	$4,193.12	(B) KI
	$6,297.00	-	$1,764.00	-	$27,517.40	$17,962.00	$53,540.40	(C) VS America
	$23,715.50	-	-	-	$8,303.50	$6,253.50	$38,272.50	(D) Fleetwood
	$1,063.80	-	-	-	-	-	$1,063.80	(E) Steelcase +
	-	-	-	-	-	-	-	(F) Wenger
	-	-	-	-	$2,205.02	$898.81	$3,103.83	(G) Norva Nivel
	$955.00	-	-	-	-	-	$955.00	(H) Fomcore
	-	-	-	-	-	-	-	(I) Not Used
	$4,013.98	-	-	-			$4,013.98	(J) Egan
	-	-	-	-	$580.46	$580.46	$1,160.92	(K) Copernicus
	-	-	$7,827.96	-	$7,927.96	$7,827.96	$23,583.88	(L) Palmer Hamilton
	-	-	-	-	$2,613.00	-	$2,613.00	(M) Gressco
	-	-	-	-	$1,290.78	-	$1,290.78	(N) Jonti Craft
	-	-	-	-	-	-	-	(O) Not Used
	-	-	$1,750.06	-	$1,160.04	$580.02	$3,490.12	(P) Sit On It
	-	-	-	-	$934.52	$934.52	$1,869.04	(Q) Global
	$778.00	-	-	-	$2,121.22	$1,410.30	$4,309.52	(R) Smith System
	$2,273.98	-	-	$558.54	-	-	$2,832.52	(S) Allsteel
	-	-	-	-	$7,219.96	$1,170.64	$8,390.60	(T) Childcraft
	-	-	-	-	$470.40	$470.40	$940.80	(U) Uline
	-	$721.00	-	-	$611.00	-	$1,332.00	(V) MiEN
Total:	**$42,927.45**	**$721.00**	**$12,084.42**	**$558.54**	**$65,594.96**	**$39,351.80**	**$161,238.17**	

CENTRAL HIGH SCHOOL
FURNITURE PACKAGE

TMP PROJECT NO: 19057A

CATEGORY A

HAWORTH

CATEGORY A: HAWORTH

Item	Total Qty	Manufacturer	Model No.	Location Qty	Description
A1	143	Haworth	SCS-34-0HE		Very Seating - Side Chair Seat Height: 18" Armless Polymer Shell (Perforated) with Upholstered Seat with Hard Casters **Finishes:** Polymer: Slate TR-FJ Upholstery: Insight, Blueberry, ZH-A7Y, Grade C, Faux Leather Frame: Metallic Gunmetal TR-MG Trim: Fog TR-7
					Locations:
				1	A151 Faculty Office
				2	C112 Office
				2	C113 Office
				2	C114 Office
				2	C115 Office
				12	C119 Counseling Center
				14	D113 Offices
				12	E115 Offices
				2	F112 Passage

*Image for reference, not exact product



36

CATEGORY A: HAWORTH

Item	Total Qty	Manufacturer	Model No.	Location Qty	Description
				4	F115 AP Office
				2	F116 Police Liaison Office
				4	G128 Break Room
				2	G133 Bookkeeper Office
				2	G139 Administration Office
				4	G143 Office
				4	G149 AP Office
				2	J103 Conf. Room
				4	J106 Office
				~~0~~	~~J113 Office~~
				8	J132 Computer Room
				2	L112 Office
				12	C213 Offices
				2	C216 Office
				12	D213 Offices
				2	D214 Office
				4	D216 Office
				12	E203 Storage
				12	E214 Offices

37

CATEGORY A: HAWORTH

Item	Total Qty	Manufacturer	Model No.	Location Qty	Description
A2	49	Haworth	SCS-34-3HE		Very Seating - Side Chair Seat Height: 18" with Arms Polymer Shell (Perforated) with Upholstered Seat with Hard Casters **Finishes:** Polymer: Slate TR-FJ Upholstery: Insight, Blueberry, ZH-A7Y, Grade C, Faux Leather Frame: Metallic Gunmetal TR-MG Trim: Fog TR-7 **Locations:**
				8	C118 Conference Room
				3	C119 Counseling Center
				12	G122 Attend Office
				4	G134 Conference Room
				4	G137 Principal Office
				12	G138 Conference
				6	G140 Assistant Principal Office

*Image for reference, not exact product



38

CATEGORY A: HAWORTH

Item	Total Qty	Manufacturer	Model No.	Location Qty	Description
A3	10	Haworth	SCS-34-3HE		Very Seating - Side Chair Seat Height: 18" with Arms Polymer Shell (Perforated) with Upholstered Seat with Plastic Glides **Finishes:** Polymer: Slate TR-FJ Upholstery: Insight, Blueberry, ZH-A7Y, Grade C, Faux Leather Frame: Metallic Gunmetal TR-MG Trim: Fog TR-7 **Locations:** 3 F111 Welcome Center 7 G146 Admin. Office Waiting

*Image for reference, not exact product



39

CATEGORY A: HAWORTH

Item	Total Qty	Manufacturer	Model No.	Location Qty	Description
A4	18	Haworth	SCL-34-0HE		Very Seating - Bar Height Side Stool Seat Height: 29-3/4" Armless Polymer Shell (Perforated) with Upholstered Seat with Plastic Glides **Finishes:** Polymer: Slate TR-FJ Upholstery: CF Stinson, Polygon, Freestyle POL 14, Grade G, Faux Leather Frame: Metallic Gunmetal TR-MG Trim: Fog TR-7 **Locations:** 6 J135 Reading Alcove 12 J111 Media Center

*Image for reference, not exact product




40

CATEGORY A: HAWORTH

Item	Total Qty	Manufacturer	Model No.	Location Qty	Description
A5	3	Haworth	SMSM-3355-HNH		Riverbend Straight - Double Seat, 55"W x 33.8"D Mid Back - 22.6"H Without Horizontal Seams with Hard Glides **Finishes:** Back Upholstery: ArcCom, Illusion 2 AC-62097, Indigo #8 (Grade C, Faux Leather) Seat Upholstery: ArcCom, Illusion 2 AC-62107, Smoke #22 (Grade C, Faux Leather) Trim: Pitch TR-TF **Locations:** 2 J111 Media Center 1 L120 Classroom

*Image for reference, not exact product

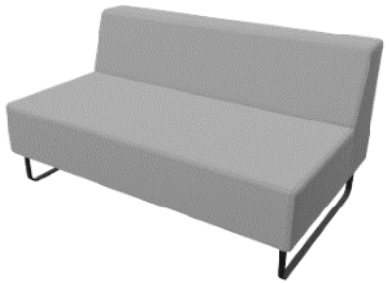

41

CATEGORY A: HAWORTH

Item	Total Qty	Manufacturer	Model No.	Location Qty	Description
A6	2	Haworth	SMQM-3340-HNH		Riverbend Corner - Square, 40"W x 33.8"D Mid Back - 22.6"H Without Horizontal Seams with Hard Glides **Finishes:** Back Upholstery: ArcCom, Illusion 2 AC-62097, Indigo #8 (Grade C, Faux Leather) Seat Upholstery: ArcCom, Illusion 2 AC-62107, Smoke #22 (Grade C, Faux Leather) Trim: Pitch TR-TF **Locations:** 2 J111 Media Center

*Image for reference, not exact product



42

CATEGORY A: HAWORTH

Item	Total Qty	Manufacturer	Model No.	Location Qty	Description
A7	2	Haworth	SMSM-3367-HNH		Riverbend Straight - Triple Seat, 67"W x 33.8"D Mid Back - 22.6"H Without Horizontal Seams with Hard Glides **Finishes:** Back Upholstery: ArcCom, Illusion 2 AC-62097, Indigo #8 (Grade C, Faux Leather) Seat Upholstery: ArcCom, Illusion 2 AC-62107, Smoke #22 (Grade C, Faux Leather) Trim: Pitch TR-TF **Locations:** 2 J111 Media Center

*Image for reference, not exact product



43

CATEGORY A: HAWORTH

Item	Total Qty	Manufacturer	Model No.	Location Qty	Description
A8	2	Haworth	STSN-3025-HNH		Pebble Ottoman Square, Small Size: 25.6" x 25.6" x 16.9"H with Hard Glides **Finishes:** Upholstery: ArcCom, Illusion 2 AC-62107, Smoke #22 (Grade C, Faux Leather) **Locations:**
				2	J111 Media Center

*Image for reference, not exact product



44

CATEGORY A: HAWORTH

Item	Total Qty	Manufacturer	Model No.	Location Qty	Description
A9	2	Haworth	SOPN-2223-00H		Openest Chick Pouf Without Back Size: 18"H x 22-1/2"D x 23-1/4"W Without Horizontal Seams with Hard Glides **Finishes:** Upholstery (Seat & Base): Haworth, Dots (6K), Night SK-NG Thread Color: Black NS-F **Locations:**
				2	J133 Media Center

*Image for reference, not exact product



45

CATEGORY A: HAWORTH

Item	Total Qty	Manufacturer	Model No.	Location Qty	Description
A10	8	Haworth	TCRN-3030-LJSNXG4A		Jive Table - Round Size: 30" Dia. x 29"H X Base, Painted, with Glides with Laminate with Edgeband No Cutout No Power Finishes: Surface Laminate: Maple H-AE 3MM PVC Edgeband: Maple H-AE Trim: Graphite TR-J
					Locations:
				1	G149 Assistant Principal Office
				1	J103 Office
				2	J132 Computer Room
				1	L112 Office
				1	C216 Office
				1	D214 Office
				1	D216 Office

*Image for reference, not exact product



46

CATEGORY A: HAWORTH

Item	Total Qty	Manufacturer	Model No.	Location Qty	Description
A11	2	Haworth	TCRN-3030-LJSNXG7A		Jive Table - Round Size: 30" Dia. x 42"H X Base, Painted, with Glides with Laminate with Edgeband No Cutout No Power **Finishes:** Surface Laminate: Patterned Linen Crisp H-P3 3MM PVC Edgeband: Graphite HP-3J Trim: Graphite TR-J **Locations:**
				2	J135 Reading Alcove

*Image for reference, not exact product



47

CATEGORY A: HAWORTH

Item	Total Qty	Manufacturer	Model No.	Location Qty	Description
A12	3	Haworth	TCRN-3636-LJSNXG4A		Jive Table - Round Size: 36" Dia. x 29"H X Base, Painted, with Glides with Laminate with Edgeband No Cutout No Power Finishes: Surface Laminate: Maple H-AE 3MM PVC Edgeband: Maple H-AE Trim: Graphite TR-J
					Locations:
				1	C119 Counseling Center
				1	G137 Principal Office
				1	G143 Office

*Image for reference, not exact product



48

CATEGORY A: HAWORTH

Item	Total Qty	Manufacturer	Model No.	Location Qty	Description
A13	NOT USED				

CATEGORY A: HAWORTH

Item	Total Qty	Manufacturer	Model No.	Location Qty	Description
A14	1	Haworth	TCRN-4242-LJSNXG7A		Jive Table - Round Size: 42" Dia. x 42"H X Base, Painted, with Glides with Laminate with Edgeband No Cutout No Power **Finishes:** Surface Laminate: Patterned Linen Crisp H-P3 3MM PVC Edgeband: Graphite HP-3J Trim: Black TR-F **Locations:**
				1	L100 Corridor

*Image for reference, not exact product



50

CATEGORY A: HAWORTH

Item	Total Qty	Manufacturer	Model No.	Location Qty	Description
A15	2	Haworth	TCRQ-2424-LJSNXG4A		Jive Table - Square Size: 24"W x 24"D x 29"H X Base, Painted, with Glides with Laminate with Edgeband No Cutout No Power Finishes: Surface Laminate: Maple H-AE 3MM PVC Edgeband: Maple H-AE Trim: Graphite TR-J **Locations:** 1 G122 Attend. Office 1 G140 Assistant Principal Office

*Image for reference, not exact product



51

CATEGORY A: HAWORTH

Item	Total Qty	Manufacturer	Model No.	Location Qty	Description
A16	16	Haworth	TCRQ-2424-LJSNXG7A		Jive Table - Square Size: 24"W x 24"D x 42"H X Base, Painted, with Glides with Laminate with Edgeband No Cutout No Power Finishes: Surface Laminate: Patterned Linen Crisp H-P3 3MM PVC Edgeband: Graphite HP-3J Trim: Black TR-F **Locations:** 8 K104 Cafeteria 8 K126 Cafeteria Addition

*Image for reference, not exact product



52

CATEGORY A: HAWORTH

Item	Total Qty	Manufacturer	Model No.	Location Qty	Description
A17	4	Haworth	TCRN-3030-LJSNDN2		Jive Table - Round Size: 30" Dia. x 20"H Disc Base, Painted with Laminate with Edgeband No Power **Finishes:** Surface Laminate: Maple H-AE 3MM PVC Edgeband: Maple H-AE Trim: Graphite TR-J **Locations:**
				1	C119 Counseling Center
				1	J112 Student Projects
				1	J133 Media Center
				1	J135 Reading Alcove

*Image for reference, not exact product



53

CATEGORY A: HAWORTH

Item	Total Qty	Manufacturer	Model No.	Location Qty	Description
A18	2	Haworth	TCRA-3072-LJSNDN4		Jive Table - Rectangle Size: 30"D x 72"W x 29"H Dual Disc Base, Painted with Laminate with Edgeband No Cutout No Power **Finishes:** Surface Laminate: Maple H-AE 3MM PVC Edgeband: Maple H-AE Trim: Graphite TR-J **Locations:**
				2	C118 Conference

*Image for reference, not exact product



54

CATEGORY A: HAWORTH

Item	Total Qty	Manufacturer	Model No.	Location Qty	Description
A19	14	Haworth	TCRA-3672-LJSNGG4A		Jive Table - Rectangle Size: 36"D x 72"L x 29"H Bridge Base, Painted, with Glides with Laminate with Edgeband No Cutout No Power **Finishes:** Surface Laminate: Maple H-AE 3MM PVC Edgeband: Maple H-AE Trim: Graphite TR-J
					Locations:
				4	D113 Offices
				2	E115 Offices
				2	C213 Offices
				2	D213 Offices
				2	E203 Storage
				2	E214 Offices

*Image for reference, not exact product



55

CATEGORY A: HAWORTH

Item	Total Qty	Manufacturer	Model No.	Location Qty	Description
A20	3	Haworth	TCRA-2472-LJSNBC4A		Jive Table - Rectangle Size: 24"D x 72"W x 29"H C-Leg Extruded Base, Painted, with Casters with Laminate with Edgeband No Cutout No Power **Finishes:** Surface Laminate: Patterned Linen Crisp H-P3 3MM PVC Edgeband: Graphite HP-3J Trim: Graphite TR-J **Locations:**
				3	J111 Media Center

*Image for reference, not exact product



56

CATEGORY A: HAWORTH

Item	Total Qty	Manufacturer	Model No.	Location Qty	Description
A21	4	Haworth	TCRA-2460-LJSNBC4A		Jive Table - Rectangle Size: 24"D x 60"W x 29"H C-Leg Extruded Base, Painted, with Casters with Laminate with Edgeband No Cutout No Power **Finishes:** Surface Laminate: Patterned Linen Crisp H-P3 3MM PVC Edgeband: Graphite HP-3J Trim: Graphite TR-J **Locations:**
				4	J111 Media Center

*Image for reference, not exact product



57

CATEGORY A: HAWORTH

Item	Total Qty	Manufacturer	Model No.	Location Qty	Description
A22	3	Haworth	TCRA-3072-LJSNBC4A		Jive Table - Rectangle Size: 30"D x 72"W x 29"H T-Leg Extruded Base, Painted, with Casters with Laminate with Edgeband No Cutout No Power **Finishes:** Surface Laminate: Maple H-AE 3MM PVC Edgeband: Maple H-AE Trim: Graphite TR-J **Locations:** 2 C119 Counseling Center 1 J106 Staff Office

*Image for reference, not exact product



58

CATEGORY A: HAWORTH

Item	Total Qty	Manufacturer	Model No.	Location Qty	Description
A23	6	Haworth	TCRA-3660-LJSNTG4A		Jive Table - Rectangle Size: 36"D x 60"W x 29"H T-Leg Extruded Base, Painted, with Glides with Laminate with Edgeband No Cutout No Power **Finishes:** Surface Laminate: Patterned Linen Crisp H-P3 3MM PVC Edgeband: Graphite HP-3J Trim: Black TR-F **Locations:**
				6	K101 Commons

*Image for reference, not exact product



59

CATEGORY A: HAWORTH

Item	Total Qty	Manufacturer	Model No.	Location Qty	Description
A24	8	Haworth	TCRA-2472-LJSNBG7A		Jive Table - Rectangle Size: 24"D x 72"W x 42"H T-Leg Extruded Base, Painted, with Glides with Laminate with Edgeband No Cutout No Power **Finishes:** Surface Laminate: Patterned Linen Crisp H-P3 3MM PVC Edgeband: Graphite HP-3J Trim: Black TR-F **Locations:** 4 K104 Cafeteria 4 K126 Cafeteria Addition

*Image for reference, not exact product



60

CATEGORY A: HAWORTH

Item	Total Qty	Manufacturer	Model No.	Location Qty	Description
A25	2	Haworth	TCRP-54E4-LJSNGG4A		Jive Table - Pebble Size: 144"W x 54"D x 29"H with Bridge Base, Asymmetrical, Painted, with Glides with Laminate with Edgeband No Cutout No Power **Finishes:** Surface Laminate: Maple H-AE 3MM PVC Edgeband: Maple H-AE Trim: Graphite TR-J **Locations:**
				1	G122 Attend Office
				1	G138 Conference

*Image for reference, not exact product



61

CATEGORY A: HAWORTH

Item	Total Qty	Manufacturer	Model No.	Location Qty	Description
A26	2	Haworth	GCLL-2160-DUNFT8Y		A Series 1.5H Credenza with Drawers Size: 18"D x 60"W x 21"H Left-Hand 36" Box/File Left 24" Open Right with Full Back Panel with Toe Kick with Linear Pull Include Lock
					Finishes: Laminate: Maple H-AE Trim: Graphite TR-J
					Locations:
				1	G122 Attend Office
				1	G138 Conference

*Image for reference, not exact product



62

CATEGORY A: HAWORTH

Item	Total Qty	Manufacturer	Model No.	Location Qty	Description
A27	12	Haworth	SODC-1616-P		Openest Sprig Table
					Size: 16" Dia. X 17"H, Painted
					*Image for reference, not exact product
					Finishes:
					Surface: Black PW-F
					Painted Legs: Black TR-F
					Locations:
				2	D113 Offices
				2	E115 Offices
				2	C213 Offices
				2	D213 Offices
				2	E203 Storage
				2	E214 Offices



63

CATEGORY A: HAWORTH

Item	Total Qty	Manufacturer	Model No.	Location Qty	Description
A28	129	Haworth	JPMH-18-SJ		X-Series Mobile Pedestal File B/B/F Size: 27-1/2"H x 17"D x 15"W with Painted Steel Fronts with J-Pull (Steel Fronts) with Casters **Finishes:** Trim: Grout TR-TG
					Locations:
				1	A133 3D Art Studio
				1	A137 Computer Art Studio
				1	A140 2D Art Studio
				2	A145 Band Rehearsal Studio
				1	A150 Faculty Office
				1	A151 Faculty Office
				1	A159 Orchestra Rehearsal Studio
				1	A163 Vocal Rehearsal Studio
				1	C102 Science Classroom
				2	C106 Classroom
				2	C107 Classroom
				1	C109 Science Classroom

*Image for reference, not exact product



64

CATEGORY A: HAWORTH

Item	Total Qty	Manufacturer	Model No.	Location Qty	Description
				1	C120 Classroom
				2	C124 Classroom
				2	D106 Classroom
				2	D107 Classroom
				4	D108 Classroom
				2	D109 Classroom
				2	D111/D112 Classroom
				1	D118 Computer Lab
				2	D120 Classroom
				2	D121 Classroom
				3	E106 Classroom
				3	E107 Classroom
				3	E108 Classroom
				3	E109 Classroom
				1	E110 Science Classroom
				1	E120 Computer Lab
				3	E122 Classroom
				3	E123 Classroom
				1	E126 Science Classroom
				1	F116 Police Liaison Office
				1	H115 Classroom
				2	H119 Classroom
				1	H121 Business Computer Lab
				2	H124 Business Computer Lab

65

CATEGORY A: HAWORTH

Item	Total Qty	Manufacturer	Model No.	Location Qty	Description
				2	J117 Large Group Instruction
				2	J126 Technology Lab
				3	J128 Computer Lab
				1	L112 Office
				3	L120 Classroom
				2	M125 Mini-Tech Lab
				4	M126 Classroom
				4	M127 Classroom
				2	C206 Classroom
				2	C207 Classroom
				1	C209 Science Classroom
				2	C211/C212 Classroom
				~~0~~	~~C218 Computer Lab~~
				2	C220 Classroom
				2	C222 Classroom
				2	C223 Classroom
				1	D202 Science Classroom
				2	D206 Classroom
				4	D207 Classroom
				2	D208 Classroom
				2	D209 Classroom
				2	D211/D212 Classroom
				2	D220 Classroom
				2	D221 Classroom

66

CATEGORY A: HAWORTH

Item	Total Qty	Manufacturer	Model No.	Location Qty	Description
				1	D224 Science Classroom
				2	E206 Classroom
				2	E207 Classroom
				2	E208 Classroom
				1	E209 Science Classroom
				2	E212/E213 Classroom
				2	E221 Classroom
				2	E222 Classroom
				1	E225 Science Classroom

CATEGORY A: HAWORTH

Item	Total Qty	Manufacturer	Model No.	Location Qty	Description
A29	29	Haworth	JBCS-0336		X-Series 3H Bookcase Size: 36"W x 14"D x 39-1/2"H **Finishes:** Trim: Grout TR-TG **Locations:**
				1	A150 Faculty Office
				1	A151 Faculty Office
				1	A152 Staff Offices
				3	A153 Faculty Office
				4	A154 Faculty Office
				1	A163 Vocal Rehearsal Studio
				1	C102 Science Classroom
				1	C109 Science Classroom
				1	C112 Office
				1	C113 Office
				1	C114 Office
				1	C115 Office
				1	E110 Science Classroom
				1	E126 Science Classroom
				1	G137 Principal Office
				1	G143 Office

*Image for reference, not exact product



68

CATEGORY A: HAWORTH

Item	Total Qty	Manufacturer	Model No.	Location Qty	Description
				1	G149 Assistant Principal Office
				1	J103 Office
				1	C209 Science Classroom
				1	D202 Science Classroom
				1	D216 Office
				1	D224 Science Classroom
				1	E209 Science Classroom
				1	E225 Science Classroom

CATEGORY A: HAWORTH

Item	Total Qty	Manufacturer	Model No.	Location Qty	Description
A30	9	Haworth	JBCS-0436		X-Series 4H Bookcase Size: 36"W x 14"D x 51-1/2"H
					*Image for reference, not exact product
					
					Finishes: Trim: Grout TR-TG
					Locations:
				1	A133 3D Art Studio
				2	A140 2D Art Studio
				1	D108 Classrrom
				2	G133 Bookkeeper Office
				1	M126 Classroom
				1	M127 Classroom
				1	C216 Office

70

CATEGORY A: HAWORTH

Item	Total Qty	Manufacturer	Model No.	Location Qty	Description
A31	18	Haworth	JSPY-0336-S8		X-Series Storage Cabinet 3H Storage Cabinet Size: 39-1/2"H x 18"D x 36"W with Linear Pull **Finishes:** Trim: Grout TR-TG Pull: Chrome LR-BP **Locations:**
				2	A119 Training Room
				1	C112 Office
				1	C113 Office
				1	C114 Office
				1	C115 Office
				2	F115 AP Office
				1	G110 Existing PE Office
				2	G143 Office
				2	G149 Assistant Principal Office
				1	H126 Officials
				1	H108 Existing PE Office
				1	J107 Office
				1	J113 Office
				1	K116 Kitchen Office

*Image for reference, not exact product



71

CATEGORY A: HAWORTH

Item	Total Qty	Manufacturer	Model No.	Location Qty	Description
A32	20	Haworth	JSPY-0536-S8		X-Series Storage Cabinet 5H Storage Cabinet Size: 63-1/2"H x 18"D x 36"W with Linear Pull **Finishes:** Trim: Grout TR-TG Pull: Chrome LR-BP
					Locations:
				5	A133 3D Art Studio
				1	A152 Staff Offices
				4	B119 Auditorium
				3	G132 Secure Storage
				3	J121 Office
				1	L112 Office
				1	L113 Office / Conf. Room
				2	M118 Office

*Image for reference, not exact product



72

CATEGORY A: HAWORTH

Item	Total Qty	Manufacturer	Model No.	Location Qty	Description
A33	32	Haworth	JLRD-0436-SJ		X-Series Lateral File 4H Lateral File - Inset Style Include rails for side to side filing Size: 51-1/2"H x 18"D x 36"W with J-Pull **Finishes:** Trim: Grout TR-TG
					*Image for reference, not exact product
					
					Locations:
				1	A150 Faculty Office
				1	A151 Faculty Office
				2	A153 Faculty Office
				1	C106 Classroom
				2	D108 Classroom
				1	D109 Classroom
				1	D111/D112 Classroom
				2	G133 Bookkeeper Office
				7	G139 Administration Office
				1	H119 Classroom
				1	J117 Large Group Instruction
				2	L112 Office
				2	M126 Classroom

73

CATEGORY A: HAWORTH

Item	Total Qty	Manufacturer	Model No.	Location Qty	Description
				2	M127 Classroom
				1	C216 Office
				2	D207 Classroom
				1	D208 Classroom
				1	D211/D212 Classroom
				1	D216 Office

CATEGORY A: HAWORTH

Item	Total Qty	Manufacturer	Model No.	Location Qty	Description
A34	10	Haworth	JLRD-0336-SJ		X-Series Lateral File 3H Lateral File - Inset Style Include rails for side to side filing Size: 39-1/2"H x 18"D x 36"W with J-Pull **Finishes:** Trim: Grout TR-TG
					Locations:
				1	G110 Existing PE Office
				2	G137 Principal Office
				1	H108 Existing PE Office
				1	H126 Officials
				1	J103 Office
				3	J132 Computer Room
				1	K116 Kitchen Office

*Image for reference, not exact product



75

CATEGORY A: HAWORTH

Item	Total Qty	Manufacturer	Model No.	Location Qty	Description
A35	18	Haworth	JLRD-0536-SJ		X-Series Lateral File 5H Lateral File - Inset Style Include rails for side to side filing Size: 63.5"H x 18"D x 36"W with J-Pull **Finishes:** Trim: Grout TR-TG **Locations:**
				8	C116 Records
				9	H129 Building AD
				1	J121 Office

*Image for reference, not exact product



76

CATEGORY A: HAWORTH

Item	Total Qty	Manufacturer	Model No.	Location Qty	Description
A36	5	Haworth	JLRD-0330-SJ		X-Series Lateral File 3H Lateral File - Inset Style Include rails for side to side filing Size: 39-1/2"H x 18"D x 30"W with J-Pull **Finishes:** Trim: Grout TR-TG **Locations:**
				2	D114 Office
				2	J107 Office
				1	J113 Office

*Image for reference, not exact product




77

CATEGORY A: HAWORTH

Item	Total Qty	Manufacturer	Model No.	Location Qty	Description
A37a	7	Haworth	WURA-3072-LJSA		Adaptable Components Work Surface Size: 30"D x 72"W x 29"H Rectangular - Laminate Top No Modesty Panel Notched & Cable Management Finishes: Surface Laminate: Maple H-AE 3MM PVC Edgeband: Maple H-AE
					Locations:
				1	G110 Existing PE Office
				1	H108 Existing PE Office
				1	H126 Officials
				1	J121 Office
				1	K116 Kitchen Office
				2	M118 Office

*Image for reference, not exact product

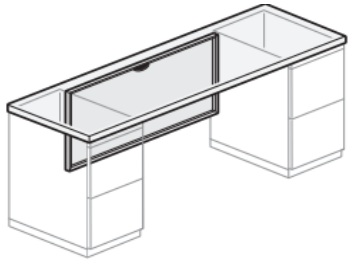


78

CATEGORY A: HAWORTH

Item	Total Qty	Manufacturer	Model No.	Location Qty	Description
A37b	7	Haworth			X-Series Attached Pedestals
					Size: 29"D x 15"W x 27.5"H
			JPAH-30-SJ		(1) B/B/F Pedestal
			JPAJ-30-SJ		(1) F/F Pedestal
					with Painted Steel Fronts
					with J-Pulls
					Finishes:
					Trim: Grout TR-TG
					Locations:
				1	G110 Existing PE Office
				1	H108 Existing PE Office
				1	H126 Officials
				1	J121 Office
				1	K116 Kitchen Office
				2	M118 Office

*Image for reference, not exact product

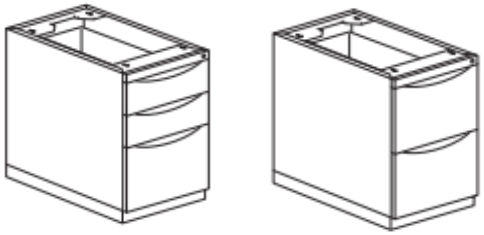

79

CATEGORY A: HAWORTH

Item	Total Qty	Manufacturer	Model No.	Location Qty	Description
A38	10	Haworth			Workstation A consisting of the following components:
			JDAL-3672-JALSDS44		(1) X-Series, 36" x 72" with Corner Wrap Extension, Notched with Edgeband include Modesty Panel & Cable Management at Front of Workstation
			WURA-2448-LJSA		(1) 24"D x 48"W Worksurface, Notched, with Edgeband
			UUKS-1648-PWL		(1) Overhead Storage, 16"H x 14"D x 48"W Cabinet Door, Wall-Mounted, Paint Door, with Lock
			KUAF-1648		(1) Universal Tackboard, 16"H x 48"W, wall-mounted
			JPDH-30-SJLD		(1) X-Series B/B/F Attached Pedestal File J-Pull, Steel Fronts, 15"W x 30"D x 27.5"H
			JLPD-0236-SJA		(1) X-Series, 2-High Attached Lateral File Proud Style, J-Pull, Steel Fronts, 36"W x 18"D x 27.5"H Include rails for front to back filing
			ZUFJ-0101-PNFG		Compose Single Support Leg - As Needed
			ZUBF-0000-PN		(1) Flush Mount Plate
					With all supports/connections necessary for a complete installation

80

CATEGORY A: HAWORTH

Item	Total Qty	Manufacturer	Model No.	Location Qty	Description

*Image for reference, not exact product



Finishes:

Surface Laminate: Maple H-AE

3MM PVC Edgeband: Maple H-AE

Trim: Grout TR-TG

Tackboard Fabric: Etch, Maquette 35-MA, Grade A

81

Locations:


Location Qty	Description
1	C113 Office
1	C114 Office
1	C115 Office
1	G143 Office
1	G149 Assistant Principal Office
1	J103 Office
1	L112 Office
1	C216 Office
1	D214 Office
1	D216 Office

CATEGORY A: HAWORTH

Item	Total Qty	Manufacturer	Model No.	Location Qty	Description
A39	1	Haworth			Workstation B consisting of the following components:
			WURA-2484-LJSA		(2) 24"D x 84"W Worksurface, Laminate with Edgeband, Notched with Cable Management
			ZUFJ-0101-PNFG		(4) Compose Single Support Leg
			UUKS-1642-PWL		(2) Overhead Storage, 16"H x 14"D x 42"W Cabinet Door, Wall-Mounted, Paint Door, with Lock
			KUAF-1642		(2) Tackboard, 16"H x 42"W, wall-mounted
			JPMH-18-SJ		(1) X-Series, Mobile B/B/F Pedestal Files J-Pull, Painted Steel Fronts, 15"W x 17"D x 27.5"H
			JLPD-0242-SJA		(1) X-Series, 2-High, Attached, Lateral File Proud Style, J-Pull, Steel Fronts, 42"W x 18"D x 27.5"H Include rails for side to side filing

82

CATEGORY A: HAWORTH

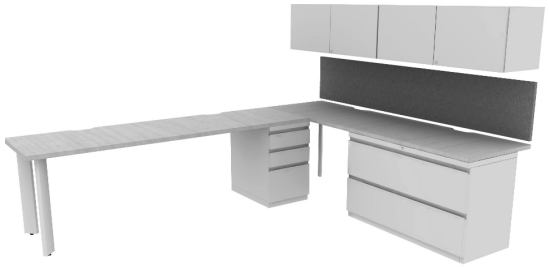Item	Total Qty	Manufacturer	Model No.	Location Qty	Description
					*Image for reference, not exact product
					
					With all supports/connections necessary for a complete installation
					Finishes:
					Surface Laminate: Maple H-AE
					3MM PVC Edgeband: Maple H-AE
					Trim: Grout TR-TG
					Tackboard Fabric: Etch, Maquette 35-MA, Grade A
					Locations:
				1	G137 Principal Office

83

CATEGORY A: HAWORTH


Item	Total Qty	Manufacturer	Model No.	Location Qty	Description
A40	1	Haworth			Workstation C consisting of the following components:
			WUCE-6072-LJSAL55		(1) Compose Adaptable Worksurface, Corner 90 Degree, Wrap-Around Extended, 30"D x 60"W x 72"L, Laminate with Edgeband, Notched with Wire Management
			WUCX-6072-LJSAR45		(1) Compose Adaptable Worksurface, Corner 90 Degree, Wrap-Around Transitional Extended, 24"/30"D x 60"W x 72"L, Laminate with Edgeband, Notched with Wire Management
			WURA-2436-LJSA		(1) Compose Adaptable Worksurface, 24"D x 36"W, Laminate with Edgeband, Notched, with Wire Management
			WUTS-1284-LJSC		(1) Transaction Top, 12"D x 84"W, Laminate with Edgeband
			Varies - Refer to Quote		Compose Panels, 42"H (No Power), Tackable Surface Panel Widths - (1) 24"W / (1) 42"W / (1) 48"W /(2) 72"W / (1) 36"W Include all necessary trim and wall connections
			JPAH-30-SJ		(1) X-Series, F/F Attached Pedestal File J-Pull, Painted Steel Fronts, 15"W x 30"D x 27.5"H
			JPAH-24-SJ		(2) X-Series, F/F Attached Pedestal File J-Pull, Painted Steel Fronts, 15"W x 24"D x 27.5"H

84

CATEGORY A: HAWORTH

Item	Total Qty	Manufacturer	Model No.	Location Qty	Description
			JPMH-18-SJ		(2) X-Series, Mobile B/B/F Pedestal Files J-Pull, Painted Steel Fronts, 15"W x 18"D x 27.5"H
			ZUBF-0000-PN		(3) Flush Mount Plate
					With all supports/connections necessary for a complete installation
					Finishes:
					Surface Laminate: Maple H-AE
					3MM PVC Edgeband: Maple H-AE
					Trim: Grout TR-TG
					Tackboard Fabric: Etch, Maquette 35-MA, Grade A
					Locations:
				1	G139 Administration Office

*Image for reference, not exact product

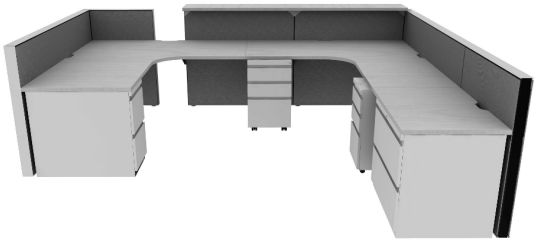

85

CATEGORY A: HAWORTH

Item	Total Qty	Manufacturer	Model No.	Location Qty	Description
A41	1	Haworth			Workstation D consisting of the following components:
			JDSL-2460-JFFSFN		X Series, Rectangle Desk, 24"D x 60"W, Laminate with Edgeband, Notched with Wire Management & Modesty Panel & End Panel
			WURA-2460-LJSA		(1) 24"D x 60"W Worksurface, Laminate with Edgeband, Notched with Wire Management
			WURA-1842-LJSA		(2) 18"D x 42"W Worksurface, Laminate with Edgeband, Notched with Wire Management & (1) Modesty Panel
			UUKS-1660-PWL		(1) Overhead Storage, 16"H x 14"D x 60"W Cabinet Door, Wall-Mounted, Paint Door, with Lock
			KUAF-1660		(1) Tackboard, 16"H x 60"W, wall-mounted
			JPAH-24-SJ		(2) X-Series, B/B/F Attached Pedestal File J-Pull, Steel Fronts, 15"W x 24"D x 27.5"H
			ZUFJ-0101-PNFG		(2) Compose Single Support Leg
			ZUBF-0000-PN		(4) Flush Mount Plate

86

CATEGORY A: HAWORTH

Item	Total Qty	Manufacturer	Model No.	Location Qty	Description
					*Image for reference, not exact product
					With all supports/connections necessary for a complete installation
					Finishes:
					Surface Laminate: Maple H-AE
					3MM PVC Edgeband: Maple H-AE
					Trim: Grout TR-TG
					Tackboard Fabric: Etch, Maquette 35-MA, Grade A
					Locations:
				1	G133 Bookkeeper Office



87

CATEGORY A: HAWORTH

Item	Total Qty	Manufacturer	Model No.	Location Qty	Description
A42	1	Haworth			Workstation E consisting of the following components:
			WURA-2484-LJSA		(1) 24"D x 84"W Worksurface, Laminate with Edgeband, Notched with Cable Management
			ZUFJ-0101-PNFG		(2) Compose Single Support Leg
			UUKS-1642-PWL		(1) Overhead Storage, 16"H x 14"D x 42"W Cabinet Door, Wall-Mounted, Paint Door, with Lock
			KUAF-1642		(1) Tackboard, 16"H x 42"W, wall-mounted
			JPMH-18-SJ		(1) X-Series, Mobile B/B/F Pedestal Files J-Pull, Painted Steel Fronts, 15"W x 17"D x 27.5"H
			JLPD-0242-SJA		(1) X-Series, 2-High, Attached, Lateral File Proud Style, J-Pull, Steel Fronts, 42"W x 18"D x 27.5"H Include rails for side to side filing

88

CATEGORY A: HAWORTH

Item	Total Qty	Manufacturer	Model No.	Location Qty	Description
					*Image for reference, not exact product
					With all supports/connections necessary for a complete installation
					
					Finishes:
					Surface Laminate: Maple H-AE
					3MM PVC Edgeband: Maple H-AE
					Trim: Grout TR-TG
					Tackboard Fabric: Etch, Maquette 35-MA, Grade A
					Locations:
				1	C112 Office


89

CATEGORY A: HAWORTH

Item	Total Qty	Manufacturer	Model No.	Location Qty	Description
A43	4	Haworth			Workstation F.1 consisting of the following components:
			WURA-3060-LJSA		(1) 30"D x 60"W Worksurface, Laminate with Edgeband, Notched with Cable Management
			ZUFJ-0101-PNFG		(4) Compose Single Support Leg
			JPMH-18-SJ		(1) X-Series, Mobile B/B/F Pedestal Files J-Pull, Painted Steel Fronts, 15"W x 17"D x 27.5"H
					With all supports/connections necessary for a complete installation

90

*Image for reference, not exact product

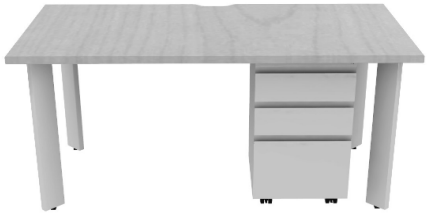

Finishes:
Surface Laminate: Maple H-AE
3MM PVC Edgeband: Maple H-AE
Trim: Grout TR-TG

Locations:


1	A112 Coaches
1	A119 Training Room
2	D114 Office

CATEGORY A: HAWORTH

Item	Total Qty	Manufacturer	Model No.	Location Qty	Description
A44	4	Haworth			Workstation F.2 consisting of the following components:
			WURA-3072-LJSA		(1) 30"D x 72"W Worksurface, Laminate with Edgeband, Notched with Cable Management
			ZUFJ-0101-PNFG		(4) Compose Single Support Leg
			JPMH-18-SJ		(1) X-Series, Mobile B/B/F Pedestal Files J-Pull, Painted Steel Fronts, 15"W x 17"D x 27.5"H
					With all supports/connections necessary for a complete installation

91

*Image for reference, not exact product

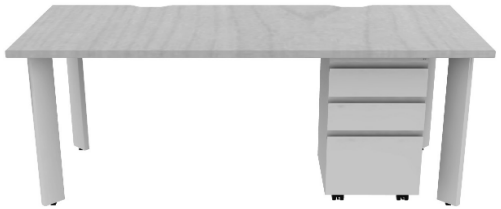

Finishes:
Surface Laminate: Maple H-AE
3MM PVC Edgeband: Maple H-AE
Trim: Grout TR-TG

Locations:

1	J107 Office
1	J113 Office
2	J132 Computer Room

CATEGORY A: HAWORTH

Item	Total Qty	Manufacturer	Model No.	Location Qty	Description
A45	1	Haworth			Work Island consisting of the following components:
			JLRD-0342-SJ		(2) X-Series, Lateral File, 3H, 42"W x 18"D x 39.5"H Inset Style, J-Pull, Steel Fronts, Include rails for side to side filing
			JSPY-0336-S8		(4) X-Series, Storage Cabinets, 3H, 36"W x 18.75"D x 39.5"H, Linear Pull
			TS00-3Z99		(1) Common Top, Laminate with Edgeband, 42" x 108"
					92
					Finishes:
					Surface Laminate: Maple H-AE
					3MM PVC Edgeband: Maple H-AE
					Trim: Grout TR-TG
					Locations:
				1	G139 Administration Office

*Image for reference, not exact product



CATEGORY A: HAWORTH

Item	Total Qty	Manufacturer	Model No.	Location Qty	Description
A46	1	Haworth			Work Counter consisting of the following components:
			JLRD-0342-SJ		(1) X-Series, Lateral File, 3H, 42"W x 18"D x 39.5"H Inset Style, J-Pull, Steel Fronts, Include rails for side to side filing
			JSPY-0336-S8		(1) X-Series, Storage Cabinets, 3H, 36"W x 18.75"D x 39.5"H, Linear Pull
			WURA-2478-LJSC		(1) Common Top, Laminate with Edgeband, 24" x 78"
					93
					Finishes: Surface Laminate: Maple H-AE 3MM PVC Edgeband: Maple H-AE Trim: Grout TR-TG
					Locations:
				1	G142 Workroom

*Image for reference, not exact product



CATEGORY A: HAWORTH

Item	Total Qty	Manufacturer	Model No.	Location Qty	Description
A47	5	Haworth	VZFF-5054-NNNNNR		Compose Full Panel Frame
					54"W x 50"H
					Non-Powered
					No Raceway Cover (Tile to Floor)
			VZTI-3254-FNN		with Fabric Tile, Standard Core - 32"H
			VZTI-1654-MNN		with Markerboard Tile - 16"H
					Include all trim, connector, and wall mount pieces for a complete installation
					Finishes:
					Trim: Grout TR-TG
					Tackboard Fabric: Etch, Maquette 35-MA, Grade A
					Locations:
				5	L120 Classroom

94

CATEGORY A: HAWORTH

Item	Total Qty	Manufacturer	Model No.	Location Qty	Description
A48	1	Haworth	VZFF-2618-NNNNNRU		Compose Full Panel Frame
					18W x 26"H
					Non-Powered
					No Raceway Cover (Tile to Floor)
			VZTI-2418-FNN		with Fabric Tile, Standard Core - 24"H x 18"W
					Include all trim, connector, and wall mount pieces for a complete installation
					Finishes:
					Trim: Grout TR-TG
					Tackboard Fabric: Etch, Maquette 35-MA, Grade A
					Locations:
				1	L120 Classroom

95

CATEGORY A: HAWORTH

Item	Total Qty	Manufacturer	Model No.	Location Qty	Description
A49	1	Haworth	TCRN-4848-LJSNDN4		Jive Table - Round Size: 48" Dia. x 29"H Disc Base, Painted with Laminate with Edgeband No Power **Finishes:** Surface Laminate: Patterned Linen Crisp H-P3 3MM PVC Edgeband: Graphite HP-3J Trim: Graphite TR-J **Locations:**
				1	M125 Mini-Tech Lab

*Image for reference, not exact product



96

CATEGORY B

KI

CATEGORY B: KI

Item	Total Qty	Manufacturer	Model No.	Location Qty	Description
B1	1473	KI	IWC18		Intellect Wave Cantilever Chair Large Polypropylene with Nylon Glides

*Image for reference, not exact product



Finishes:
Shell Plastic: Nordic PND
Frame Powdercoat: Blue Grey GR

98

Locations:

4	A147 Band Storage
4	A152 Staff Offices
12	C106 Classroom
36	C107 Classroom
22	C120 Classroom
36	C124 Classroom
36	D106 Classroom
36	D107 Classroom
11	D108 Classroom
12	D109 Classroom
12	D111/D112 Classroom
36	D118 Computer Lab
36	D120 Classroom
36	D121 Classroom
36	E106 Classroom

CATEGORY B: KI

Item	Total Qty	Manufacturer	Model No.	Location Qty	Description
				36	E107 Classroom
				36	E108 Classroom
				36	E109 Classroom
				36	E113/E114 Classroom
				36	E120 Computer Lab
				36	E122 Classroom
				36	E123 Classroom
				36	H115 Classroom
				8	H119 Classroom
				36	H121 Business Computer Lab
				36	H124 Business Computer Lab
				48	J117 Large Group Instruction
				36	J126 Technology Lab
				12	J128 Computer Lab
				2	J132 Computer Room
				8	M125 Mini-Tech Lab
				11	M126 Classroom
				11	M127 Classroom
				36	C206 Classroom
				36	C207 Classroom
				36	C211/C212 Classroom

99

CATEGORY B: KI

Item	Total Qty	Manufacturer	Model No.	Location Qty	Description
				36	C220 Classroom
				36	C222 Classroom
				36	C223 Classroom
				36	D206 Classroom
				12	D207 Classroom
				12	D208 Classroom
				36	D209 Classroom
				12	D211/D212 Classroom
				36	D220 Classroom
				36	D221 Classroom
				36	E206 Classroom
				36	E207 Classroom
				36	E208 Classroom
				36	E212/E213 Classroom
				36	E221 Classroom
				36	E222 Classroom

100

CATEGORY B: KI

Item	Total Qty	Manufacturer	Model No.	Location Qty	Description
B2	28	KI	IWCS24		Intellect Wave 24 Café Stool Seat Height: 24-1/2"H Large Polypropylene with Nylon Glides **Finishes:** Shell Plastic: Nordic PND Frame Powdercoat: Blue Grey GR
					101
					Locations:
				4	C106 Classroom
				4	D109 Classroom
				4	D111/D112 Classroom
				4	H119 Classroom
				4	D207 Classroom
				4	D208 Classroom
				4	D211/D212 Classroom

*Image for reference, not exact product



CATEGORY B: KI

Item	Total Qty	Manufacturer	Model No.	Location Qty	Description
B3	333	KI	IWS		Intellect Wave Task Stool Large Polypropylene Armless with Hard Floor Casters Seat Height Range: 20-1/2" - 30-3/4"
					Finishes: Shell Plastic: Black PBL Frame Powdercoat: Black
					Locations:
				2	B119 Auditorium
				35	C102 Science Classroom
				39	C109 Science Classroom
				39	E110 Science Classroom
				35	E126 Science Classroom
				39	C209 Science Classroom
				35	D202 Science Classroom
				35	D224 Science Classroom
				39	E209 Science Classroom
				35	E225 Science Classroom

*Image for reference, not exact product



102

CATEGORY B: KI

Item	Total Qty	Manufacturer	Model No.	Location Qty	Description
B4	36	KI	SLLAP		Strive Stack Chair Four-Leg, with Loop Arms with Plastic Glides Polypropylene **Finishes:** Shell Plastic: Nordic PND Frame Powdercoat: Blue Grey GR
					Locations:
				2	C106 Classroom
				4	D108 Classroom
				2	D109 Classroom
				2	D111/D112 Classroom
				2	H119 Classroom
				4	M126 Classroom
				4	M127 Classroom
				2	D207 Classroom
				2	D208 Classroom
				2	D211/D212 Classroom
				10	L120 Classroom

*Image for reference, not exact product



103

CATEGORY B: KI

Item	Total Qty	Manufacturer	Model No.	Location Qty	Description
B5	60	KI	L2WTP/FBR		Learn2 Chair with Intellect Wave Seat, Polypropylene with Flat Accessory Rack with Carpet Casters with Non-Handed, Laminate Worksurface **Finishes:** Frame Color: Blue Grey GR Shell Color: Nordic PND Laminate: Crisp Linen LRI **Locations:**
				2	C107 Classroom
				2	C124 Classroom
				2	D106 Classroom
				2	D107 Classroom
				2	D120 Classroom
				2	D121 Classroom
				4	E106 Classroom
				4	E107 Classroom
				4	E108 Classroom
				4	E109 Classroom
				4	E122 Classroom
				4	E123 Classroom
				2	J128 Computer Lab

Image for reference, not exact product.



104

CATEGORY B: KI

Item	Total Qty	Manufacturer	Model No.	Location Qty	Description
				2	H124 Business Computer Lab
				2	D206 Classroom
				2	D209 Classroom
				2	D220 Classroom
				2	D221 Classroom
				2	E206 Classroom
				2	E207 Classroom
				2	E208 Classroom
				2	E212/E213 Classroom
				2	E221 Classroom
				2	E222 Classroom

105

CATEGORY B: KI

Item	Total Qty	Manufacturer	Model No.	Location Qty	Description
B6	461	KI	RTEAA2460-74P		Ruckus Activity Table Fixed Height (29"H) Rectangular with Rounded Corners - 1-1/4" Top Size: 60"W x 24"D with 74P edgeband with Casters **Finishes:** Surface Laminate: Crisp Linen LRI Edgeband: Blue Grey EGR Leg Powdercoat: Blue Grey GR **Locations:**
				2	A147 Band Storage
				1	A153 Faculty Office
				1	A154 Faculty Office
				18	C107 Classroom
				18	C124 Classroom
				18	D106 Classroom
				18	D107 Classroom
				8	D108 Classroom
				18	D120 Classroom
				18	D121 Classroom

*Image for reference, not exact product



106

CATEGORY B: KI

Item	Total Qty	Manufacturer	Model No.	Location Qty	Description
				10	E106 Classroom
				10	E107 Classroom
				10	E108 Classroom
				10	E109 Classroom
				18	E113/E114 Classroom
				10	E122 Classroom
				10	E123 Classroom
				18	H124 Business Computer Lab
				24	J117 Large Group Instruction
				6	J128 Computer Lab
				7	L120 Classroom
				8	M126 Classroom
				8	M127 Classroom
				2	C206 Classroom
				2	C207 Classroom
				2	C211/C212 Classroom
				2	C220 Classroom
				2	C222 Classroom
				2	C223 Classroom
				18	D206 Classroom
				18	D209 Classroom
				18	D220 Classroom
				18	D221 Classroom
				18	E206 Classroom
				18	E207 Classroom

107

CATEGORY B: KI

Item	Total Qty	Manufacturer	Model No.	Location Qty	Description
				18	E208 Classroom
				18	E212/E213 Classroom
				18	E221 Classroom
				18	E222 Classroom

CATEGORY B: KI

Item	Total Qty	Manufacturer	Model No.	Location Qty	Description
B7	7	KI	RTEFA3660-74P		Ruckus Activity Table Adjustable Height - 29" - 42" (36" Set Height) Rectangular with Rounded Corners - 1-1/4" Top Size: 60"W x 36"D with 74P edgeband with Casters **Finishes:** Surface Laminate: Crisp Linen LRI Edgeband: Blue Grey EGR Leg Powdercoat: Blue Grey GR **Locations:**
				1	C106 Classroom
				1	D109 Classroom
				1	D111/D112 Classroom
				1	D211/D212 Classroom
				1	H119 Classroom
				1	D207 Classroom
				1	D208 Classroom

*Image for reference, not exact product



109

CATEGORY B: KI

Item	Total Qty	Manufacturer	Model No.	Location Qty	Description
B8	26	KI	RTEFA3672-74P		Ruckus Activity Table Fixed Height (29"H) Rectangular with Rounded Corners - 1-1/4" Top Size: 72"W x 36"D with 74P edgeband with Casters **Finishes:** Surface Laminate: Crisp Linen LRI Edgeband: Blue Grey EGR Leg Powdercoat: Blue Grey GR **Locations:** 1 J105 Staff Workroom 24 J134 Media Center 1 J116 Conference

*Image for reference, not exact product




110

CATEGORY B: KI

Item	Total Qty	Manufacturer	Model No.	Location Qty	Description
B9	3	KI	PIFR3060T-74P		Pirouette Table with Fixed Height Base (29"), Training Size: 60" x 30" with T-Base with 4 Casters (2 Locking) No Grommets, Power, Wire Management, Cutouts No Modesty Panel **Finishes:** Surface Laminate: Kensington Maple LKM Edgeband: Kensington Maple EKM Leg Powdercoat: Blue Grey GR **Locations: offices**
				3	C111 Office

*Image for reference, not exact product

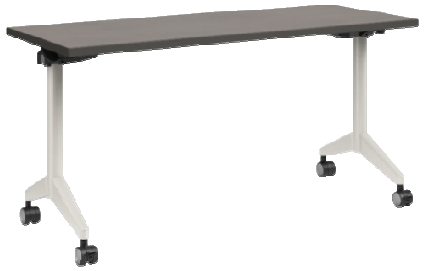


111

CATEGORY B: KI

Item	Total Qty	Manufacturer	Model No.	Location Qty	Description
B10	7	KI	PIFR2460T-74P		Pirouette Table with Fixed Height Base (29"), Training Size: 60" x 24" with T-Base with 4 Casters (2 Locking) No Grommets, Power, Wire Management, Cutouts No Modesty Panel **Finishes:** Surface Laminate: Crisp Linen LRI Edgeband: Blue Grey EGR Leg Powdercoat: Blue Grey GR **Locations:** 2 A159 Orchestra Rehearsal 2 A163 Vocal Rehearsal 1 L113 Office / Conf. Room 2 L119 Skills Area

*Image for reference, not exact product

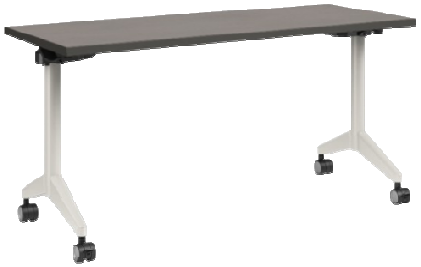


112

CATEGORY B: KI

Item	Total Qty	Manufacturer	Model No.	Location Qty	Description
B11	16	KI	PIFR2460T-74P		Pirouette Table with Fixed Height Base (29"), Training Size: 60" x 24" with T-Base with 4 Casters (2 Locking) No Grommets, Power, Wire Management, Cutouts No Modesty Panel **Finishes:** Surface Laminate: Crisp Linen LRI Edgeband: Blue Grey EGR Leg Powdercoat: Blue Grey GR **Locations:** 8 B119 Auditorium 2 G128 Break Room 1 L101 Gymnasium 1 G101 Auxiliary Gymnasium 2 M111 Weight Fitness 1 L109 Gymnastics Practice Rm 1 H133 Natatorium

*Image for reference, not exact product

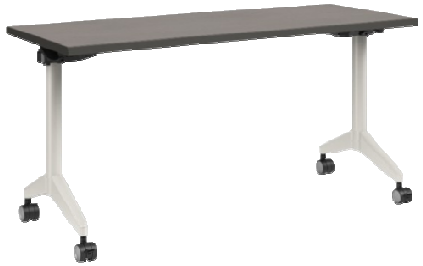


113

CATEGORY B: KI

Item	Total Qty	Manufacturer	Model No.	Location Qty	Description
B12	4	KI	PIFR3672T-74P		Pirouette Table with Fixed Height Base (29"), Training Size: 72" x 36" with T-Base with 4 Casters (2 Locking) No Grommets, Power, Wire Management, Cutouts No Modesty Panel **Finishes:** Surface Laminate: Kensington Maple LKM Edgeband: Kensington Maple EKM Leg Powdercoat: Blue Grey GR **Locations:** 1 G134 Conference Room 3 G140 Assistant Principal Office

*Image for reference, not exact product

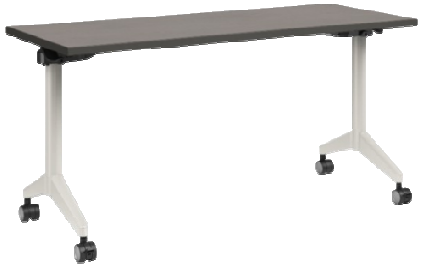

114

CATEGORY B: KI

Item	Total Qty	Manufacturer	Model No.	Location Qty	Description
B13	4	KI	WU3048CB-74P		Workup Table with Counter Balance Adjustable Height Size: 29.5" x 46.5", Height Range: 28"-47" with 74P Edge No Modesty Panel with Glides **Finishes:** Surface Laminate: Crisp Linen LRI Edgeband: Blue Grey EGR Leg Powdercoat: Blue Grey GR **Locations:**
				4	L120 Classroom

*Image for reference, not exact product



115

CATEGORY B: KI

Item	Total Qty	Manufacturer	Model No.	Location Qty	Description
B14	9	KI	WU2448CB-74P S24379891		Workup Table with Counter Balance Adjustable Height Size: 23.5" x 46.5", Height Range: 28"-47" with 74P Edge with Modesty Panel with Glides with Grommet (centered) with Wire Management

*Image for reference, not exact product



116

Finishes:

Surface Laminate: Crisp Linen LRI
Edgeband: Blue Grey EGR
Leg Powdercoat: Blue Grey GR
Modesty Panel: Flannel FTFN

Locations:

1	C102 Science Classroom
1	C109 Science Classroom
1	E110 Science Classroom
1	E126 Science Classroom
1	C209 Science Classroom
1	D202 Science Classroom
1	D224 Science Classroom
1	E209 Science Classroom


CATEGORY B: KI

Item	Total Qty	Manufacturer	Model No.	Location Qty	Description
				1	E225 Science Classroom

CATEGORY B: KI

Item	Total Qty	Manufacturer	Model No.	Location Qty	Description
B15	472	KI	RKWB2218		Ruckus Whiteboard, Medium Size: 18" x 22"

*Image for reference, not exact product

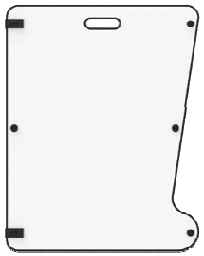

	Locations:
20	C107 Classroom
20	C124 Classroom
20	D106 Classroom
20	D107 Classroom
20	D120 Classroom
20	D121 Classroom
20	E106 Classroom
20	E107 Classroom
20	E108 Classroom
20	E109 Classroom
20	E122 Classroom
20	E123 Classroom
20	H124 Business Computer Lab
12	J128 Computer Lab
20	D206 Classroom
20	D209 Classroom
20	D220 Classroom
20	D221 Classroom
20	E206 Classroom
20	E207 Classroom

118

CATEGORY B: KI

Item	Total Qty	Manufacturer	Model No.	Location Qty	Description
				20	E208 Classroom
				20	E212/E213 Classroom
				20	E221 Classroom
				20	E222 Classroom

CATEGORY B: KI

Item	Total Qty	Manufacturer	Model No.	Location Qty	Description
B16	420	KI	RKWMUSHOOK		Undersurface Hook 1/4" wire rod
					*Image for reference, not exact product
					
					Finishes:
					Metal: Chrome
					Locations:
				18	C107 Classroom (1 hook per B6)
				18	C124 Classroom (1 hook per B6)
				18	D106 Classroom (1 hook per B6)
				18	D107 Classroom (1 hook per B6)
				18	D120 Classroom (1 hook per B6)
				18	D121 Classroom (1 hook per B6)
				20	E106 Classroom (1 hook per B6)
				20	E107 Classroom (1 hook per B6)
				20	E108 Classroom (1 hook per B6)
				20	E109 Classroom (1 hook per B6)
				20	E122 Classroom (1 hook per B6)
				20	E123 Classroom (1 hook per B6)
				12	H124 Business Computer Lab (1 hook per B6)
				18	D206 Classroom (1 hook per B6)
				18	D209 Classroom (1 hook per B6)
				18	D220 Classroom (1 hook per B6)
				18	D221 Classroom (1 hook per B6)

120

CATEGORY B: KI

Item	Total Qty	Manufacturer	Model No.	Location Qty	Description
				18	E206 Classroom (1 hook per B6)
				18	E207 Classroom (1 hook per B6)
				18	E208 Classroom (1 hook per B6)
				18	E212/E213 Classroom (1 hook per B6)
				18	E221 Classroom (1 hook per B6)
				18	E222 Classroom (1 hook per B6)

CATEGORY B: KI

Item	Total Qty	Manufacturer	Model No.	Location Qty	Description
B17	348	KI	RKWADOCK		Pivot Dock

**Image for reference, not exact product*



Finishes:

Paint: Black BL

Locations:

18	C107 Classroom (1 dock per B6)
18	C124 Classroom (1 dock per B6)
18	D106 Classroom (1 dock per B6)
18	D107 Classroom (1 dock per B6)
18	D120 Classroom (1 dock per B6)
18	D121 Classroom (1 dock per B6)
10	E106 Classroom (1 dock per B6)
10	E107 Classroom (1 dock per B6)
10	E108 Classroom (1 dock per B6)
10	E109 Classroom (1 dock per B6)
10	E122 Classroom (1 dock per B6)
10	E123 Classroom (1 dock per B6)
18	D206 Classroom (1 dock per B6)
18	D209 Classroom (1 dock per B6)
18	D220 Classroom (1 dock per B6)
18	D221 Classroom (1 dock per B6)
18	E206 Classroom (1 dock per B6)

122

CATEGORY B: KI

Item	Total Qty	Manufacturer	Model No.	Location Qty	Description
				18	E207 Classroom (1 dock per B6)
				18	E208 Classroom (1 dock per B6)
				18	E212/E213 Classroom (1 dock per B6)
				18	E221 Classroom (1 dock per B6)
				18	E222 Classroom (1 dock per B6)

CATEGORY B: KI

Item	Total Qty	Manufacturer	Model No.	Location Qty	Description
B18	90	KI	14.1450.SLVR		Undermount R8 Module Size: 16.3" x 2.3" x 2.8" with 8-15A, 120 VAC receptacles with 12'-0" L power cord Hi **Finishes:** Silver

**Image for reference, not exact product.*



124

Locations:

18	D118 Computer Lab
18	E120 Computer Lab
18	H115 Classroom
18	H121 Business Computer Lab
18	J126 Technology Lab

CATEGORY B: KI

Item	Total Qty	Manufacturer	Model No.	Location Qty	Description
B19		KI	MOD.MC1.180		Dean Clamp-On Power Module (Corded) Size: 5.5"W x 3"D x 3.5"H with 180" Cord with (2) Three-Prong Receptacles + (1) USB-A + (1) USB-C charging port
	Image for reference, not exact product.				**Finishes:** Paint: Cottonwood
					125
					Locations:
				2	A154 Faculty Office



CATEGORY C

VS AMERICA

CATEGORY C: VS AMERICA

Item	Total Qty	Manufacturer	Model No.	Location Qty	Description
C1	396	VS America	21090		LiteTable-ST
					Size: 27-5/8" W x 21-5/8" D x 29-1/8"H
					With 22mm Radius Corners
					With (2) Castors + (2) Plastic Glides
					Finishes:
					Laminate: Andes Grey 035
					Metal: Anthracite 063
					Locations:
				12	C106 Classroom
				12	D109 Classroom
				12	D111/D112 Classroom
				16	E106 Classroom
				16	E107 Classroom
				16	E108 Classroom
				16	E109 Classroom
				16	E122 Classroom
				16	E123 Classroom
				8	H119 Classroom
				2	J132 Computer Room
				2	M125 Mini-Tech Lab
				36	C206 Classroom

*Image for reference, not exact product



127

CATEGORY C: VS AMERICA

Item	Total Qty	Manufacturer	Model No.	Location Qty	Description
				36	C207 Classroom
				36	C211/C212 Classroom
				36	C220 Classroom
				36	C222 Classroom
				36	C223 Classroom
				12	D207 Classroom
				12	D208 Classroom
				12	D211/D212 Classroom

128

CATEGORY C: VS AMERICA

Item	Total Qty	Manufacturer	Model No.	Location Qty	Description
C2	8	VS America	23085 CUSTOM		EcoTable-R Size: 63" x 31.5" with Four-Legged Round Tube Frame Height Adjustable Legs (Custom): 29" - 38", Set Height @ 32" with 4 Casters (lockable) with Solid Core Surface **Finishes:** Solid Core Surface: 019 Uni Black Metal: Anthracite 063 **Locations:**
				2	C109 Science Classroom
				2	E110 Science Classroom
				2	C209 Science Classroom
				2	E209 Science Classroom

*Image for reference, not exact product



129

CATEGORY C: VS AMERICA

Item	Total Qty	Manufacturer	Model No.	Location Qty	Description
C3	112	VS America	03428		LupoStool with Backrest Seat Height: 18-1/8" with Plastic Glides with Foot Rest **Finishes:** Plastic: Black Grey 073 Metal: Anthracite 063 **Locations:**
				36	A133 3D Art Studio
				38	A137 Computer Art Studio
				36	A140 2D Art Studio
				2	A143 Faculty Office

*Image for reference, not exact product



130

CATEGORY C: VS AMERICA

Item	Total Qty	Manufacturer	Model No.	Location Qty	Description
C4	38	VS America	03825		Hokki Stool
					Seat Height: 18-1/8" (No. 6 blue)
		*Image for reference, not exact product			
					**Finishes:**
					Plastic: Dark Blue 029
					Locations:
				2	C106 Classroom
				3	D108 Classroom
				2	D109 Classroom
				2	D111/D112 Classroom
				2	H119 Classroom
				2	J132 Computer Room
				9	J133 Media Center
				3	M126 Classroom
				3	M127 Classroom
				1	C216 Office
				2	D207 Classroom
				2	D208 Classroom
				2	D211/D212 Classroom
				2	D214 Office
				1	D216 Office

131

CATEGORY C: VS AMERICA

Item	Total Qty	Manufacturer	Model No.	Location Qty	Description
C5	21	VS America	31508		PantoMove-Lupo KiGa Swivel Chair with Gas Spring Height Adjustment Seat Height Range: 13-3/4" - 17-1/4" (+1-1/4 for casters) Seat Shell Size: L Basic Non-Rocking with Hard Casters (Carpet Floor) **Finishes:** Plastic: Black Grey 073 Metal: Anthracite 063 **Locations:**
				5	D108 Classroom
				5	M126 Classroom
				5	M127 Classroom
				5	L120 Classroom
				1	L119 Skills Area

*Image for reference, not exact product



132

CATEGORY C: VS AMERICA

Item	Total Qty	Manufacturer	Model No.	Location Qty	Description
C6	141	VS America	31506		PantoMove-Lupo Swivel Chair with Gas Spring Height Adjustment Seat Height Range: 16-1/2" - 21-1/2" (+1-1/4 for casters) Seat Shell Size: L with 3D rocking with Hard Casters (Carpet Floor) **Finishes:** Plastic: Black Grey 073 Metal: Anthracite M063 **Locations:**
				4	J105 Staff Workroom
				2	J109 Quiet Study
				2	J110 Quiet Study
				14	J111 Media Center
				4	J112 Student Projects
				4	J116 Conference
				15	J133 Media Center
				96	J134 Media Center

*Image for reference, not exact product



133

CATEGORY C: VS AMERICA

Item	Total Qty	Manufacturer	Model No.	Location Qty	Description
C7	2	VS America	22238 (02827)		RondoLift-KF, Round Sitting/Stand at Table with Gas Lift Height Adjustment Size: 47-1/4" Diameter Height: 28" - 45-1/4" with Circular Tube Pillar with Base Cross & Casters
		*Image for reference, not exact product			**Finishes:** Metal: Anthracite 063 Laminate: Andes Grey 035 Edge: Andes Grey 035
					Locations:
				2	J126 Technology Lab



134

CATEGORY C: VS AMERICA

Item	Total Qty	Manufacturer	Model No.	Location Qty	Description
C8	36	VS America	45412		SpaceWalk, Triple Standard Storage Module Size: 41-3/4"W x 19-3/8"D x 39-3/8"H Single Sided with Back Panel & (4) Casters with Rectangular Tubular Frame (3 Rows with Guide Rails) with Certwood Boxes (standard width: 12-5/8") Row 1 Bin Configuration: (940) Kit 1 - (3) 3" Single + (3) 6" Double Row 2 Bin Configuration: (940) Kit 1 - (3) 3" Single + (3) 6" Double Row 3 Bin Configuration: (920) (3) Triple 9"
					135
					Finishes: Metal: Anthracite 063 Plastic: Clear 300
					Locations:
				1	C109 Science Classroom
				1	D108 Classroom
				1	E110 Science Classroom
				1	C209 Science Classroom
				1	E209 Science Classroom
				1	C102 Science Classroom
				1	E126 Science Classroom
				1	D202 Science Classroom
				1	D224 Science Classroom

*Image for reference, not exact product



CATEGORY C: VS AMERICA

Item	Total Qty	Manufacturer	Model No.	Location Qty	Description
				1	E225 Science Classroom
				2	E113/E114 Classroom
				1	M126 Classroom
				1	M127 Classroom
				4	L120 Classroom
				3	K119 School Store
				2	A131 Faculty Office
				2	A140 2D Art Studio
				1	A143 Faculty Office
				2	A137 Computer Art Studio
				2	A145 Band Rehearsal Studio
				3	A147 Band Storage
				1	A154 Faculty Office
				2	A159 Orchestra Rehearsal Studio

136

CATEGORY C: VS AMERICA

Item	Total Qty	Manufacturer	Model No.	Location Qty	Description
C9	3	VS America	01470		Puzzle Table Amoeba Shaped, Size: 65"W x 44-7/8"D x30"H No. 6 Blue with Plastic Glides *Image for reference, not exact product  **Finishes:** Laminate: Markerboard Laminate - White 999 Edge: Pure White 020 Metal: Anthracite 063 **Locations:**
				3	J133 Media Center

CATEGORY C: VS AMERICA

Item	Total Qty	Manufacturer	Model No.	Location Qty	Description
C10	1	VS America	45417		SpaceStation, Double Standard Storage Module Stationary, Wall Mounted Storage Size: 28-1/8"W x 19"D x 72-3/8"H with Side Panels on Both Sides with Locking Doors with Rectangular Tubular Frame (2 Rows with Guide Rails) with Certwood Boxes (standard width: 12-5/8") Row 1 Bin Configuration: (940) Kit 1 - (6) 3" Single + (6) 6" Double Row 2 Bin Configuration: (960) Kit 3 - (2) 6" Double + (2) 9" Triple + (2) 12" Quad Keying: All spaces building wide, to be keyed alike. **Finishes:** Metal: White M091 Plastic: Clear 300 **Locations:**
				1	G132 Secure Storage

*Image for reference, not exact product



138

CATEGORY C: VS AMERICA

Item	Total Qty	Manufacturer	Model No.	Location Qty	Description
C11	4	VS America	45417		SpaceStation, Double Standard Storage Module Stationary, Wall Mounted Storage Size: 28-1/8"W x 19"D x 72-3/8"H with Side Panels on Both Sides with Rectangular Tubular Frame (2 Rows with Guide Rails) with Certwood Boxes (standard width: 12-5/8") Row 1 Bin Configuration: (940) Kit 1 - (6) 3" Single + (6) 6" Double Row 2 Bin Configuration: (960) Kit 3 - (2) 6" Double + (2) 9" Triple + (2) 12" Quad with Rectangular Tubular Frame (2 Rows with Guide Rails)
					Finishes: Metal: White M091 Plastic: Clear 300
					Locations:
				4	A137 Computer Art Studio

*Image for reference, not exact product



139

CATEGORY D

FLEETWOOD

CATEGORY D: FLEETWOOD

Item	Total Qty	Manufacturer	Model No.	Location Qty	Description
D1	76	Fleetwood	TCRP6030-R42C		Plane Computer Table Unitized Frame Size: 60"W x 30"D x 29-42"H with Modesty Panel with Cable Tray with (2) Grommets with (4) Locking Casters Set Height to: 29"H **Finishes:** HPL Laminate Surface G3: Etched Grey Edge: Graphite Paint Legs: Graphite **Locations:**
				1	A133 3D Art Studio
				1	A137 Computer Art Studio
				1	A140 2D Art Studio
				2	A145 Band Rehearsal
				1	A150 Office
				1	A151 Office
				1	A159 Orchestra Rehearsal

*Image for reference, not exact product



141

CATEGORY D: FLEETWOOD

Item	Total Qty	Manufacturer	Model No.	Location Qty	Description	
				1	A163 Vocal Rehearsal	
				1	C106 Classroom	
				1	C107 Classroom	
				1	C120 Classroom	
				1	C124 Classroom	
				1	D106 Classroom	
				1	D107 Classroom	
				4	D108 Classroom	
				1	D109 Classroom	142
				1	D111/D112 Classroom	
				1	D118 Computer Lab	
				1	D120 Classroom	
				1	D121 Classroom	
				1	E106 Classroom	
				1	E107 Classroom	
				1	E108 Classroom	
				1	E109 Classroom	
				1	E113/E114 Classroom	
				1	E120 Computer Lab	
				1	E122 Classroom	
				1	E123 Classroom	
				1	H115 Classroom	
				1	H119 Classroom	
				1	H121 Business Computer Lab	

CATEGORY D: FLEETWOOD

Item	Total Qty	Manufacturer	Model No.	Location Qty	Description	
				1	H124 Business Computer Lab	
				2	J117 Large Group Instruction	
				2	J126 Technology Lab	
				3	J128 Computer Lab	
				3	L120 Classroom	
				2	M125 Mini-Tech Lab	
				4	M126 Classroom	
				4	M127 Classroom	
				1	C206 Classroom	143
				1	C207 Classroom	
				1	C211/C212 Classroom	
				1	C220 Classroom	
				1	C222 Classroom	
				1	C223 Classroom	
				1	D206 Classroom	
				2	D207 Classroom	
				1	D208 Classroom	
				1	D209 Classroom	
				1	D211/D212 Classroom	
				1	D220 Classroom	
				1	D221 Classroom	
				1	E206 Classroom	
				1	E207 Classroom	
				1	E208 Classroom	

CATEGORY D: FLEETWOOD

Item	Total Qty	Manufacturer	Model No.	Location Qty	Description
				1	E212/E213 Classroom
				1	E221 Classroom
				1	E222 Classroom

CATEGORY D: FLEETWOOD

Item	Total Qty	Manufacturer	Model No.	Location Qty	Description
D2	50	Fleetwood	TCRP4824-R42C		Plane Computer Table Unitized Frame Size: 48"W x 24"D x 29-42"H with Modesty Panel with Cable Tray with (2) Grommets with (4) Locking Casters Set Height to: 29"H **Finishes:** HPL Laminate Surface G3: Etched Grey Edge: Graphite Paint Legs: Graphite **Locations:**
				1	A133 3D Art Studio
				1	A140 2D Art Studio
				1	A163 Vocal Rehearsal Studio
				1	C106 Classroom
				1	C107 Classroom
				1	C124 Classroom
				1	D106 Classroom
				1	D107 Classroom

*Image for reference, not exact product



145

CATEGORY D: FLEETWOOD

Item	Total Qty	Manufacturer	Model No.	Location Qty	Description	
				1	D108 Classroom	
				1	D109 Classroom	
				1	D111/D112 Classroom	
				1	D118 Computer Lab	
				1	D120 Classroom	
				1	D121 Classroom	
				1	E106 Classroom	
				1	E107 Classroom	
				1	E108 Classroom	146
				1	E109 Classroom	
				1	E120 Computer Lab	
				1	E122 Classroom	
				1	E123 Classroom	
				1	H115 Classroom	
				1	H119 Classroom	
				1	H121 Business Computer Lab	
				1	H124 Business Computer Lab	
				1	J117 Large Group Instruction	
				1	J126 Technology Lab	
				1	J128 Computer Lab	
				1	M126 Classroom	
				1	M127 Classroom	
				1	C206 Classroom	
				1	C207 Classroom	

CATEGORY D: FLEETWOOD

Item	Total Qty	Manufacturer	Model No.	Location Qty	Description
				1	C211/C212 Classroom
				1	C220 Classroom
				1	C222 Classroom
				1	C223 Classroom
				1	D206 Classroom
				2	D207 Classroom
				1	D208 Classroom
				1	D209 Classroom
				1	D211/D212 Classroom
				1	D220 Classroom
				1	D221 Classroom
				1	E206 Classroom
				1	E207 Classroom
				1	E208 Classroom
				1	E212/E213 Classroom
				1	E221 Classroom
				1	E222 Classroom

147

CATEGORY D: FLEETWOOD

Item	Total Qty	Manufacturer	Model No.	Location Qty	Description
D3	33	Fleetwood	DSS13620684N		Designer 2.0 Shelf - Straight No Doors Single Sided
					*Image for reference, not exact product
					Size: 36"W x 20"D x 68"H with (4) Locking Casters with (3) Adjustable Shelves + (1) Fixed Shelf with Laminate Back
					Finishes:
					Laminate: Wrought Iron
					Locations:
				1	C107 Classroom
				2	C124 Classroom
				1	D106 Classroom
				1	D107 Classroom
				1	D120 Classroom
				1	D121 Classroom
				1	E106 Classroom
				1	E107 Classroom
				1	E108 Classroom
				1	E109 Classroom
				1	E122 Classroom
				1	E123 Classroom



148

CATEGORY D: FLEETWOOD


Item	Total Qty	Manufacturer	Model No.	Location Qty	Description
				1	H124 Business Computer Lab
				2	J128 Computer Lab
				1	D206 Classroom
				2	D209 Classroom
				1	D220 Classroom
				1	D221 Classroom
				2	E206 Classroom
				2	E207 Classroom
				2	E208 Classroom
				2	E212/E213 Classroom
				2	E221 Classroom
				2	E222 Classroom

149

CATEGORY D: FLEETWOOD

Item	Total Qty	Manufacturer	Model No.	Location Qty	Description
D4	11	Fleetwood	DSS13620684D		Designer 2.0 Shelf Straight with Locking Doors *(Key all storage alike, building wide)* Single Sided Size: 36"W x 20"D x 68"H with (4) Locking Casters with (3) Adjustable Shelves + (1) Fixed Shelf with Laminate Back with Arch Pull **Finishes:** Laminate: Wrought Iron Pull: Chrome **Locations:**
				2	E113/E114 Classroom
				1	J117 Large Group Instruction
				1	L119 Skills Area
				1	L120 Classroom
				1	C206 Classroom
				1	C207 Classroom
				1	C211/C212 Classroom
				1	C220 Classroom
				1	C222 Classroom

*Image for reference, not exact product

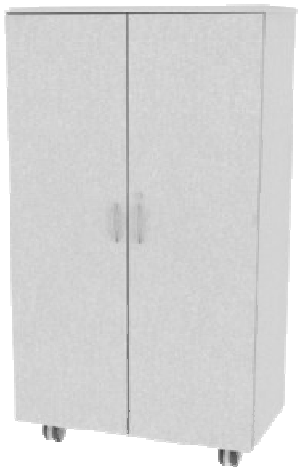

150

CATEGORY D: FLEETWOOD

Item	Total Qty	Manufacturer	Model No.	Location Qty	Description
				1	C223 Classroom

CATEGORY D: FLEETWOOD

Item	Total Qty	Manufacturer	Model No.	Location Qty	Description
D5	14	Fleetwood	DSD13020684D		Designer 2.0 Shelf Drawer with Locking Doors/Drawers *(Key all storage alike, building wide)* Size: 30"W x 20"D x 68"H with (4) Locking Casters with (2) Adjustable Shelves + (1) Fixed Shelf with 1 Box Drawer, 1 File Drawer with Arch Pull with Markerboard Back (white)
					152
					Finishes: Laminate: Wrought Iron Pull: Chrome
					Locations:
				1	C124 Classroom
				1	C206 Classroom
				1	C207 Classroom
				1	C211/C212 Classroom
				1	C220 Classroom
				1	C222 Classroom
				1	C223 Classroom
				1	D209 Classroom
				1	E206 Classroom

*Image for reference, not exact product



CATEGORY D: FLEETWOOD

Item	Total Qty	Manufacturer	Model No.	Location Qty	Description
				1	E207 Classroom
				1	E208 Classroom
				1	E212/E213 Classroom
				1	E221 Classroom
				1	E222 Classroom

CATEGORY D: FLEETWOOD

Item	Total Qty	Manufacturer	Model No.	Location Qty	Description
D6	22	Fleetwood	DSS13620374D		Designer 2.0 Shelf Straight with Locking Doors *(Key All Storage Alike, Building Wide)* Single Sided Size: 36"W x 20"D x 37"H with (4) Locking Casters with (2) Adjustable Shelves with HPL Top (G3) with Arch Pull with Laminate Back **Finishes:** Laminate: Wrought Iron Pull: Chrome **Locations:**
				1	C106 Classroom
				1	D109 Classroom
				1	D111/D112 Classroom
				1	D118 Computer Lab
				1	E120 Computer Lab
				1	H115 Classroom
				1	H119 Classroom
				1	H121 Business Computer Lab

*Image for reference, not exact product



154

CATEGORY D: FLEETWOOD

Item	Total Qty	Manufacturer	Model No.	Location Qty	Description
				4	J126 Technology Lab
				1	C206 Classroom
				1	C207 Classroom
				1	C211/C212 Classroom
				1	C220 Classroom
				1	C222 Classroom
				1	C223 Classroom
				2	D207 Classroom
				1	D208 Classroom
				1	D211/D212 Classroom

155

CATEGORY D: FLEETWOOD

Item	Total Qty	Manufacturer	Model No.	Location Qty	Description
D7	18	Fleetwood	DSS13620374N		Designer 2.0 Shelf Straight No Doors Single Sided Size: 36"W x 20"D x 37"H with (4) Locking Casters with (2) Adjustable Shelves with HPL Top (G3) with Laminate Back **Finishes:** Laminate: Wrought Iron **Locations:** 1 C106 Classroom 1 C107 Classroom 1 D106 Classroom 1 D107 Classroom 1 D109 Classroom 1 D111/D112 Classroom 1 D120 Classroom 1 D121 Classroom 1 H119 Classroom 1 H124 Business Computer Lab

*Image for reference, not exact product



156

CATEGORY D: FLEETWOOD

Item	Total Qty	Manufacturer	Model No.	Location Qty	Description
				2	L120 Classroom
				1	D206 Classroom
				1	D207 Classroom
				1	D208 Classroom
				1	D211/D212 Classroom
				1	D220 Classroom
				1	D221 Classroom

157

CATEGORY D: FLEETWOOD

Item	Total Qty	Manufacturer	Model No.	Location Qty	Description
D8	43	Fleetwood	TUNG3024F29W		Wedge Desk Unitized Frame Size: 30"W x 24"D x 29"H with (2) Locking Casters, (2) Glides **Finishes:** HPL Laminate Surface G3: Etched Grey Edge: Graphite Paint Legs: Graphite **Locations:**
				4	C106 Classroom
				5	D108 Classroom
				4	D109 Classroom
				4	D111/D112 Classroom
				4	H119 Classroom
				5	M126 Classroom
				5	M127 Classroom
				4	D207 Classroom
				4	D208 Classroom
				4	D211/D212 Classroom

*Image for reference, not exact product



158

CATEGORY D: FLEETWOOD

Item	Total Qty	Manufacturer	Model No.	Location Qty	Description
D9	70	Fleetwood	TCRP6030-F29		Plane Computer Table with Unitized Frame Size: 60"W x 30"D x 29"H
					*Image for reference, not exact product
					No Modesty Panel with Cable Tray with (2) Grommets with (4) Locking Casters
					159
					Finishes: HPL Laminate Surface G3: Etched Grey Edge: Graphite Paint Legs: Graphite
					Locations:
				2	C106 Classroom
				2	D109 Classroom
				2	D111/D112 Classroom
				13	D118 Computer Lab
				13	E120 Computer Lab
				7	H115 Classroom
				2	H119 Classroom
				15	H121 Business Computer Lab
				8	J126 Technology Lab



CATEGORY D: FLEETWOOD

Item	Total Qty	Manufacturer	Model No.	Location Qty	Description
				2	D207 Classroom
				2	D208 Classroom
				2	D211/D212 Classroom

160

CATEGORY D: FLEETWOOD

Item	Total Qty	Manufacturer	Model No.	Location Qty	Description
D10	40	Fleetwood	TCRP6030-F29		Plane Computer Table with Unitized Frame Size: 60"W x 30"D x 29"H with Modesty Panel with Cable Tray with (2) Grommets with (4) Locking Casters

*Image for reference, not exact product



161

Finishes:

HPL Laminate Surface G3: Etched Grey
Edge: Graphite
Paint Legs: Graphite

Locations:

6	D118 Computer Lab
6	E120 Computer Lab
12	H115 Classroom
4	H121 Business Computer Lab
12	J126 Technology Lab

CATEGORY D: FLEETWOOD

Item	Total Qty	Manufacturer	Model No.	Location Qty	Description
D11	9	Fleetwood	TCRP7230-F29		Plane Computer Table with Unitized Frame Size: 72"W x 30"D x 29"H
					*Image for reference, not exact product
					No Modesty Panel with Cable Tray with (2) Grommets with (4) Locking Casters
					162
					Finishes:
					HPL Laminate Surface G3: Etched Grey Edge: Graphite Paint Legs: Graphite
					Locations:
				8	A137 Computer Art Studio
				1	J112 Student Projects



CATEGORY D: FLEETWOOD

Item	Total Qty	Manufacturer	Model No.	Location Qty	Description
D12	1	Fleetwood	TUNP4836-F29		Plane Table with Unitized Frame Size: 48"W x 36"D x 29"H with (2) Grommets with (4) Locking Casters
					*Image for reference, not exact product
					Finishes:
					HPL Laminate Surface G3: Etched Grey
					Edge: Graphite
					Paint Legs: Graphite
					Locations:
				1	A137 Computer Art Studio



163

CATEGORY D: FLEETWOOD

Item	Total Qty	Manufacturer	Model No.	Location Qty	Description
D13	14	Fleetwood	TUNP6030-F29		Plane Table with Unitized Frame Size: 60"W x 30"D x 29"H with (4) Locking Casters
					Finishes: HPL Laminate Surface G3: Etched Grey Edge: Graphite Paint Legs: Graphite
					Locations:
				3	D118 Computer Lab
				3	E120 Computer Lab
				3	H115 Classroom
				3	H121 Business Computer Lab
				2	J126 Technology Lab

*Image for reference, not exact product



164

CATEGORY D: FLEETWOOD

Item	Total Qty	Manufacturer	Model No.	Location Qty	Description
D14	1	Fleetwood	BRKD788		Post Leg Kidney Table Size: 72"W x 48"D x 29"H with (4) Locking Casters
					*Image for reference, not exact product
					
					Finishes: HPL Laminate Surface G3: Etched Grey Edge: Graphite Paint Legs: Graphite
					Locations:
				1	L120 Classroom

165

CATEGORY D: FLEETWOOD

Item	Total Qty	Manufacturer	Model No.	Location Qty	Description
D15	22	Fleetwood	TCRP6630-F29		Plane Computer Table with Unitized Frame Size: 66"W x 30"D x 29"H
					*Image for reference, not exact product
					No Modesty Panel with Cable Tray with (2) Grommets with (4) Locking Casters
					166
					Finishes:
					HPL Laminate Surface G3: Etched Grey Edge: Graphite Paint Legs: Graphite
					Locations:
				22	C120 Classroom



CATEGORY E

STEELCASE +

CATEGORY E: STEELCASE+

Item	Total Qty	Manufacturer	Model No.	Location Qty	Description
E1	128	Steelcase	435A00		Series 1 Task Chair with Rectilinear Height-, Width-, Pivot-, and Depth-Adjustable Arms with Adjustable Lumbar with 3D Microknit Back Caster Type: As recommended for carpeted floors **Finishes:** Back Frame: 6205 Black Base: 6205 Black Arms: 6205 Black COM Upholstery: Momentum Cover Cloth in Graphite 3D Microknit: 5T21 Licorice Flexors/Lumbar: 6205 Black **Locations:** 1 A112 Coaches 1 A119 Training Room 1 A133 3D Art Studio 1 A137 Computer Art Studio 1 A140 2D Art Studio 2 A145 Band Rehearsal

*Image for reference, not exact product



168

CATEGORY E: STEELCASE+

Item	Total Qty	Manufacturer	Model No.	Location Qty	Description
				1	A150 Office
				1	A151 Office
				1	A159 Orchestra Rehearsal
				1	A163 Vocal Rehearsal
				1	C102 Science Classroom
				1	C106 Classroom
				1	C107 Classroom
				1	C109 Science Classroom
				1	C111 Office
				1	C112 Office
				1	C113 Office
				1	C114 Office
				1	C115 Office
				1	C119 Counseling Center
				1	C120 Classroom
				1	C124 Classroom
				1	D106 Classroom
				1	D107 Classroom
				4	D108 Classroom
				1	D109 Classroom
				1	D111/D112 Classroom
				2	D114 Office
				1	D118 Computer Lab
				1	D120 Classroom

169

CATEGORY E: STEELCASE+

Item	Total Qty	Manufacturer	Model No.	Location Qty	Description	
				1	D121 Classroom	
				1	E106 Classroom	
				1	E107 Classroom	
				1	E108 Classroom	
				1	E109 Classroom	
				1	E110 Science Classroom	
				1	E113/E114 Classroom	
				1	E120 Computer Lab	
				1	E122 Classroom	170
				1	E123 Classroom	
				1	E126 Science Classroom	
				2	F111 Welcome Center	
				1	F115 AP Office	
				1	F116 Police Liaison Office	
				1	G101 Auxiliary Gym	
				1	G110 Existing PE Office	
				1	G133 Bookkeeper	
				1	G137 Principal	
				1	G139 Administration Office	
				1	G143 Office	
				2	G146/G147 Admin Office Waiting	
				1	G149 Assistant Principal Office	
				1	H108 Existing PE Office	
				1	H115 Classroom	

CATEGORY E: STEELCASE+

Item	Total Qty	Manufacturer	Model No.	Location Qty	Description
				1	H119 Classroom
				1	H121 Business Computer Lab
				1	H124 Business Computer Lab
				1	H126 Officials
				1	H129 Building AD
				1	J103 Conf. Room
				1	J107 Staff Office
				1	J111 Media Center
				1	J113 Office
				2	J117 Large Group Instruction
				1	J121 Office
				2	J126 Technology Lab
				3	J128 Computer Lab
				2	J132 Computer Room
				1	K116 Office
				1	L101 Gym
				1	L109 Gymnastics Practice Room
				1	L112 Office
				3	L120 Classroom
				1	M111 Weight Fitness
				2	M118 Office
				2	M125 Mini-Tech Lab
				4	M126 Classroom
				4	M127 Classroom

171

CATEGORY E: STEELCASE+

Item	Total Qty	Manufacturer	Model No.	Location Qty	Description
				1	C206 Classroom
				1	C207 Classroom
				1	C209 Science Classroom
				1	C211/C212 Classroom
				1	C216 Office
				1	C220 Classroom
				1	C222 Classroom
				1	C223 Classroom
				1	D202 Science Classroom
				1	D206 Classroom
				2	D207 Classroom
				1	D208 Classroom
				1	D209 Classroom
				1	D211/D212 Classroom
				1	D214 Office
				1	D216 Office
				1	D220 Classroom
				1	D221 Classroom
				1	D224 Science Classroom
				1	E206 Classroom
				1	E207 Classroom
				1	E208 Classroom
				1	E209 Science Classroom
				1	E212/E213 Classroom

172

CATEGORY E: STEELCASE+

Item	Total Qty	Manufacturer	Model No.	Location Qty	Description
				1	E221 Classroom
				1	E222 Classroom
				1	E225 Science Classroom

CATEGORY E: STEELCASE+

Item	Total Qty	Manufacturer	Model No.	Location Qty	Description
E2	10	Steelcase	COLAGTP		Lagunitas Personal Table Size: 13"D x 24"W x 25"H
					*Image for reference, not exact product
					Finishes:
					HPL Surface: Patina, Instant Iron 2873, Grade 1
					Edge: 6527 Merle
					Metal: Graphite Matte 4180
					174
					Locations:
				2	J133 Media Center
				3	J111 Media Center
				1	C113 Office
				1	C114 Office
				1	C115 Office
				1	C111 Office
				1	D216 Office



CATEGORY E: STEELCASE+


Item	Total Qty	Manufacturer	Model No.	Location Qty	Description
E3	5	Steelcase	TS3HL		Campfire Half Lounge Size: 32" D x 33" W x 29" H No Seam, Single Upholstery
					*Image for reference, not exact product
					Finishes: Upholstery: Designtex, Aspect, Indigo, 3887-403 (Vinyl, Price Group 4)
					Locations:
				1	C113 Office
				1	C114 Office
				1	C115 Office
				1	C111 Office
				1	D216 Office



175

CATEGORY E: STEELCASE+

Item	Total Qty	Manufacturer	Model No.	Location Qty	Description
E4	1	Coalesse	COLAGLL31		Lagunitas Lounge 3 Seat with Low Back Screen 3 Articulating Backs Size: 76 3/4”W x 34”D x 32 3/8”H Seat Height: 16"H
					*Image for reference, not exact product
					Finishes: Upholstery: ArcCom, Insight AC-63540, Mist #21 (COM) Screen Knit: Lagunitas Knit, 5K59 Coal Bracket Finish: 4141 Platinum Matte
					Locations:
				1	J133 Media Center

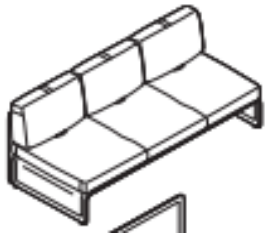


176

CATEGORY E: STEELCASE+

Item	Total Qty	Manufacturer	Model No.	Location Qty	Description
E5	1	Steelcase	COLAGLL32		Lagunitas Lounge 3 Seat with Low Back Screen & One Side Screen 2 Articulating Back, 1 Corner Cushion Right Handed *(Refer to Drawing)* Size: 85”W x 34”D x 32 3/8”H Seat Height: 16"H **Finishes:** Upholstery: ArcCom, Insight AC-63540, Mist #21 (COM) Screen Knit: Lagunitas Knit, 5K59 Coal Bracket Finish: 4141 Platinum Matte **Locations (Right Handed):** 1 J133 Media Center


*Image for reference, not exact product

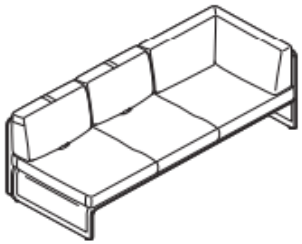

177

CATEGORY E: STEELCASE+

Item	Total Qty	Manufacturer	Model No.	Location Qty	Description
E6	3	Steelcase	488WE		Brody Privacy WorkLounge with Extension Right-Hand with Plastic Trim & Acrylic Screen No Power, No Light, No Footrest
	*Image for reference, not exact product				
					Finishes:
					Color Scheme: Light
					Foot: Seagull 7243
					Screen Brackets: Seagull 7243
					Frame: Merle 7360
					Lower Surround Trim: Seagull 6053
					Seat Shell: Platinum Solid 6249
					Upholstery on lower surround: Designtex - Loop to Loop, Spruce, 3467-504 (Woven, Price Group 8)
					Upholstery on seat: Stinson - Tessuto 2.0, Veneto, TES 224 (Vinyl, Price Group 5)
					Trim: Plastic
					Screen: Acrylic - Satin Ice 6559
					Personal Worksurface & Caddy: Seagull 6053
					Personal Worksurface Arm: Platinum Metallic 4799
					HPL Side Surface: Seagull 2883 Back of Caddy: Merle 6527
					Locations:
				3	J133 Media Center

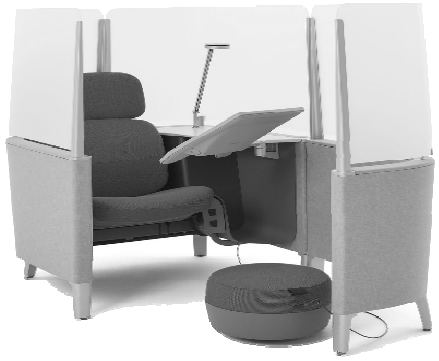

178

CATEGORY E: STEELCASE+

Item	Total Qty	Manufacturer	Model No.	Location Qty	Description
E7	12	Steelcase	TS31409		Jenny Lounge - Round 30"W x 32"D x 31.75"H Seat Height: 16"H Single Upholstery with Solid Round Wood Legs **Finishes:** Upholstery: CF Stinson, Lattice, Metro, LAT 19 (Vinyl, Price Group 4) Wood Finish: Clear Maple V1AM
					Locations:
				2	D113 Offices
				2	E115 Offices
				2	C213 Offices
				2	D213 Offices
				2	E203 Storage
				2	E214 Offices

*Image for reference, not exact product



179

CATEGORY E: STEELCASE+

Item	Total Qty	Manufacturer	Model No.	Location Qty	Description
E8	10	Steelcase	PFLHUB		Thread Power Hub 30" lounge height (6) NEMA outlets (three on each side) Standard NEMA three-prong plug **Finishes:** Metal: Platinum Metallic 4799 **Locations:**
				10	J133 Media Center

**Image for reference, not exact product.*



180

CATEGORY E: STEELCASE+

Item	Total Qty	Manufacturer	Model No.	Location Qty	Description
E9	7	Steelcase	TS31409		Jenny Lounge - Round 30"W x 32"D x 31.75"H Seat Height: 16"H Single Upholstery with Solid Round Wood Legs **Finishes:** Upholstery: ArcCom, Insight AC-63534, Blueberry #15 (Vinyl, Price Group 5) Wood Finish: Clear Maple V1AM **Locations:** 1 L120 Classroom 4 J133 Media Center 2 J112 Student Projects

*Image for reference, not exact product



181

CATEGORY F

WENGER

CATEGORY F: WENGER

Item	Total Qty	Manufacturer	Model No.	Location Qty	Description
F1	187	Wenger	0936121		Student Chair Seat Height: 17.5" with Polypropylene Seat & Back with Glides **Finishes:** Frame: Black Seat & Back: Black
				183	
					Locations:
				85	A145 Band Rehearsal
				4	A155 Practice Room
				6	A156 Practice Room
				36	A159 Orchestra Rehearsal
				52	A163 Vocal Rehearsal
				2	A165 Practice Room
				2	A166 Practice Room

*Image for reference, not exact product



CATEGORY F: WENGER


Item	Total Qty	Manufacturer	Model No.	Location Qty	Description
F2	150	Wenger	039E500		Classic 50 Music Stand Adjustable Height: 25" - 49" Desk Dimensions: 20"W x 13.5"H
	*Image for reference, not exact product				**Finishes:** Frame: Black Desk: Black
					184
					Locations:
				90	A145 Band Rehearsal
				4	A155 Practice Room
				6	A156 Practice Room
				46	A159 Orchestra Rehearsal
				2	A165 Practice Room
				2	A166 Practice Room



CATEGORY F: WENGER

Item	Total Qty	Manufacturer	Model No.	Location Qty	Description
F3	8	Wenger	104A001		Ensemble Stool Size: 14" Diameter Adjustable Height Legs, 25.5"-33.25" with Glides **Finishes:** Seat: Wood Frame: Black **Locations:**
				8	A159 Orchestra Rehearsal

*Image for reference, not exact product

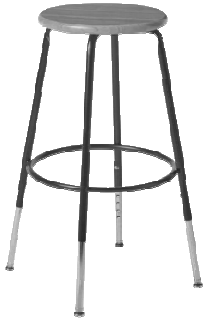

185

CATEGORY F: WENGER

Item	Total Qty	Manufacturer	Model No.	Location Qty	Description
F4	2	Wenger	1110302		Conductors Podium
					Double Podium with Rail
		*Image for reference, not exact product			Size: 43"W x 38"D x 12"H
					**Finishes:**
					Frame: Black
					Podium: Grey Carpeted Surface
					Locations:
				1	A145 Band Rehearsal
				1	A159 Orchestra Rehearsal

186

CATEGORY F: WENGER

Item	Total Qty	Manufacturer	Model No.	Location Qty	Description
F5	3	Wenger	157F091		Conductor's Chair with Swivel Seat with Pneumatic Seat Height and Footrest Adjustment with Upholstered Seat & Back Rest Height Adjustment: 26.5" - 36.5" **Finishes:** Frame: Black Upholstery: Black **Locations:**
				1	A145 Band Rehearsal
				1	A159 Orchestra Rehearsal
				1	A163 Vocal Rehearsal

*Image for reference, not exact product



187

CATEGORY F: WENGER

Item	Total Qty	Manufacturer	Model No.	Location Qty	Description
F6	3	Wenger	236D011		Flex Conductor's Stand with High Pressure Laminate (HPL) Desk Desk Size: 27"W x 20"H Adjustable Height: 36" - 52.5" **Finishes:** Frame: Black HPL Surface: **Locations:**
				1	A145 Band Rehearsal
				1	A159 Orchestra Rehearsal
				1	A163 Vocal Rehearsal

*Image for reference, not exact product



188

CATEGORY F: WENGER

Item	Total Qty	Manufacturer	Model No.	Location Qty	Description
F7	3	Wenger	127A261		Chair Move & Store Cart Size: 24.5"W x 38.25"D x 41.25"H Chair Capacity: 18 Student Chairs with Casters **Finishes:** Standard Silver Frame **Locations:**
		*Image for reference, not exact product		3	A147 Band Storage



189

CATEGORY F: WENGER

Item	Total Qty	Manufacturer	Model No.	Location Qty	Description
F8	3	Wenger	039C202		Large Music Stand Move & Store Cart Size: Music Stand Capacity: 20 Classic 50 Stands with Casters **Finishes:** Standard Silver Frame **Locations:**
		*Image for reference, not exact product		3	A147 Band Storage



190

CATEGORY F: WENGER

Item	Total Qty	Manufacturer	Model No.	Location Qty	Description
F9	3	Wenger	028B002		Rack 'N Roll Garment Rack Size: 6'-0"L x 24"D x 70.5"H with Casters **Finishes:** Frame: Black **Locations:**
				3	A163 Vocal Rehearsal

*Image for reference, not exact product



CATEGORY F: WENGER

Item	Total Qty	Manufacturer	Model No.	Location Qty	Description
F10	1	Wenger	Varies		Stagetek Seated Risers 3 Tiers, 8" Rise, 4' Deep with (2) 8'-0" Rectangular Sections with (2) 6'-0" Rectangular Sections with Fixed Height Legs with Front & Back Closures Right & Left Side Closures, Notched for Guardrails Back, Left, and Right Guardrails (for elevations above 8") Front Closure Panel Braces for Chair Stops include All Necessary Leg-to-Leg Connectors **Finishes:** Deck Surface: Black Cracked Ice Closure Material: Black Cracked Ice Guardrails: Black **Locations:**
				1	A163 Vocal Rehearsal

*Image for reference, not exact product



192

CATEGORY F: WENGER

Item	Total Qty	Manufacturer	Model No.	Location Qty	Description
F11	4	Gear Boss			GearBoss Shelving
					Size: 4'-0"W x 8'-0"H per Bay
			241C025.100		with Shelving Starter Bay
			241C026.100		with (3) Add-On Bays
			241C019.100		with 30.5"D Shelf
			241C004.100		with Garment Bar
					with all mounting hardware for CMU walls
					Finishes:
					Frame: Silver
					Shelf: Silver
					Garment Bar: Black
					Locations:
				4	A147 Band Storage

*Image for reference, not exact product



193

CATEGORY G

MEDIA TECHNOLOGIES

CATEGORY G: MEDIA TECHNOLOGIES

Item	Total Qty	Manufacturer	Model No.	Location Qty	Description
G1	5	Media Technologies	DT-A4296L-42		Downtown Table - Rectangle Size: 42" x 96" x 42"H with Laminate Panels No Power **Finishes:** HPL Surface & Side Panels: Formica, Sarum Twill 8827-58 Edge: Self Edge **Locations:**
				3	K104 Cafeteria
				2	J111 Media Center

*Image for reference, not exact product



195

CATEGORY G: MEDIA TECHNOLOGIES

Item	Total Qty	Manufacturer	Model No.	Location Qty	Description
G2	1	Media Technologies	DT-A4296L-29		Downtown Table - Rectangle Size: 42" x 96" x 29"H with Laminate Panels with (3) Power Units - Each Unit Includes (2) Power + (1) USB + (1) Open Port **Finishes:** HPL Surface & Side Panels: Formica, Sarum Twill 8827-58 Edge: Self Edge **Locations:**
	*Image for reference, not exact product			1	J111 Media Center



196

CATEGORY G: MEDIA TECHNOLOGIES

Item	Total Qty	Manufacturer	Model No.	Location Qty	Description
G3	5	Media Technologies	B3636SQ-L-MOB		Qubie Book Display Size: 36" x 36" x 37"H with HPL & 3mm PVC Edge with Casters with 8 Adjustable Shelves **Finishes:** HPL Exterior of Case: Wilsonart, Crisp Linen 4942-38 HPL Base Shelf: Wilsonart, Crisp Linen 4942-38 PVC Edge for Exterior of Case: Fog C600257 HPL for Interior Panels & Adjustable Shelves: Wilsonart, Indigo D379-60 PVC Edge for Adjustable Shelves: Fog C600257 **Locations:** 2 J111 Media Center 3 J133 Media Center

*Image for reference, not exact product



197

CATEGORY H

ERGOTRON

CATEGORY H: ERGOTRON

Item	Total Qty	Manufacturer	Model No.	Location Qty	Description
H1	69	Ergotron	24-547-003		LearnFit Sit-Stand Desk Size: 32"W x 22"D Height Adjustable, 29"H - 44"H with Storage Bin Accessory
					Finishes: Laminate: Silver Brushed Bin: Grey
					Locations:
				1	A119 Training Room
				1	C102 Science Classroom
				1	C106 Classroom
				1	C107 Classroom
				1	C109 Science Classroom
				1	C112 Office
				1	C113 Office
				1	C114 Office
				1	C115 Office
				1	C124 Classroom
				1	D106 Classroom
				1	D107 Classroom
				1	D108 Classroom

*Image for reference, not exact product



199

CATEGORY H: ERGOTRON

Item	Total Qty	Manufacturer	Model No.	Location Qty	Description	
				1	D109 Classroom	
				1	D111/D112 Classroom	
				1	D118 Computer Lab	
				1	D120 Classroom	
				1	D121 Classroom	
				1	E106 Classroom	
				1	E107 Classroom	
				1	E108 Classroom	
				1	E109 Classroom	200
				1	E110 Science Classroom	
				1	E113/E114 Classroom	
				1	E120 Computer Lab	
				1	E122 Classroom	
				1	E123 Classroom	
				1	E126 Science Classroom	
				1	G101 Auxiliary Gym	
				1	H115 Classroom	
				1	H119 Classroom	
				1	H121 Business Computer Lab	
				1	H124 Business Computer Lab	
				1	H129 Building A.D.	
				1	J117 Large Group Instruction	
				1	J126 Technology Lab	
				1	J128 Computer Lab	

CATEGORY H: ERGOTRON

Item	Total Qty	Manufacturer	Model No.	Location Qty	Description	
				1	J134 Media Center	
				1	L101 Gym	
				1	L120 Classroom	
				1	M111 Weight Fitness	
				1	M126 Classroom	
				1	M127 Classroom	
				1	C206 Classroom	
				1	C207 Classroom	
				1	C209 Science Classroom	201
				1	C211/C212 Classroom	
				1	C216 Office	
				1	C220 Classroom	
				1	C222 Classroom	
				1	C223 Classroom	
				1	D202 Science Classroom	
				1	D206 Classroom	
				1	D207 Classroom	
				1	D208 Classroom	
				1	D209 Classroom	
				1	D211/D212 Classroom	
				1	D216 Office	
				1	D220 Classroom	
				1	D221 Classroom	
				1	D224 Science Classroom	

CATEGORY H: ERGOTRON

Item	Total Qty	Manufacturer	Model No.	Location Qty	Description
				1	E206 Classroom
				1	E207 Classroom
				1	E208 Classroom
				1	E209 Science Classroom
				1	E212/E213 Classroom
				1	E221 Classroom
				1	E222 Classroom
				1	E225 Science Classroom

202

CATEGORY I

NOT USED

CATEGORY I: NOT USED

Item	Total Qty	Manufacturer	Model No.	Location Qty	Description
I		**NOT USED**			

CATEGORY J

EGAN

CATEGORY J: EGAN

Item	Total Qty	Manufacturer	Model No.	Location Qty	Description
J1	23	Egan	VSF3660		V-Series Mobile, 2-Sided with 4-Point Base Size: 36"W x 60"H x 20"D

*Image for reference, not exact product



Finishes:

Surface: EVS (both sides)
Frame: Clear Anodized

206

Locations:

1	C107 Classroom
1	C124 Classroom
1	D106 Classroom
1	D107 Classroom
1	D120 Classroom
1	D121 Classroom
1	H124 Business Computer Lab
2	J111 Media Center
1	J128 Computer Lab
3	J133 Media Center
1	D206 Classroom
1	D209 Classroom
1	D220 Classroom
1	D221 Classroom

CATEGORY J: EGAN

Item	Total Qty	Manufacturer	Model No.	Location Qty	Description
				1	E206 Classroom
				1	E207 Classroom
				1	E208 Classroom
				1	E212/E213 Classroom
				1	E221 Classroom
				1	E222 Classroom

CATEGORY K

INTEGRA

CATEGORY K: INTEGRA

Item	Total Qty	Manufacturer	Model No.	Location Qty	Description
K1	2	Integra	COST-1		Coffee House Lounge, Clean Out 22" Straight with Sled Base with HPL Tablet Arm, Right Handed As Seated with 20lb Counter Weight **Finishes:** Upholstery: Arc Com, Insight, AC-63539, Smoke #20, Grade O HPL Laminate: Pionite, Hardrock Maple WM791-S Edgeband: Vanilla Metal: Black **Location:**
		**Image for reference, not exact product.*		2	C119 Counseling Center




209

CATEGORY K: INTEGRA

Item	Total Qty	Manufacturer	Model No.	Location Qty	Description
K2	2	Integra	COST-1		Coffee House Lounge, Clean Out Seat 22" Straight with Sled Base with HPL Tablet Arm, Left Handed As Seated with 20lb Counter Weight **Finishes:** Upholstery: Arc Com, Insight, AC-63539, Smoke #20, Grade O HPL Laminate: Pionite, Hardrock Maple WM791-S Metal: Black **Location:**
		Image for reference, not exact product.		2	C119 Counseling Center




CATEGORY K: INTEGRA

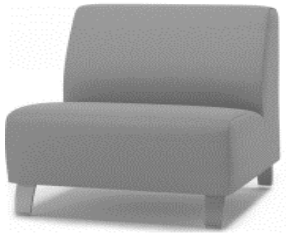Item	Total Qty	Manufacturer	Model No.	Location Qty	Description
K3	6	Integra	COST-0		Coffee House Lounge, Clean Out Seat 30" Straight with Wood Legs Gang Units, with Rigid Plate Connectors *(refer to drawing for layout)*
		**Image for reference, not exact product.*			**Finishes:** Upholstery: Arc Com, Insight, AC-63539, Smoke #20, Grade O Wood Legs: Pepper
					**Location:**
				6	D113 Offices

211

CATEGORY K: INTEGRA

Item	Total Qty	Manufacturer	Model No.	Location Qty	Description
K4	2	Integra	CEC-0		Coffee House Lounge, Clean Out Seat 90 Degree Inside Corner Size: 30"W x 30"D x 34"H with Wood Legs Gang Units, with Rigid Plate Connectors *(refer to drawing for layout)* **Finishes:** Upholstery: Arc Com, Insight, AC-63539, Smoke #20, Grade O Wood Legs: Pepper **Location:**
		**Image for reference, not exact product.*		2	D113 Offices

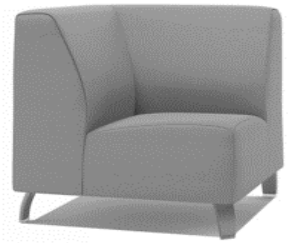

212

CATEGORY L

PALMER HAMILTON

CATEGORY L: PALMER HAMILTON

Item	Total Qty	Manufacturer	Model No.	Location Qty	Description
L1	8	Palmer Hamilton	59T122960RD-S8		59T Shaped Table Round Shape, Folding Overall Dimensions: 83"W x 79"D x 29"H with 8 Attached Stools with Casters with EdgeGuard table edge **Finishes:** Surface Laminate: Wilsonart, Crisp Linen 4942-38 EdgeGuard Edge:007 Slate Powdercoat: Black Textured BLK Stools: P8 Lava **Locations:**
				5	K104 Cafeteria
				3	K126 Cafeteria Addition

*Image for reference, not exact product



214

CATEGORY L: PALMER HAMILTON

Item	Total Qty	Manufacturer	Model No.	Location Qty	Description
L2	20	Palmer Hamilton	59T0829120EL-S12		59T Shaped Table Elonged Shape, Folding Overall Dimensions: 135"W x 71"D x 29"H with 12 Attached Stools with Casters with EdgeGuard table edge **Finishes:** Surface Laminate: Wilsonart, Crisp Linen 4942-38 EdgeGuard Edge:007 Slate Powdercoat: Black Textured BLK Stools: P8 Lava **Locations:** 18 K104 Cafeteria 2 K126 Cafeteria Addition

*Image for reference, not exact product



215

CATEGORY L: PALMER HAMILTON

Item	Total Qty	Manufacturer	Model No.	Location Qty	Description
L3	2	Palmer Hamilton	59T0829120EL-S10		59T Shaped Table Elonged Shape, Folding Overall Dimensions: 135"W x 71"D x 29"H with 10 Attached Stools / 2 Wheelchair Spaces with Casters with EdgeGuard table edge **Finishes:** Surface Laminate: Wilsonart, Crisp Linen 4942-38 EdgeGuard Edge:007 Slate Powdercoat: Black Textured BLK Stools: P8 Lava **Locations:**
				2	K104 Cafeteria

*Image for reference, not exact product



216

CATEGORY M

OFS

T M P ARCHITECTURE INC.

CATEGORY M: OFS

Item	Total Qty	Manufacturer	Model No.	Location Qty	Description
M1	2	OFS	1480W		Saven High Back Rocker Size: 30.75"W x 29.5"D x 46.5"H Seat Height: 16.75" Stationary Arm, No Arm Cap No Pillow **Finishes:** Upholstery: Grade 4, Silvertex, Spradling, Jet STX-8805 Legs: Polished Aluminum **Locations:**
				1	M125 Mini-Tech Lab
				1	L120 Classroom

*Image for reference, not exact product



218

CATEGORY N


SAFCO

T M P ARCHITECTURE INC.

CATEGORY N: SAFCO

Item	Total Qty	Manufacturer	Model No.	Location Qty	Description
N1	NOT USED				
N2	NOT USED				
N3	NOT USED				
N4	2	Safco	SC6048G		Mailflow Systems Sorter Size: 60"W x 15"D x 48"H with Closed Back with 75 Sorting Pockets without Plexi Doors **Finishes:** Powdercoat: Mist **Locations:**
				2	G141 Copy / Work Room

*Image for reference, not exact product

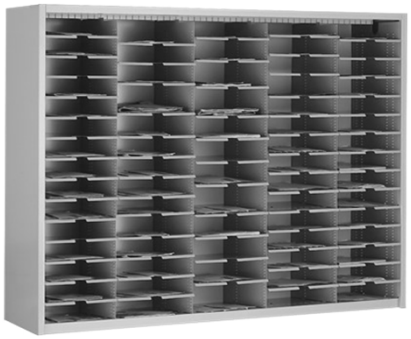


220

CATEGORY N: SAFCO

Item	Total Qty	Manufacturer	Model No.	Location Qty	Description
N5	1	Safco	SC3648G		Mailflow Systems Sorter Size: 36"W x 15"D x 48"H with Closed Back with 45 Sorting Pockets without Plexi Doors **Finishes:** Powdercoat: Mist **Locations:**
				1	G141 Copy / Work Room

*Image for reference, not exact product

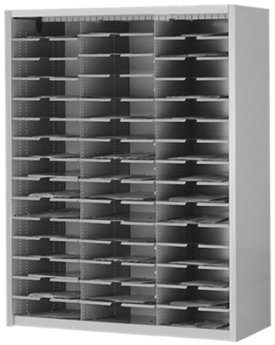

221

CATEGORY N: SAFCO

Item	Total Qty	Manufacturer	Model No.	Location Qty	Description
N6	1	Safco	5600CL		Reveal 6 Magazine and 12 Pamphlet Display Size:30"W x 2"D x 45"H with Wall Mounting Hardware *Image for reference, not exact product  **Finishes:** Plastic: Clear **Locations:** 1 C119 Counseling Center

CATEGORY O

NOT USED

CATEGORY O: NOT USED

Item	Total Qty	Manufacturer	Model No.	Location Qty	Description
O		**NOT USED**			

CATEGORY P

SIT ON IT

T M P ARCHITECTURE INC.

CATEGORY P: SIT ON IT

Item	Total Qty	Manufacturer	Model No.	Location Qty	Description
P1	55	Sit On It	1181.FT2.PS.PB.ARO		Sprout Wire Rod Stacking Chair with Clear Glides Size: 16"D x 18.75"W x 32"H, 18"SH

*Image for reference, not exact product



Finishes:
Plastic: Navy SC5
Frame: Black FC1

226

Locations:

8	B119 Auditorium
5	G101 Auxiliary Gym
1	G110 PE Office
1	H108 PE Office
4	H126 Official
24	K101 Commons
4	K119 School Store
5	L101 Gym
3	M111 Weight Lifting

CATEGORY P: SIT ON IT

Item	Total Qty	Manufacturer	Model No.	Location Qty	Description
P2	36	Sit On It	1011.FT1.PSS2		Lumin 30" Barstool with Plastic Seat Armless with Standard Multi-Surface Glides Size: 22.1"D x 21.3"W x 40"H, 30"SH **Finishes:** Plastic: Navy SC5 Frame: Black FC1 **Locations:**
				16	K104 Cafeteria
				16	K126 Cafeteria Addition
				4	L100 Corridor


*Image for reference, not exact product



CATEGORY P: SIT ON IT

Item	Total Qty	Manufacturer	Model No.	Location Qty	Description
P3	2	Sit On It	CART		Sprout Stacking Cart with Casters Stacks up to 40 High

*Image for reference, not exact product

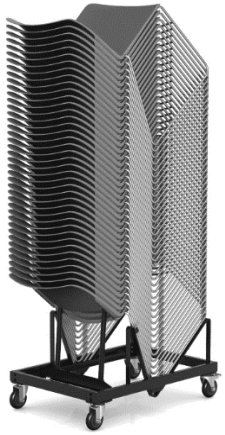

Locations:

1 K104 Cafeteria

1 B119 Auditorium

228

CATEGORY Q

SCHOOL SPECIALTY

CATEGORY Q: SCHOOL SPECIALTY

Item	Total Qty	Manufacturer	Model No.	Location Qty	Description
Q1	4	Angeles	1435560		Sound Sponge Quiet Divider Size: 72"W x 48"H x 3"D with 2 Low-Profile Support Feet
		*Image for reference, not exact product			**Finishes:** Color: Slate Blue Feet: Black
					Locations:
				4	L119 Skills Area



230

CATEGORY Q: SCHOOL SPECIALTY

Item	Total Qty	Manufacturer	Model No.	Location Qty	Description
Q2	2	AWT	410972		Rack it Heavy Duty Drying Rack Size: 51-3/4"W x 36-1/2"D x 68-1/4"H with Casters Shelf Capacity: 50 shelfs **Finishes:** Frame: Teal Shelves: Gray **Locations:** 1 A133 3D Art Studio 1 A140 2D Art Studio

*Image for reference, not exact product



231

CATEGORY Q: SCHOOL SPECIALTY

Item	Total Qty	Manufacturer	Model No.	Location Qty	Description
Q3	3	Lorell	1574993		Lorell Storage 5 Shelf Cabinet Size: 36"W x 24"D x 72"H with Lock with Four Adjustable Shelves Shelf Weight Capacity: 180 lbs **Finishes:** Steel: Black **Locations:**
				3	A131 Office

*Image for reference, not exact product



232

CATEGORY Q: SCHOOL SPECIALTY

Item	Total Qty	Manufacturer	Model No.	Location Qty	Description
Q4	14	Lorell	1505735		Lorell Riveted Steel Shelving
	*Image for reference, not exact product				Size: 48"W x 24"D x 72"H
					with 5 Shelves
					Total Weight Capacity: 3800 lbs
					Finishes:
					Steel: Black
					233
					Locations:
				4	A147 Band Storage
				3	G141 Workroom
				2	G142 Workroom
				4	G145 Police Liaison
				1	L113 Office / Conf. Room



CATEGORY Q: SCHOOL SPECIALTY

Item	Total Qty	Manufacturer	Model No.	Location Qty	Description
Q5	2	Lorell	1505804		Lorell Riveted Steel Shelving Size: 36"W x 18"D x 72"H with 5 Shelves Total Weight Capacity: 3800 lbs **Finishes:** Steel: Black **Locations:**
				2	A139 Storage

*Image for reference, not exact product



234

CATEGORY R

SMITH SYSTEM

CATEGORY R: SMITH SYSTEM

Item	Total Qty	Manufacturer	Model No.	Location Qty	Description
R1	2	Smith System	21001		Six Sloping Shelf Truck Size: 18"D x 36"W x 43"H with 5" Dual Wheel Casters
					*Image for reference, not exact product
					
					Finishes:
					Metal: Platinum
					Locations:
				2	J111 Media Center

CATEGORY S

ALLSTEEL

CATEGORY S: ALLSTEEL

Item	Total Qty	Manufacturer	Model No.	Location Qty	Description	
S1	6	Allsteel	ACEGUS		Rock Lounge Single Upholstery Size: 31"W x 31"D x 31"H	
					*Image for reference, not exact product	
					Finishes: Upholstery: Grade 6, CF Stinson, Tessuto 2.0, Marco, TES 228	
					Locations:	
				6	J135 Reading Alcove	238



CATEGORY T

HON

T M P ARCHITECTURE INC.

CATEGORY T: HON

Item	Total Qty	Manufacturer	Model No.	Location Qty	Description
T1	18	Hon	HFLCO1		Flock Square Mini Cube
					Size: 18-1/2"W x 18-1/2"D x 17"H
	*Image for reference, not exact product				with Casters
					Finishes:
					Upholstery: Vinyl, Grade 12, Polygon, Freestyle POL14
					Locations:
				2	C107 Classroom
				2	D106 Classroom
				2	D107 Classroom
				2	D120 Classroom
				2	D121 Classroom
				2	H124 Business Computer Lab
				2	D206 Classroom
				2	D220 Classroom
				2	D221 Classroom



240

CATEGORY U

FOMCORE

T M P ARCHITECTURE INC.

CATEGORY U: FOMCORE

Item	Total Qty	Manufacturer	Model No.	Location Qty	Description
U1	2	Fomcore	FF004		4' Fom Bean Bag
					Size: 48"L x 48"W x 31"H
	*Image for reference, not exact product				Fully Zippered
					Finishes:
					Upholstery: Micro Suede, Navy
					Locations:
				1	L119 Skills Area
				1	M125 Mini Tech Lab



CATEGORY V

WB MANUFACTURING

T M P ARCHITECTURE INC.

CATEGORY V: WB MANUFACTURING

Item	Total Qty	Manufacturer	Model No.	Location Qty	Description
V1	15	WB Manufacturing	TOR9109-FX09		Toro Table with Hardwood Top Size: 72"W x 48"D x 30.44"H with 1.5" Square, Fixed Leg with Nylon Glide No Shelf **Finishes:** Surface: Hardwood Butcher Block Legs: Textured Black **Locations:**
				6	A133 3D Art Studio
				9	A140 2D Art Studio

*Image for reference, not exact product



244

CATEGORY V: WB MANUFACTURING

Item	Total Qty	Manufacturer	Model No.	Location Qty	Description
V2	2	WB Manufacturing	TOR9090-FX09		Toro Table with Hardwood Top Size: 48"W x 36"D x 30.44"H with 1.5" Square, Fixed Leg with Nylon Glide No Shelf **Finishes:** Surface: Hardwood Butcher Block Legs: Textured Black **Locations:**
				1	A133 3D Art Studio
				1	A143 Office

*Image for reference, not exact product



245

CATEGORY V: WB MANUFACTURING

Item	Total Qty	Manufacturer	Model No.	Location Qty	Description
V3	1	WB Manufacturing	TOR9083-FX09		Toro Table with Hardwood Top Size: 72"W x 30"D x 30.44"H with 1.5" Square, Fixed Leg with Nylon Glide No Shelf **Finishes:** Surface: Hardwood Butcher Block Legs: Textured Black **Locations:**
				1	A143 Office

*Image for reference, not exact product



246

CATEGORY V: WB MANUFACTURING

Item	Total Qty	Manufacturer	Model No.	Location Qty	Description
V4	1	WB Manufacturing	TORE069-FX09		Toro Table with Epoxy Top Size: 48"W x 24"D x 29.75"H with 1.5" Square, Fixed Leg with Nylon Glide No Shelf **Finishes:** Surface: Epoxy Resin, Black Legs: Textured Black **Locations:**
				1	A133 3D Art Studio

*Image for reference, not exact product



247


CATEGORY W

GHENT

CATEGORY W: GHENT

Item	Total Qty	Manufacturer	Model No.	Location Qty	Description
W1		Ghent	20106		Merchandiser Series Display Case Size: 40"H x 20"D x 72"W with (3) full-length adjustable shelves with steel shelving hardware **Finishes:** Frame Finish: Satin Natural Base Color: Light Oak **Locations:**
				2	K119 School Store

*Image for reference, not exact product

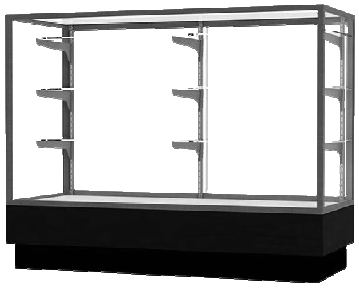

249

CATEGORY X

ENWORK

T M P ARCHITECTURE INC.

CATEGORY X: ENWORK

Item	Total Qty	Manufacturer	Model No.	Location Qty	Description
X1	1	Enwork	CYL4PC		Zori Command Center Size: 34"W x 28"D x 31.5" - 48.5"H with Basic Cabinet, Locking, & 1 Adjustable Shelf with Casters with Pneumatic Adjustable Height with Modesty Panel (Painted) **Finishes:** Paint: R - Black Laminate: Q - Formica, Storm (912-58) Casters: Black **Locations:**
				1	K119 School Store

*Image for reference, not exact product



251

CATEGORY Y

SPEC SEATING

T M P ARCHITECTURE INC.

CATEGORY Y: SPEC SEATS

Item	Total Qty	Manufacturer	Model No.	Location Qty	Description
Y1	80	Spec Seats	DS100		Diamond Series Folding Chair with Upholstered Backrest & Seat Cushion with Logo on Backrest & Top of Seat Cushion with 19 Gauge Steel with Front "K" Brace with (2) Rear Steel Cross-Braces with Molded Foot Glide **Finishes:** Upholstery: C8-Navy Logo: To be Provided by District Frame: C10-Black **Locations:**
				80	L101 Gym

*Image for reference, not exact product



253

CATEGORY Y: SPEC SEATS

Item	Total Qty	Manufacturer	Model No.	Location Qty	Description
Y2	4	Spec Seats	TSC108		Single Role Vertical Storage Cart
					Size: 96"L
	*Image for reference, not exact product				Capacity: 24 DS100 Chairs
					with Casters
					with Removeable Handle
					with One Sliding Adjustable Clamp
					Finishes:
					Frame: C10-Black
					Locations:
				4	L101 Gym



CATEGORY Z

KIMBALL


CATEGORY Z: KIMBALL

Item	Total Qty	Manufacturer	Model No.	Location Qty	Description
Z1		Kimball	N86LF2AT		Eklund Freestanding Two Seat Sofa Size: 68"W x 30"D x 30"H, SH: 16.5" with Tufting with Wood Legs **Finishes:** Upholstery: Maharam, Tempo 466589, 013 Camouflage (Grade H) Wood Legs: W462 Cinder **Locations:**
				1	A143 Faculty Office

*Image for reference, not exact product



256

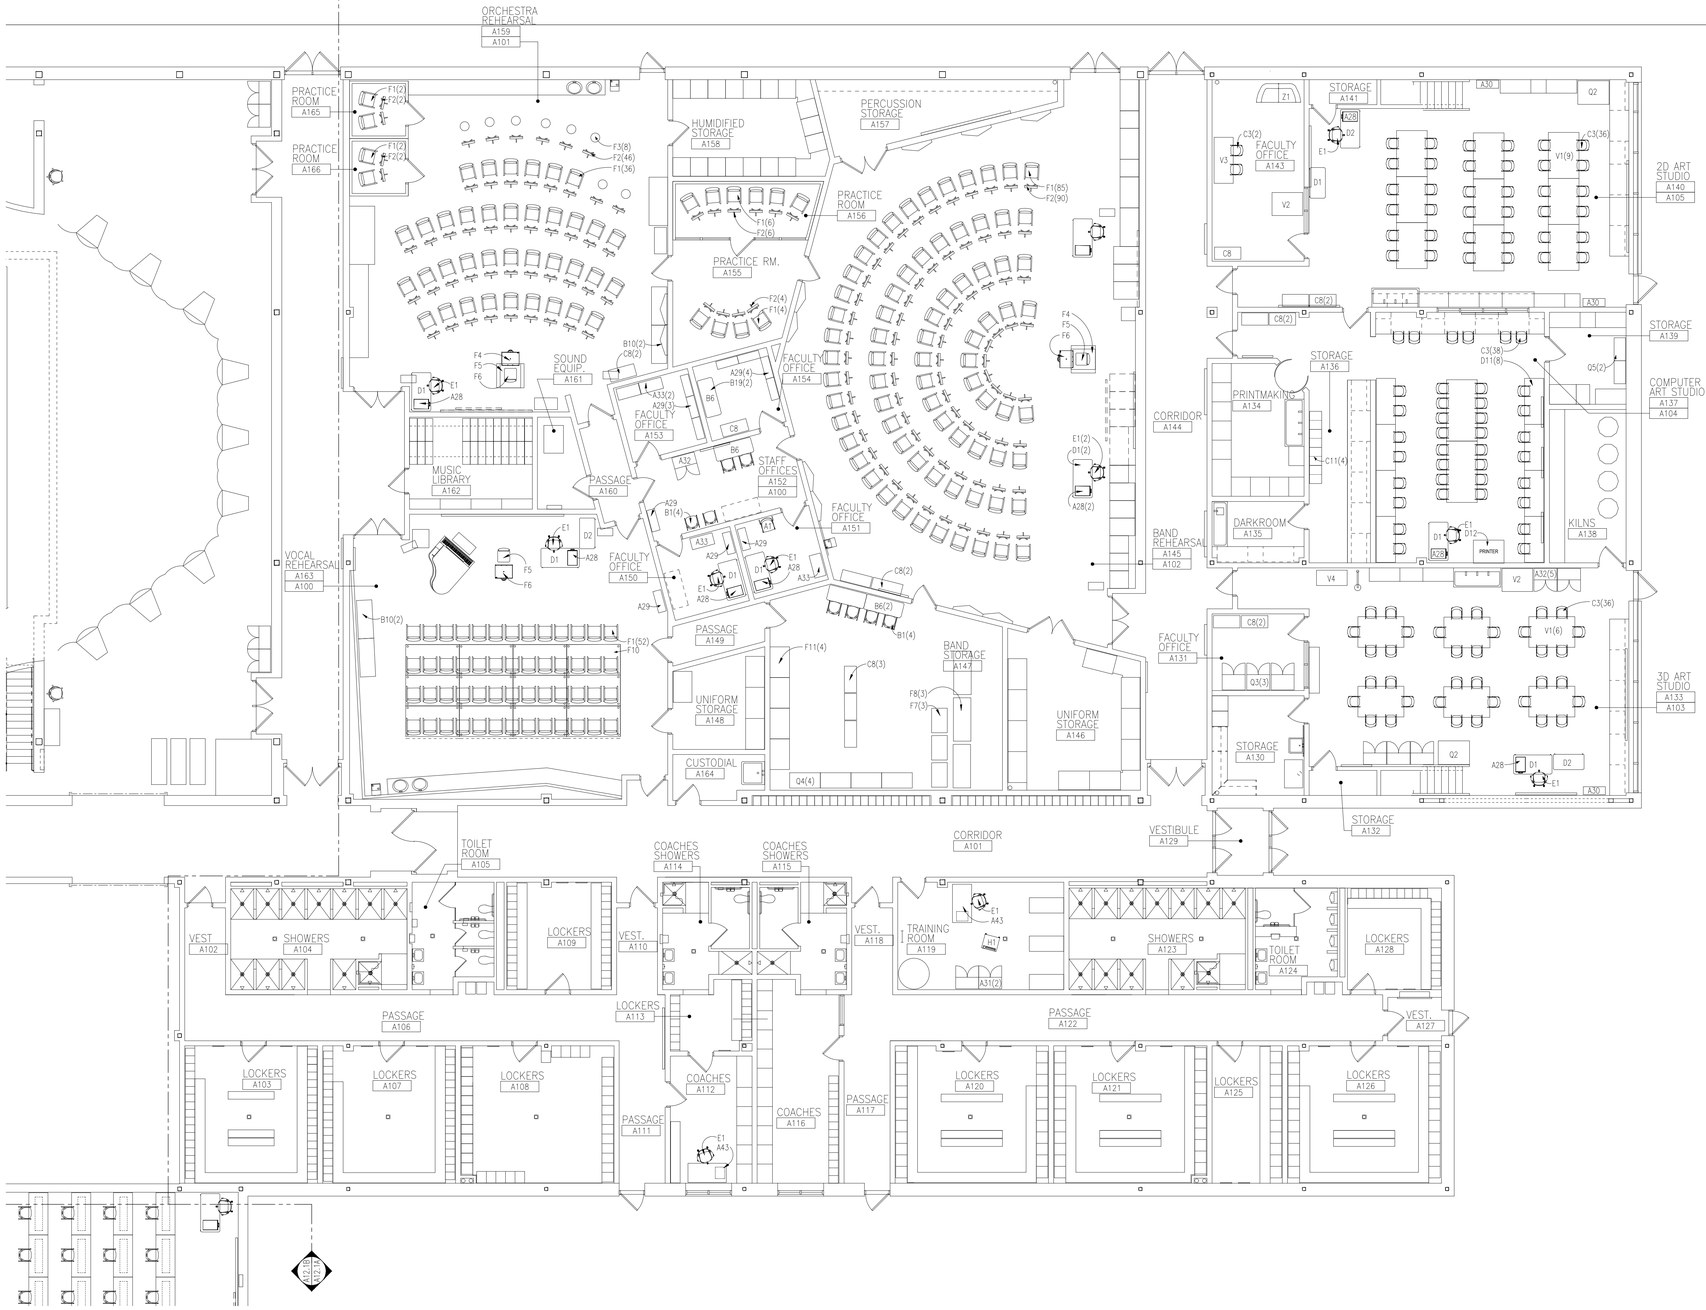

N

FIRST LEVEL FURNITURE PLAN - ZONE 'A'

SCALE: 1/8" = 1'-0"

TMP ARCHITECTURE

TMP ARCHITECTURE INC

1191 WEST SQUARE LAKE ROAD
BLOOMFIELD HILLS - MICHIGAN - 48302
PH - 248.338.4561 FX - 248.338.0223
EM - INFO @TMP-ARCHITECTURE.COM

REGISTRATION SEAL

CONSULTANT


PROJECT TITLE

Central High School Furniture Package

Walled Lake Consolidated School District

DRAWING TITLE

First Level Furniture Plan Zone 'A'

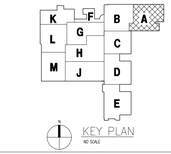

ISSUE DATES

02-26-24	FURNITURE PACKAGE APPROVAL
02-16-24	QC REVIEW
02-13-24	QUOTING

DATE:	ISSUED FOR:
DRAWN	EMW
CHECKED	SMW
APPROVED	SMW


PROJECT NO.

19057A

DRAWING NO.

A12.1A

Drawing File: Q:\acad\2019revs\19057\19057interiors\19057_a121a.dwg
Feb 24, 2024 - 2:43pm

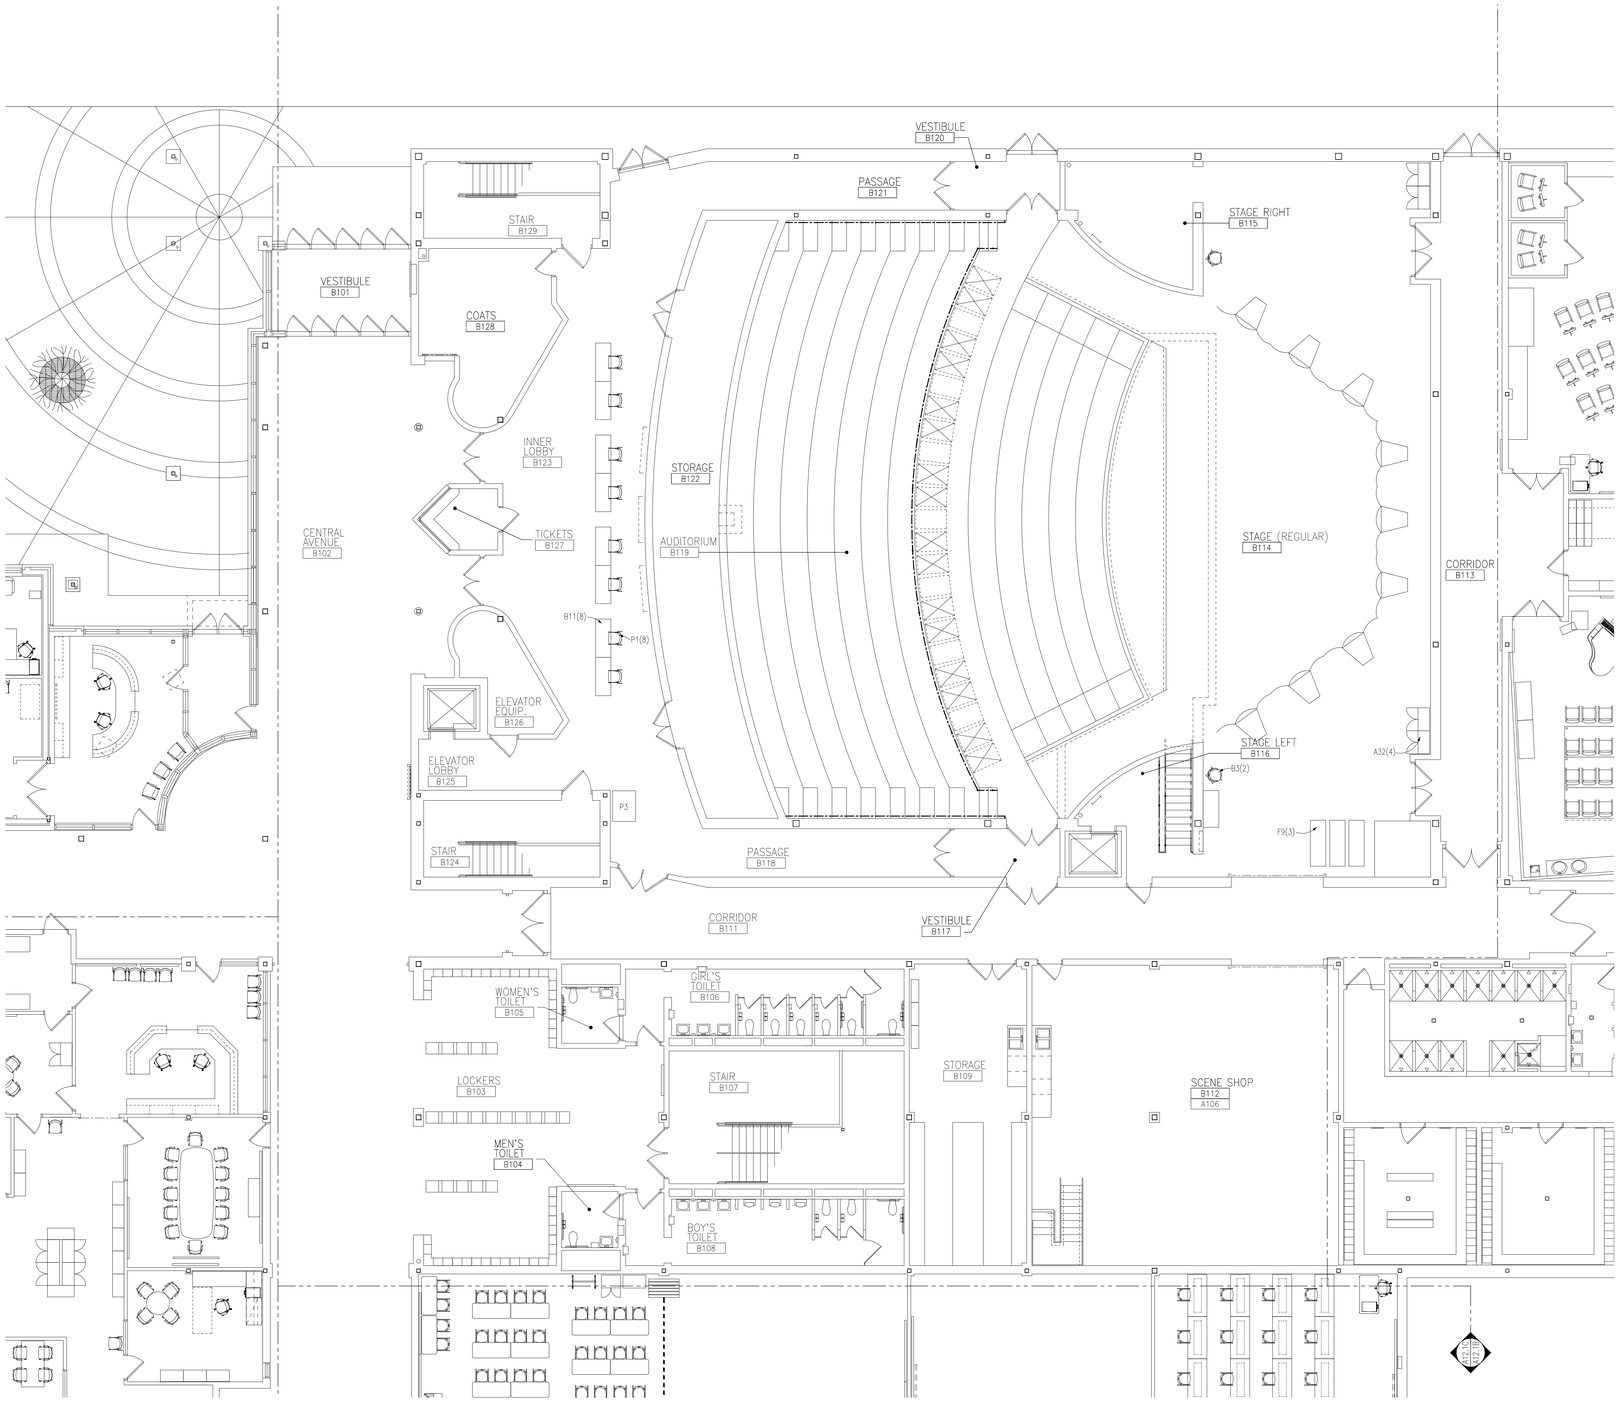

N

FIRST LEVEL FURNITURE PLAN - ZONE 'B'

SCALE: 1/8" = 1'-0"

TMP ARCHITECTURE

TMP ARCHITECTURE INC

1191 WEST SQUARE LAKE ROAD
BLOOMFIELD HILLS · MICHIGAN · 48302
PH · 248.338.4561 FX · 248.338.0223
EM · INFO @TMP-ARCHITECTURE.COM

REGISTRATION SEAL

CONSULTANT


PROJECT TITLE

Central High School Furniture Package

Walled Lake Consolidated School District

DRAWING TITLE

First Level
Furniture Plan
Zone 'B'

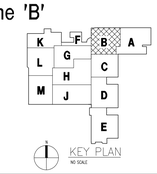

ISSUE DATES

DATE:	ISSUED FOR:
02-26-24	FURNITURE PACKAGE APPROVAL
02-16-24	QC REVIEW
02-13-24	QUOTING

DRAWN	EMW
CHECKED	SMW
APPROVED	SMW


PROJECT NO.

19057A

DRAWING NO.

A12.1B

Drawing File: Q:\cad\2019revit\19057\19057Interiors\19057_a1216.dwg
Feb 24, 2024 - 2:44pm

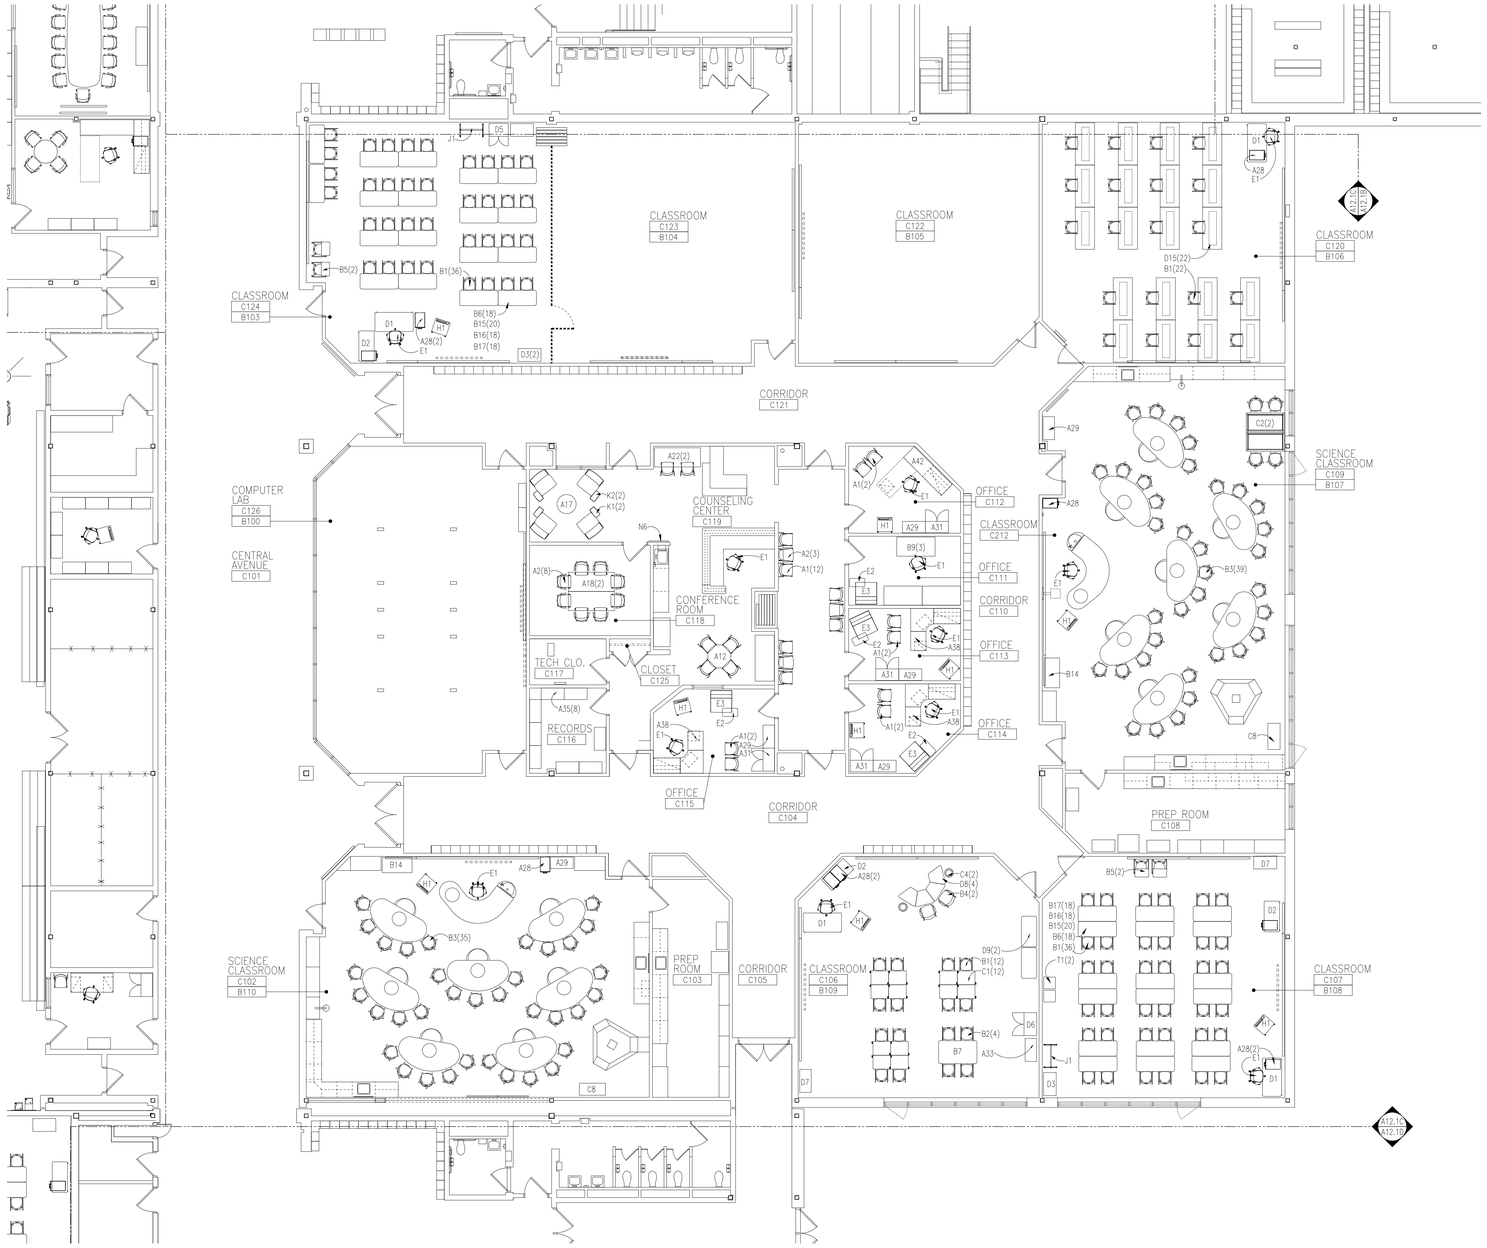

N

FIRST LEVEL FURNITURE PLAN - ZONE 'C'

SCALE: 1/8" = 1'-0"

TMP ARCHITECTURE

TMP ARCHITECTURE INC
1191 WEST SQUARE LAKE ROAD
BLOOMFIELD HILLS · MICHIGAN · 48302
PH · 248.338.4561 FX · 248.338.0223
EM · INFO @TMP-ARCHITECTURE.COM

REGISTRATION SEAL

CONSULTANT

PROJECT TITLE

Central High School Furniture Package

Walled Lake Consolidated School District

DRAWING TITLE

First Level Furniture Plan Zone 'C'

KEY PLAN NO SCALE

ISSUE DATES

02-26-24	FURNITURE PACKAGE APPROVAL
02-16-24	QC REVIEW
02-13-24	QUOTING

DATE:	ISSUED FOR:
DRAWN	EMW
CHECKED	SMW
APPROVED	SMW


PROJECT NO.

19057A

DRAWING NO.

A12.1C

Drawing File: G:\Work\2019\Pmpo\19057\19057Interiors\19057_A121C.dwg
Apr 24, 2024 - 2:44pm

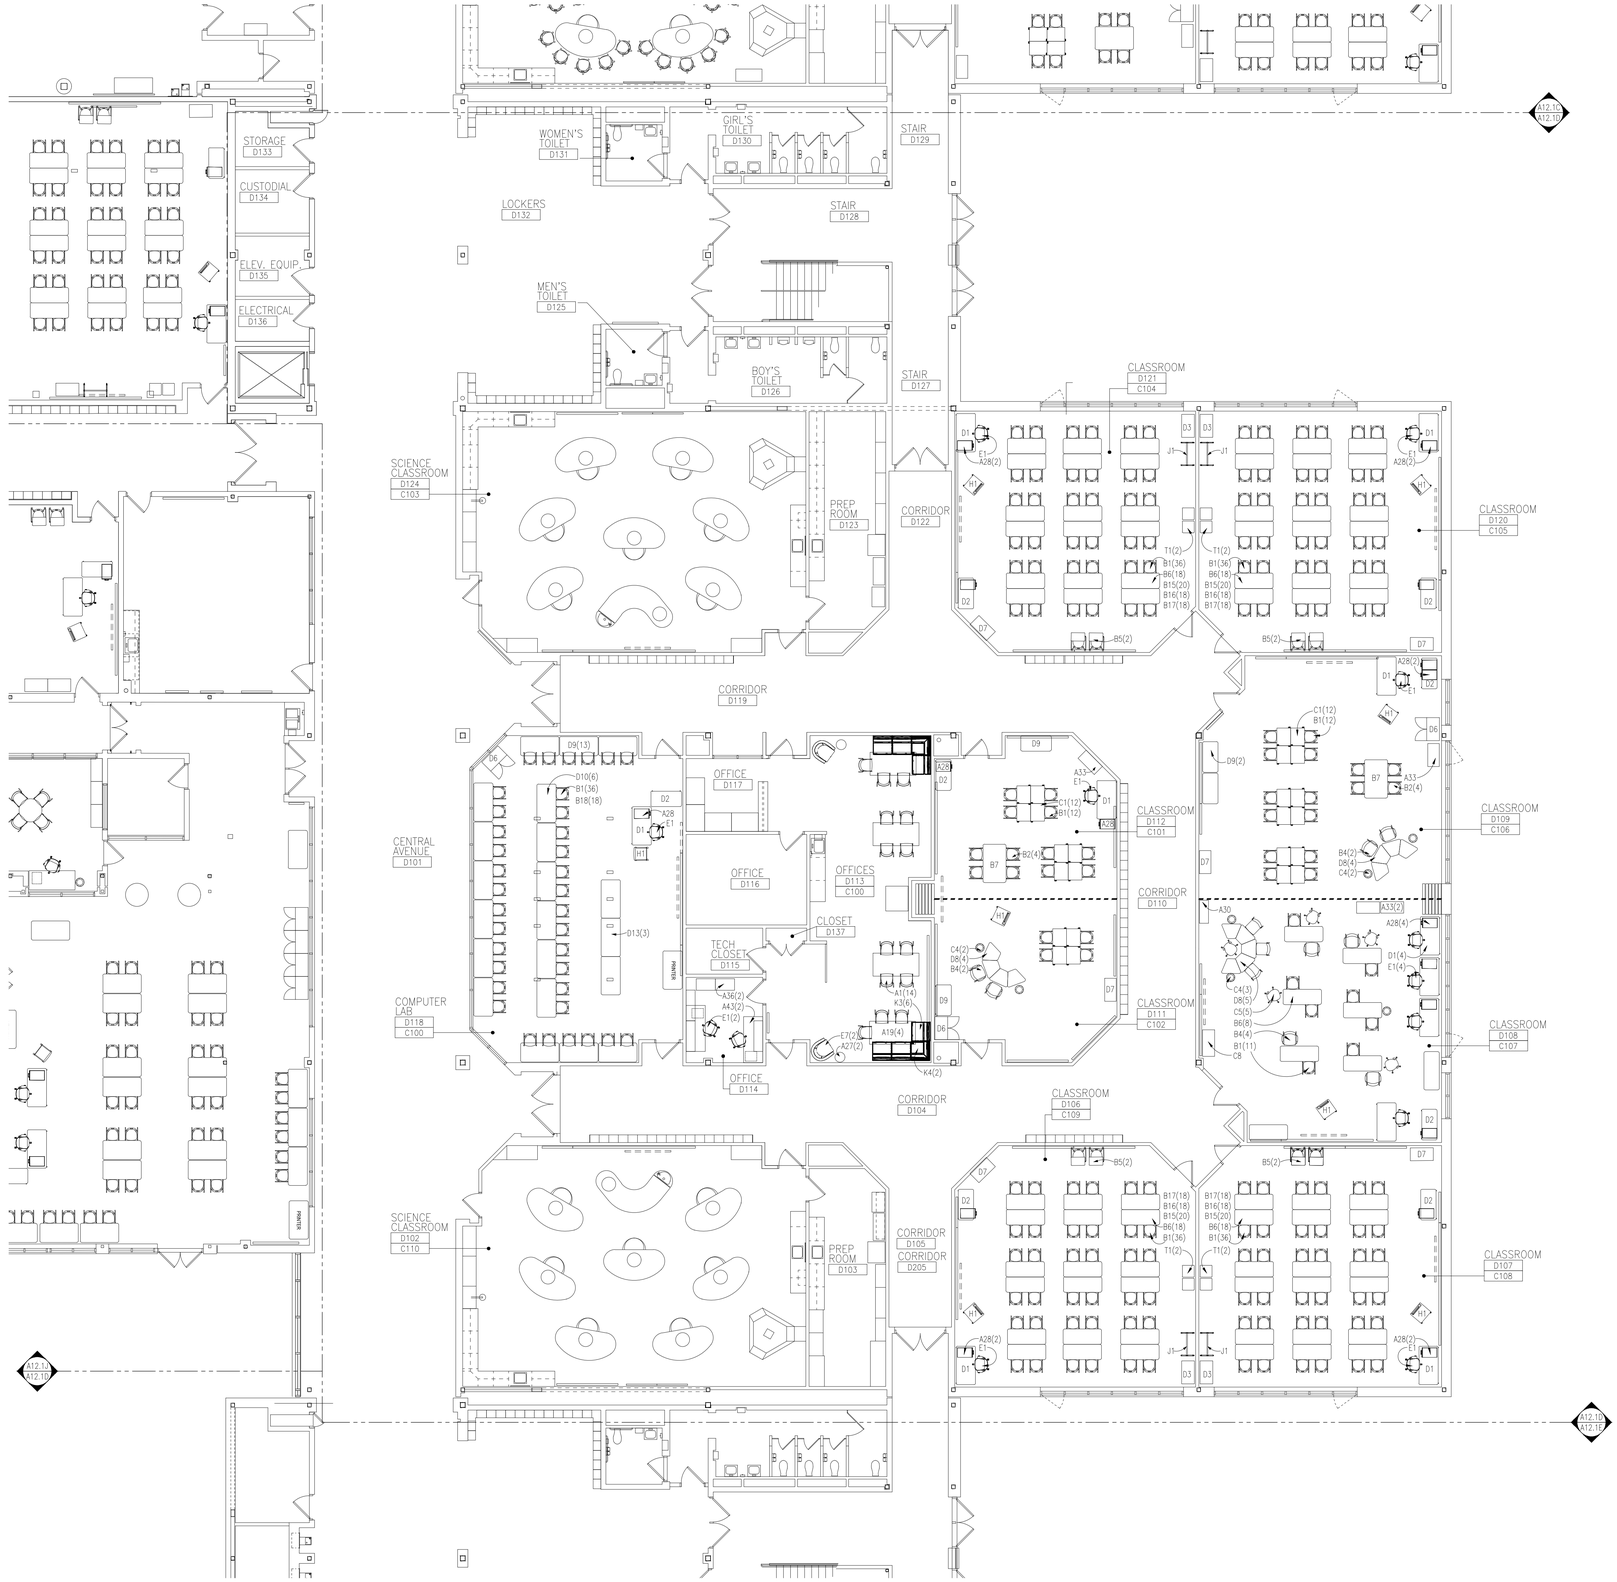

N

FIRST LEVEL FURNITURE PLAN - ZONE 'D'

SCALE: 1/8" = 1'-0"

TMP ARCHITECTURE

TMP ARCHITECTURE INC
1191 WEST SQUARE LAKE ROAD
BLOOMFIELD HILLS - MICHIGAN - 48302
PH - 248.338.4561 FX - 248.338.0223
EM - INFO @TMP-ARCHITECTURE.COM

REGISTRATION SEAL

CONSULTANT


PROJECT TITLE

Central High School Furniture Package

Walled Lake Consolidated School District

DRAWING TITLE

First Level Furniture Plan Zone 'D'

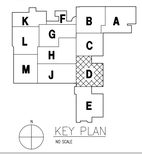

ISSUE DATES

DATE:	ISSUED FOR:
02-26-24	FURNITURE PACKAGE APPROVAL
02-16-24	QC REVIEW
02-13-24	QUOTING

DRAWN	EMW
CHECKED	SMW
APPROVED	SMW


PROJECT NO.

19057A

DRAWING NO.

A12.1D

Drawing File: Q:\Local\12019revit\19057\Interiors\19057_a12.1d.dwg
Feb 24, 2024 - 2:42pm

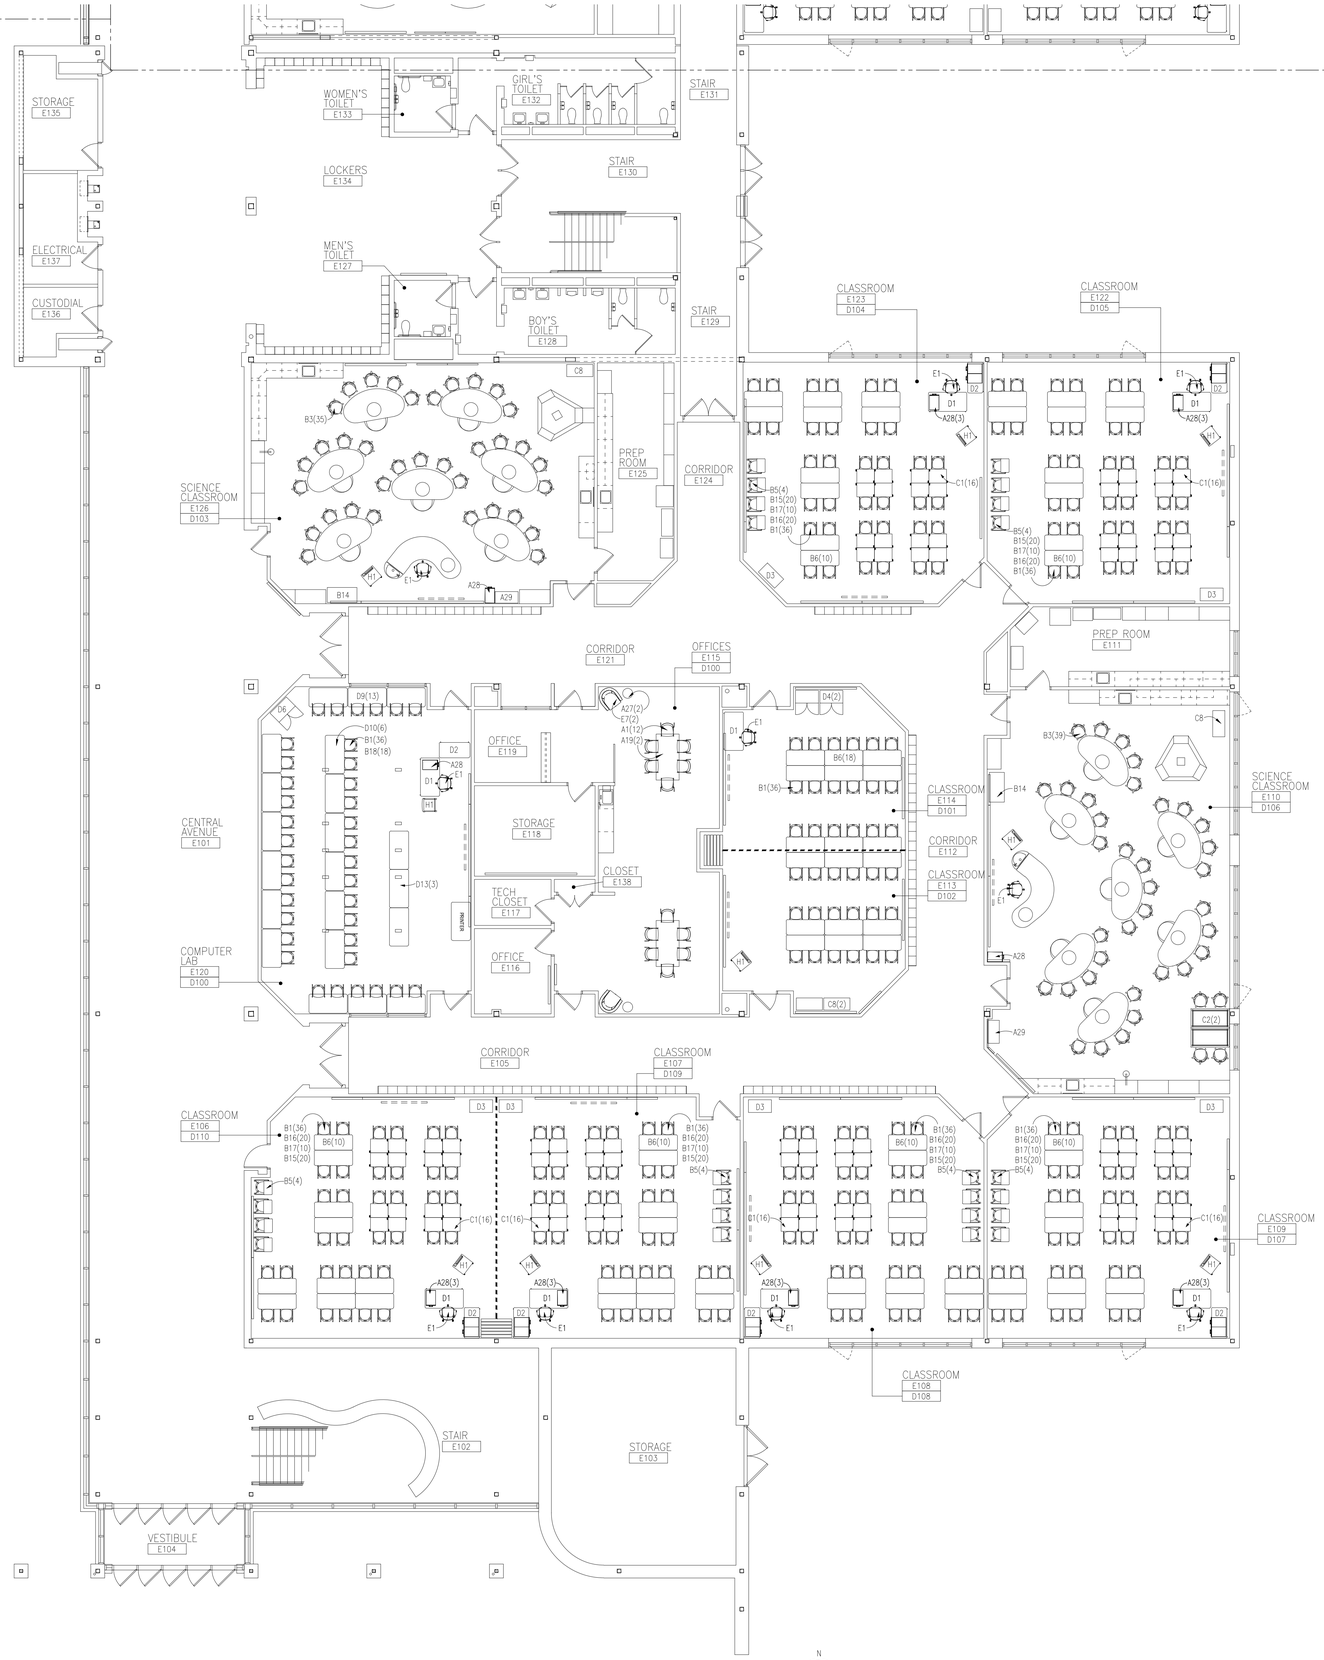

N

FIRST LEVEL FURNITURE PLAN - ZONE 'E'

SCALE: 1/8" = 1'-0"

TMP ARCHITECTURE

TMP ARCHITECTURE INC
1191 WEST SQUARE LAKE ROAD
BLOOMFIELD HILLS • MICHIGAN • 48302
PH • 248.338.4561 FX • 248.338.0223
EM • INFO @TMP-ARCHITECTURE.COM


REGISTRATION SEAL

CONSULTANT

PROJECT TITLE
Central High School Furniture Package

Walled Lake Consolidated School District

DRAWING TITLE
First Level Furniture Plan Zone 'E'

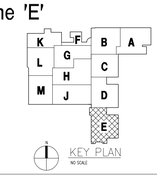

ISSUE DATES


DATE:	ISSUED FOR:
02-26-24	FURNITURE PACKAGE APPROVAL
02-16-24	QC REVIEW
02-13-24	QUOTING

DRAWN	EMW
CHECKED	SMW
APPROVED	SMW

PROJECT NO.
19057A

DRAWING NO.
A12.1E

Drawing File: Q:\Local\2019\tmpa\19057\19057Interiors\19057_a121e.dwg
Feb 24, 2024 - 2:42pm

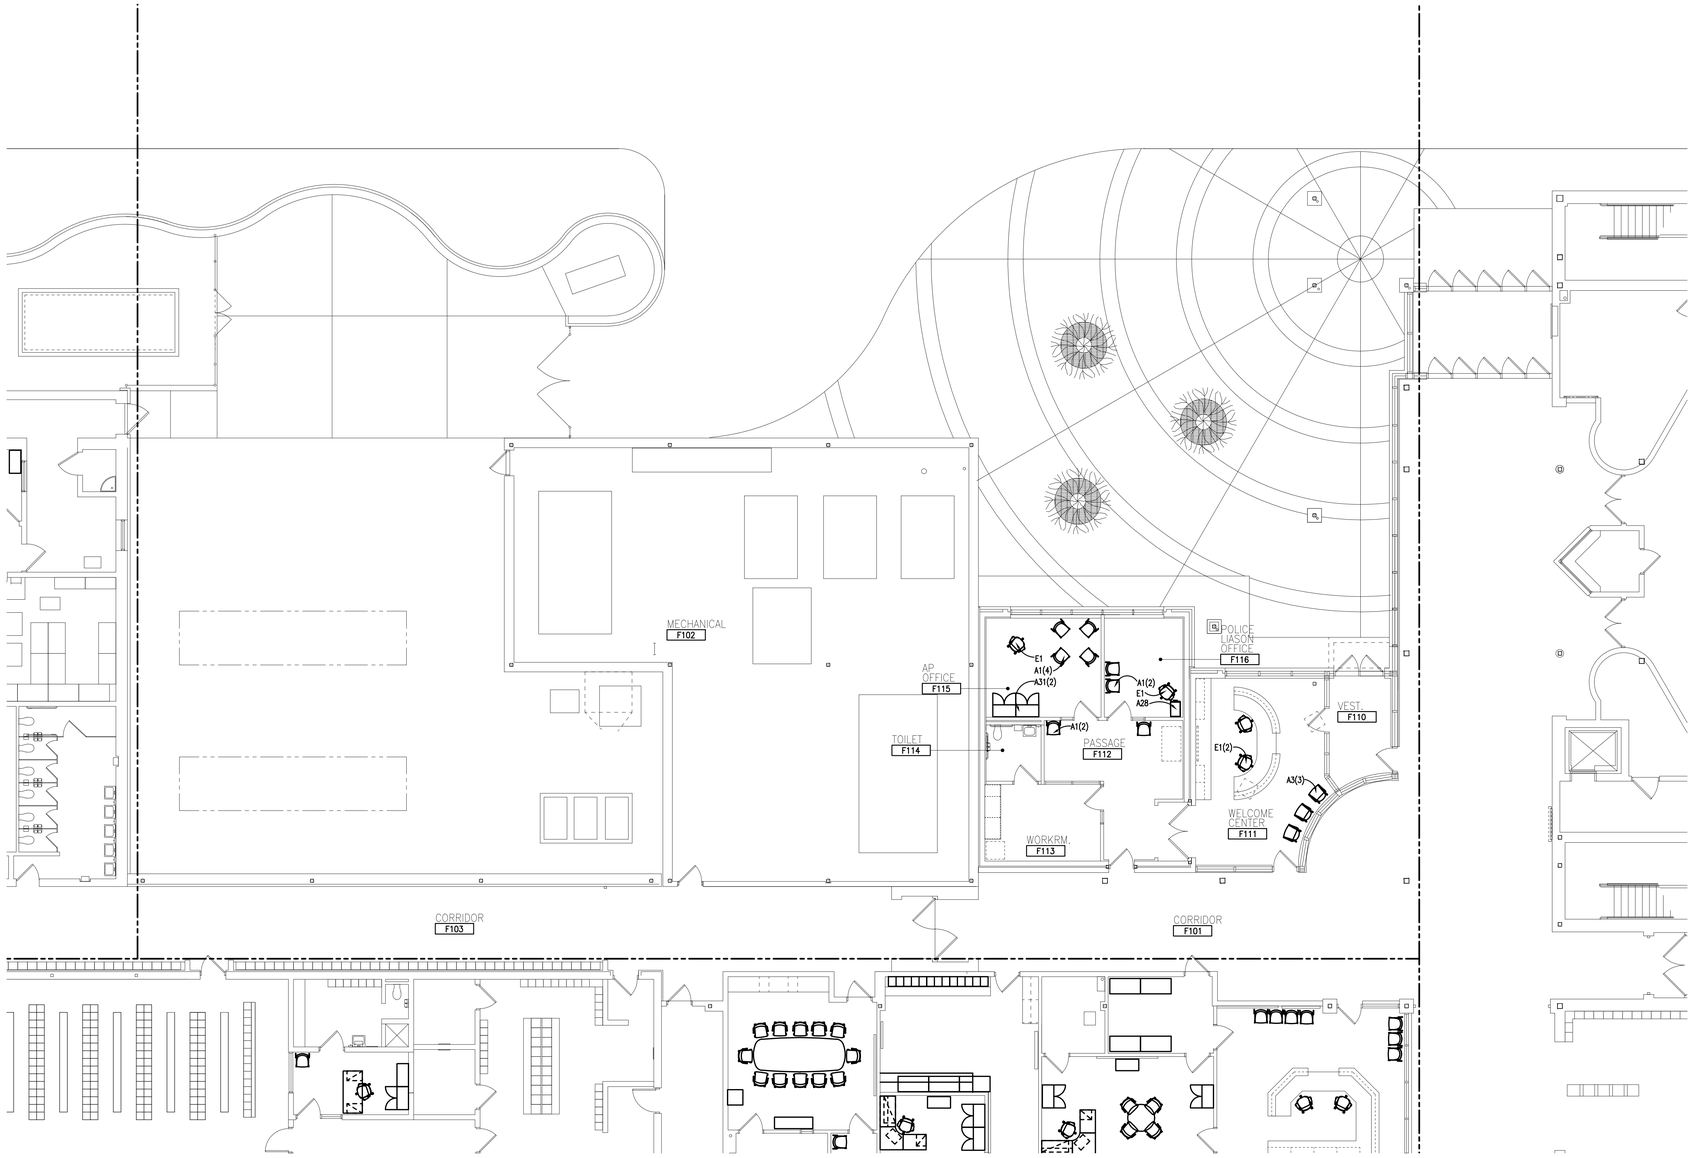

N

FIRST LEVEL FURNITURE PLAN - ZONE 'F'

SCALE: 1/8" = 1'-0"

TMP ARCHITECTURE

TMP ARCHITECTURE INC

1191 WEST SQUARE LAKE ROAD
BLOOMFIELD HILLS · MICHIGAN · 48302
PH · 248.338.4561 FX · 248.338.0223
EM · INFO @TMP-ARCHITECTURE.COM

REGISTRATION SEAL

CONSULTANT


PROJECT TITLE

Central High School Furniture Package

Walled Lake Consolidated School District

DRAWING TITLE

First Level Furniture Plan Zone 'F'

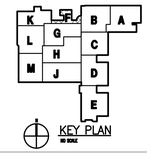

ISSUE DATES

02-26-24	FURNITURE PACKAGE APPROVAL
02-16-24	QC REVIEW
02-13-24	QUOTING
DATE:	ISSUED FOR:

DRAWN	EMW
CHECKED	SMW
APPROVED	SMW


PROJECT NO.

19057A

DRAWING NO.

A12.1F

Drawing File: Z:\Work\2019\Revit\19057A\19057Revit\Work\19057_a12.1f.dwg
Feb 24, 2024 - 2:41pm

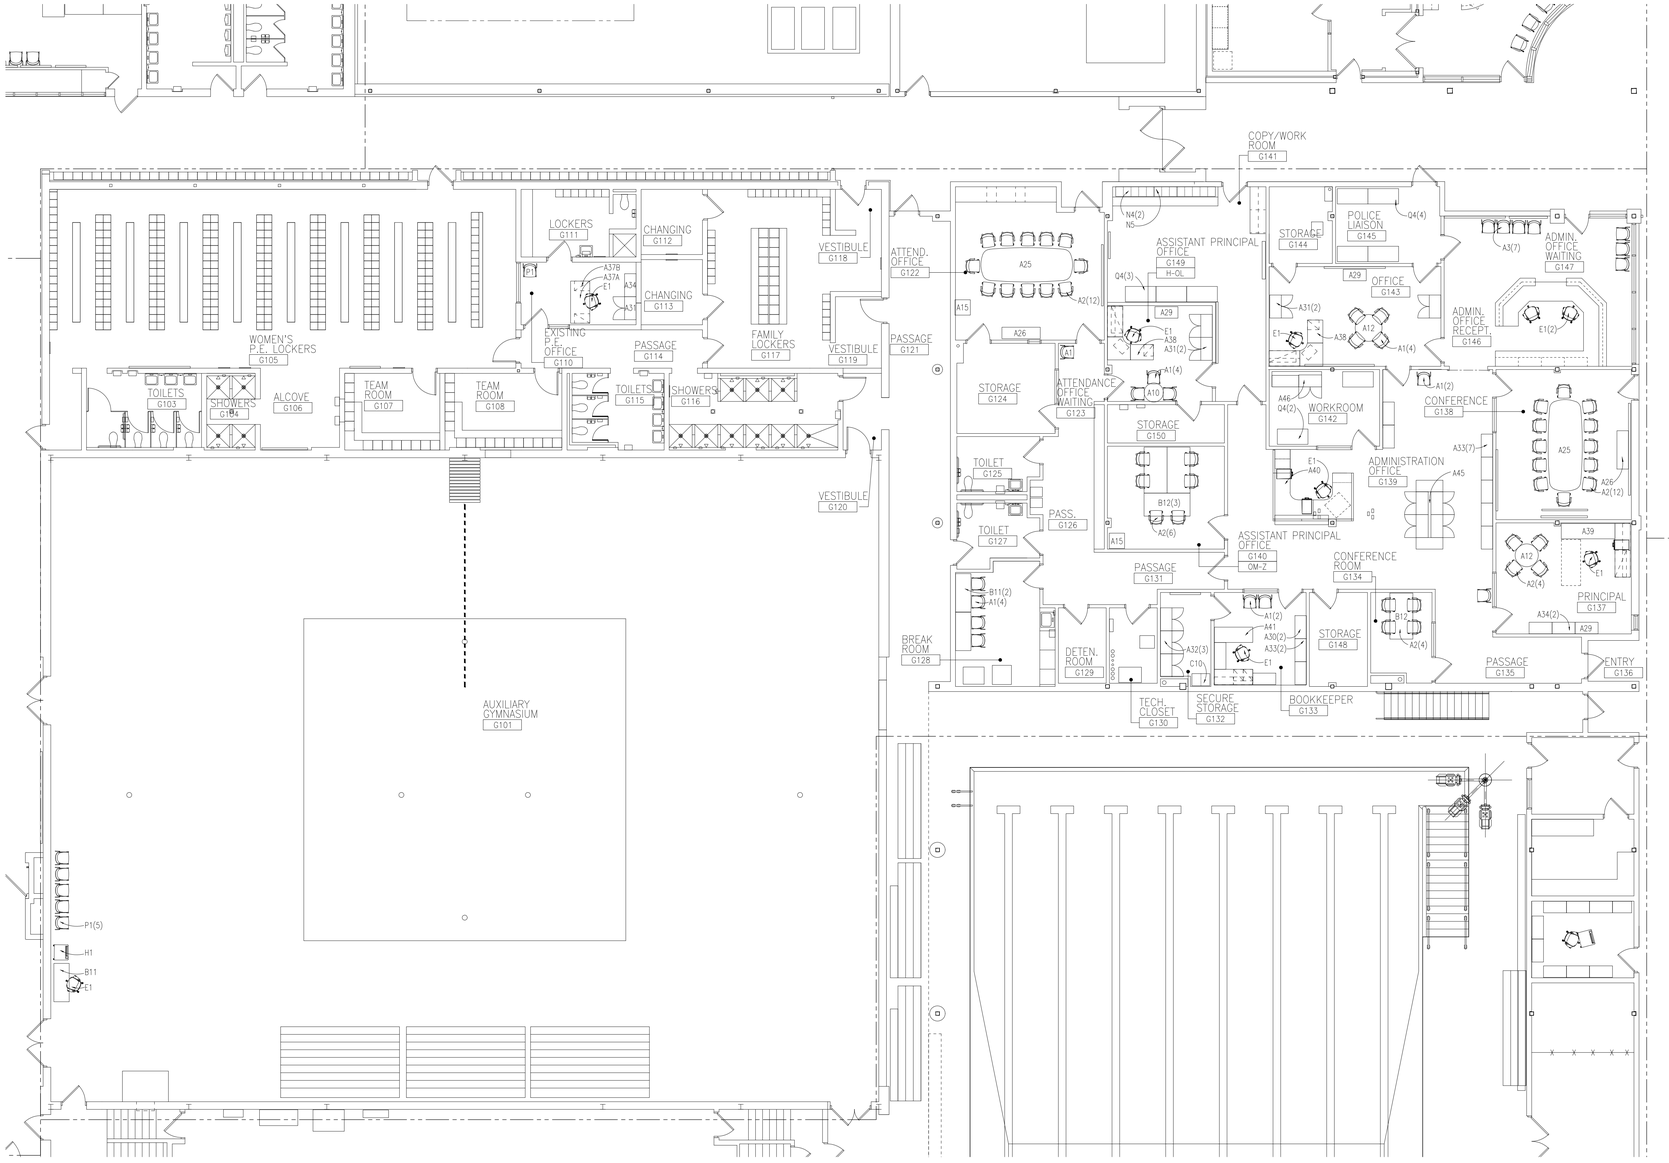

N

FIRST LEVEL FURNITURE PLAN - ZONE 'G'

SCALE: 1/8" = 1'-0"

TMP ARCHITECTURE

TMP ARCHITECTURE INC

1191 WEST SQUARE LAKE ROAD
BLOOMFIELD HILLS · MICHIGAN · 48302
PH · 248.338.4561 FX · 248.338.0223
EM · INFO @TMP-ARCHITECTURE.COM

REGISTRATION SEAL

CONSULTANT


PROJECT TITLE

Central High School Furniture Package

Walled Lake Consolidated School District

DRAWING TITLE

First Level
Furniture Plan
Zone 'G'

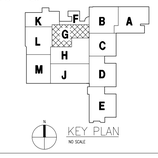

ISSUE DATES

DATE:	ISSUED FOR:
02-26-24	FURNITURE PACKAGE APPROVAL
02-16-24	QC REVIEW
02-13-24	QUOTING

DRAWN	EMW
CHECKED	SMW
APPROVED	SMW


PROJECT NO.

19057A

DRAWING NO.

A12.1G

Drawing File: Q:\cloud\2019revit\19057\19057interiors\19057_a121g.dwg
Feb 26, 2024 - 2:40pm

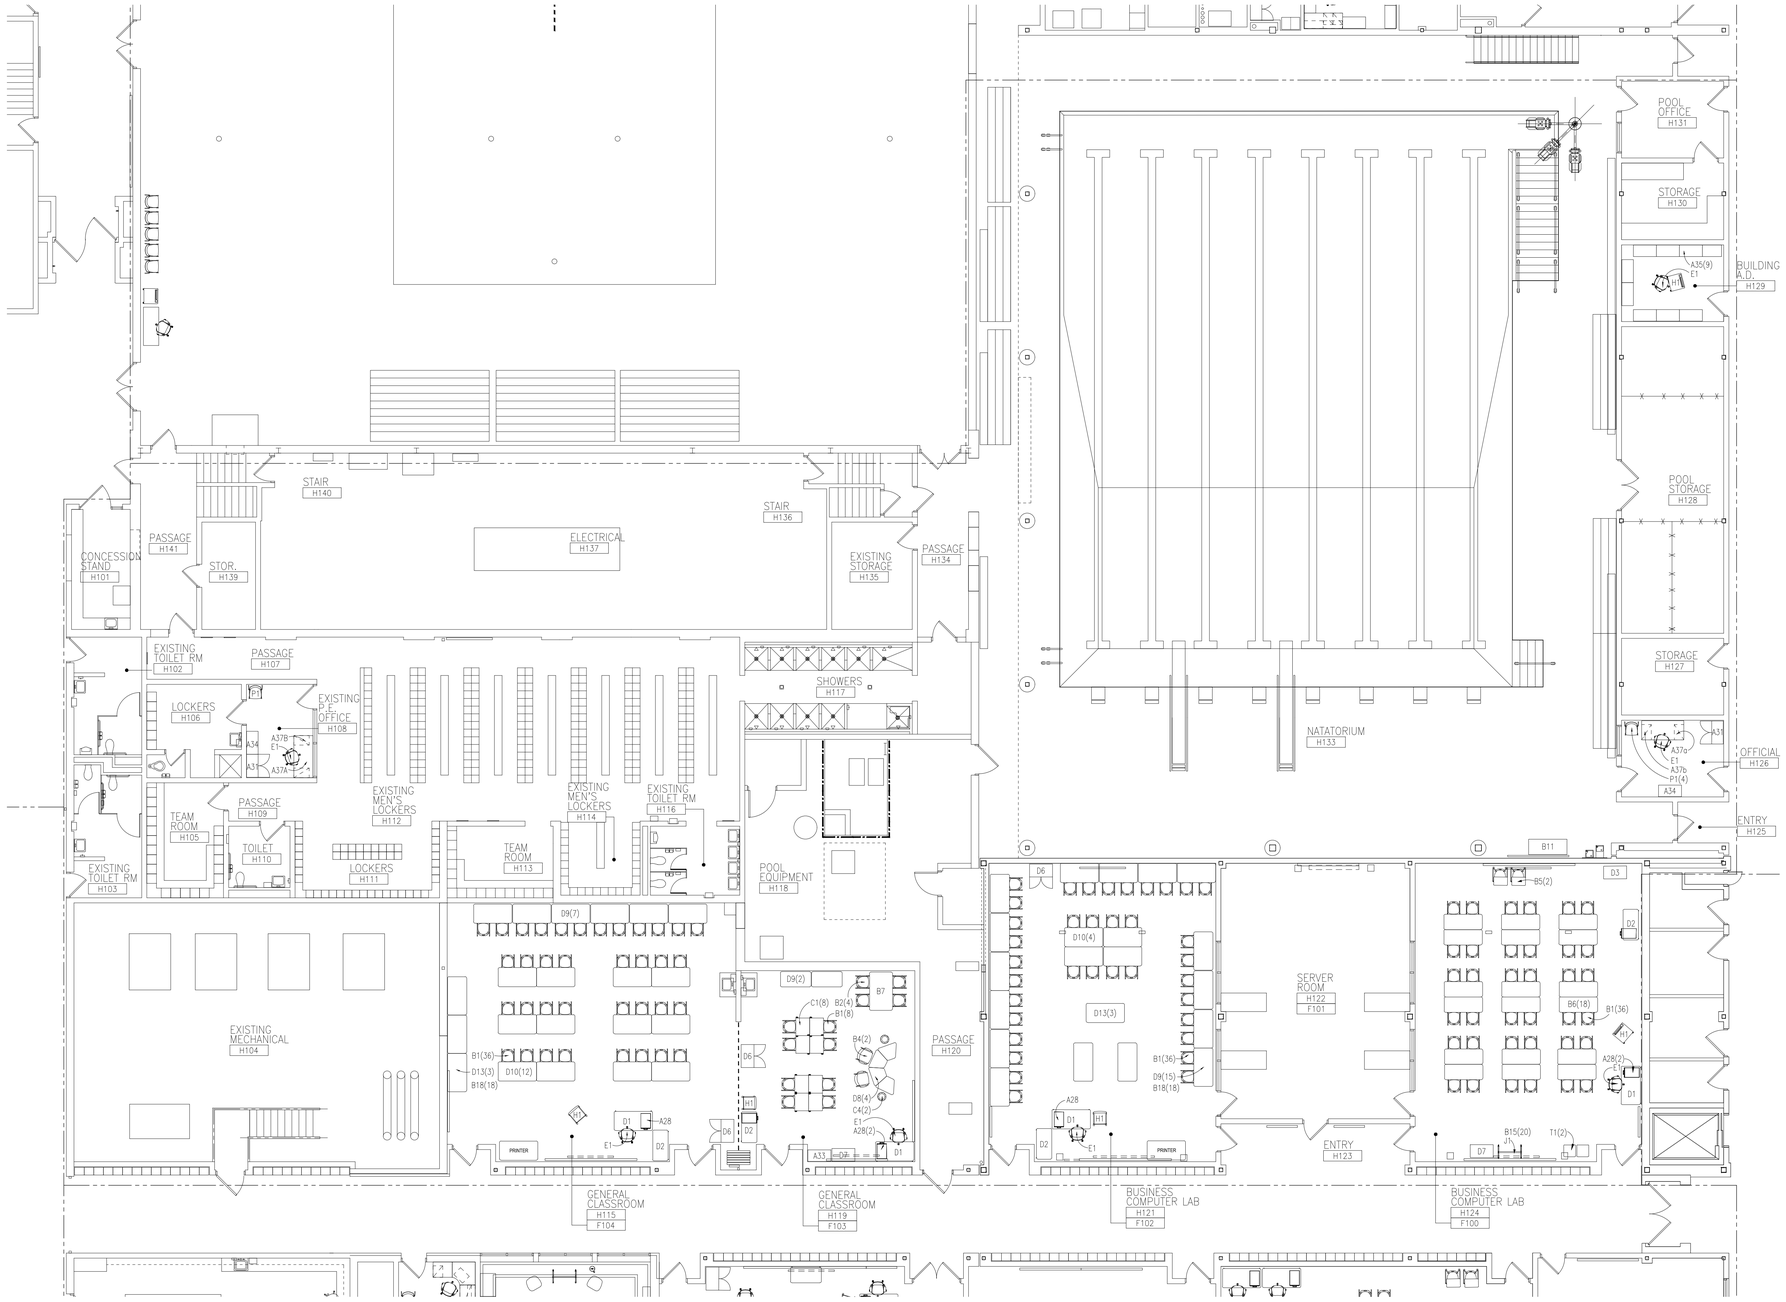

N

FIRST LEVEL FURNITURE PLAN - ZONE 'H'

SCALE: 1/8" = 1'-0"

TMP ARCHITECTURE

TMP ARCHITECTURE INC

1191 WEST SQUARE LAKE ROAD
BLOOMFIELD HILLS - MICHIGAN - 48302
PH - 248.338.4561 FX - 248.338.0223
EM - INFO @TMP-ARCHITECTURE.COM

REGISTRATION SEAL

CONSULTANT


PROJECT TITLE

Central High School Furniture Package

Walled Lake Consolidated School District

DRAWING TITLE

First Level Furniture Plan Zone 'H'

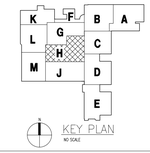

ISSUE DATES

DATE:	ISSUED FOR:
02-26-24	FURNITURE PACKAGE APPROVAL
02-16-24	QC REVIEW
02-13-24	QUOTING

DRAWN	EMW
CHECKED	SMW
APPROVED	SMW

PROJECT NO.

19057A

DRAWING NO.

A12.1H

Drawing File: Z:\Work\2019 Projects\19057A\19057Revit\work\19057_a12.1h.dwg
Feb 24, 2024 - 2:40pm



FIRST LEVEL FURNITURE PLAN - ZONE 'J'

SCALE: 1/8" = 1'-0"

TMP ARCHITECTURE

TMP ARCHITECTURE INC

1191 WEST SQUARE LAKE ROAD
BLOOMFIELD HILLS - MICHIGAN - 48302
PH - 248.338.4561 FX - 248.338.0223
EM - INFO @TMP-ARCHITECTURE.COM

REGISTRATION SEAL

CONSULTANT


PROJECT TITLE

Central High School Furniture Package

Walled Lake Consolidated School District

DRAWING TITLE

First Level Furniture Plan Zone 'J'

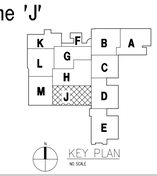

KEY PLAN
NO SCALE

ISSUE DATES

02-26-24	FURNITURE PACKAGE APPROVAL
02-16-24	QC REVIEW
02-13-24	QUOTING
DATE:	ISSUED FOR:

DRAWN	EMW
CHECKED	SMW
APPROVED	SMW


PROJECT NO.

19057A

DRAWING NO.

A12.1J

Drawing File: Q:\Vcad\2019\tmpa\19057\19057Interiors\19057_a121.dwg
Feb 24, 2024 - 2:39pm

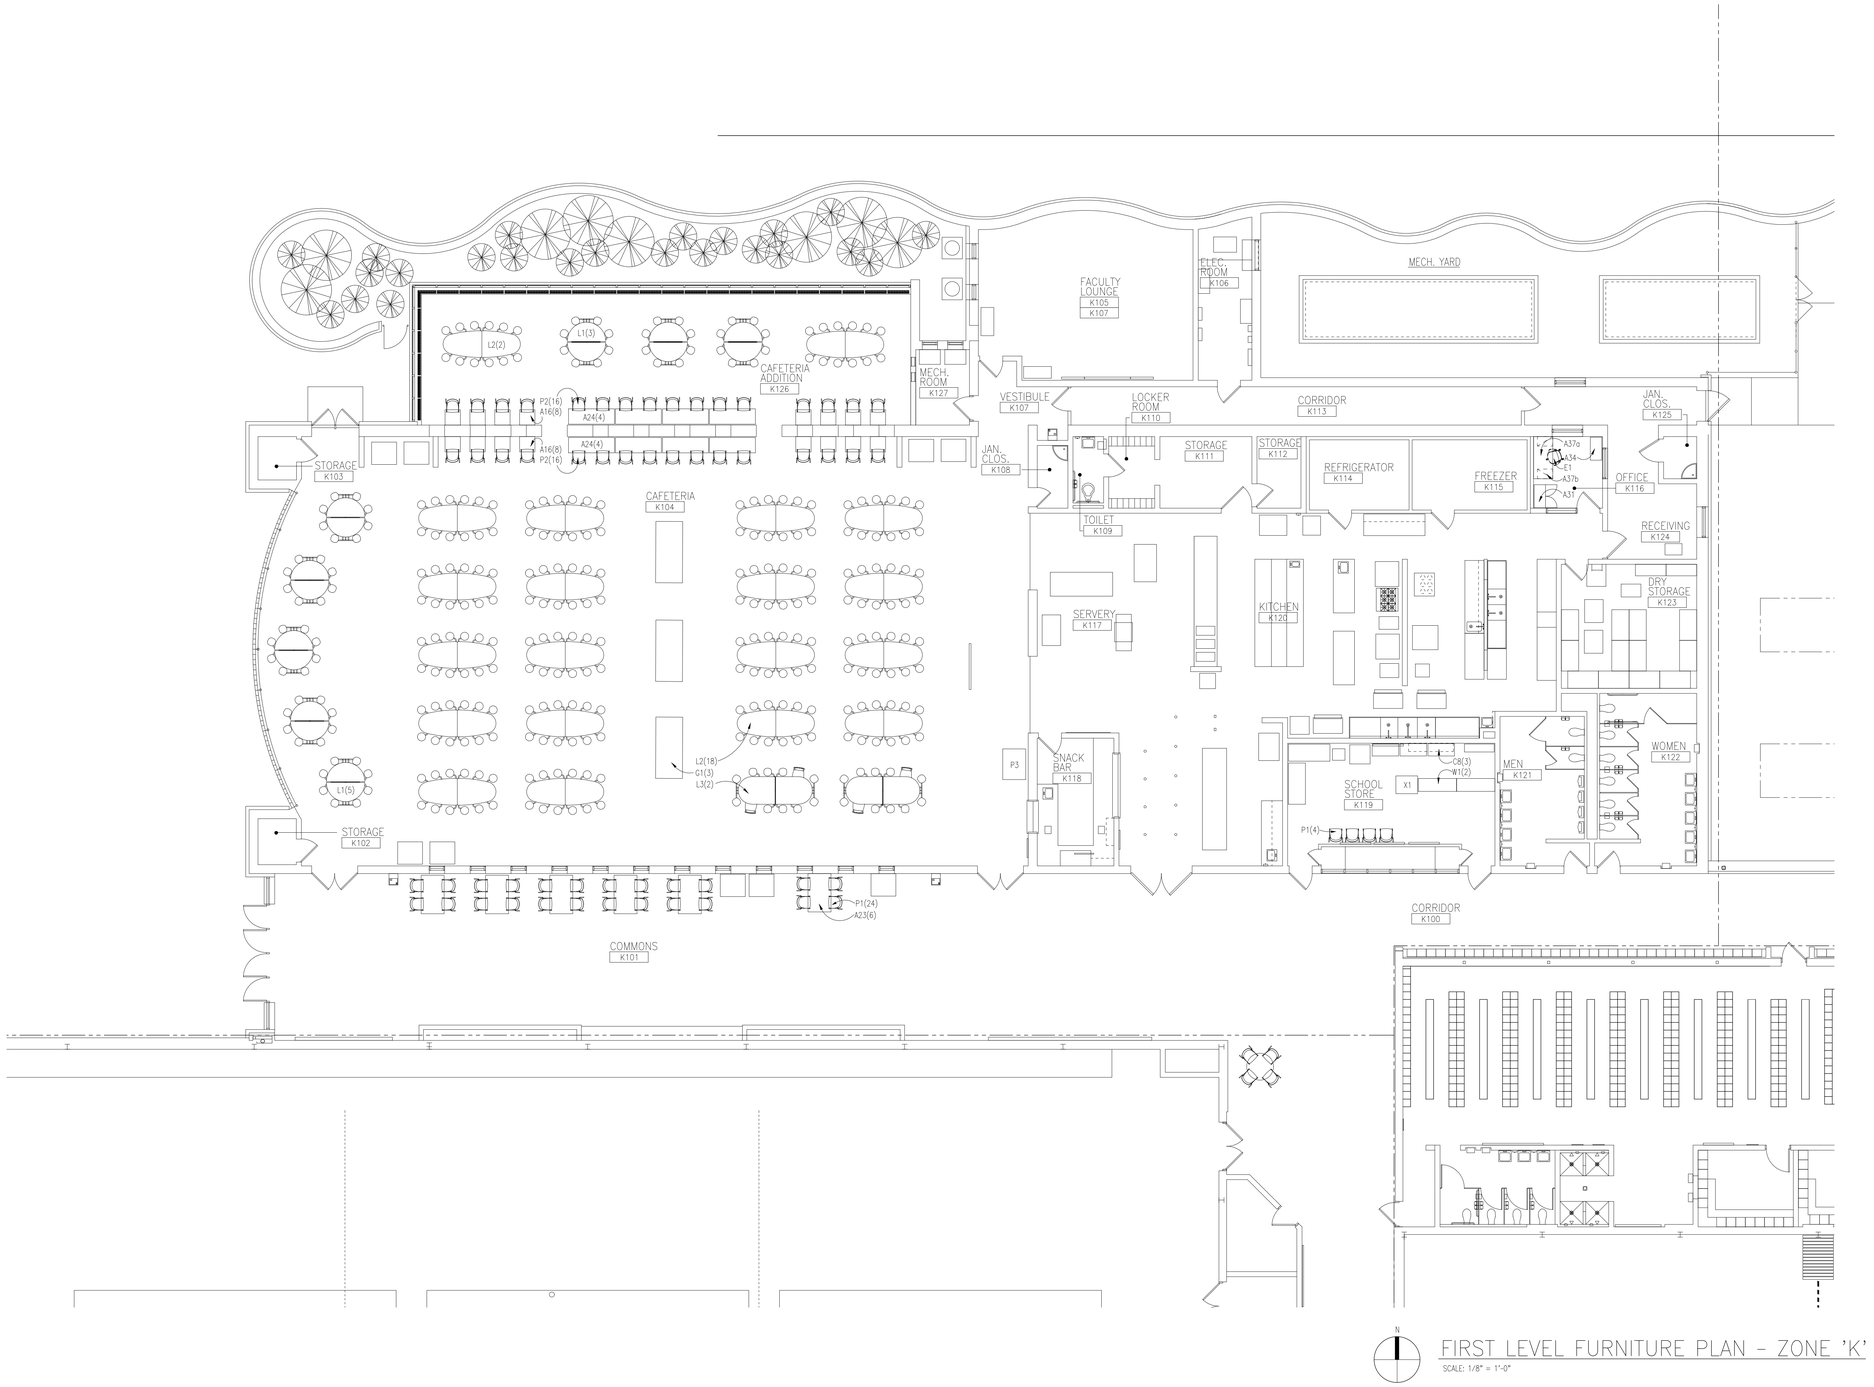

N

FIRST LEVEL FURNITURE PLAN – ZONE 'K'

SCALE: 1/8" = 1'-0"

TMP ARCHITECTURE

TMP ARCHITECTURE INC
1191 WEST SQUARE LAKE ROAD
BLOOMFIELD HILLS • MICHIGAN • 48302
PH • 248.338.4561 FX • 248.338.0223
EM • INFO @TMP-ARCHITECTURE.COM

REGISTRATION SEAL

CONSULTANT


PROJECT TITLE

Central High School Furniture Package

Walled Lake Consolidated School District

DRAWING TITLE

First Level Furniture Plan Zone 'K'

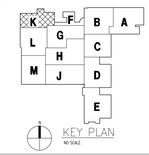

KEY PLAN
NO SCALE

ISSUE DATES

DATE:	ISSUED FOR:
02-26-24	FURNITURE PACKAGE APPROVAL
02-16-24	QC REVIEW
02-13-24	QUOTING

DRAWN	EMW
CHECKED	SMW
APPROVED	SMW


PROJECT NO.

19057A

DRAWING NO.

A12.1K

Drawing File: G:\Local\2019\mvh\19057\19057Interiors\19057_a121k.dwg
Feb 26, 2024 - 2:33pm

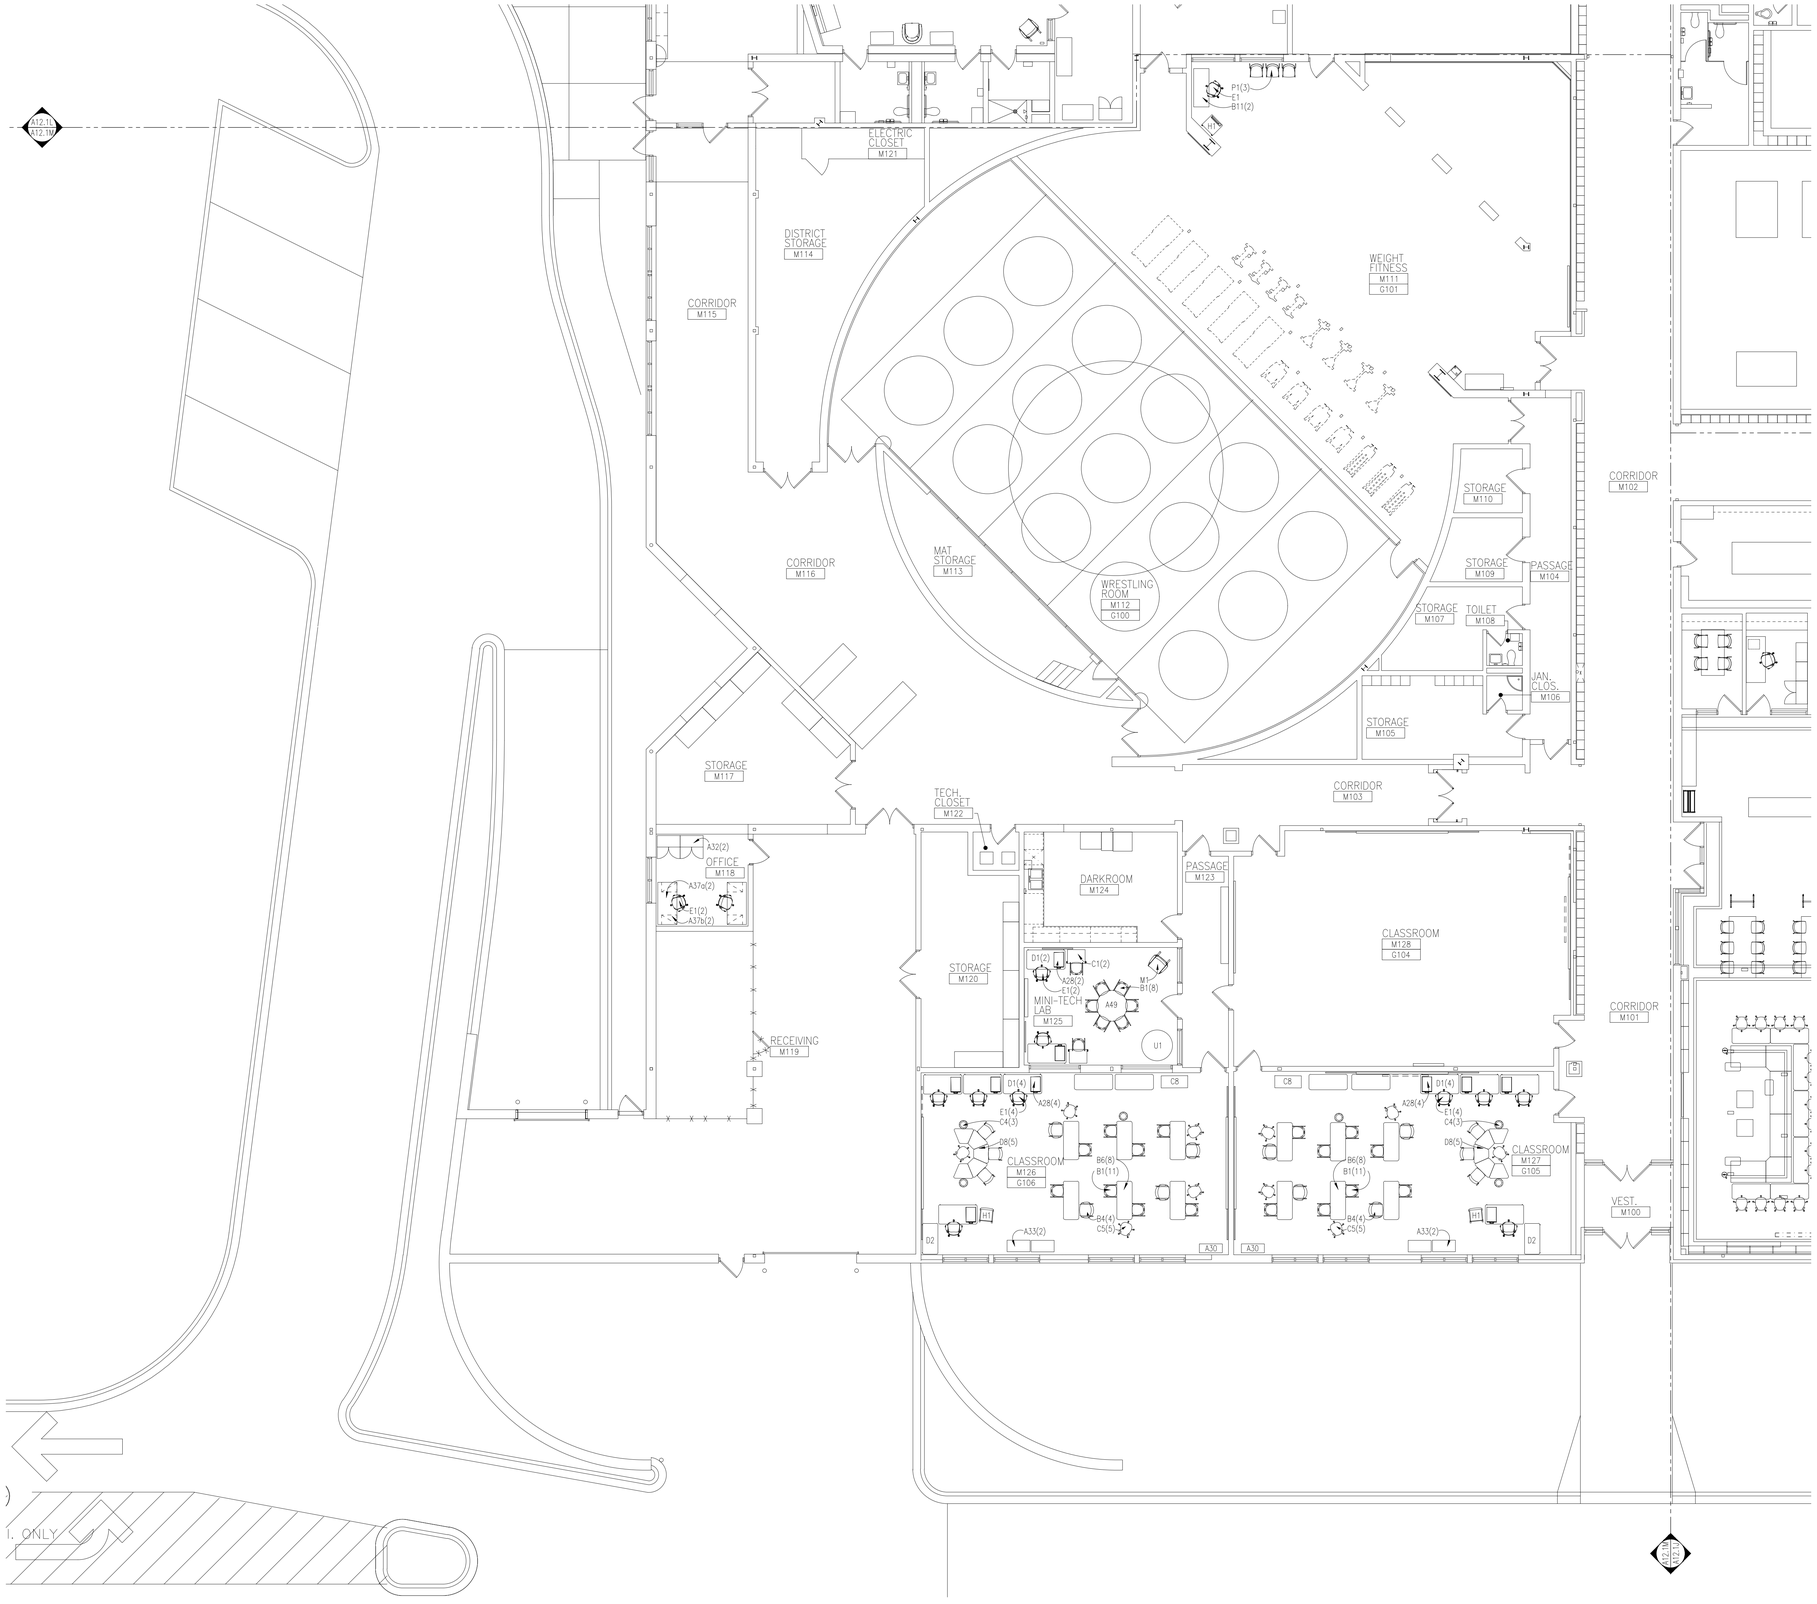

N

FIRST LEVEL FURNITURE PLAN - ZONE 'M'

SCALE: 1/8" = 1'-0"

TMP ARCHITECTURE

TMP ARCHITECTURE INC

1191 WEST SQUARE LAKE ROAD
BLOOMFIELD HILLS • MICHIGAN • 48302
PH • 248.338.4561 FX • 248.338.0223
EM • INFO @TMP-ARCHITECTURE.COM

REGISTRATION SEAL

CONSULTANT


PROJECT TITLE

Central High School Furniture Package

Walled Lake Consolidated School District

DRAWING TITLE

First Level Furniture Plan Zone 'M'

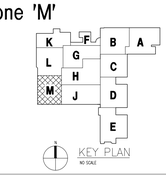

ISSUE DATES

02-26-24	FURNITURE PACKAGE APPROVAL
02-16-24	QC REVIEW
02-13-24	QUOTING

DATE:	ISSUED FOR:
DRAWN	EMW
CHECKED	SMW
APPROVED	SWM


PROJECT NO.

19057A

DRAWING NO.

A12.1M

Drawing Title: Q:\Local\2019\mep\19057\19057Interiors\19057_a121m.dwg
Feb 24, 2024 - 2:59pm

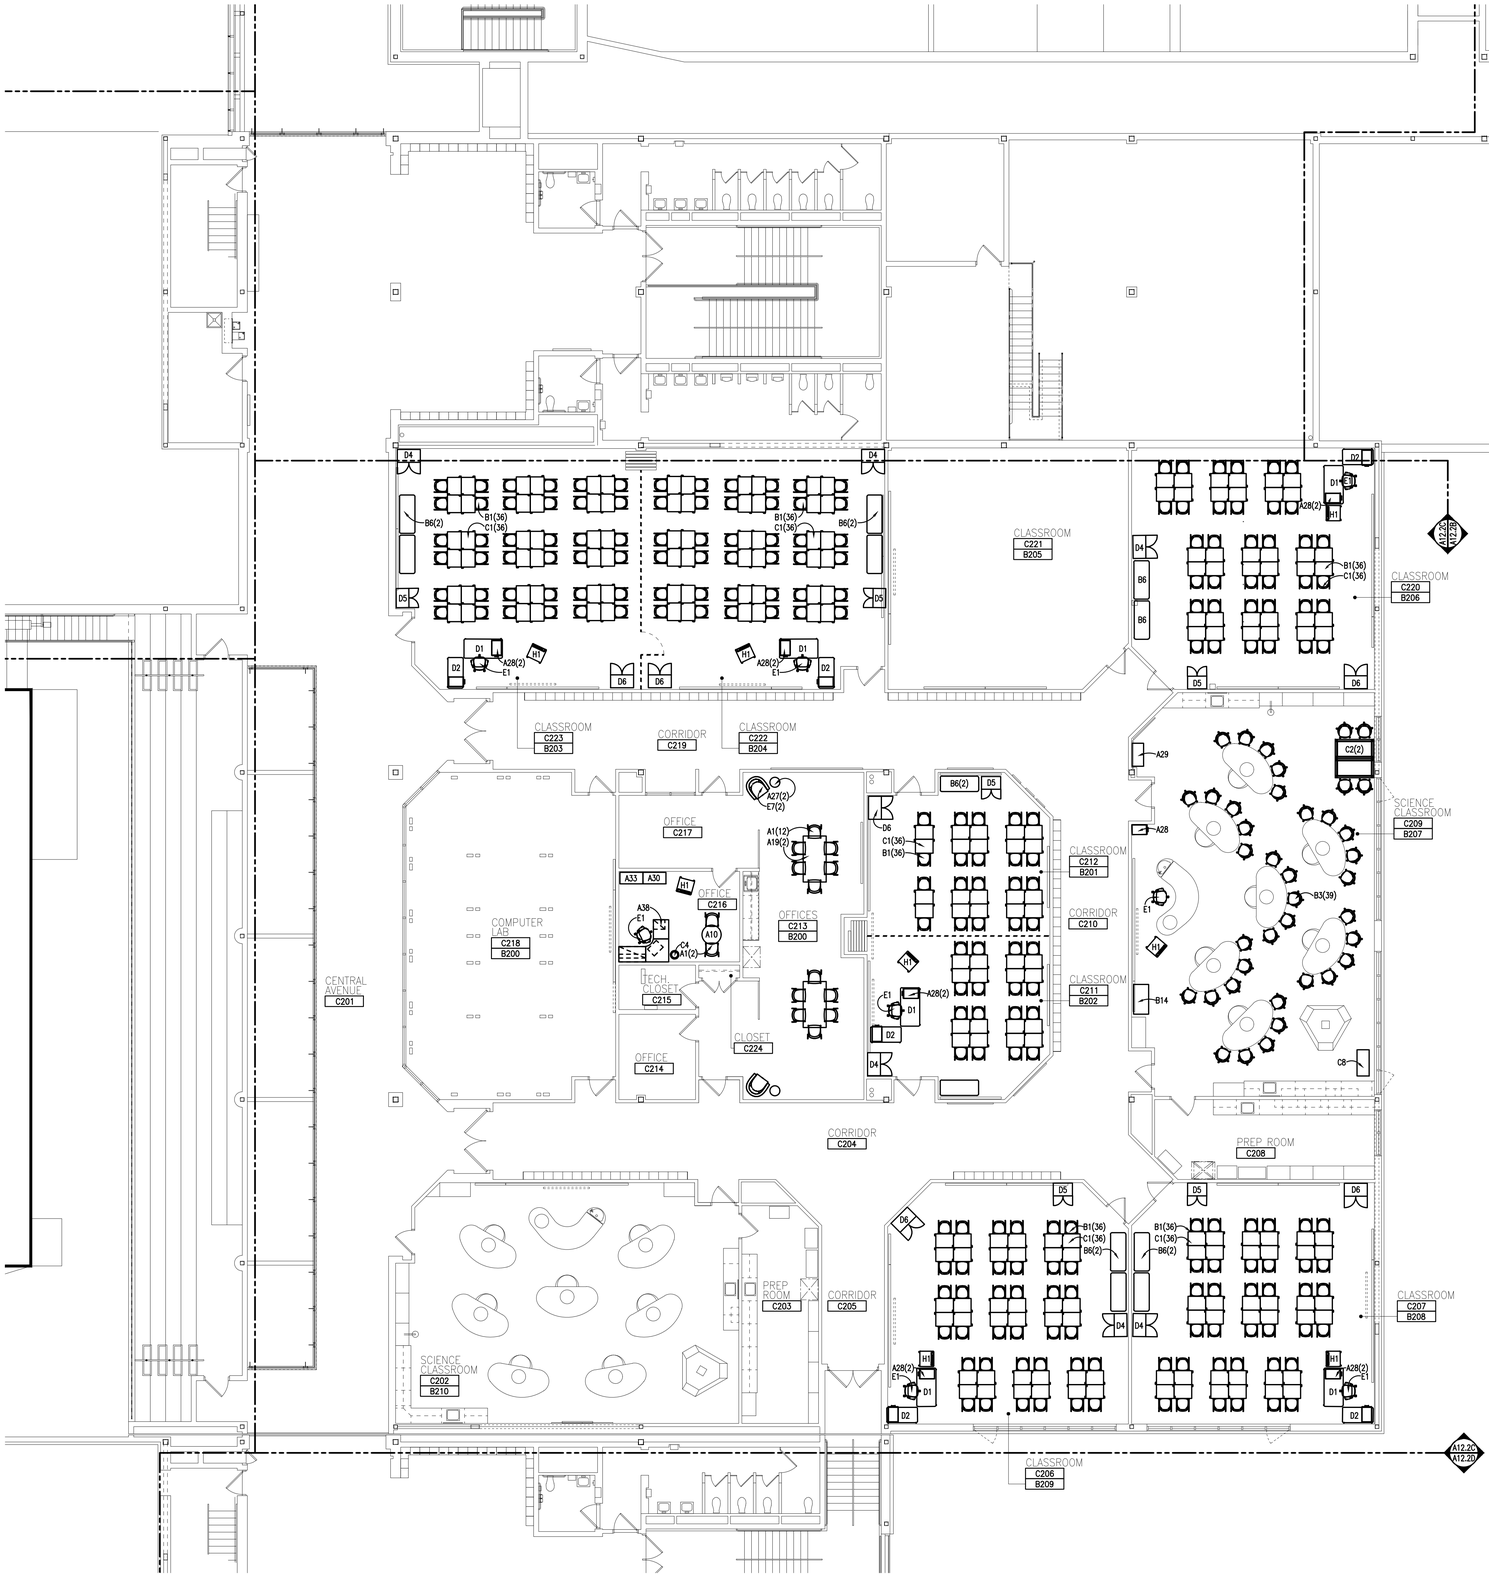

N

SECOND LEVEL FURNITURE PLAN - ZONE 'C'

SCALE: 1/8" = 1'-0"

TMP ARCHITECTURE

TMP ARCHITECTURE INC

1191 WEST SQUARE LAKE ROAD
BLOOMFIELD HILLS · MICHIGAN · 48302
PH · 248.338.4561 FX · 248.338.0223
EM · INFO @TMP-ARCHITECTURE.COM

REGISTRATION SEAL

CONSULTANT

PROJECT TITLE

Central High School Furniture Package

Walled Lake Consolidated School District

DRAWING TITLE

Second Level Furniture Plan Zone 'C'

KEY PLAN

ISSUE DATES	
02-26-24	FURNITURE PACKAGE APPROVAL
02-16-24	QC REVIEW
02-13-24	QUOTING

DATE:	ISSUED FOR:
DRAWN	EMW
CHECKED	SMW
APPROVED	SMW


PROJECT NO.

19057A

DRAWING NO.

A12.2C

Drawing File: Q:\Local\2019\Work\19057\19057Interiors\19057_a122c.dwg
Feb 24, 2024 - 2:49pm

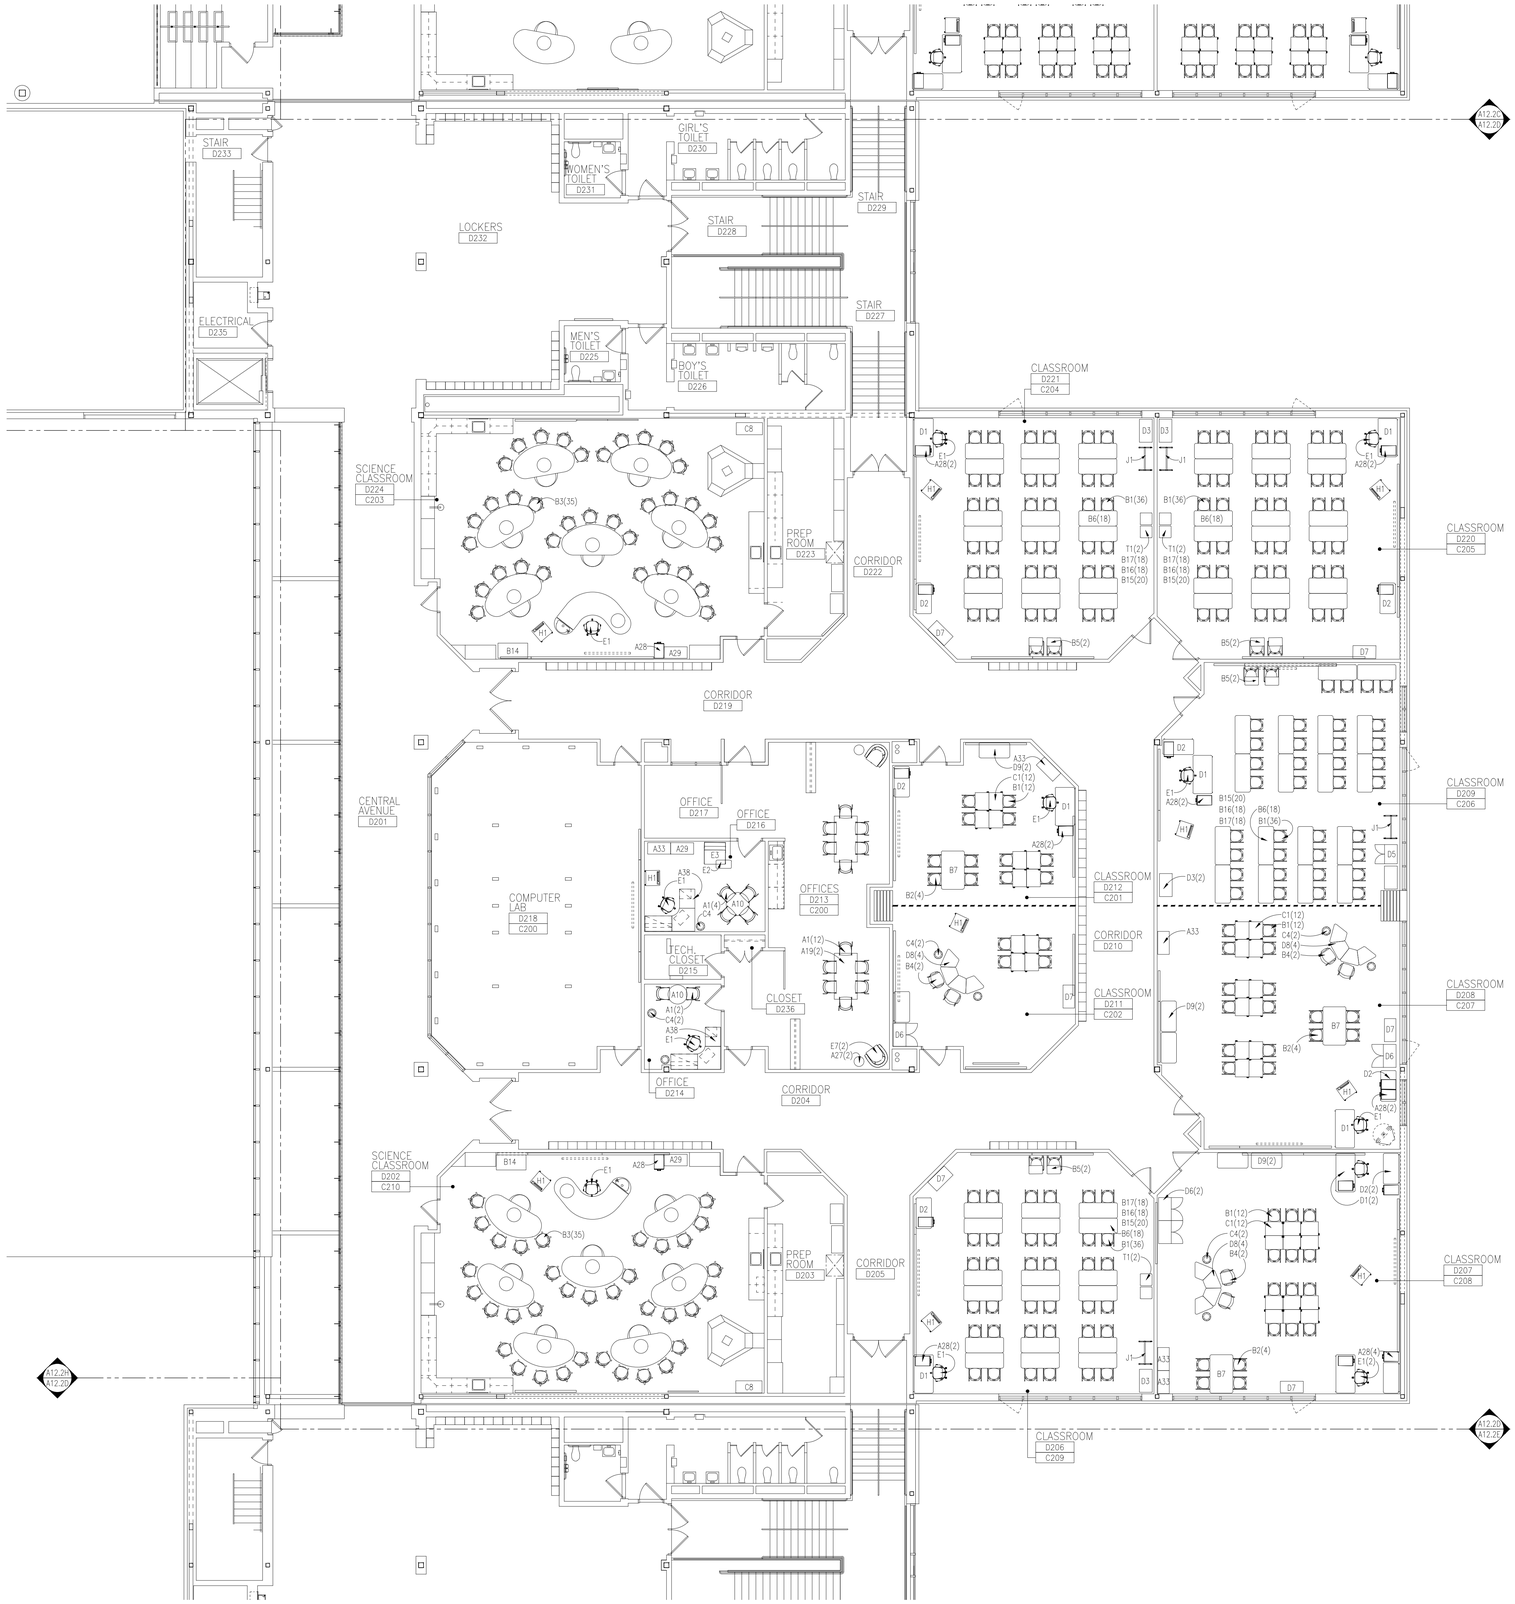

N

SECOND LEVEL FURNITURE PLAN - ZONE 'D'

SCALE: 1/8" = 1'-0"

TMP ARCHITECTURE

TMP ARCHITECTURE INC

1191 WEST SQUARE LAKE ROAD
BLOOMFIELD HILLS · MICHIGAN · 48302
PH · 248.338.4561 FX · 248.338.0223
EM · INFO @TMP-ARCHITECTURE.COM

REGISTRATION SEAL

CONSULTANT


PROJECT TITLE

Central High School Furniture Package

Walled Lake Consolidated School District

DRAWING TITLE

Second Level Furniture Plan Zone 'D'

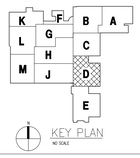

ISSUE DATES

DATE:	ISSUED FOR:
02-26-24	FURNITURE PACKAGE APPROVAL
02-16-24	QC REVIEW
02-13-24	QUOTING

DRAWN	EMW
CHECKED	SMW
APPROVED	SMW


PROJECT NO.

19057A

DRAWING NO.

A12.2D

Drawing File: Q:\Local\201 Revit\19057\19057Interiors\19057_a122d.dwg
Feb 26, 2024 - 2:48pm

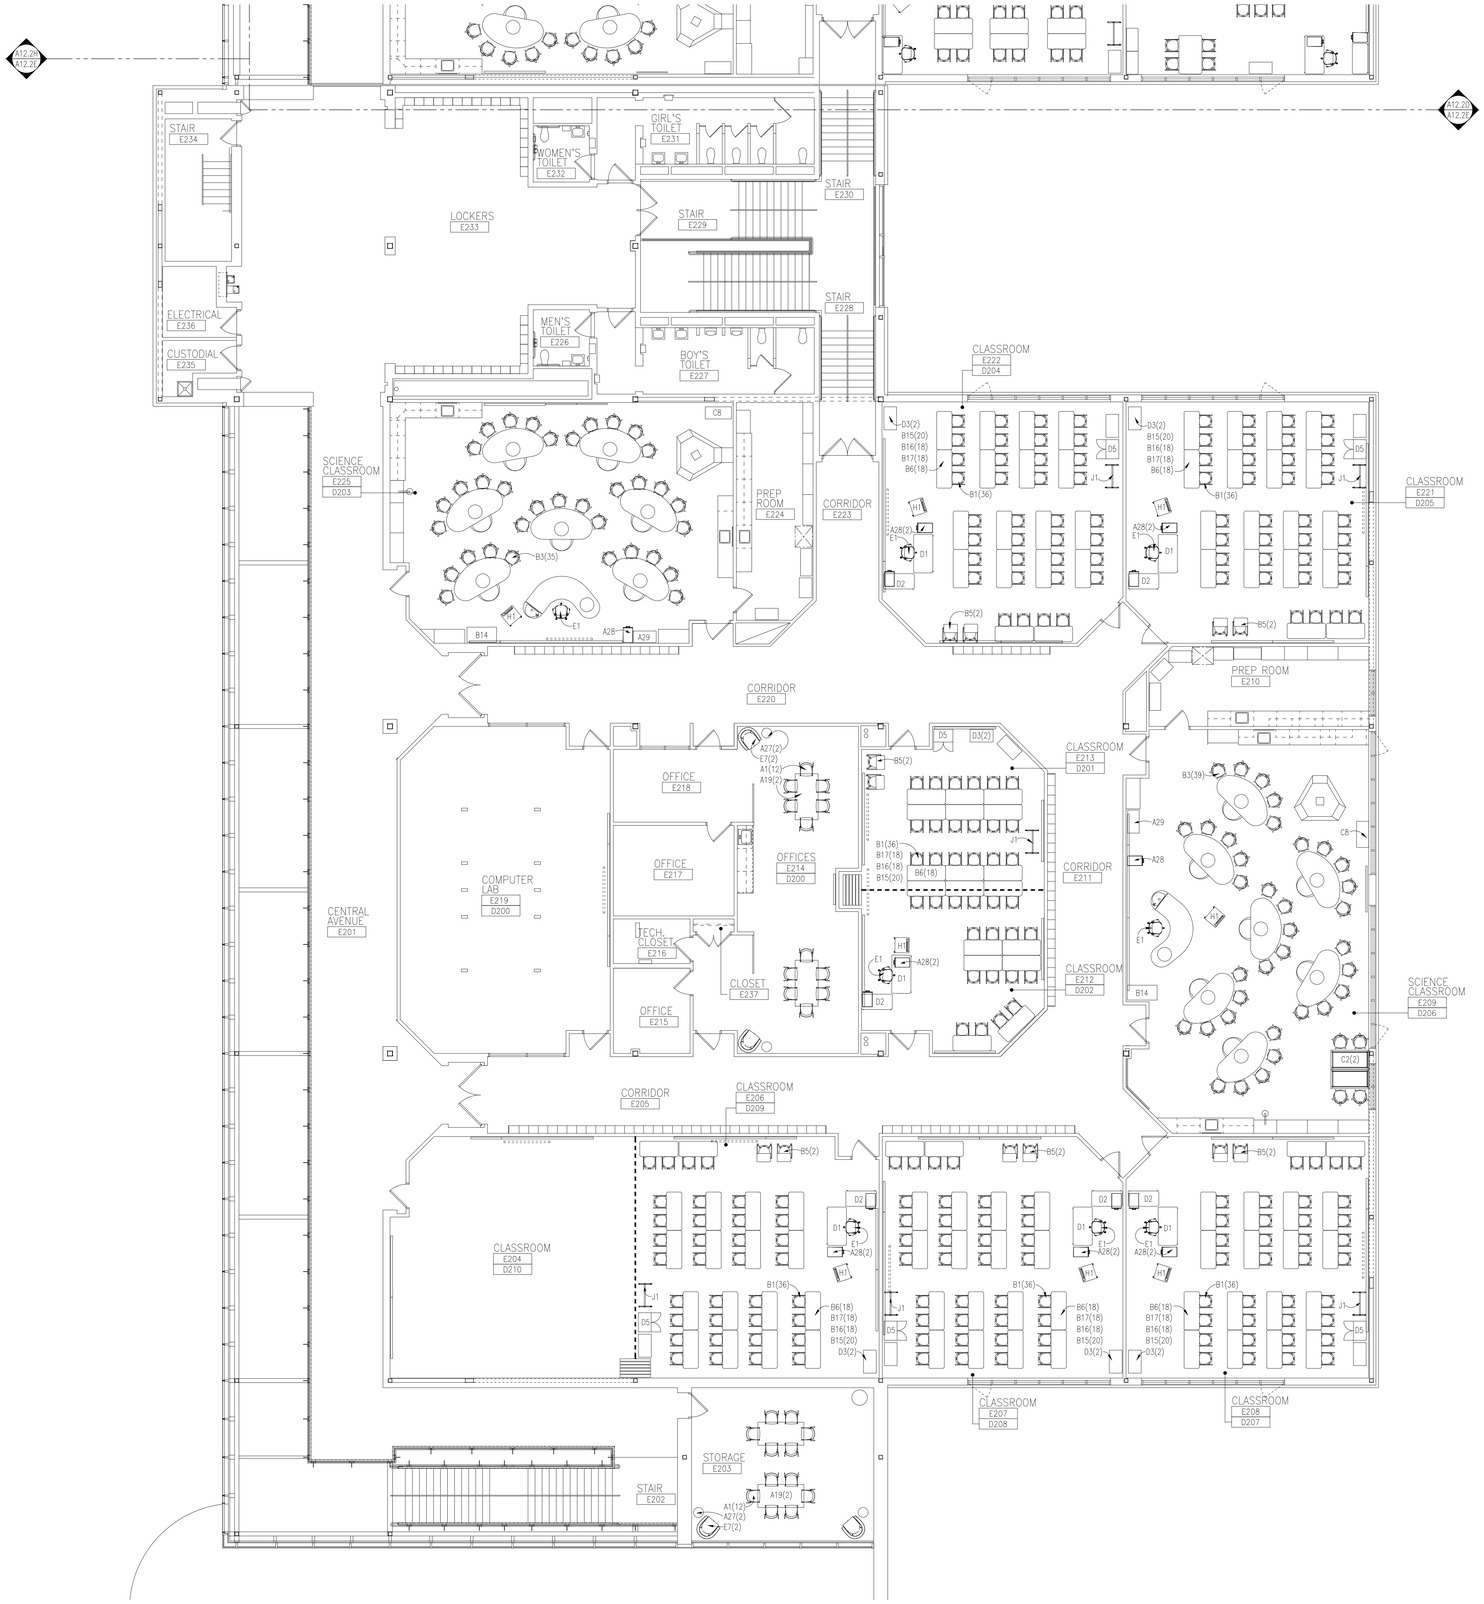

N

SECOND LEVEL FURNITURE PLAN - ZONE 'E'

SCALE: 1/8" = 1'-0"

TMP ARCHITECTURE

TMP ARCHITECTURE INC
1191 WEST SQUARE LAKE ROAD
BLOOMFIELD HILLS • MICHIGAN • 48302
PH • 248.338.4561 FX • 248.338.0223
EM • INFO @TMP-ARCHITECTURE.COM

REGISTRATION SEAL

CONSULTANT


PROJECT TITLE

Central High School Furniture Package

Walled Lake Consolidated School District

DRAWING TITLE

Second Level Furniture Plan Zone 'E'

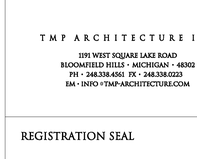

ISSUE DATES

DATE:	ISSUED FOR:
02-26-24	FURNITURE PACKAGE APPROVAL
02-16-24	QC REVIEW
02-13-24	QUOTING

DRAWN	EMW
CHECKED	SMW
APPROVED	SMW

PROJECT NO.

19057A

DRAWING NO.

A12.2E

Drawing File: Q:\Local\2019\tmpa\19057\19057Interiors\19057_A122e.dwg
Feb 26, 2024 - 2:43pm

WESTERN HIGH SCHOOL
PHASE 1
FURNITURE PACKAGE

TMP PROJECT NO: 19059A

CATEGORY A

HAWORTH

CATEGORY A: Haworth

Item	Total Qty	Manufacturer	Model No.	Location Qty	Description

General Notes:

1. Products shall meet or exceed all applicable ANSI/BIFMA Standards.
2. Products shall be backed by a limited lifetime warranty.
3. Supplier shall indicated their product warranty levels.
4. All pedestals to have finished back and sides and include leveling glides.
5. Dealer to provide all necessary hardware for unit to stand alone or attach counter tops as required for stability.
6. All drawer suspensions are to be steel slides with precision ball bearings.
7. All storage to be locking if offered as an option.
8. Dealer to submit typical workstation shop drawings in plan view w/isometric views showing all component configurations prior to placing orders.

273


Keying:

1. All storage within the same room (or office) shall be keyed alike, matching workstation if applicable.
2. All offices to be keyed alike. Only exception are Bookkeeper's and Principal's offices (P135/P132), which should both be keyed uniquely from all other spaces in the building.
3. All classroom storage, building wide, to be keyed alike.
4. Dealer is responsible for creating and providing the keying schedule.
5. Provide two (2) master keys for owner.

CATEGORY A: Haworth

Item	Total Qty	Manufacturer	Model No.	Location Qty	Description
General Notes:					
A1	54	Haworth	JPMH-18-SJ		X-Series Mobile Pedestal File B/B/F Size: 27-1/2"H x 17"D x 15"W with Painted Steel Fronts with J-Pull (Steel Fronts) with Casters **Finishes:** Trim: Grout TR-TG
					274
					Locations:
				1	M104 Classroom
				1	M105 Classroom
				1	M108 Classroom
				1	M119 Science Lab
				1	M123 Science Lab
				1	M126 Science Lab
				1	M129 Science Lab
				1	M136 Classroom
				1	M138 Classroom
				1	M139 Classroom
				1	N102 Classroom
				1	N113 Science Lab
				1	N116 Science Lab

*Image for reference, not exact product

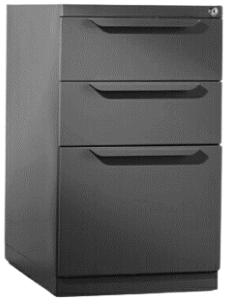

CATEGORY A: Haworth

Item	Total Qty	Manufacturer	Model No.	Location Qty	Description
General Notes:					
				1	N118 Science Lab
				1	N123 Science Lab
				1	N128 Computer Lab
				1	N129 Classroom
				7	P115 Career Development
				1	M204 Classroom
				1	M205 Classroom
				1	M208 Classroom
				1	M221 Classroom
				1	M222 Classroom
				1	M223 Classroom
				1	M226 Classroom
				1	M227 Classroom
				1	M229 Classroom
				1	M236 Classroom
				1	M238 Classroom
				1	M239 Classroom
				1	N201 Classroom
				1	N212 Classroom
				1	N213 Classroom
				1	N214 Classroom
				1	N217 Classroom
				1	N221 Classroom
				1	N222 Classroom
				1	N227 Classroom

275

Item	Total Qty	Manufacturer	Model No.	Location Qty	Description
General Notes:					
				1	N228 Computer Lab
				1	N231 Collaboration
				2	P202 Classroom
				1	P204 Office
				2	P205 Classroom
				1	P207 Classroom
				1	P210 Classroom
				1	P212 Classroom

CATEGORY A: Haworth

Item	Total Qty	Manufacturer	Model No.	Location Qty	Description
General Notes:					
A2	15	Haworth	JLRD-0436-SJ		X-Series Lateral File 4H Lateral File - Inset Style Include rails for font to back filing Size: 51-1/2"H x 18"D x 36"W with J-Pull
					*Image for reference, not exact product
					
					Finishes: Trim: Grout TR-TG
					277
					Locations:
				1	N128 Computer Lab
				1	N137 Classroom
				1	N142 Classroom
				1	N143 Classroom
				1	Q112 Office
				1	M219 Classroom
				1	M228 Classroom
				1	N215 Classroom
				1	N219 Classroom
				1	N235 Classroom
				1	N237 Classroom
				1	P202 Classroom
				2	P204 Office
				1	P205 Classroom

CATEGORY A: Haworth

Item	Total Qty	Manufacturer	Model No.	Location Qty	Description
General Notes:					
A3	1	Haworth	TCRN-3636-LJSNDN2		Jive Table - Round Size: 36" Dia. x 20"H Disc Base, Painted with Laminate with Edgeband No Power, with Glides **Finishes:** Surface Laminate: Maple H-AE 3MM PVC Edgeband: Maple H-AE Trim: Graphite TR-J **Locations:**
				1	P141 Learning Commons

*Image for reference, not exact product



278

CATEGORY A: Haworth

Item	Total Qty	Manufacturer	Model No.	Location Qty	Description
General Notes:					
A4	1	Haworth	TCRA-3672-LJSNTG4A		Jive Table - Rectangle Size: 36"D x 72"W x 29"H T-Leg Extruded Base, Painted with Laminate with Edgeband No Cutout No Power, with Glides **Finishes:** Surface Laminate: Patterned Linen Crisp H-P3 3MM PVC Edgeband: Graphite HP-3J Trim: Graphite TR-J **Locations:**
				1	P141 Learning Commons

*Image for reference, not exact product



279

Item	Total Qty	Manufacturer	Model No.	Location Qty	Description
General Notes:					
A5	3	Haworth	TCRN-3030-LJSNDN2		Jive Table - Round Size: 30" Dia. x 20"H Disc Base, Painted with Laminate with Edgeband No Power **Finishes:** Surface Laminate: Maple H-AE 3MM PVC Edgeband: Maple H-AE Trim: Graphite TR-J **Locations:**
				1	P102 Reception
				1	P141 Learning Commons
				1	P200 Commons

*Image for reference, not exact product



280

CATEGORY A: Haworth

Item	Total Qty	Manufacturer	Model No.	Location Qty	Description
General Notes:					
A6	29	Haworth	SCL-34-0HE		Very Seating - Bar Height Side Stool Seat Height: 29-3/4" Armless Polymer Shell (Perforated) with Upholstered Seat with Plastic Glides **Finishes:** Polymer: Slate TR-FJ Upholstery: Polygon, Mojave ZH-Y5F (Grade G, Faux Vinyl) Frame: Chrome RR-V Trim: Fog TR-7 **Locations:**
				8	M103 Collaboration
				9	P141 Learning Commons
				8	M203 Collaboration
				4	P200 Commons

*Image for reference, not exact product



281

Item	Total Qty	Manufacturer	Model No.	Location Qty	Description
General Notes:					
A7a	11	Haworth	WURD-3672-LJSC		X-Series Convergents - D-Top Size: 36"W x 72"L x 29"H with Laminate with (4) Compose Worksurface Supports (ZZFJ-0101-PNFG)
					*Image for reference, not exact product
					
					Finishes: Surface Laminate: Patterned Linen Crisp H-P3 3MM PVC Edgeband: Graphite HP-3J Trim: Graphite TR-J
					282
					Locations:
				1	M118 Collaboration
				1	M131 Breakout
				1	N111 Breakout
				1	N124 Breakout
				1	P141 Learning Commons
				1	M218 Collaboration
				1	M231 Breakout
				1	N209 Breakout
				1	N223 Breakout
				1	P208 Breakout
				1	P211 Breakout

CATEGORY A: Haworth

Item	Total Qty	Manufacturer	Model No.	Location Qty	Description
General Notes:					
A7b	1	Haworth	WURD-3672-LJSC		X-Series Convergents - D-Top Size: 36"W x 72"L x 29"H with Laminate with (4) Compose Worksurface Supports (ZZFJ-0101-PNFG) **Finishes:** Surface Laminate: Maple H-AE 3MM PVC Edgeband: Maple H-AE Trim: Graphite TR-J **Locations:**
				1	P112 Conference

*Image for reference, not exact product



283

Item	Total Qty	Manufacturer	Model No.	Location Qty	Description
General Notes:					
A8	16	Haworth	TCRA-2460-LJSNCC4A		Jive Table - Rectangle Size: 24"D x 60"W x 29"H C-Leg Extruded Base, Painted with Laminate with Edgeband No Cutout No Power, with Casters **Finishes:** Surface Laminate: Patterned Linen Crisp H-P3 3MM PVC Edgeband: Graphite HP-3J Trim: Graphite TR-J **Locations:**
				4	M103 Collaboration
				4	N112 Collaboration
				4	M203 Collaboration
				4	N211 Collaboration

*Image for reference, not exact product



284

Item	Total Qty	Manufacturer	Model No.	Location Qty	Description
General Notes:					
A9	4	Haworth	TCRA-4284-LJSNDN4		Jive Table - Rectangle Size: 42"D x 84"W x 29"H Dual Disc Base, Painted with Laminate with Edgeband No Cutout No Power **Finishes:** Surface Laminate: Patterned Linen Crisp H-P3 3MM PVC Edgeband: Graphite HP-3J Trim: Graphite TR-J **Locations:**
				2	M103 Collaboration
				2	M203 Collaboration

*Image for reference, not exact product



285

CATEGORY A: Haworth

Item	Total Qty	Manufacturer	Model No.	Location Qty	Description
General Notes:					
A10	10	Haworth	TCRN-3030-LJSNXG7A		Jive Table - Round Size: 30" Dia. x 42"H X Base, Painted with Laminate with Edgeband No Cutout No Power, with Glides **Finishes:** Surface Laminate: Patterned Linen Crisp H-P3 3MM PVC Edgeband: Graphite HP-3J Trim: Graphite TR-J **Locations:**
				4	M103 Collaboration
				4	M203 Collaboration
				2	P200 Commons

*Image for reference, not exact product



286

CATEGORY A: Haworth

Item	Total Qty	Manufacturer	Model No.	Location Qty	Description
General Notes:					
A11	2	Haworth	SMSH-2255-HNH		Riverbend Straight - Double Seat High Back Without Horizontal Seams with Hard Glides **Finishes:** Upholstery: Tessuto 2.0, TES 228 Marco (Grade E, Faux Leather) Trim: Pitch TR-TF **Locations:**
				2	P141 Learning Commons

*Image for reference, not exact product



287

CATEGORY A: Haworth

Item	Total Qty	Manufacturer	Model No.	Location Qty	Description
General Notes:					
A12	1	Haworth	GCLL-2160-DUNFT8Y		A Series 1.5H Credenza with Drawers Size: 18"D x 60"W x 21"H Left-Hand 36" Box/File Left 24" Open Right with Full Back Panel with Toe Kick with Linear Pull Include Lock
					Finishes: Laminate: Maple H-AE Trim: Graphite TR-J
					Locations:
				1	P138 Flex Room

*Image for reference, not exact product



288

CATEGORY A: Haworth

Item	Total Qty	Manufacturer	Model No.	Location Qty	Description
General Notes:					
A13	19	Haworth	SOPN-2223-00H		Openest Chick Pouf Without Back Size: 18"H x 22-1/2"D x 23-1/4"W Without Horizontal Seams with Hard Glides **Finishes:** Upholstery (Seat): Insight, Smoke ZH-C05 (Grade C, Faux Leather) Upholstery (Sides): Messenger, Neon 7C-AD4 Thread Color: Black NS-F **Locations:**
				1	M102 Breakout
				1	M106 Breakout
				1	M117 Breakout
				1	M137 Breakout
				1	M141 Breakout
				4	N132 Collaboration
				1	P112 Conference
				1	M202 Breakout
				1	M206 Breakout
				1	M217 Breakout
				1	M237 Breakout
				1	M241 Breakout
				2	P200 Commons

*Image for reference, not exact product



289

CATEGORY A: Haworth

Item	Total Qty	Manufacturer	Model No.	Location Qty	Description
General Notes:					
				2	P209 Breakout

Item	Total Qty	Manufacturer	Model No.	Location Qty	Description
General Notes:					
A14	7	Haworth	TCRA-3060-LJSNCG4A		Jive Table - Rectangle Size: 30"D x 60"W x 29"H C-Leg Extruded Base, Painted with Laminate with Edgeband No Cutout No Power, with Glides **Finishes:** Surface Laminate: Patterned Linen Crisp H-P3 3MM PVC Edgeband: Graphite HP-3J Trim: Graphite TR-J **Locations:**
				2	N132 Collaboration
				5	P101 Commons

*Image for reference, not exact product



291

CATEGORY A: Haworth

Item	Total Qty	Manufacturer	Model No.	Location Qty	Description
General Notes:					
A15	4	Haworth	TCRA-2472-LJSNCC4A		Jive Table - Rectangle Size: 24"D x 72"W x 29"H C-Leg Extruded Base, Painted with Laminate with Edgeband No Cutout No Power, with Casters **Finishes:** Surface Laminate: Patterned Linen Crisp H-P3 3MM PVC Edgeband: Graphite HP-3J Trim: Graphite TR-J **Locations:**
				2	N112 Collaboration
				2	N211 Collaboration

*Image for reference, not exact product



292

CATEGORY A: Haworth

Item	Total Qty	Manufacturer	Model No.	Location Qty	Description
General Notes:					
A16	13	Haworth	TCRA-3060-LJSNCG7A		Jive Table - Rectangle Size: 30"D x 60"W x 42"H C-Leg Extruded Base, Painted with Laminate with Edgeband No Cutout No Power, with Glides **Finishes:** Surface Laminate: Patterned Linen Crisp H-P3 3MM PVC Edgeband: Graphite HP-3J Trim: Graphite TR-J **Locations:**
				3	N112 Collaboration
				7	P142 Commons
				3	N211 Collaboration

*Image for reference, not exact product



293

CATEGORY A: Haworth

Item	Total Qty	Manufacturer	Model No.	Location Qty	Description
General Notes:					
A17	11	Haworth	TCRQ-3030-LJSNXG4A		Jive Table - Square Size: 30"W x 30"D x 29"H X Base, Painted with Laminate with Edgeband No Cutout No Power, with Glides Finishes: Surface Laminate: Patterned Linen Crisp H-P3 3MM PVC Edgeband: Graphite HP-3J Trim: Graphite TR-J **Locations:** 3 P101 Commons 8 P142 Commons

*Image for reference, not exact product



294

Item	Total Qty	Manufacturer	Model No.	Location Qty	Description
General Notes:					
A18	4	Haworth	TCRQ-3030-LJSNXG7A		Jive Table - Square Size: 30"W x 30"D x 42"H X Base, Painted with Laminate with Edgeband No Cutout No Power, with Glides Finishes: Surface Laminate: Patterned Linen Crisp H-P3 3MM PVC Edgeband: Graphite HP-3J Trim: Graphite TR-J **Locations:** 4 P142 Commons

*Image for reference, not exact product



295

CATEGORY A: Haworth

Item	Total Qty	Manufacturer	Model No.	Location Qty	Description
General Notes:					
A19	4	Haworth	TCRN-4242-LJSNXG7A		Jive Table - Round Size: 42" Dia. x 42"H X Base, Painted with Laminate with Edgeband No Cutout No Power, with Glides **Finishes:** Surface Laminate: Patterned Linen Crisp H-P3 3MM PVC Edgeband: Graphite HP-3J Trim: Graphite TR-J **Locations:**
				4	P142 Commons

*Image for reference, not exact product



296

CATEGORY A: Haworth

Item	Total Qty	Manufacturer	Model No.	Location Qty	Description
General Notes:					
A20	6	Haworth	TCRA-2460-LJSNCG7A		Jive Table - Rectangle Size: 24"D x 60"W x 42"H C-Leg Extruded Base, Painted with Laminate with Edgeband No Cutout No Power, with Glides **Finishes:** Surface Laminate: Patterned Linen Crisp H-P3 3MM PVC Edgeband: Graphite HP-3J Trim: Graphite TR-J
					Locations:
				1	M102 Breakout
				1	M117 Breakout
				1	M137 Breakout
				1	M202 Breakout
				1	M217 Breakout
				1	M237 Breakout

*Image for reference, not exact product



297

CATEGORY A: Haworth

Item	Total Qty	Manufacturer	Model No.	Location Qty	Description
General Notes:					
A21a	3	Haworth	SCS-34-0HE		Very Seating - Side Chair Seat Height: 18" Armless Polymer Shell (Perforated) with Upholstered Seat with Plastic Glides **Finishes:** Polymer: Slate TR-FJ Upholstery: Tessuto 2.0, TES 228 Marco (Grade E, Faux Leather) Frame: Metallic Gunmetal TR-MG Trim: Fog TR-7 **Locations:**
				3	P102 Reception

*Image for reference, not exact product



298

CATEGORY A: Haworth

Item	Total Qty	Manufacturer	Model No.	Location Qty	Description
General Notes:					
A21b	123	Haworth	SCS-34-0HE		Very Seating - Side Chair Seat Height: 18" Armless Polymer Shell (Perforated) with Upholstered Seat with Hard Casters **Finishes:** Polymer: Slate TR-FJ Upholstery: Tessuto 2.0, TES 228 Marco (Grade E, Faux Leather) Frame: Metallic Gunmetal TR-MG Trim: Fog TR-7
					Locations:
				8	M107 Office
				8	M116 Office
				8	N109 Office
				16	N133 Staff Lounge
				8	N138 Office
				2	P104 Office
				3	P107 Office
				3	P109 Office
				3	P113 Office
				2	P118 Office

*Image for reference, not exact product



299

CATEGORY A: Haworth

Item	Total Qty	Manufacturer	Model No.	Location Qty	Description
General Notes:					
				2	P121 Office
				2	P123 Office
				2	P124 Office
				2	P126 Office
				2	P127 Office
				2	P128 Office
				2	P132 Office
				2	P133 Office
				6	P135 Principal
				8	M207 Office
				8	M216 Office
				8	N208 Office
				8	N242 Office
				8	P213 Office

300

Item	Total Qty	Manufacturer	Model No.	Location Qty	Description
General Notes:					
A22a	18	Haworth	SCS-34-3HE		Very Seating - Side Chair Seat Height: 18" with Arms Polymer Shell (Perforated) with Upholstered Seat with Plastic Glides **Finishes:** Polymer: Slate TR-FJ Upholstery: Tessuto 2.0, TES 228 Marco (Grade E, Faux Leather) Frame: Metallic Gunmetal TR-MG Trim: Fog TR-7 **Locations:** 3 P102 Reception 2 P105 Health 6 P111 Office 7 P114 Reception

*Image for reference, not exact product



301

CATEGORY A: Haworth

Item	Total Qty	Manufacturer	Model No.	Location Qty	Description
General Notes:					
A22b	32	Haworth	SCS-34-3HE		Very Seating - Side Chair Seat Height: 18" with Arms Polymer Shell (Perforated) with Upholstered Seat with Hard Casters **Finishes:** Polymer: Slate TR-FJ Upholstery: Tessuto 2.0, TES 228 Marco (Grade E, Faux Leather) Frame: Metallic Gunmetal TR-MG Trim: Fog TR-7 **Locations:**
				6	P112 Conference
				10	P116 Conference
				16	P138 Flex Room

*Image for reference, not exact product



302

Item	Total Qty	Manufacturer	Model No.	Location Qty	Description
General Notes:					
A23	1	Haworth	TCRQ-3030-LJSNDN2		Jive Table - Square Size: 30"W x 30"D x 20"H with Disc Base with Laminate with Edgeband No Cutout No Power **Finishes:** Surface Laminate: Maple H-AE 3MM PVC Edgeband: Maple H-AE Trim: Graphite TR-J **Locations:**
				1	P102 Reception

*Image for reference, not exact product



303

CATEGORY A: Haworth

Item	Total Qty	Manufacturer	Model No.	Location Qty	Description
General Notes:					
A24	5	Haworth	SODC-1616-P		Openest Sprig Table Size: 16" Dia. X 17"H
					*Image for reference, not exact product
					Finishes:
					Surface: Black PW-F
					Painted Legs: Black TR-F
					Locations:
				1	P102 Reception
				2	P114 Reception
				2	N133 Staff Lounge



Item	Total Qty	Manufacturer	Model No.	Location Qty	Description
General Notes:					
A25	8	Haworth	TCRN-3030-LJSNXG4A		Jive Table - Round Size: 30" Dia. x 29"H X Base, Painted with Laminate with Edgeband No Cutout No Power, with Casters Finishes: Surface Laminate: Maple H-AE 3MM PVC Edgeband: Maple H-AE Trim: Graphite TR-J
					Locations:
				1	P104 Office
				1	P107 Office
				1	P109 Office
				1	P113 Office
				1	P115 Career Development
				1	P126 Office
				1	P128 Office
				1	P132 Office

*Image for reference, not exact product



305

Item	Total Qty	Manufacturer	Model No.	Location Qty	Description
General Notes:					
A26a	14	Haworth	SMSM-2228-HNH		Riverbend Straight - Single Seat, 28"W Mid Back Without Horizontal Seams with Hard Glides **Finishes:** Upholstery: Illusion, Sapphire, Y4-AE1 (Grade D, Faux Leather) Trim: Pitch TR-TF
					306
					Locations:
				1	M106 Breakout
				2	M118 Collaboration
				1	M141 Breakout
				4	N132 Collaboration
				2	M218 Collaboration
				1	M206 Breakout
				1	M241 Breakout
				1	P200 Commons
				1	P209 Breakout

*Image for reference, not exact product



CATEGORY A: Haworth

Item	Total Qty	Manufacturer	Model No.	Location Qty	Description
General Notes:					
A26b	NOT USED				

Item	Total Qty	Manufacturer	Model No.	Location Qty	Description
General Notes:					
A27	20	Haworth	SMSM-2255-HNH		Riverbend Straight - Double Seat, 55"W Mid Back Without Horizontal Seams with Hard Glides **Finishes:** Upholstery: Illusion, Sapphire, Y4-AE1 (Grade D, Faux Leather) Trim: Pitch TR-TF
					Locations:
				1	M102 Breakout
				1	M106 Breakout
				2	M118 Collaboration
				1	M117 Breakout
				1	M137 Breakout
				1	M141 Breakout
				4	N132 Collaboration
				1	M202 Breakout
				1	M206 Breakout
				1	M217 Breakout
				2	M218 Collaboration
				1	M237 Breakout
				1	M241 Breakout

*Image for reference, not exact product



308

Item	Total Qty	Manufacturer	Model No.	Location Qty	Description
General Notes:					
				1	P200 Commons
				1	P209 Breakout

Item	Total Qty	Manufacturer	Model No.	Location Qty	Description
General Notes:					
A28	14	Haworth	SMCM-2256-HSH		Riverbend Corner - 90° Curved Concave Mid Back With Horizontal Seams with Hard Glides **Finishes:** Upholstery: Illusion, Sapphire, Y4-AE1 (Grade D, Faux Leather) Trim: Pitch TR-TF
				310	
					Locations:
				1	M106 Breakout
				2	M118 Collaboration
				1	M141 Breakout
				4	N132 Collaboration
				1	M206 Breakout
				2	M218 Collaboration
				1	M241 Breakout
				1	P200 Commons
				1	P209 Breakout

*Image for reference, not exact product



Item	Total Qty	Manufacturer	Model No.	Location Qty	Description
General Notes:					
A29	1	Haworth	TCRA-4296-LJSNGG4A		Jive Table - Rectangle Size: 42"D x 96"L x 29"H Bridge Base, Painted with Laminate with Edgeband No Cutout No Power, with Glides **Finishes:** Surface Laminate: Maple H-AE 3MM PVC Edgeband: Maple H-AE Trim: Graphite TR-J **Locations:**
				1	P135 Principal

*Image for reference, not exact product



311

CATEGORY A: Haworth

Item	Total Qty	Manufacturer	Model No.	Location Qty	Description
General Notes:					
A30	1	Haworth	TCRA-48C0-LJSNGG4A		Jive Table - Rectangle Size: 48"D x 120"L x 29"H Bridge Base, Painted with Laminate with Edgeband No Cutout No Power, with Glides **Finishes:** Surface Laminate: Maple H-AE 3MM PVC Edgeband: Maple H-AE Trim: Graphite TR-J **Locations:**
				1	P116 Conference

*Image for reference, not exact product



312

Item	Total Qty	Manufacturer	Model No.	Location Qty	Description
General Notes:					
A31	12	Haworth	JBCS-0336		X-Series 3H Bookcase Size: 14"D x 36"W x 39-1/2"H
					*Image for reference, not exact product
					Finishes:
					Trim: Grout TR-TG
					Locations:
				1	P107 Office
				1	P109 Office
				1	P113 Office
				1	P118 Office
				1	P121 Office
				1	P122 Wellness
				1	P123 Office
				1	P124 Office
				1	P127 Office
				1	P128 Office
				1	P132 Office
				1	P133 Office




CATEGORY A: Haworth

Item	Total Qty	Manufacturer	Model No.	Location Qty	Description
General Notes:					
A32	2	Haworth	JBCS-0236		X-Series 2H Bookcase Size: 14"D x 36"W x 27-1/2"H
					*Image for reference, not exact product
					Finishes:
					Trim: Grout TR-TG
					Locations:
				2	P135 Principal




CATEGORY A: Haworth

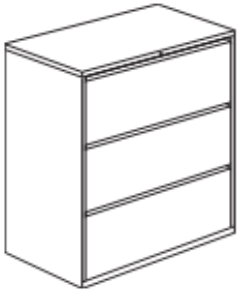Item	Total Qty	Manufacturer	Model No.	Location Qty	Description
General Notes:					
A33	7	Haworth	JLRD-0336-SJ		X-Series Lateral File 3H Lateral File - Inset Style Include rails for side to side filing Size: 39-1/2"H x 18"D x 36"W with J-Pull
					*Image for reference, not exact product
					
					Finishes: Trim: Grout TR-TG
					Locations:
				2	P126 Office
				2	P132 Office
				2	P133 Office
				1	P135 Principal


315

Item	Total Qty	Manufacturer	Model No.	Location Qty	Description
General Notes:					
A34	1	Haworth	JLRD-0230-SJ		X-Series Lateral File 2H Lateral File - Inset Style Include rails for side to side filing Size: 27-1/2"H x 18"D x 30"W with J-Pull **Finishes:** Trim: Grout TR-TG **Locations:**
				1	P115 Career Development

*Image for reference, not exact product

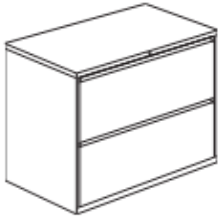

316

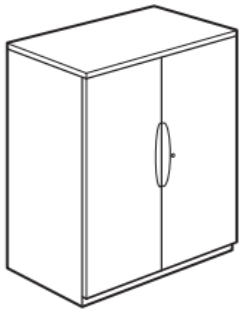Item	Total Qty	Manufacturer	Model No.	Location Qty	Description
General Notes:					
A35	10	Haworth	JSPY-0336-S8		X-Series Storage Cabinet 3H Storage Cabinet Size: 39-1/2"H x 18"D x 36"W with Linear Pull
					*Image for reference, not exact product
					
					Finishes: Trim: Grout TR-TG Pull: Brushed Nickel
					Locations:
				1	P104 Office
				1	P107 Office
				1	P109 Office
				1	P113 Office
				1	P118 Office
				1	P121 Office
				1	P123 Office
				1	P124 Office
				1	P127 Office
				1	P128 Office

317

CATEGORY A: Haworth

Item	Total Qty	Manufacturer	Model No.	Location Qty	Description
General Notes:					
A36	2	Haworth	SPG-22-7		Poppy Guest Chair Seat Height: 18" with Sled Base with Hard Glides
					Finishes: Upholstery: Maya II, Medium Cool Grey, 68-MG, Grade C, Woven Trim: Black TR-F
					Locations:
				2	P135 Principal

*Image for reference, not exact product



318

Item	Total Qty	Manufacturer	Model No.	Location Qty	Description
General Notes:					
A37	18	Haworth	TCRQ-3636-LJSNXC4A		Jive Table - Square Size: 36"W x 36"D x 29"H X Base, Painted with Laminate with Edgeband No Cutout No Power, with Casters **Finishes:** Surface Laminate: Patterned Linen Crisp H-P3 3MM PVC Edgeband: Graphite HP-3J Trim: Graphite TR-J **Locations:**
				2	M107 Office
				2	M116 Office
				2	N109 Office
				2	N138 Office
				2	M207 Office
				2	M216 Office
				2	N208 Office
				2	N242 Office
				2	P213 Office

*Image for reference, not exact product



319

Item	Total Qty	Manufacturer	Model No.	Location Qty	Description
General Notes:					
A38	2	Haworth	TCRA-2466-LJSNCG7A		Jive Table - Rectangle Size: 24"D x 66"W x 42"H C-Leg Extruded Base, Painted with Laminate with Edgeband No Cutout No Power, with Glides **Finishes:** Surface Laminate: Maple H-AE 3MM PVC Edgeband: Maple H-AE Trim: Graphite TR-J **Locations:** 2 N135 Kitchenette

*Image for reference, not exact product



320

Item	Total Qty	Manufacturer	Model No.	Location Qty	Description
General Notes:					
A39	2	Haworth	TCRQ-3636-LJSNXC4A		Jive Table - Square Size: 36"W x 36"D x 29"H X Base, Painted with Laminate with Edgeband No Cutout No Power, with Casters **Finishes:** Surface Laminate: Maple H-AE 3MM PVC Edgeband: Maple H-AE Trim: Graphite TR-J **Locations:**
				2	N133 Staff Lounge

*Image for reference, not exact product



321

Item	Total Qty	Manufacturer	Model No.	Location Qty	Description
General Notes:					
A40	1	Haworth	TCRQ-3030-LJSNXC4A		Jive Table - Square Size: 30"W x 30"D x 29"H X Base, Painted with Laminate with Edgeband No Cutout No Power, with Casters **Finishes:** Surface Laminate: Maple H-AE 3MM PVC Edgeband: Maple H-AE Trim: Graphite TR-J **Locations:**
				1	P127 Office

*Image for reference, not exact product



322

CATEGORY A: Haworth

Item	Total Qty	Manufacturer	Model No.	Location Qty	Description
General Notes:					
A41	NOT USED				

Item	Total Qty	Manufacturer	Model No.	Location Qty	Description
General Notes:					
A42	3	Haworth	TCRA-3672-LJSNGG4A		Jive Table - Rectangle Size: 36"D x 72"L x 29"H Bridge Base, Painted with Laminate with Edgeband No Cutout No Power, with Glides **Finishes:** Surface Laminate: Maple H-AE 3MM PVC Edgeband: Maple H-AE Trim: Graphite TR-J **Locations:** 3 N133 Staff Lounge

*Image for reference, not exact product



Item	Total Qty	Manufacturer	Model No.	Location Qty	Description
General Notes:					
A43	16	Haworth	SCL-34-0HE		Very Seating - Bar Height Side Stool Seat Height: 29-3/4" Armless Polymer Shell (Perforated) with Upholstered Seat with Plastic Glides **Finishes:** Polymer: Slate TR-FJ Upholstery: Insight, Fir, ZH-J66 (Grade C, Faux Leather) Frame: Metallic Gunmetal TR-MG Trim: Fog TR-7
					Locations:
				2	M102 Breakout
				2	M117 Breakout
				2	M137 Breakout
				4	N135 Kitchenette
				2	M202 Breakout
				2	M217 Breakout
				2	M237 Breakout

*Image for reference, not exact product




325

CATEGORY A: Haworth

Item	Total Qty	Manufacturer	Model No.	Location Qty	Description
General Notes:					
A44	NOT USED				

Item	Total Qty	Manufacturer	Model No.	Location Qty	Description
General Notes:					
A45a	2	Haworth	WURA-3072-LJSA		Adaptable Components Work Surface Size: 30"D x 72"W x 29"H Rectangular - Laminate Top No Modesty Panel with Scallop & Cable Management Finishes: Surface Laminate: Maple H-AE 3MM PVC Edgeband: Maple H-AE **Locations:**
				1	Q112 Office
				1	Q113 Production Packaging


*Image for reference, not exact product

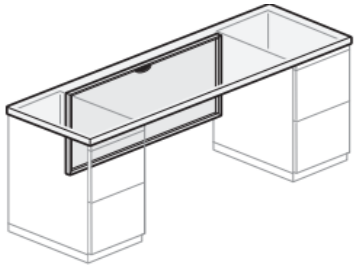

327

Item	Total Qty	Manufacturer	Model No.	Location Qty	Description
General Notes:					
A45b	2	Haworth			X-Series Attached Pedestals
					Size: 29"D x 15"W x 27.5"H
			JPAH-30-SJ		(1) B/B/F Pedestal
			JPAJ-30-SJ		(1) F/F Pedestal
					with Painted Steel Fronts
					with J-Pulls
					Finishes:
					Trim: Grout TR-TG
					Locations:
				1	Q112 Office
				1	Q113 Production Packaging

*Image for reference, not exact product

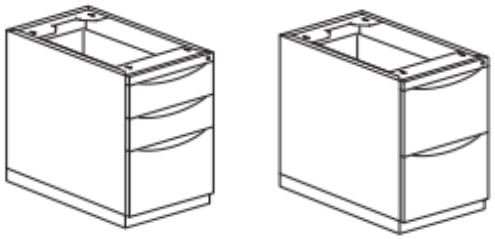

328

Item	Total Qty	Manufacturer	Model No.	Location Qty	Description
General Notes:					
A46	11	Haworth			Workstation A consisting of the following components:
			JDAL-3672-JALSDS44		(1) X-Series, 36" x 72" with Corner Wrap Extension, Notched with Edgeband include Modesty Panel & Cable Management at Front of Workstation
			WURA-2448-LJSA		(1) 24"D x 48"W Worksurface, Notched, with Edgeband
			UUKS-1648-PWL		(1) Overhead Storage, 16"H x 14"D x 48"W Cabinet Door, Wall-Mounted, Paint Door, with Lock
			KUAF-1648		(1) Universal Tackboard, 16"H x 48"W, wall-mounted
			JPAH-30-SJ		(1) X-Series B/B/F Attached Pedestal File J-Pull, Steel Fronts, 15"W x 30"D x 27.5"H
			JLRD-0236-SJA		(1) X-Series, 2-High Attached Lateral File Inset Style, J-Pull, Steel Fronts, 36"W x 18"D x 27.5"H Include rails for side to side filing
			ZUFJ-0101-PNFG		Compose Single Support Leg - As Needed
			ZUBF-0000-PN		(1) Flush Mount Plate
					With all supports/connections necessary for a complete installation

329

Item	Total Qty	Manufacturer	Model No.	Location Qty	Description
General Notes:					
					*Image for reference, not exact product
					
					Finishes:
					Surface Laminate: Maple H-AE
					3MM PVC Edgeband: Maple H-AE
					Trim: Grout TR-TG
					Tackboard Fabric: Etch, Maquette 35-MA, Grade A
					Locations:
				1	P104 Office
				1	P107 Office
				1	P109 Office
				1	P113 Office
				1	P118 Office
				1	P121 Office
				1	P123 Office
				1	P124 Office
				1	P126 Office
				1	P127 Office
				1	Q112 Office
	330				

Item	Total Qty	Manufacturer	Model No.	Location Qty	Description
General Notes:					
A47	2	Haworth			Workstation B consisting of the following components:
			WURA-3072-LJSA		(1) 30"D x 72"W Worksurface, Notched, with Edgeband with Laminate Modesty Panel and Cable Management
			ZUFJ-0101-PNFG		(2) Compose Single Support Leg - As Needed
			JPAH-30-SJ		(1) X-Series, B/B/F Attached Pedestal File J-Pull, Steel Fronts, 15"W x 29"D x 27.5"H
			JLRD-0230-SJ		(2) X-Series, 2-High, Freestanding, Lateral File Inset Style, J-Pull, Steel Fronts, 30"W x 18"D x 27.5"H Include rails for side to side filing
					With all supports/connections necessary for a complete installation
					Finishes: Surface Laminate: Maple H-AE 3MM PVC Edgeband: Maple H-AE Trim: Grout TR-TG
					Locations:
				1	P128 Office
				1	P132 Office

331

*Image for reference, not exact product




CATEGORY A: Haworth

Item	Total Qty	Manufacturer	Model No.	Location Qty	Description
General Notes:					
A48	NOT USED				

Item	Total Qty	Manufacturer	Model No.	Location Qty	Description
General Notes:					
A49	1	Haworth			Workstation C consisting of the following components:
			WURA-2460-LJSA		(1) 24"D x 60"W Worksurface, Notched with Edgeband with Cable Management
			WURA-3072-LJSA		(1) 30"D x 72"W Worksurface, Notched with Edgeband
			WUTS-1272-LJSC		with (1) Laminate Transaction Top, 72"W x 12"D
			VZFF-4236-NNNBNR		with (2) Compose Panels, 42"H x 36"W (No Power)
			VZTI-3236-FNN		with (2) Compose Tiles, 32"H x 36"W, Tackable Surface
			VZTI-4036-DNN		with (2) Compose Tiles, 40"H x 36"W, Laminate Surface
			VZCE-4200-H		with (2) Compose Panel Trim, End of Run, 42"H
			VZCW-0000-P		with (1) Compose Wall Mount (fits all heights)
			VZCC-0072-HS		with (1) Compose Panel Trim, Top, 72"W with Cable Management
			UUKS-1660-PWL		(1) Overhead Storage, 16"H x 14"D x 60"W Cabinet Door, Wall-Mounted, Paint Door, with Lock
			KUAF-1660		(1) Tackboard, 16"H x 60"W, wall-mounted
			JPAH-24-SJ		(1) X-Series, B/B/F Attached Pedestal File J-Pull, Steel Fronts, 15"W x 24"D x 27.5"H
			JPAJ-30-SJ		(1) X-Series, F/F Attached Pedestal File J-Pull, Steel Fronts, 15"W x 30"D x 27.5"H


Item	Total Qty	Manufacturer	Model No.	Location Qty	Description
General Notes:					
			ZUFJ-0101-PNFG		Compose Single Support Leg - As Needed
			ZUBF-0000-PN		Flush Mount Plate - As Needed
					With all supports/connections necessary for a complete installation
					*Image for reference, not exact product
					Finishes:
					Surface Laminate: Maple H-AE
					3MM PVC Edgeband: Maple H-AE
					Trim: Grout TR-TG
					Tackboard & Panel Fabric: Etch, Maquette 35-MA, Grade A
					Locations:
				1	P133 Office

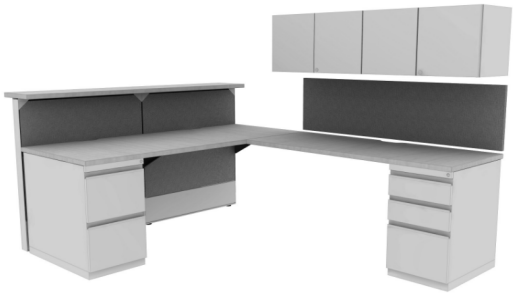

334

Item	Total Qty	Manufacturer	Model No.	Location Qty	Description
General Notes:					
A50	1	Haworth			Workstation D consisting of the following components:
			WURD-3072-LJSA TS00-21DY		(1) 30"D x 72"W Worksurface, D-Shaped Convergent, Notched with Edgeband with Laminate Modesty Panel, 20"H x 72"W with Cable Management
			WURA-2454-LJSA		(1) 24"D x 54"W Worksurface, Notched with Edgeband with Cable Management
			UUKS-1654-PWL		(1) Overhead Storage, 16"H x 14"D x 54"W Cabinet Door, Wall-Mounted, Paint Door, with Lock
			KUAF-1654		(1) Tackboard, 16"H x 54"W, wall-mounted
			JPAH-24-SJ		(2) X-Series, B/B/F Attached Pedestal File J-Pull, Steel Fronts, 15"W x 24"D x 27.5"H
			JLRD-0236-SJ		(3) X-Series, 2-High Freestanding Lateral File Inset Style, J-Pull, Steel Fronts, 36"W x 18"D x 27.5"H with Common Top, Laminate, with Edgeband Include rails for side to side filing
			ZUFJ-0101		(4) Compose Single Support Legs
			ZUBF-0000-PN		(2) Flush Mount Plates

335

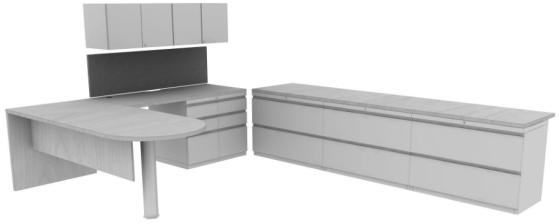Item	Total Qty	Manufacturer	Model No.	Location Qty	Description
General Notes:					
					With all supports/connections necessary for a complete installation
					*Image for reference, not exact product
					
					Finishes:
					Surface Laminate: Maple H-AE
					3MM PVC Edgeband: Maple H-AE
					Trim: Grout TR-TG
					Tackboard Fabric: Etch, Maquette 35-MA, Grade A
					336
					Locations:
				1	P135 Principal

CATEGORY B

KI

CATEGORY B: KI

Item	Total Qty	Manufacturer	Model No.	Location Qty	Description
B1	693	KI	IWC18		Intellect Wave Cantilever Chair Large Polypropylene with Nylon Glides
					*Image for reference, not exact product
					
					Finishes: Shell Plastic: Ultra Blue PUB Frame Powdercoat: Blue Grey GR
					338
					Locations:
				24	M104 Classroom
				24	M105 Classroom
				8	M108 Classroom
				24	M136 Classroom
				8	M138 Classroom
				24	M139 Classroom
				24	N102 Classroom
				13	N128 Computer Lab
				12	N137 Classroom
				12	N142 Classroom
				14	N143 Classroom
				8	M204 Classroom
				24	M205 Classroom
				24	M208 Classroom

CATEGORY B: KI

Item	Total Qty	Manufacturer	Model No.	Location Qty	Description
				12	M219 Classroom
				24	M221 Classroom
				8	M222 Classroom
				24	M223 Classroom
				24	M226 Classroom
				8	M227 Classroom
				14	M228 Classroom
				24	M229 Classroom
				24	M236 Classroom
				8	M238 Classroom
				24	M239 Classroom
				24	N201 Classroom
				8	N212 Classroom
				24	N213 Classroom
				24	N214 Classroom
				12	N215 Classroom
				8	N217 Classroom
				14	N219 Classroom
				24	N221 Classroom
				24	N222 Classroom
				24	N227 Classroom
				12	N228 Computer Lab
				8	N231 Collaboration
				14	N235 Classroom

339

CATEGORY B: KI

Item	Total Qty	Manufacturer	Model No.	Location Qty	Description
				12	N237 Classroom
				24	P207 Classroom

340

CATEGORY B: KI

Item	Total Qty	Manufacturer	Model No.	Location Qty	Description
B2	548	KI	IWCS24		Intellect Wave 24 Café Stool Seat Height: 24-1/2"H Large Polypropylene with Nylon Glides
	*Image for reference, not exact product				**Finishes:** Shell Plastic: Ultra Blue PUB Frame Powdercoat: Blue Grey GR
					Locations:
				12	M104 Classroom
				12	M105 Classroom
				20	M108 Classroom
				12	M136 Classroom
				20	M138 Classroom
				12	M139 Classroom
				12	N102 Classroom
				36	N129 Classroom
				4	N137 Classroom
				4	N142 Classroom
				4	N143 Classroom
				20	M204 Classroom
				12	M205 Classroom



341

CATEGORY B: KI

Item	Total Qty	Manufacturer	Model No.	Location Qty	Description
				12	M208 Classroom
				4	M219 Classroom
				12	M221 Classroom
				20	M222 Classroom
				12	M223 Classroom
				12	M226 Classroom
				20	M227 Classroom
				4	M228 Classroom
				12	M229 Classroom
				12	M236 Classroom
				20	M238 Classroom
				12	M239 Classroom
				12	N201 Classroom
				20	N212 Classroom
				12	N213 Classroom
				12	N214 Classroom
				4	N215 Classroom
				20	N217 Classroom
				4	N219 Classroom
				12	N221 Classroom
				12	N222 Classroom
				12	N227 Classroom
				8	N228 Computer Lab
				4	N235 Classroom

342

CATEGORY B: KI

Item	Total Qty	Manufacturer	Model No.	Location Qty	Description
				4	N237 Classroom
				12	P207 Classroom
				36	P210 Classroom
				32	P212 Classroom

343

CATEGORY B: KI

Item	Total Qty	Manufacturer	Model No.	Location Qty	Description
B3	84	KI	RTEAA2460-74P		Ruckus Activity Table Fixed Height (29"H) Rectangular with Rounded Corners - 1-1/4" Top Size: 60"W x 24"D with 74P edgeband with Casters **Finishes:** Surface Laminate: Crisp Linen LRI Edgeband: Blue Grey EGR Leg Powdercoat: Blue Grey GR **Locations:**
				6	M104 Classroom
				4	M108 Classroom
				6	M136 Classroom
				4	M138 Classroom
				4	M204 Classroom
				6	M208 Classroom
				4	M222 Classroom
				6	M223 Classroom
				6	M226 Classroom
				4	M227 Classroom

*Image for reference, not exact product



344

CATEGORY B: KI

Item	Total Qty	Manufacturer	Model No.	Location Qty	Description
				6	M236 Classroom
				4	M238 Classroom
				4	N212 Classroom
				6	N213 Classroom
				4	N217 Classroom
				6	N222 Classroom
				4	N228 Computer Lab

345

CATEGORY B: KI

Item	Total Qty	Manufacturer	Model No.	Location Qty	Description
B4	114	KI	RTEFA3660-74P		Ruckus Activity Table Adjustable Height - 29" - 42" (36" Set Height) Rectangular with Rounded Corners - 1-1/4" Top Size: 60"W x 36"D with 74P edgeband with Casters **Finishes:** Surface Laminate: Crisp Linen LRI Edgeband: Blue Grey EGR Leg Powdercoat: Blue Grey GR
					Locations:
				3	M104 Classroom
				3	M105 Classroom
				5	M108 Classroom
				3	M136 Classroom
				5	M138 Classroom
				3	M139 Classroom
				3	N102 Classroom
				1	N137 Classroom
				1	N142 Classroom
				1	N143 Classroom

*Image for reference, not exact product



346

CATEGORY B: KI

Item	Total Qty	Manufacturer	Model No.	Location Qty	Description
				2	Q102 Storage
				5	M204 Classroom
				3	M205 Classroom
				3	M208 Classroom
				1	M219 Classroom
				3	M221 Classroom
				5	M222 Classroom
				3	M223 Classroom
				3	M226 Classroom
				5	M227 Classroom
				1	M228 Classroom
				3	M229 Classroom
				3	M236 Classroom
				5	M238 Classroom
				3	M239 Classroom
				3	N201 Classroom
				5	N212 Classroom
				3	N213 Classroom
				3	N214 Classroom
				1	N215 Classroom
				5	N217 Classroom
				1	N219 Classroom
				3	N221 Classroom
				3	N222 Classroom

347

CATEGORY B: KI


Item	Total Qty	Manufacturer	Model No.	Location Qty	Description
				3	N227 Classroom
				2	N228 Computer Lab
				1	N235 Classroom
				1	N237 Classroom
				1	P205 Classroom
				3	P207 Classroom

348

CATEGORY B: KI

Item	Total Qty	Manufacturer	Model No.	Location Qty	Description
B5a	88	KI	PIFR3060T-74P		Pirouette Table with Fixed Height Base (29"), Training Size: 60" x 30" with T-Base with 4 Casters (2 Locking) No Grommets, Power, Wire Management, Cutouts No Modesty Panel **Finishes:** Surface Laminate: Crisp Linen LRI Edgeband: Blue Grey EGR Leg Powdercoat: Blue Grey GR **Locations:**
				2	M104 Classroom
				6	M105 Classroom
				2	M136 Classroom
				6	M139 Classroom
				6	N102 Classroom
				6	M205 Classroom
				2	M208 Classroom
				6	M221 Classroom
				2	M223 Classroom

*Image for reference, not exact product

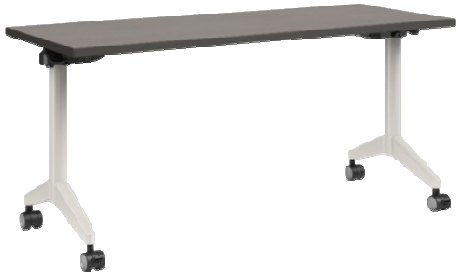

349

CATEGORY B: KI

Item	Total Qty	Manufacturer	Model No.	Location Qty	Description	
				2	M226 Classroom	
				6	M229 Classroom	
				2	M236 Classroom	
				6	M239 Classroom	
				6	N201 Classroom	
				2	N213 Classroom	
				6	N214 Classroom	
				6	N221 Classroom	
				2	N222 Classroom	350
				6	N227 Classroom	
				6	P207 Classroom	

CATEGORY B: KI

Item	Total Qty	Manufacturer	Model No.	Location Qty	Description
B5b	20	KI	PIFR3060T-74P		Pirouette Table with Fixed Height Base (29"), Training Size: 60" x 30" with T-Base with 4 Casters (2 Locking) No Grommets, Power, Wire Management, Cutouts No Modesty Panel **Finishes:** Surface Laminate: Crisp Linen LRI Edgeband: Blue Grey EGR Leg Powdercoat: Blue Grey GR **Locations:**
				15	P141 Learning Commons
				2	P142 Commons
				3	P200 Commons

*Image for reference, not exact product



351

CATEGORY B: KI

Item	Total Qty	Manufacturer	Model No.	Location Qty	Description
B5c	3	KI	PIFR3060T-74P		Pirouette Table with Fixed Height Base (29"), Training Size: 60" x 30" with T-Base with 4 Casters (2 Locking) No Grommets, Power, Wire Management, Cutouts No Modesty Panel **Finishes:** Surface Laminate: Kensington Maple LKM Edgeband: Kensington Maple EKM Leg Powdercoat: Blue Grey GR **Locations:** 1 P102 Reception 2 P108 Workroom

*Image for reference, not exact product




352

CATEGORY B: KI

Item	Total Qty	Manufacturer	Model No.	Location Qty	Description
B6	10	KI	PIFR2460T-74P		Pirouette Table with Fixed Height Base (29"), Training Size: 60" x 24" with T-Base with 4 Casters (2 Locking) No Grommets, Power, Wire Management, Cutouts No Modesty Panel **Finishes:** Surface Laminate: Crisp Linen LRI Edgeband: Blue Grey EGR Leg Powdercoat: Blue Grey GR **Locations:** 4 N229 Conference 6 P201 Collaboration

*Image for reference, not exact product

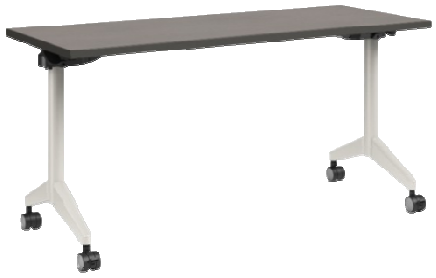


353

CATEGORY B: KI

Item	Total Qty	Manufacturer	Model No.	Location Qty	Description
B7	1	KI	PIFR2454T-74P		Pirouette Table with Fixed Height Base (29"), Training Size: 54" x 24" with T-Base with 4 Casters (2 Locking) No Grommets, Power, Wire Management, Cutouts No Modesty Panel **Finishes:** Surface Laminate: Kensington Maple LKM Edgeband: Kensington Maple EKM Leg Powdercoat: Blue Grey GR **Locations:**
				1	P114 Reception

*Image for reference, not exact product

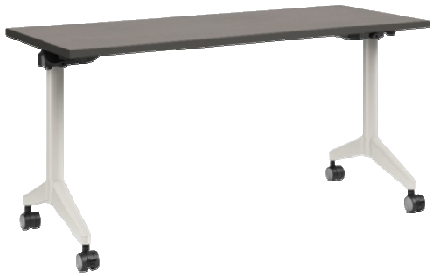


354

CATEGORY B: KI

Item	Total Qty	Manufacturer	Model No.	Location Qty	Description
B8a	4	KI	PIFR3672T-74P		Pirouette Table with Fixed Height Base (29"), Training Size: 72" x 36" with T-Base with 4 Casters (2 Locking) No Grommets, Power, Wire Management, Cutouts No Modesty Panel **Finishes:** Surface Laminate: Kensington Maple LKM Edgeband: Kensington Maple EKM Leg Powdercoat: Blue Grey GR **Locations:**
				4	P138 Flex Room

*Image for reference, not exact product

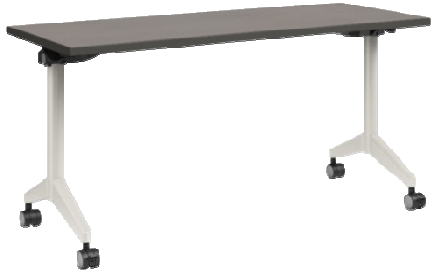


355

CATEGORY B: KI

Item	Total Qty	Manufacturer	Model No.	Location Qty	Description
B8b	2	KI	PIFR3672T-74P S24377230		Pirouette Table (Modified) with Fixed Height Base (29"), Collaborative Size: 72" x 36" with T-Base with 4 Casters (2 Locking) No Grommets, Power, Wire Management, Cutouts No Modesty Panel **Finishes:** Surface Laminate: Kensington Maple LKM Edgeband: Kensington Maple EKM Leg Powdercoat: Blue Grey GR **Locations:**
				2	P138 Flex Room

*Image for reference, not exact product

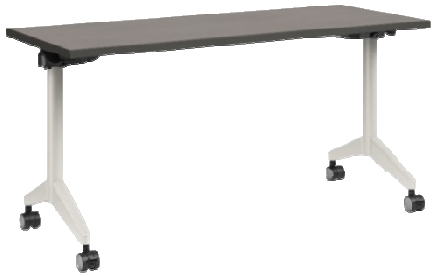


356

CATEGORY B: KI

Item	Total Qty	Manufacturer	Model No.	Location Qty	Description
B9	6	KI	PIFR3072C-74P		Pirouette Table with Fixed Height Base (29"), Collaborative Size: 72" x 30" with T-Base with 4 Casters (2 Locking) No Grommets, Power, Wire Management, Cutouts No Modesty Panel **Finishes:** Surface Laminate: Crisp Linen LRI Edgeband: Blue Grey EGR Leg Powdercoat: Blue Grey GR **Locations:** 3 M118 Collaboration 3 M218 Collaboration

*Image for reference, not exact product

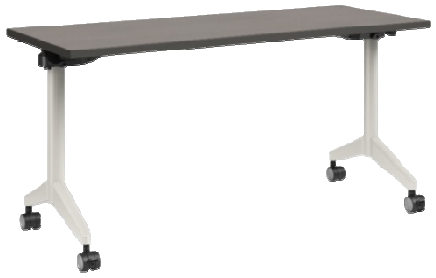

357

CATEGORY B: KI

Item	Total Qty	Manufacturer	Model No.	Location Qty	Description
B10	8	KI	IWS		Intellect Wave Task Stool
					Large Polypropylene
					Armless
	*Image for reference, not exact product				with Hard Floor Casters
					Seat Height Range: 20-1/2" - 30-3/4"
					Finishes:
					Shell Plastic: Black PBL
					Frame Powdercoat: Black
					Locations:
				2	M121 Prep
				2	M127 Prep
				2	N114 Prep
				2	N119 Prep



358

CATEGORY B: KI

Item	Total Qty	Manufacturer	Model No.	Location Qty	Description
B11	15	KI	SLNAP		Strive Stack Chair Four-Leg, Armless with Plastic Glides Polypropylene **Finishes:** Shell Plastic: Ultra Blue PUB Frame Powdercoat: Blue Grey GR **Locations:**
				6	P202 Classroom
				1	P204 Office
				8	P205 Classroom

*Image for reference, not exact product



359

CATEGORY B: KI

Item	Total Qty	Manufacturer	Model No.	Location Qty	Description
B12	4	KI	SWSNA		Strive Stack Seating - Café Stool Seat Height: 24" Polypropylene, Armless with Plastic Glides **Finishes:** Shell Plastic: Ultra Blue PUB Frame Powdercoat: Blue Grey GR **Locations:**
				4	P205 Classroom

*Image for reference, not exact product




360

CATEGORY B: KI

Item	Total Qty	Manufacturer	Model No.	Location Qty	Description
B13	300	KI	RKWB2218		Ruckus Whiteboard, Medium Size: 18" x 22"

*Image for reference, not exact product

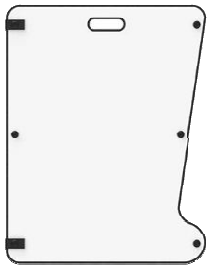

	Locations:
20	M104 Classroom
20	M108 Classroom
20	M136 Classroom
20	M138 Classroom
20	M204 Classroom
20	M208 Classroom
20	M222 Classroom
20	M223 Classroom
20	M226 Classroom
20	M227 Classroom
20	M236 Classroom
20	M238 Classroom
20	N212 Classroom
20	N213 Classroom
20	N228 Computer Lab

361

CATEGORY B: KI

Item	Total Qty	Manufacturer	Model No.	Location Qty	Description
B14	704	KI	RKWMUSHOOK		Undersurface Hook 1/4" wire rod **Finishes:** Metal: Chrome **Locations:**
				32	M104 Classroom *(2 hooks per B3 + 4 hooks per B4)*
				24	M105 Classroom *(1 hook per C1 + 4 hooks per B4)*
				36	M108 Classroom *(1 hook per C1 + 2 hooks per B3 + 4 hooks per B4)*
				32	M136 Classroom *(2 hooks per B3 + 4 hooks per B4)*
				36	M138 Classroom *(1 hook per C1 + 2 hooks per B3 + 4 hooks per B4)*
				24	M139 Classroom *(1 hook per C1 + 4 hooks per B4)*
				12	N102 Classroom *(4 hooks per B4)*
				36	M204 Classroom *(1 hook per C1 + 2 hooks per B3 + 4 hooks per B4)*
				24	M205 Classroom *(1 hook per C1 + 4 hooks per B4)*
				32	M208 Classroom *(2 hooks per B3 + 4 hooks per B4)*
				24	M221 Classroom *(1 hook per C1 + 4 hooks per B4)*
				36	M222 Classroom *(1 hook per C1 + 2 hooks per B3 + 4 hooks per B4)*
				32	M223 Classroom *(2 hooks per B3 + 4 hooks per B4)*
				32	M226 Classroom *(2 hooks per B3 + 4 hooks per B4)*
				36	M227 Classroom *(1 hook per C1 + 2 hooks per B3 + 4 hooks per B4)*
				24	M229 Classroom *(1 hook per C1 + 4 hooks per B4)*

*Image for reference, not exact product




362

CATEGORY B: KI

Item	Total Qty	Manufacturer	Model No.	Location Qty	Description	
				32	M236 Classroom *(2 hooks per B3 + 4 hooks per B4)*	
				36	M238 Classroom *(1 hook per C1 + 2 hooks per B3 + 4 hooks per B4)*	
				12	M239 Classroom *(4 hooks per B4)*	
				12	N201 Classroom *(4 hooks per B4)*	
				36	N212 Classroom *(1 hook per C1 + 2 hooks per B3 + 4 hooks per B4)*	
				32	N213 Classroom *(2 hooks per B3 + 4 hooks per B4)*	
				24	N214 Classroom *(1 hook per C1 + 4 hooks per B4)*	
				24	N221 Classroom *(1 hook per C1 + 4 hooks per B4)*	
				12	N227 Classroom *(4 hooks per B4)*	363
				12	P207 Classroom *(4 hooks per B4)*	

CATEGORY B: KI

Item	Total Qty	Manufacturer	Model No.	Location Qty	Description
B15	128	KI	RKWADOCK		Pivot Dock with clamp for surface 3/4" - 1-1/4" thick
					**Image for reference, not exact product*
					Finishes:
					Paint: Black BL
					Locations:
				14	M108 Classroom *(1 per B3 + 2 per B4)*
				14	M138 Classroom *(1 per B3 + 2 per B4)*
				6	N102 Classroom *(2 per B4)*
				14	M204 Classroom *(1 per B3 + 2 per B4)*
				14	M222 Classroom *(1 per B3 + 2 per B4)*
				14	M227 Classroom *(1 per B3 + 2 per B4)*
				14	M238 Classroom *(1 per B3 + 2 per B4)*
				6	M239 Classroom *(2 per B4)*
				6	N201 Classroom *(2 per B4)*
				14	N212 Classroom *(1 per B3 + 2 per B4)*
				6	N227 Classroom *(2 per B4)*
				6	P207 Classroom *(2 per B4)*

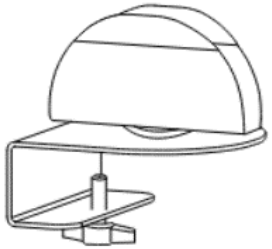

364

CATEGORY B: KI

Item	Total Qty	Manufacturer	Model No.	Location Qty	Description
B16	2	KI	KICL12		Medical and Laboratory Stools Size: 16"D x 16" - 21" SH with Upholstered Seat with Pneumatic Seat Height Adjustment with Casters NFR **Finishes:** Upholstery: Pallas - Etch, Carbon 27.292.102.P Base: Chrome **Locations:**
				2	P105 Health

Image for reference, not exact product.



365

CATEGORY B: KI

Item	Total Qty	Manufacturer	Model No.	Location Qty	Description
B17	56	KI	14.1450.SLVR		Undermount R8 Module Size: 16.3" x 2.3" x 2.8" with 8-15A, 120 VAC receptacles with 12'-0" L power cord with undertable mount (4 screws) **Finishes:** Silver **Locations:**
				19	N129 Classroom *(1 per B17)*
				19	P210 Classroom *(1 per B17)*
				18	P212 Classroom *(1 per B17)*

Image for reference, not exact product.



366

CATEGORY C

VS AMERICA

CATEGORY C: VS AMERICA

Item	Total Qty	Manufacturer	Model No.	Location Qty	Description
C1	407	VS America	21090		LiteTable-ST
					Size: 27-5/8" W x 21-5/8" D x 29-1/8"H
					With 22mm Radius Corners
					With (2) Castors + (2) Plastic Glides
					Finishes:
					Laminate: Andes Grey L035
					Metal: Anthracite 063
					368
					Locations:
				8	M104 Classroom
				12	M105 Classroom
				8	M108 Classroom
				8	M136 Classroom
				8	M138 Classroom
				12	M139 Classroom
				12	N102 Classroom
				6	N128 Computer Lab
				12	N137 Classroom
				12	N142 Classroom
				12	N143 Classroom
				8	M204 Classroom
				12	M205 Classroom

*Image for reference, not exact product



CATEGORY C: VS AMERICA

Item	Total Qty	Manufacturer	Model No.	Location Qty	Description
				8	M208 Classroom
				12	M219 Classroom
				12	M221 Classroom
				8	M222 Classroom
				8	M223 Classroom
				8	M226 Classroom
				8	M227 Classroom
				12	M228 Classroom
				12	M229 Classroom
				8	M236 Classroom
				8	M238 Classroom
				12	M239 Classroom
				12	N201 Classroom
				8	N212 Classroom
				8	N213 Classroom
				12	N214 Classroom
				12	N215 Classroom
				8	N217 Classroom
				12	N219 Classroom
				12	N221 Classroom
				8	N222 Classroom
				12	N227 Classroom
				4	N228 Computer Lab
				8	N231 Collaboration

369

CATEGORY C: VS AMERICA

Item	Total Qty	Manufacturer	Model No.	Location Qty	Description
				12	N235 Classroom
				12	N237 Classroom
				5	P202 Classroom
				1	P204 Office
				3	P205 Classroom
				12	P207 Classroom

370

CATEGORY C: VS AMERICA

Item	Total Qty	Manufacturer	Model No.	Location Qty	Description
C2	72	VS America	23085 CUSTOM		EcoTable-R Size: 63" x 31.5" with Four-Legged Round Tube Frame Height Adjustable Legs (Custom): 29" - 38", Set Height @ 32" with 4 Casters (lockable) with Solid Core Surface **Finishes:** Solid Core Surface: 019 Uni Black Metal: Anthracite 063 **Locations:** 18 M126 Science Lab 18 M129 Science Lab 18 N118 Science Lab 18 N123 Science Lab

*Image for reference, not exact product



371

CATEGORY C: VS AMERICA

Item	Total Qty	Manufacturer	Model No.	Location Qty	Description
C3	72	VS America	23085		EcoTable-R
			CUSTOM		Size: 63" x 31.5"
					with Four-Legged Round Tube Frame
					Height Adjustable Legs (Custom): 29" - 38", Set Height @ 32"
		*Image for reference, not exact product			with 4 Casters (lockable)
					with Fundermax Surface
					Finishes:
					Fundermax Surface: Black 082
					Metal: Anthracite 063
					Locations:
				18	M119 Science Lab
				18	M123 Science Lab
				18	N113 Science Lab
				18	N116 Science Lab



372

CATEGORY C: VS AMERICA

Item	Total Qty	Manufacturer	Model No.	Location Qty	Description
C4	288	VS America	03428		LupoStool with Backrest Seat Height: 22-1/8" with Plastic Glides with Foot Rest **Finishes:** Plastic: Black Grey 073 Metal: Anthracite 063 **Locations:**
				36	M119 Science Lab
				36	M123 Science Lab
				36	M126 Science Lab
				36	M129 Science Lab
				36	N113 Science Lab
				36	N116 Science Lab
				36	N118 Science Lab
				36	N123 Science Lab

*Image for reference, not exact product



373

CATEGORY C: VS AMERICA

Item	Total Qty	Manufacturer	Model No.	Location Qty	Description
C5	43	VS America	03825		Hokki Stool
					Seat Height: 18-1/8" (No. 6 blue)
		*Image for reference, not exact product			
					Finishes:
					Plastic: Light Green 033
					Locations:
				3	N128 Computer Lab
				3	N137 Classroom
				3	N142 Classroom
				3	N143 Classroom
				4	P115 Career Development
				1	P126 Office
				1	P127 Office
				1	P128 Office
				2	P141 Learning Commons
				3	M219 Classroom
				3	M228 Classroom
				3	N215 Classroom
				3	N219 Classroom
				3	N235 Classroom
				3	N237 Classroom
				2	P202 Classroom
				2	P205 Classroom



374

CATEGORY C: VS AMERICA

Item	Total Qty	Manufacturer	Model No.	Location Qty	Description
C6	3	VS America	31508		PantoMove-Lupo KiGa Swivel Chair with Gas Spring Height Adjustment Seat Height Range: 13-3/4" - 17-1/4" (+1-1/4 for casters) Seat Shell Size: L Basic Non-Rocking with Hard Casters (Carpet Floor) **Finishes:** Plastic: Black Grey 073 Metal: Anthracite 063 **Locations:**
				1	N128 Computer Lab
				1	P202 Classroom
				1	P205 Classroom

*Image for reference, not exact product



375

CATEGORY C: VS AMERICA

Item	Total Qty	Manufacturer	Model No.	Location Qty	Description
C7	263	VS America	31506		PantoMove-Lupo Swivel Chair with Gas Spring Height Adjustment Seat Height Range: 16-1/2" - 21-1/2" (+1-1/4 for casters) Seat Shell Size: L with 3D rocking with Hard Casters (Carpet Floor) **Finishes:** Plastic: Black Grey C073 Metal: Anthracite 063 **Locations:**
				22	M103 Collaboration
				24	M118 Collaboration
				6	M131 Breakout
				6	N111 Breakout
				12	N112 Collaboration
				6	N124 Breakout
				7	P115 Career Development
				60	P141 Learning Commons
				22	M203 Collaboration
				24	M218 Collaboration
				6	M231 Breakout
				6	N209 Breakout

*Image for reference, not exact product



376

CATEGORY C: VS AMERICA

Item	Total Qty	Manufacturer	Model No.	Location Qty	Description
				12	N211 Collaboration
				6	N223 Breakout
				8	N229 Conference
				12	P200 Commons
				12	P201 Collaboration
				6	P208 Breakout
				6	P211 Breakout

377

CATEGORY C: VS AMERICA

Item	Total Qty	Manufacturer	Model No.	Location Qty	Description
C8	30	VS America	31507		PantoMove-Lupo Plus Swivel Chair with Gas Spring Height Adjustment Seat Height Range: 19-3/4" - 29-1/2" (+1-1/4 for casters) Seat Shell Size: L with 3D rocking with Hard Casters (Carpet Floor) with Foot Ring **Finishes:** Plastic: Black Grey C073 Metal: Anthracite 063 **Locations:** 15 N112 Collaboration 15 N211 Collaboration

*Image for reference, not exact product



378

CATEGORY C: VS AMERICA

Item	Total Qty	Manufacturer	Model No.	Location Qty	Description
C9	3	VS America	22238 (02827)		RondoLift-KF, Round Sitting/Stand at Table with Gas Lift Height Adjustment Size: 47-1/4" Diameter Height: 28" - 45-1/4" with Circular Tube Pillar with Base Cross & Casters
		*Image for reference, not exact product			**Finishes:** Metal: Anthracite 063 Laminate: Andes Grey L035 Edge: Andes Grey L035
					Locations:
				1	N129 Classroom
				1	P210 Classroom
				1	P212 Classroom



379

CATEGORY C: VS AMERICA

Item	Total Qty	Manufacturer	Model No.	Location Qty	Description
C10	6	VS America	45303		Shift+ Transfer Landscape Mobile Shelving Double-Sided with Middle Partition (centered, perforated metal) Size: 41-5/8"W x 43-3/8"H x 20-7/8"D With (2) Sliding Handle and Magnets With Castors With 8 Adjustable Shelves **Finishes:** Laminate Body: Grey White 031 Edge: Grey White 031 Metal Finish: Anthracite 063 **Locations:**
				6	P141 Learning Commons

*Image for reference, not exact product



CATEGORY C: VS AMERICA

Item	Total Qty	Manufacturer	Model No.	Location Qty	Description
C11	6	VS America	45412		SpaceWalk, Triple Standard Storage Module Size: 41-3/4"W x 19-3/8"D x 39-3/8"H Single Sided with Back Panel & (4) Casters with Rectangular Tubular Frame (3 Rows with Guide Rails) with Certwood Boxes (standard width: 12-5/8") Row 1 Bin Configuration: (940) Kit 1 - (3) 3" Single + (3) 6" Double Row 2 Bin Configuration: (940) Kit 1 - (3) 3" Single + (3) 6" Double Row 3 Bin Configuration: (920) (3) Triple 9"
					381
					Finishes: Metal: Light Blue M032 Plastic: Clear 300
					Locations:
				1	M103 Collaboration
				1	M118 Collaboration
				1	N112 Collaboration
				1	M203 Collaboration
				1	M218 Collaboration
				1	N211 Collaboration

*Image for reference, not exact product



CATEGORY C: VS AMERICA

Item	Total Qty	Manufacturer	Model No.	Location Qty	Description
C12	5	VS America	01471		Team Table - Freeform Stand-At Table Ameoba Shaped, Size: 65"W x 44-7/8"D x 43-3/8"H with Storage Board *Image for reference, not exact product  **Finishes:** Laminate: Grey White 031 Metal: Anthracite 063 **Locations:**
				3	N233 Learning Stairs
				2	P200 Commons

382

CATEGORY C: VS AMERICA

Item	Total Qty	Manufacturer	Model No.	Location Qty	Description
C13	3	VS America	45417		SpaceStation, Double Standard Storage Module Stationary, Wall Mounted Storage Size: 28-1/8"W x 19"D x 72-3/8"H with Side Panels on Both Sides with Locking Doors with Rectangular Tubular Frame (2 Rows with Guide Rails) with Certwood Boxes (standard width: 12-5/8") Row 1 Bin Configuration: (940) Kit 1 - (6) 3" Single + (6) 6" Double Row 2 Bin Configuration: (960) Kit 3 - (2) 6" Double + (2) 9" Triple + (2) 12" Quad 383 Keying: Key to match C14, all spaces to be keyed alike. **Finishes:** Metal: White RAL 9016 Plastic: Clear 300 **Locations:**
				3	P132 Office

*Image for reference, not exact product



CATEGORY C: VS AMERICA

Item	Total Qty	Manufacturer	Model No.	Location Qty	Description
C14	1	VS America	45416		SpaceStation, Single Standard Storage Module Stationary, Wall Mounted Storage Size: 14-1/2"W x 19"D x 72-3/8"H with Side Panels on Both Sides with Locking Doors with Rectangular Tubular Frame (1 Row with Guide Rails) with Certwood Boxes (standard width: 12-5/8") Row 1 Bin Configuration: (940) Kit 1 - (6) 3" Single + (6) 6" Double Keying: Key to match C13, all spaces to be keyed alike. **Finishes:** Metal: White RAL 9016 Plastic: Clear 300 **Locations:**
				1	P132 Office

*Image for reference, not exact product



384

CATEGORY C: VS AMERICA

Item	Total Qty	Manufacturer	Model No.	Location Qty	Description
C15	18	VS America	45417		SpaceStation, Double Standard Storage Module Stationary, Wall Mounted Storage Size: 28-1/8"W x 19"D x 72-3/8"H with Side Panels on Both Sides with Rectangular Tubular Frame (2 Rows with Guide Rails) with Certwood Boxes (standard width: 12-5/8") Row 1 Bin Configuration: (940) Kit 1 - (6) 3" Single + (6) 6" Double Row 2 Bin Configuration: (960) Kit 3 - (2) 6" Double + (2) 9" Triple + (2) 12" Quad with Rectangular Tubular Frame (2 Rows with Guide Rails)

*Image for reference, not exact product



385

Finishes:
Metal: White RAL 9016
Plastic: Clear 300

Locations:

2	M107 Office
2	M116 Office
2	N109 Office
2	N138 Office
2	M207 Office
2	M216 Office
2	N208 Office
2	N242 Office
2	P213 Office

CATEGORY C: VS AMERICA

Item	Total Qty	Manufacturer	Model No.	Location Qty	Description
C16	18	VS America	45416		SpaceStation, Single Standard Storage Module Stationary, Wall Mounted Storage Size: 14-1/2"W x 19"D x 72-3/8"H with Side Panels on Both Sides with Rectangular Tubular Frame (1 Row with Guide Rails) with Certwood Boxes (standard width: 12-5/8") Row 1 Bin Configuration: (960) Kit 3 - (2) 6" Double + (2) 9" Triple + (2) 12" Quad

*Image for reference, not exact product



386

Finishes:
Metal: White RAL 9016
Plastic: Clear 300

Locations:

2	M107 Office
2	M116 Office
2	N109 Office
2	N138 Office
2	M207 Office
2	M216 Office
2	N208 Office
2	N242 Office
2	P213 Office

CATEGORY D

FLEETWOOD

CATEGORY D: FLEETWOOD

Item	Total Qty	Manufacturer	Model No.	Location Qty	Description
D1	59	Fleetwood	TCRP6030-R42C		Plane Computer Table Unitized Frame Size: 60"W x 30"D x 29-42"H with Modesty Panel with Cable Tray with (2) Grommets with (4) Locking Casters Set Height to: 29"H **Finishes:** Laminate Surface: Etched Grey Edge: Graphite Paint Legs: Graphite **Locations:**
				1	M104 Classroom
				1	M105 Classroom
				1	M108 Classroom
				1	M119 Science Lab
				1	M123 Science Lab
				1	M126 Science Lab
				1	M129 Science Lab

*Image for reference, not exact product



388

CATEGORY D: FLEETWOOD

Item	Total Qty	Manufacturer	Model No.	Location Qty	Description	
				1	M136 Classroom	
				1	M138 Classroom	
				1	M139 Classroom	
				1	N102 Classroom	
				1	N113 Science Lab	
				1	N116 Science Lab	
				1	N118 Science Lab	
				1	N123 Science Lab	
				2	N128 Computer Lab	389
				1	N129 Classroom	
				1	N137 Classroom	
				1	N142 Classroom	
				1	N143 Classroom	
				1	M204 Classroom	
				1	M205 Classroom	
				1	M208 Classroom	
				1	M219 Classroom	
				1	M221 Classroom	
				1	M222 Classroom	
				1	M223 Classroom	
				1	M226 Classroom	
				1	M227 Classroom	
				1	M228 Classroom	
				1	M229 Classroom	

CATEGORY D: FLEETWOOD

Item	Total Qty	Manufacturer	Model No.	Location Qty	Description	
				1	M236 Classroom	
				1	M238 Classroom	
				1	M239 Classroom	
				1	N201 Classroom	
				1	N212 Classroom	
				1	N213 Classroom	
				1	N214 Classroom	
				1	N215 Classroom	
				1	N217 Classroom	390
				1	N219 Classroom	
				1	N221 Classroom	
				1	N222 Classroom	
				1	N227 Classroom	
				1	N228 Computer Lab	
				1	N231 Collaboration	
				1	N235 Classroom	
				1	N237 Classroom	
				3	P202 Classroom	
				1	P204 Office	
				3	P205 Classroom	
				1	P207 Classroom	
				1	P210 Classroom	
				1	P212 Classroom	

CATEGORY D: FLEETWOOD

Item	Total Qty	Manufacturer	Model No.	Location Qty	Description
D2	46	Fleetwood	TCRP4824-R42C		Plane Computer Table Unitized Frame Size: 48"W x 24"D x 29-42"H with Modesty Panel with Cable Tray with (2) Grommets with (4) Locking Casters Set Height to: 29"H **Finishes:** Laminate Surface: Etched Grey Edge: Graphite Paint Legs: Graphite **Locations:**
				1	M104 Classroom
				1	M105 Classroom
				1	M108 Classroom
				1	M136 Classroom
				1	M138 Classroom
				1	M139 Classroom
				1	N102 Classroom
				1	N128 Computer Lab

*Image for reference, not exact product



391

CATEGORY D: FLEETWOOD

Item	Total Qty	Manufacturer	Model No.	Location Qty	Description	
				1	N129 Classroom	
				1	N137 Classroom	
				1	N142 Classroom	
				1	N143 Classroom	
				1	M204 Classroom	
				1	M205 Classroom	
				1	M208 Classroom	
				1	M219 Classroom	
				1	M221 Classroom	392
				1	M222 Classroom	
				1	M223 Classroom	
				1	M226 Classroom	
				1	M227 Classroom	
				1	M228 Classroom	
				1	M229 Classroom	
				1	M236 Classroom	
				1	M238 Classroom	
				1	M239 Classroom	
				1	N201 Classroom	
				1	N212 Classroom	
				1	N213 Classroom	
				1	N214 Classroom	
				1	N215 Classroom	
				1	N217 Classroom	

CATEGORY D: FLEETWOOD

Item	Total Qty	Manufacturer	Model No.	Location Qty	Description
				1	N219 Classroom
				1	N221 Classroom
				1	N222 Classroom
				1	N227 Classroom
				1	N228 Computer Lab
				1	N231 Collaboration
				1	N235 Classroom
				1	N237 Classroom
				1	P202 Classroom
				1	P204 Office
				1	P205 Classroom
				1	P207 Classroom
				1	P210 Classroom
				1	P212 Classroom

393

CATEGORY D: FLEETWOOD

Item	Total Qty	Manufacturer	Model No.	Location Qty	Description
D3	12	Fleetwood	DSS13620684N		Designer 2.0 Shelf - Straight No Doors Single Sided
					*Image for reference, not exact product
					Size: 36"W x 20"D x 68"H with (4) Locking Casters with (3) Adjustable Shelves + (1) Fixed Shelf with Laminate Back
					Finishes:
					Laminate: Etched Gray
					Locations:
				1	M105 Classroom
				1	M139 Classroom
				1	N102 Classroom
				1	M205 Classroom
				1	M221 Classroom
				1	M229 Classroom
				1	M239 Classroom
				1	N201 Classroom
				1	N214 Classroom
				1	N221 Classroom
				1	N227 Classroom
				1	P207 Classroom




394

CATEGORY D: FLEETWOOD

Item	Total Qty	Manufacturer	Model No.	Location Qty	Description
D4	3	Fleetwood	DSS13620684D		Designer 2.0 Shelf Straight with Locking Doors *(Key all storage alike, building wide)* Single Sided Size: 36"W x 20"D x 68"H with (4) Locking Casters with (3) Adjustable Shelves + (1) Fixed Shelf with Laminate Back with Arch Pull **Finishes:** Laminate: Etched Gray Pull: Chrome **Locations:**
				1	N129 Classroom
				1	P210 Classroom
				1	P212 Classroom

*Image for reference, not exact product

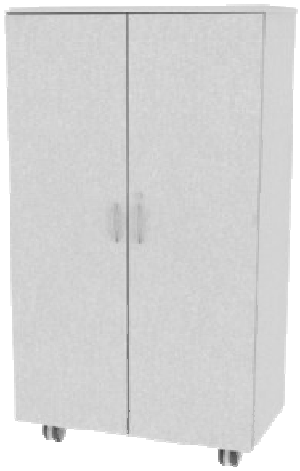

395

CATEGORY D: FLEETWOOD

Item	Total Qty	Manufacturer	Model No.	Location Qty	Description
D5a	13	Fleetwood	DSD13020684D		Designer 2.0 Shelf Drawer with Locking Doors/Drawers *(Key all storage alike, building wide)* Size: 30"W x 20"D x 68"H with (4) Locking Casters with (2) Adjustable Shelves + (1) Fixed Shelf with 1 Box Drawer, 1 File Drawer with Arch Pull with Laminate Back **Finishes:** Laminate: Etched Gray Pull: Chrome **Locations:**
				1	M108 Classroom
				1	M138 Classroom
				1	N102 Classroom
				1	M204 Classroom
				1	M222 Classroom
				1	M227 Classroom
				1	M238 Classroom
				1	M239 Classroom
				1	N201 Classroom

*Image for reference, not exact product



396

CATEGORY D: FLEETWOOD

Item	Total Qty	Manufacturer	Model No.	Location Qty	Description
				1	N212 Classroom
				1	N217 Classroom
				1	N227 Classroom
				1	P207 Classroom

CATEGORY D: FLEETWOOD

Item	Total Qty	Manufacturer	Model No.	Location Qty	Description
D5b	8	Fleetwood	DSD13020684D		Designer 2.0 Shelf Drawer with Locking Doors/Drawers *(Key all storage alike, building wide)* Size: 30"W x 20"D x 68"H with (4) Locking Casters with (2) Adjustable Shelves + (1) Fixed Shelf with 1 Box Drawer, 1 File Drawer with Arch Pull with Markerboard Back (white) **Finishes:** Laminate: Etched Gray Pull: Chrome **Locations:** 1 M104 Classroom 1 M136 Classroom 1 M208 Classroom 1 M223 Classroom 1 M226 Classroom 1 M236 Classroom 1 N213 Classroom 1 N222 Classroom

*Image for reference, not exact product



398

CATEGORY D: FLEETWOOD

Item	Total Qty	Manufacturer	Model No.	Location Qty	Description
D6	32	Fleetwood	DSS13620374D		Designer 2.0 Shelf Straight with Locking Doors *(Key All Storage Alike, Building Wide)* Single Sided Size: 36"W x 20"D x 37"H with (4) Locking Casters with (2) Adjustable Shelves with HPL Top (G3) with Arch Pull with Laminate Back **Finishes:** Laminate: Etched Gray Pull: Chrome **Locations:**

*Image for reference, not exact product



399

1	M108 Classroom
1	M138 Classroom
2	N128 Computer Lab
2	N137 Classroom
2	N142 Classroom
2	N143 Classroom
1	M204 Classroom
2	M219 Classroom

CATEGORY D: FLEETWOOD

Item	Total Qty	Manufacturer	Model No.	Location Qty	Description	
				1	M222 Classroom	
				1	M227 Classroom	
				2	M228 Classroom	
				1	M238 Classroom	
				1	N212 Classroom	
				2	N215 Classroom	
				1	N217 Classroom	
				2	N219 Classroom	
				2	N235 Classroom	400
				2	N237 Classroom	
				2	P202 Classroom	
				2	P205 Classroom	

CATEGORY D: FLEETWOOD

Item	Total Qty	Manufacturer	Model No.	Location Qty	Description
D7	12	Fleetwood	DSS13620374N		Designer 2.0 Shelf Straight No Doors Single Sided Size: 36"W x 20"D x 37"H with (4) Locking Casters with (2) Adjustable Shelves with HPL Top (G3) with Laminate Back **Finishes:** Laminate: Etched Gray **Locations:** 1 M104 Classroom 1 M136 Classroom 1 M208 Classroom 1 M223 Classroom 1 M226 Classroom 1 M236 Classroom 1 N213 Classroom 1 N222 Classroom 2 N228 Computer Lab 2 N231 Collaboration

*Image for reference, not exact product



401

CATEGORY D: FLEETWOOD

Item	Total Qty	Manufacturer	Model No.	Location Qty	Description
D8	35	Fleetwood	TUNG3024F29W		Wedge Desk Unitized Frame Size: 30"W x 24"D x 29"H with (2) Locking Casters, (2) Glides **Finishes:** Laminate Surface: Etched Grey Edge: Graphite Paint Legs: Graphite **Locations:**
				4	M228 Classroom
				9	N128 Computer Lab
				4	N143 Classroom
				4	N219 Classroom
				4	N235 Classroom
				5	P202 Classroom
				5	P205 Classroom

*Image for reference, not exact product



402

CATEGORY D: FLEETWOOD

Item	Total Qty	Manufacturer	Model No.	Location Qty	Description
D9	56	Fleetwood	TCRP6024-F29		Plane Computer Table with Unitized Frame Size: 60"W x 24"D x 29"H
					*Image for reference, not exact product
					No Modesty Panel with Cable Tray with (2) Grommets with (4) Locking Casters
					403
					Finishes: HPL Laminate Surface G3: Etched Grey Edge: Graphite Paint Legs: Graphite
					Locations:
				19	N129 Classroom
				19	P210 Classroom
				18	P212 Classroom



CATEGORY E

STEELCASE +

Item	Total Qty	Manufacturer	Model No.	Location Qty	Description
E1	84	Steelcase	435A00		Series 1 Task Chair with Rectilinear Height-, Width-, Pivot-, and Depth-Adjustable Arms with Adjustable Lumbar with 3D Microknit Back Caster Type: As recommended for carpeted floors **Finishes:** Back Frame: 6205 Black Base: 6205 Black Arms: 6205 Black COM Upholstery: Momentum Cover Cloth in Graphite 3D Microknit: 5T21 Licorice Flexors/Lumbar: 6205 Black **Locations:** 1 M104 Classroom 1 M105 Classroom 1 M108 Classroom 1 M119 Science Lab 1 M123 Science Lab 1 M126 Science Lab

*Image for reference, not exact product



405

Item	Total Qty	Manufacturer	Model No.	Location Qty	Description
				1	M129 Science Lab
				1	M136 Classroom
				1	M138 Classroom
				1	M139 Classroom
				1	N102 Classroom
				1	N113 Science Lab
				1	N116 Science Lab
				1	N118 Science Lab
				1	N123 Science Lab
				2	N128 Computer Lab
				1	N129 Classroom
				1	N137 Classroom
				1	N142 Classroom
				1	N143 Classroom
				2	P102 Reception
				1	P104 Office
				1	P107 Office
				1	P109 Office
				1	P111 Office
				1	P113 Office
				1	P114 Reception
				1	P115 Career Development
				1	P118 Office
				1	P121 Office

406

Item	Total Qty	Manufacturer	Model No.	Location Qty	Description
				1	P123 Office
				1	P124 Office
				1	P126 Office
				1	P127 Office
				1	P128 Office
				1	P132 Office
				1	P133 Office
				1	P135 Principal
				1	P141 Learning Commons
				2	Q102 Storage
				2	Q112 Office
				1	Q113 Production Packaging
				1	M204 Classroom
				1	M205 Classroom
				1	M208 Classroom
				1	M219 Classroom
				1	M221 Classroom
				1	M222 Classroom
				1	M223 Classroom
				1	M226 Classroom
				1	M227 Classroom
				1	M228 Classroom
				1	M229 Classroom
				1	M236 Classroom

407

Item	Total Qty	Manufacturer	Model No.	Location Qty	Description
				1	M238 Classroom
				1	M239 Classroom
				1	N201 Classroom
				1	N212 Classroom
				1	N213 Classroom
				1	N214 Classroom
				1	N215 Classroom
				1	N217 Classroom
				1	N219 Classroom
				1	N221 Classroom
				1	N222 Classroom
				1	N227 Classroom
				1	N228 Computer Lab
				1	N231 Classroom
				1	N235 Classroom
				1	N237 Classroom
				3	P202 Classroom
				1	P204 Office
				3	P205 Classroom
				1	P207 Classroom
				1	P210 Classroom
				1	P212 Classroom

408

Item	Total Qty	Manufacturer	Model No.	Location Qty	Description
E2	76	Steelcase	COLAGTP		Lagunitas Personal Table Size: 13"D x 24"W x 25"H

*Image for reference, not exact product



Finishes:
HPL Surface: Patina, Instant Iron 2873, Grade 1
Edge: 6527 Merle
Metal: Graphite Matte 4180

409

Locations:

1	M102 Breakout
2	M106 Breakout
1	M117 Breakout
4	M118 Collaboration
1	M137 Breakout
2	M141 Breakout
3	N112 Collaboration
2	N128 Computer Lab
4	N132 Collaboration
3	N137 Classroom
3	N142 Classroom
2	N143 Classroom
1	P118 Office
1	P121 Office

Item	Total Qty	Manufacturer	Model No.	Location Qty	Description
				1	P122 Wellness
				1	P123 Office
				1	P124 Office
				1	P126 Office
				2	P141 Learning Commons
				1	M202 Breakout
				2	M206 Breakout
				1	M217 Breakout
				4	M218 Collaboration
				3	M219 Classroom
				2	M228 Classroom
				2	M241 Breakout
				3	M237 Breakout
				3	N211 Collaboration
				3	N215 Classroom
				2	N219 Classroom
				2	N231 Collaboration
				2	N235 Classroom
				3	N237 Classroom
				2	P200 Commons
				1	P202 Classroom
				1	P204 Office
				1	P205 Classroom
				2	P209 Breakout

410

Item	Total Qty	Manufacturer	Model No.	Location Qty	Description
E3	31	Steelcase	TS3HL		Campfire Half Lounge Size: 32" D x 33" W x 29" H No Seam, Single Upholstery
					*Image for reference, not exact product
					Finishes:
					Upholstery: Designtex, Aspect, Lazuli, 3887-402 (Vinyl, Price Group 4)
					Locations:
				2	N128 Computer Lab
				2	N137 Classroom
				2	N142 Classroom
				2	N143 Classroom
				1	P118 Office
				1	P121 Office
				1	P122 Wellness
				1	P123 Office
				1	P124 Office
				1	P126 Office
				2	M219 Classroom
				2	M228 Classroom
				2	N215 Classroom
				2	N219 Classroom
				2	N231 Collaboration




411

Item	Total Qty	Manufacturer	Model No.	Location Qty	Description
				2	N235 Classroom
				2	N237 Classroom
				1	P202 Classroom
				1	P204 Office
				1	P205 Classroom

412


Item	Total Qty	Manufacturer	Model No.	Location Qty	Description
E4	5	Coalesse	COLAGLL31		Lagunitas Lounge 3 Seat with Low Back Screen 3 Articulating Backs Size: 76 3/4”W x 34”D x 32 3/8”H Seat Height: 16"H
					*Image for reference, not exact product
					Finishes: Upholstery: ArcCom, Insight AC-63541, Fir #22 (COM) Screen Knit: Lagunitas Knit, 5K59 Coal Bracket Finish: 4141 Platinum Matte
					Locations:
				1	N112 Collaboration
				3	P141 Learning Commons
				1	N211 Collaboration

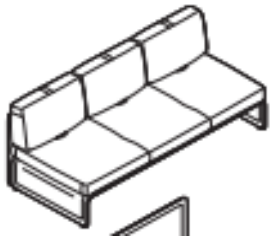

413

Item	Total Qty	Manufacturer	Model No.	Location Qty	Description
E5	5	Steelcase	COLAGLL32		Lagunitas Lounge 3 Seat with Low Back Screen & One Side Screen 2 Articulating Back, 1 Corner Cushion Left Handed / Right Handed *(Refer to Drawing)* Size: 85”W x 34”D x 32 3/8”H Seat Height: 16"H **Finishes:** Upholstery: ArcCom, Insight AC-63541, Fir #22 (COM) Screen Knit: Lagunitas Knit, 5K59 Coal Bracket Finish: 4141 Platinum Matte **Locations (Right Handed):** 1 N112 Collaboration 1 N211 Collaboration **Locations (Left Handed):** 1 N112 Collaboration 1 P141 Learning Commons 1 N211 Collaboration

*Image for reference, not exact product

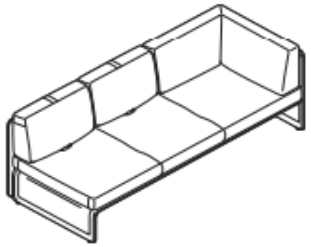

414

Item	Total Qty	Manufacturer	Model No.	Location Qty	Description
E6	1	Steelcase	488WE		Brody Privacy WorkLounge with Extension Right-Hand with Plastic Trim with Acrylic Screen No Power, No Light, No Footrest

*Image for reference, not exact product



Finishes:

Color Scheme: Light

- Foot: Seagull 7243
- Screen Brackets: Seagull 7243
- Frame: Merle 7360
- Lower Surround Trim: Seagull 6053
- Seat Shell: Platinum Solid 6249

Upholstery on lower surround: Designtex - Loop to Loop, Kermit 3467-501

Upholstery on seat: Stinson - Tessuto 2.0, Strada TES 241

Trim: Plastic

Screen: Acrylic - Satin Ice 6559

Personal Worksurface & Caddy: Seagull 6053

Personal Worksurface Arm: Platinum Metallic 4799

HPL Side Surface: Seagull 2883
Back of Caddy: Merle 6527

Locations:

1	P141 Learning Commons

415

Item	Total Qty	Manufacturer	Model No.	Location Qty	Description
E7	6	Steelcase	TS31409		Jenny Lounge - Round 30"W x 32"D x 31.75"H Seat Height: 16"H Single Upholstery with Solid Round Wood Legs **Finishes:** Upholstery: Designtex, Alphabet, Iron 3877-802, Price Group 4, Vinyl Wood Finish: Clear Maple V1AM **Locations:**
				4	P141 Learning Commons
				1	P200 Commons
				1	P209 Breakout

*Image for reference, not exact product



416

Item	Total Qty	Manufacturer	Model No.	Location Qty	Description
E8	2	Steelcase	TS31409		Jenny Lounge - Round 30"W x 32"D x 31.75"H Seat Height: 16"H
	*Image for reference, not exact product				Single Upholstery with Solid Round Wood Legs
					Finishes:
					Upholstery: Designtex, Aspect, Lazuli 3887-402, Price Group 4, Vinyl
					Wood Finish: Clear Maple V1AM
					Locations:
				2	N133 Staff Lounge

417

CATEGORY F

NOT USED

CATEGORY F: NOT USED

Item	Total Qty	Manufacturer	Model No.	Location Qty	Description
F		**NOT USED**			

CATEGORY G

MEDIA TECHNOLOGIES

CATEGORY G: MEDIA TECHNOLOGIES

Item	Total Qty	Manufacturer	Model No.	Location Qty	Description
G1	1	Media Technologies	DT-A4296L-42		Downtown Table - Rectangle Size: 42" x 96" x 42"H with Laminate Panels No Power **Finishes:** HPL Surface & Side Panels: Formica, Sarum Twill 8827-58 Edge: Self Edge **Locations:**
				1	P141 Learning Commons

*Image for reference, not exact product



421

CATEGORY G: MEDIA TECHNOLOGIES

Item	Total Qty	Manufacturer	Model No.	Location Qty	Description
G2a	3	Media Technologies	V21-3612M		21-Series Bookmark Shelving 12"D Starter Size: 36"H x 37"W x 12"D with Maple Veneer with Leveling Kit - (2) per Starter Unit **Finishes:** Finish on Maple: Natural Maple NM 30 Stain on Maple: Clear *Anchor to wall per drawings* **Locations:**
				3	P141 Learning Commons

*Image for reference, not exact product




422

CATEGORY G: MEDIA TECHNOLOGIES

Item	Total Qty	Manufacturer	Model No.	Location Qty	Description
G2b	13	Media Technologies	V21-3612AM		21-Series Bookmark Shelving 12"D Adder Size: 36"H x 36"W x 12"D with Maple Veneer with Leveling Kit - (1) per Adder Unit **Finishes:** Finish on Maple: Natural Maple NM 30 Stain on Maple: Clear *Anchor to wall per drawings* **Locations:**
				13	P141 Learning Commons

*Image for reference, not exact product

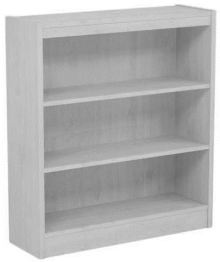

423

CATEGORY H

ERGOTRON

CATEGORY H: ERGOTRON

Item	Total Qty	Manufacturer	Model No.	Location Qty	Description
H1	70	Ergotron	24-547-003		LearnFit Sit-Stand Desk Size: 32"W x 22"D Height Adjustable, 29"H - 44"H with Storage Bin Accessory **Finishes:** Laminate: Silver Brushed Bin: Grey **Locations:**
				1	M103 Collaboration
				1	M104 Classroom
				1	M105 Classroom
				1	M108 Classroom
				1	M118 Collaboration
				1	M119 Science Lab
				1	M123 Science Lab
				1	M126 Science Lab
				1	M129 Science Lab
				1	M136 Classroom
				1	M138 Classroom
				1	M139 Classroom
				1	N102 Classroom

*Image for reference, not exact product



425

CATEGORY H: ERGOTRON

Item	Total Qty	Manufacturer	Model No.	Location Qty	Description	
				1	N112 Collaboration	
				1	N113 Science Lab	
				1	N116 Science Lab	
				1	N118 Science Lab	
				1	N123 Science Lab	
				1	N128 Computer Lab	
				1	N129 Classroom	
				1	N137 Classroom	
				1	N143 Classroom	426
				1	N142 Classroom	
				1	P107 Office	
				1	P109 Office	
				1	P113 Office	
				1	P118 Office	
				1	P121 Office	
				1	P123 Office	
				1	P124 Office	
				1	P135 Principal	
				1	P141 Learning Commons	
				1	M203 Collaboration	
				1	M204 Classroom	
				1	M205 Classroom	
				1	M208 Classroom	
				1	M218 Collaboration	

CATEGORY H: ERGOTRON

Item	Total Qty	Manufacturer	Model No.	Location Qty	Description	
				1	M219 Classroom	
				1	M221 Classroom	
				1	M222 Classroom	
				1	M223 Classroom	
				1	M226 Classroom	
				1	M227 Classroom	
				1	M228 Classroom	
				1	M229 Classroom	
				1	M236 Classroom	427
				1	M238 Classroom	
				1	M239 Classroom	
				1	N201 Classroom	
				1	N211 Collaboration	
				1	N212 Classroom	
				1	N213 Classroom	
				1	N214 Classroom	
				1	N215 Classroom	
				1	N217 Classroom	
				1	N219 Classroom	
				1	N221 Classroom	
				1	N222 Classroom	
				1	N227 Classroom	
				1	N228 Computer Lab	
				1	N229 Conference	

CATEGORY H: ERGOTRON

Item	Total Qty	Manufacturer	Model No.	Location Qty	Description
				1	N231 Collaboration
				1	N235 Classroom
				1	N237 Classroom
				1	P201 Collaboration
				1	P202 Classroom
				1	P205 Classroom
				1	P207 Classroom
				1	P210 Classroom
				1	P212 Classroom

428

CATEGORY I

NOT USED

CATEGORY I: NOT USED

Item	Total Qty	Manufacturer	Model No.	Location Qty	Description
I		**NOT USED**			

CATEGORY J

EGAN

CATEGORY J: EGAN

Item	Total Qty	Manufacturer	Model No.	Location Qty	Description
J1	55	Egan	VSF3660		V-Series Mobile, 2-Sided with 4-Point Base Size: 36"W x 60"H x 20"D
					*Image for reference, not exact product
					Finishes:
					Surface: EVS (both sides) Frame: Clear Anodized
					432
					Locations:
				2	M103 Collaboration
				1	M104 Classroom
				1	M105 Classroom
				1	M108 Classroom
				1	M118 Collaboration
				1	M136 Classroom
				1	M138 Classroom
				1	M139 Classroom
				1	N102 Classroom
				2	N112 Collaboration
				1	N128 Computer Lab
				1	N137 Classroom
				1	N142 Classroom
				1	N143 Classroom



CATEGORY J: EGAN

Item	Total Qty	Manufacturer	Model No.	Location Qty	Description	
				2	M203 Collaboration	
				1	M204 Classroom	
				1	M205 Classroom	
				1	M208 Classroom	
				1	M218 Collaboration	
				1	M219 Classroom	
				1	M221 Classroom	
				1	M222 Classroom	
				1	M223 Classroom	433
				1	M226 Classroom	
				1	M227 Classroom	
				1	M228 Classroom	
				1	M229 Classroom	
				1	M236 Classroom	
				1	M238 Classroom	
				1	M239 Classroom	
				1	N201 Classroom	
				2	N211 Collaboration	
				1	N212 Classroom	
				1	N213 Classroom	
				1	N214 Classroom	
				1	N215 Classroom	
				1	N217 Classroom	
				1	N219 Classroom	

CATEGORY J: EGAN

Item	Total Qty	Manufacturer	Model No.	Location Qty	Description
				1	N221 Classroom
				1	N222 Classroom
				1	N227 Classroom
				1	N229 Conference
				1	N231 Collaboration
				1	N235 Classroom
				1	N237 Classroom
				1	P141 Learning Commons
				1	P200 Commons
				1	P201 Collaboration
				1	P202 Classroom
				1	P205 Classroom
				1	P207 Classroom

434

CATEGORY K

INTEGRA

CATEGORY K: INTEGRA

Item	Total Qty	Manufacturer	Model No.	Location Qty	Description
K1	23	Integra	COST-1		Coffee House Lounge, Clean Out 22" Straight with Sled Base with HPL Tablet Arm, Right Handed As Seated with 20lb Counter Weight **Finishes:** Upholstery: Arc Com, Insight, AC-63541, Fir #22, Grade O HPL Laminate: Pionite, Hardrock Maple WM791-S Edgeband: Vanilla Metal: Onyx **Location:**
				1	M102 Breakout
				2	M103 Collaboration
				1	M106 Breakout
				1	M117 Breakout
				1	M131 Breakout
				1	M137 Breakout
				1	M141 Breakout
				1	N111 Breakout
				1	N124 Breakout
				1	P102 Reception

Image for reference, not exact product.



436

CATEGORY K: INTEGRA

Item	Total Qty	Manufacturer	Model No.	Location Qty	Description
				1	M202 Breakout
				2	M203 Collaboration
				1	M206 Breakout
				1	M217 Breakout
				1	M231 Breakout
				1	M237 Breakout
				1	M241 Breakout
				1	N209 Breakout
				1	N223 Breakout
				1	P208 Breakout
				1	P211 Breakout


437

CATEGORY K: INTEGRA

Item	Total Qty	Manufacturer	Model No.	Location Qty	Description
K2	1	Integra	COST-1		Coffee House Lounge, Clean Out Seat 22" Straight with Sled Base with HPL Tablet Arm, Left Handed As Seated with 20lb Counter Weight **Finishes:** Upholstery: Arc Com, Insight, AC-63539, Smoke #20, Grade O HPL Laminate: Pionite, Hardrock Maple WM791-S Metal: Onyx **Location:**
		**Image for reference, not exact product.*			
				1	P102 Reception

438

CATEGORY K: INTEGRA

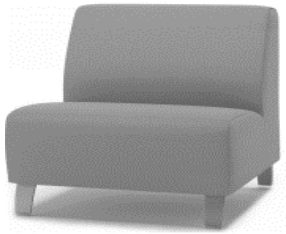
Item	Total Qty	Manufacturer	Model No.	Location Qty	Description
K3	6	Integra	COST-0		Coffee House Lounge, Clean Out Seat 30" Straight with Wood Legs Gang Units, with Rigid Plate Connectors *(refer to drawing for layout)*
		**Image for reference, not exact product.*			**Finishes:** Upholstery: Arc Com, Insight, AC-63539, Smoke #20, Grade O Wood Legs: Pepper
					**Location:**
				6	N133 Staff Lounge

439

CATEGORY K: INTEGRA

Item	Total Qty	Manufacturer	Model No.	Location Qty	Description
K4	2	Integra	CEC-0		Coffee House Lounge, Clean Out Seat 90 Degree Inside Corner Size: 30"W x 30"D x 34"H with Wood Legs Gang Units, with Rigid Plate Connectors *(refer to drawing for layout)* **Finishes:** Upholstery: Arc Com, Insight, AC-63539, Smoke #20, Grade O Wood Legs: Pepper **Location:**
				2	N133 Staff Lounge

**Image for reference, not exact product.*

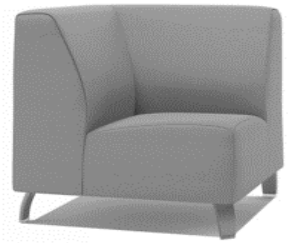

440

CATEGORY L

PALMER HAMILTON

T M P ARCHITECTURE INC.

CATEGORY L: PALMER HAMILTON

Item	Total Qty	Manufacturer	Model No.	Location Qty	Description
L1	7	Palmer Hamilton	22M132960RD		22M Mobile Shaped Table Round - 29"H x 60" Diameter with Casters with EdgeGuard table edge **Finishes:** Surface Laminate: Wilsonart, Crisp Linen 4942-38 EdgeGuard Edge:007 Slate Powdercoat: Black Textured (BLK) **Locations:** 1 N131 Commons 6 P101 Commons

*Image for reference, not exact product



442

CATEGORY L: PALMER HAMILTON

Item	Total Qty	Manufacturer	Model No.	Location Qty	Description
L2	12	Palmer Hamilton	59T0829120EL-S12		59T Shaped Table Elonged Shape, Folding 29"H x 44"W x 120"L with 12 Attached Stools with Casters with EdgeGuard table edge **Finishes:** Surface Laminate: Wilsonart, Crisp Linen 4942-38 EdgeGuard Edge:007 Slate Powdercoat: Black Textured (BLK) Stools: P8 Lava **Locations:** 2 P101 Commons 10 P142 Commons

*Image for reference, not exact product



443

CATEGORY M

OFS

T M P ARCHITECTURE INC.

CATEGORY M: OFS

Item	Total Qty	Manufacturer	Model No.	Location Qty	Description
M1	1	OFS	1480W		Saven High Back Rocker Size: 30.75"W x 29.5"D x 46.5"H Seat Height: 16.75" Stationary Arm, No Arm Cap No Pillow **Finishes:** Upholstery: Grade 4, Spradling, Silvertex, Sterling STX-8840 Legs: Polished Aluminum **Locations:**
				1	P205 Classroom

*Image for reference, not exact product



445

CATEGORY M: OFS

Item	Total Qty	Manufacturer	Model No.	Location Qty	Description
M2	1	OFS	82541F-C		Heya Lounge Chair with Arms, Full Surround and Canopy with Metal Legs and Glide Base with Upholstered Arm Top No Power Outside Dimensions: 43"W x 33.5"D x 66.5"H **Finishes:** Metal Leg Finish: Graphite Lounge Chair Upholstery: Grade 4, Silvertex, Spradling, Marine Blue STX-8801 Fabric Surround Upholstery: Grade 7, ArcCom, Hush, Steel #23, AC-62132 Fabric Surround Upholstery: Grade 7, ArcCom, Hush, Steel #23, AC-62132 Trim Veneer: Solid Ash, Ebony **Locations:** 1 P122 Wellness

*Image for reference, not exact product



446

CATEGORY N

NOT USED

CATEGORY N: NOT USED

Item	Total Qty	Manufacturer	Model No.	Location Qty	Description
N		**NOT USED**			

CATEGORY O

NOT USED

CATEGORY O: NOT USED

Item	Total Qty	Manufacturer	Model No.	Location Qty	Description
O		**NOT USED**			

CATEGORY P

SIT ON IT

T M P ARCHITECTURE INC.

CATEGORY P: SIT ON IT

Item	Total Qty	Manufacturer	Model No.	Location Qty	Description
P1	89	Sit On It	1181.FT2.PS.PB.ARO		Sprout Wire Rod Stacking Chair with Clear Glides Size: 16"D x 18.75"W x 32"H, 18"SH

*Image for reference, not exact product



Finishes:
Plastic: Navy SC5
Frame: Chrome

452

Locations:

8	N131 Commons
65	P101 Commons
16	P142 Commons

CATEGORY P: SIT ON IT

Item	Total Qty	Manufacturer	Model No.	Location Qty	Description
P2	50	Sit On It	1011.FT1.PSS2		Lumin 30" Barstool with Plastic Seat Armless with Standard Multi-Surface Glides Size: 22.1"D x 21.3"W x 40"H, 30"SH **Finishes:** Plastic: Navy SC5 Frame: Silver FC2 **Locations:** 8 N131 Commons 42 P142 Commons

*Image for reference, not exact product




453

CATEGORY P: SIT ON IT

Item	Total Qty	Manufacturer	Model No.	Location Qty	Description
P3	2	Sit On It	CART		Sprout Stacking Cart with Casters Stacks up to 40 High
					Locations:
				2	P101 Commons

*Image for reference, not exact product

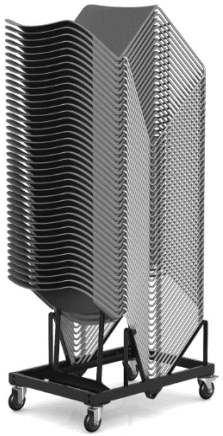

CATEGORY Q

SCHOOL SPECIALTY

CATEGORY Q: SCHOOL SPECIALTY

Item	Total Qty	Manufacturer	Model No.	Location Qty	Description	
Q1	2	School Health	4001384		Recovery Couch with Wooden Legs Size: 26"D x 72"W x 20"H	
					*Image for reference, not exact product	
					Finishes: Upholstery: Navy	
					Locations:	
				2	P105 Health	456



CATEGORY Q: SCHOOL SPECIALTY

Item	Total Qty	Manufacturer	Model No.	Location Qty	Description
Q2	54	Lorell	1505804		Lorell Riveted Steel Shelving Size: 36"W x 18"D x 72"H with 5 Shelves Total Weight Capacity: 3800 lbs **Finishes:** Steel: Black **Locations:**
				6	N106 Storage
				3	N126 Storage
				5	Q101 Receiving
				10	Q102 Storage
				6	M212 Storage
				6	M234 Storage
				6	N205 Storage
				6	N225 Storage
				6	P218 Storage

*Image for reference, not exact product



457

CATEGORY R

SMITH SYSTEM

T M P ARCHITECTURE INC.

CATEGORY R: SMITH SYSTEM

Item	Total Qty	Manufacturer	Model No.	Location Qty	Description
R1	10	Smith System	55000		Flowform Soft Rocker
					Size: 20.55"W x 26.25"D x 25.42"H, SH: 14.5"
					*Image for reference, not exact product
					Finishes:
					Upholstery: Designtex, Alphabet, Iron
					Locations:
				1	N128 Computer Lab
				1	N137 Classroom
				1	N142 Classroom
				1	N143 Classroom
				1	M219 Classroom
				1	M228 Classroom
				1	N215 Classroom
				1	N219 Classroom
				1	N235 Classroom
				1	N237 Classroom



459

CATEGORY R: SMITH SYSTEM

Item	Total Qty	Manufacturer	Model No.	Location Qty	Description
R2	2	Smith System	21001		Six Sloping Shelf Truck Size: 18"D x 36"W x 43"H with 5" Dual Wheel Casters
					*Image for reference, not exact product
					
					Finishes: Metal: Platinum
					Locations:
				2	P141 Learning Commons

460

CATEGORY S

ALLSTEEL

T M P ARCHITECTURE INC.

CATEGORY S: ALLSTEEL

Item	Total Qty	Manufacturer	Model No.	Location Qty	Description	
S1	5	Allsteel	ACEGUS		Rock Lounge	
					Single Upholstery	
					Size: 31"W x 31"D x 31"H	
					*Image for reference, not exact product	
					Finishes:	
					Upholstery: Grade 6, CF Stinson, Tessuto 2.0, Strada TES 241	
					Locations:	
				3	P141 Learning Commons	462
				2	P200 Commons	



CATEGORY S: ALLSTEEL

Item	Total Qty	Manufacturer	Model No.	Location Qty	Description
S2	8	Allsteel	A995C		A990 Series Vertical Metal Storage 5-Drawer, Legal Size: 18.25"W x 28-1/2"D x 60"H
	*Image for reference, not exact product				Key all units alike, matching item S3
					**Finishes:** Metal: Fossil
					Locations:
				8	P119 Secure Storage

CATEGORY S: ALLSTEEL

Item	Total Qty	Manufacturer	Model No.	Location Qty	Description
S3	12	Allsteel	A995		A990 Series Vertical Metal Storage 5-Drawer, Letter Size: 15"W x 28-1/2"D x 60"H
	*Image for reference, not exact product				Key all units alike, matching item S2
					**Finishes:** Metal: Fossil
					Locations:
				12	P129 Storage

464

CATEGORY T

HON

T M P ARCHITECTURE INC.

CATEGORY T: HON

Item	Total Qty	Manufacturer	Model No.	Location Qty	Description
T1	30	Hon	HFLCO1		Flock Square Mini Cube
					Size: 18-1/2"W x 18-1/2"D x 17"H
	*Image for reference, not exact product				with Casters
					Finishes:
					Upholstery: Vinyl, Grade 12, Polygon, Freestyle POL 14
					Locations:
				2	M105 Classroom
				2	M108 Classroom
				2	M138 Classroom
				2	M139 Classroom
				2	M204 Classroom
				2	M205 Classroom
				2	M221 Classroom
				2	M222 Classroom
				2	M227 Classroom
				2	M229 Classroom
				2	M238 Classroom
				2	N212 Classroom
				2	N214 Classroom
				2	N217 Classroom
				2	N221 Classroom



466

CATEGORY U

FOMCORE

T M P ARCHITECTURE INC.

CATEGORY U: FOMCORE

Item	Total Qty	Manufacturer	Model No.	Location Qty	Description
U1	1	Fomcore	SKU-FF004		4' Fom Bean Bag
					Size: 48"L x 48"W x 31"H
	*Image for reference, not exact product				Fully Zippered
					**Finishes:**
					Upholstery: Micro Suede, Dark Grey
					Locations:
				1	P202 Classroom

CATEGORY V

WB MANUFACTURING

CATEGORY V: WB Manufacturing

Item	Total Qty	Manufacturer	Model No.	Location Qty	Description
V1	4	WB Manufacturing	SP3920001-1 / CLW8092-326136-AC		Tomah Workstation, Custom With Phenolic Top & HPL Body Size: 36"W x 60"L x 35.75"H With Heavy Duty Casters With Mho Power Hub - coordinate with Architect for location within unit. Left Configuration: 1 Adjustable Shelf with Doors Right Configuration: 1 Fixed Shelf with 2 Drawer Keying: Key all units alike, building wide. Provide (2) Master keys per building. **Finishes:** Phenolic Resin Surface: Black Laminate Finish: Wrought Iron Paint Finish: Smooth Silver **Locations:** 1 M126 Science Lab 1 M129 Science Lab 1 N118 Science Lab 1 N123 Science Lab

*Image for reference, not exact product



470


CATEGORY V: WB Manufacturing

Item	Total Qty	Manufacturer	Model No.	Location Qty	Description
V2	4	WB Manufacturing	SP3920001-1 / CLW8092-326136-AC		Tomah Workstation, Custom With Epoxy Resin Top & HPL Body Size: 36"W x 60"L x 35.75"H With Glides With Mho Power Hub - coordinate with Architect for location within unit. Left Configuration: 1 Adjustable Shelf with Doors Right Configuration: 1 Fixed Shelf with 2 Drawer Keying: Key all units alike, building wide. Provide (2) Master keys per building. **Finishes:** Epoxy Resin Surface: Black Laminate Finish: Wrought Iron Paint Finish: Smooth Silver **Locations:** 1 M119 Science Lab 1 M123 Science Lab 1 N113 Science Lab 1 N116 Science Lab

*Image for reference, not exact product



471

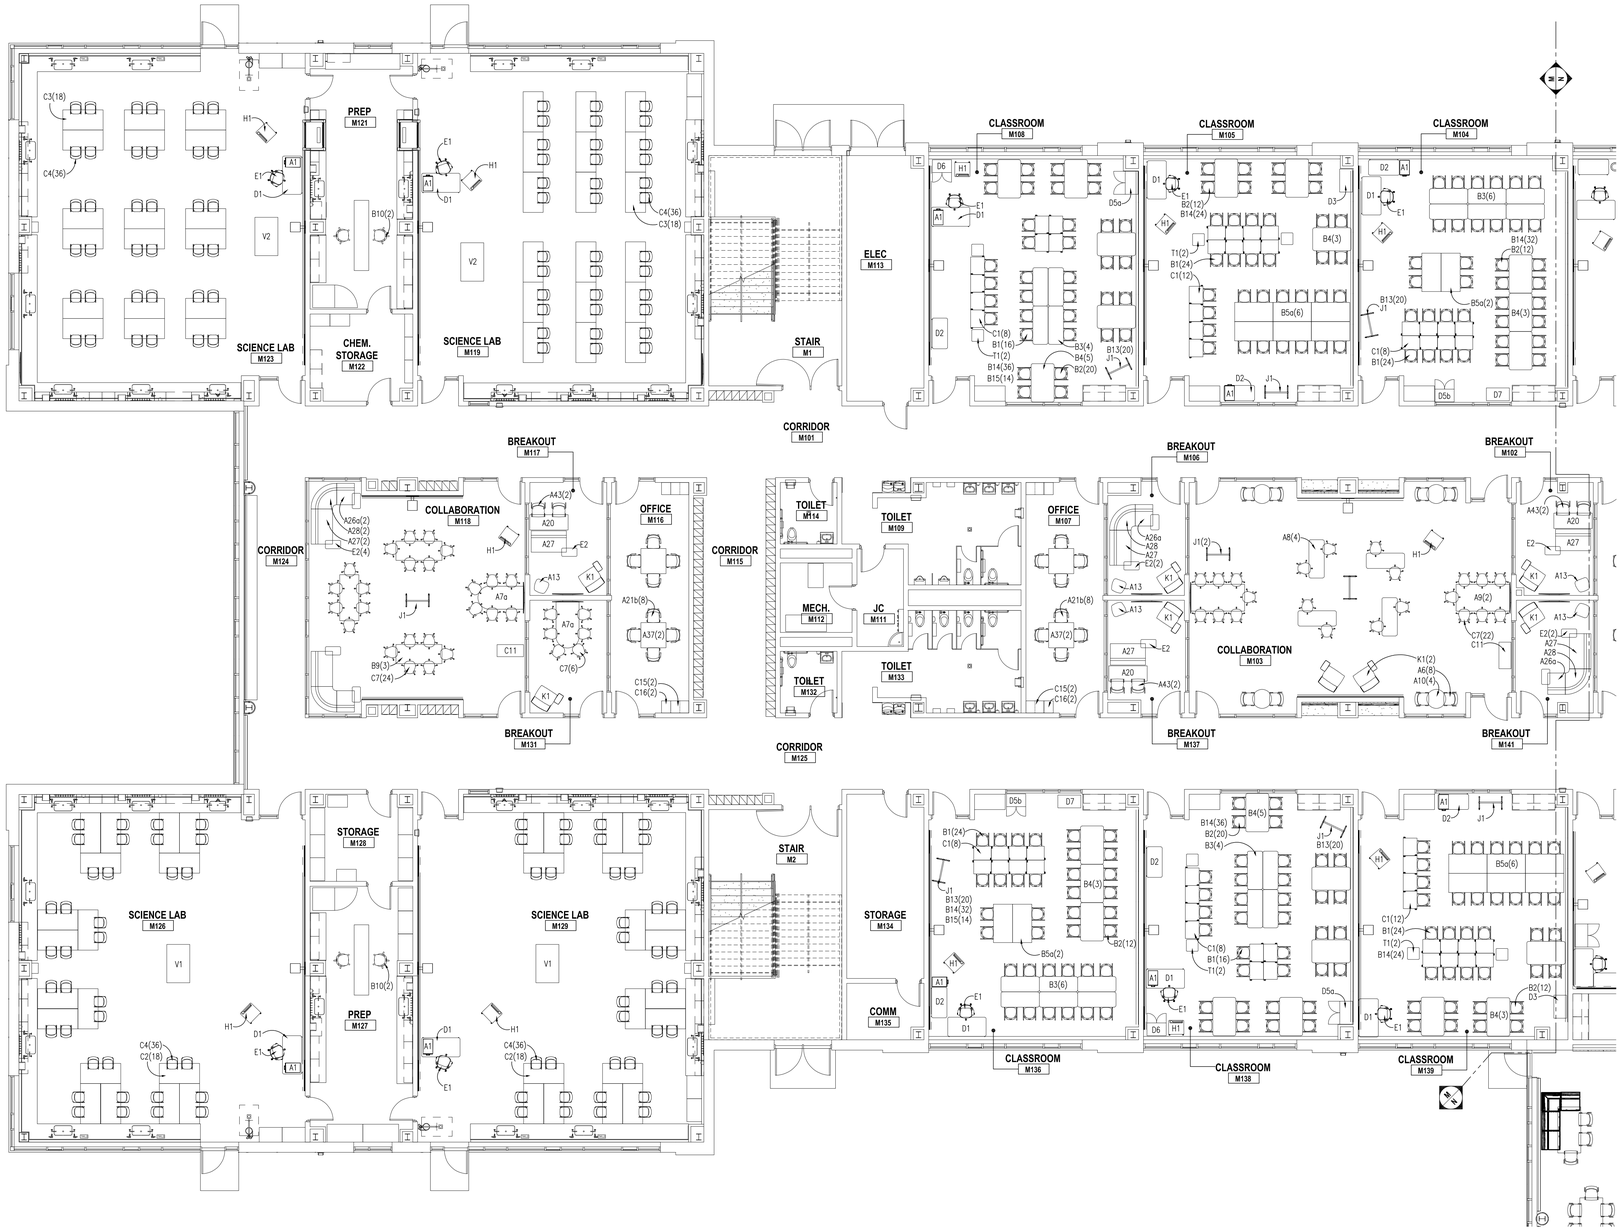

N

FIRST LEVEL FURNITURE PLAN - ZONE M

SCALE: 1/8" = 1'-0"

TMP ARCHITECTURE

TMP ARCHITECTURE INC
259 EAST MICHIGAN AVENUE · SUITE 107
KALAMAZOO · MICHIGAN · 49007
PH · 269.327.0077 FX · 269.327.8090
EM · INFO @TMP-ARCHITECTURE.COM

REGISTRATION SEAL

CONSULTANT

PROJECT TITLE


WESTERN HIGH SCHOOL - PHASE 1 FURNITURE PACKAGE

WALLED LAKE CONSOLIDATED SCHOOL DISTRICT

DRAWING TITLE

First Level Floor Plan Zone 'M'

KEY PLAN

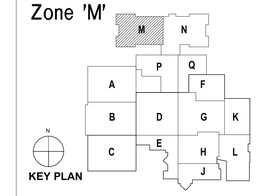

ISSUE DATES

DATE:	ISSUED FOR:
02-26-24	FURNITURE PACKAGE APPROVAL
02-14-24	BOARD APPROVAL
01-14-24	QC REVIEW
12-27-23	QUOTING

DRAWN	EW/NM
CHECKED	SMW
APPROVED	SMW


PROJECT NO.

19059A

DRAWING NO.

A12.1M

Drawing File: Q:\proj\20 Primo\19059\ARDifferences\19059_a12.1M.dwg
Feb 21, 2024 - 9:13am

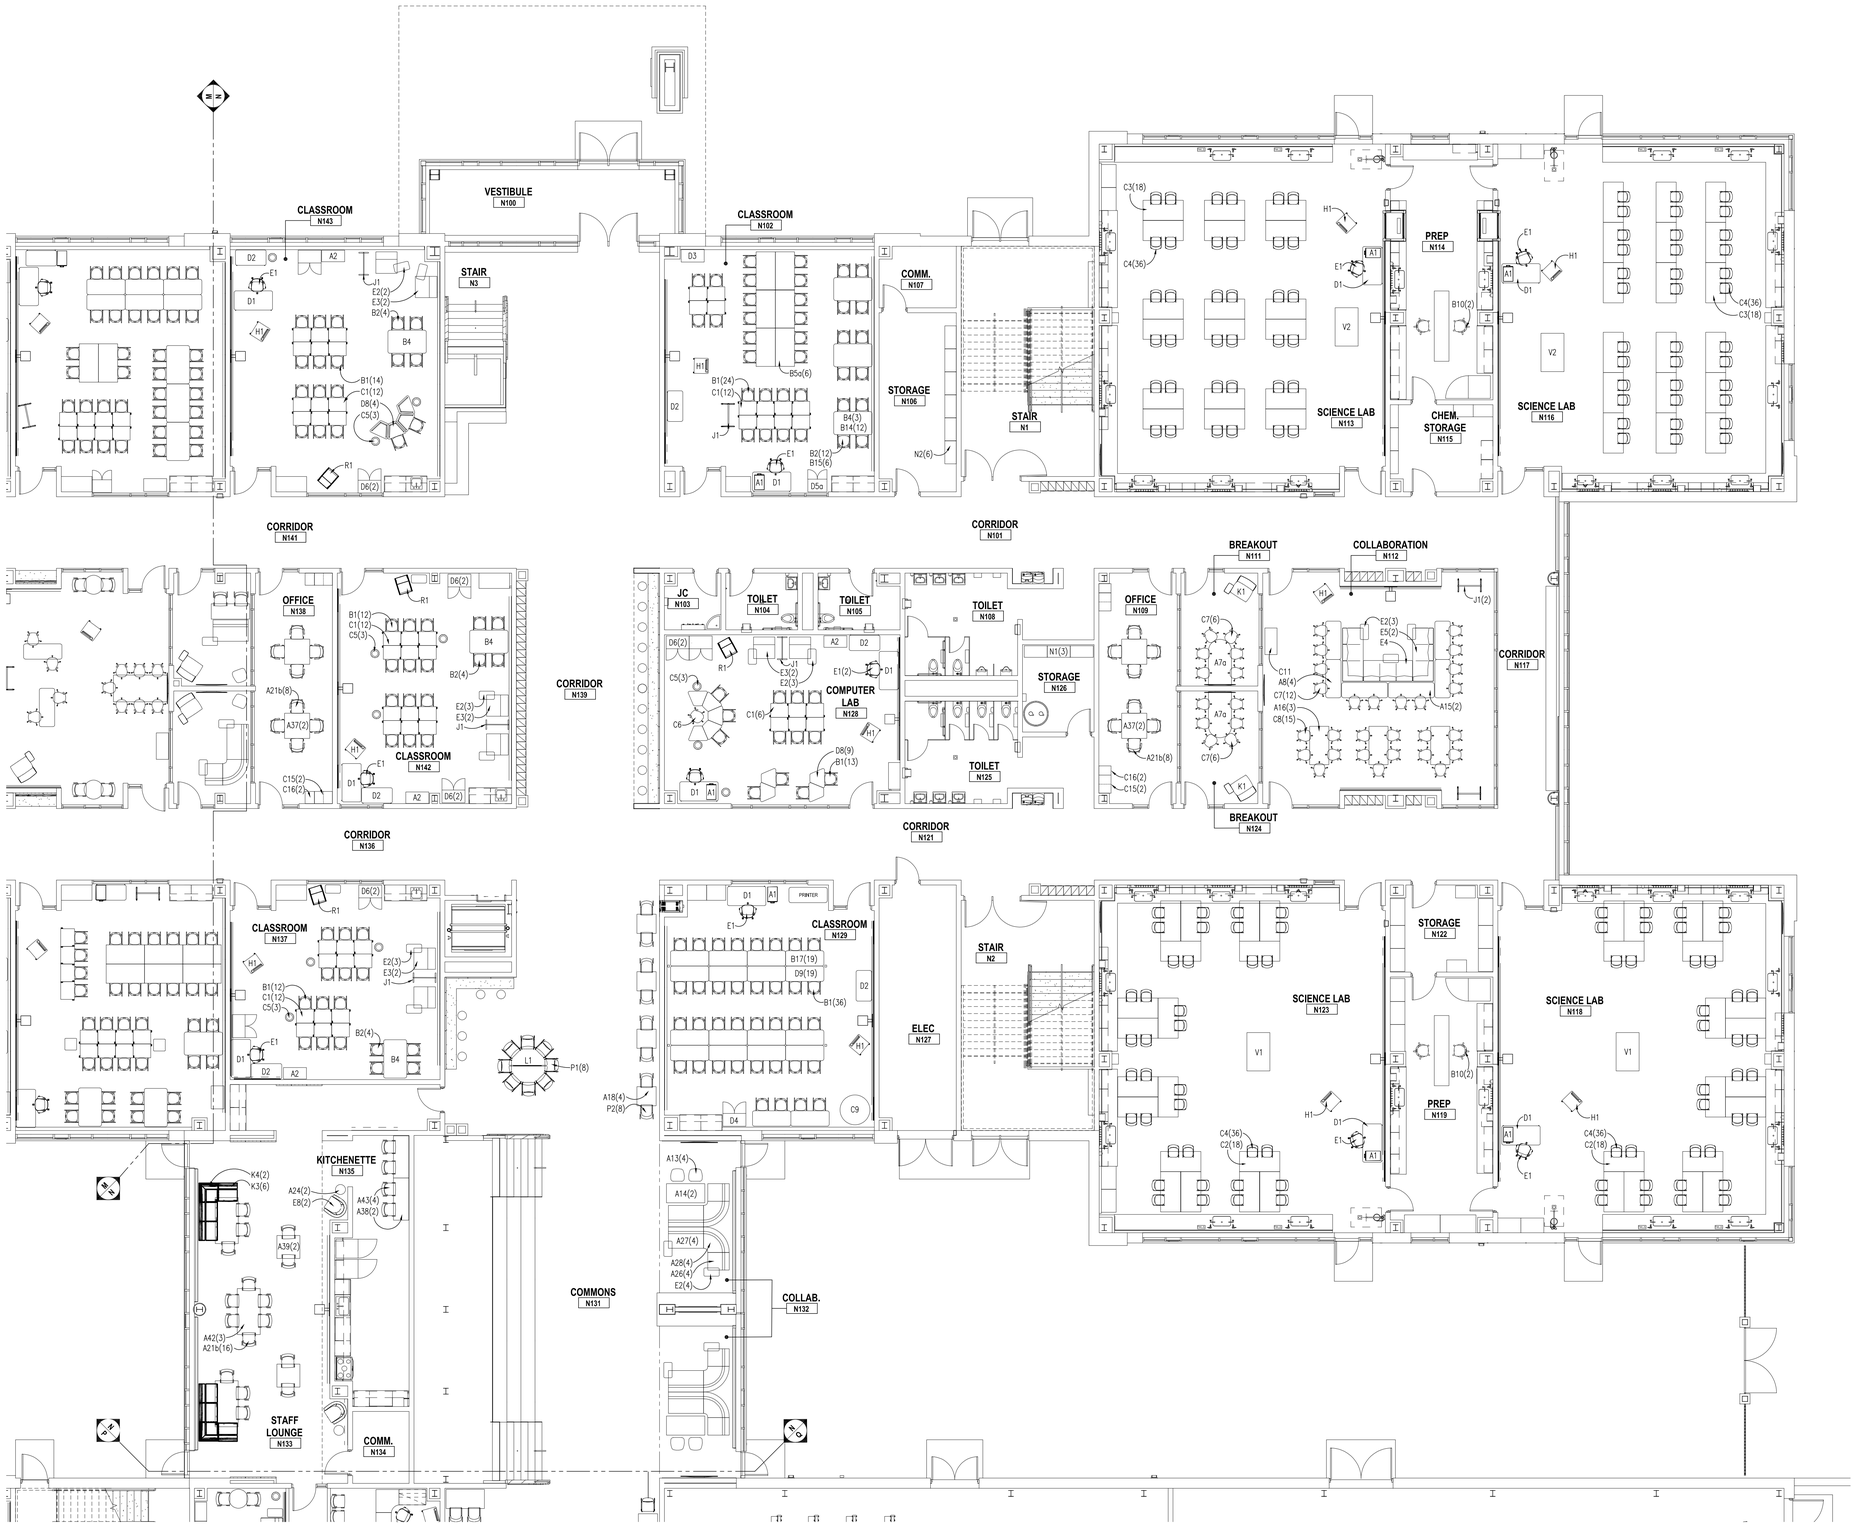

N

FIRST LEVEL FURNITURE PLAN - ZONE N

SCALE: 1/8" = 1'-0"

TMP ARCHITECTURE

TMP ARCHITECTURE INC
259 EAST MICHIGAN AVENUE · SUITE 107
KALAMAZOO · MICHIGAN · 49007
PH · 269.327.0077 FX · 269.327.8090
EM · INFO @TMP-ARCHITECTURE.COM

REGISTRATION SEAL

CONSULTANT


PROJECT TITLE

WESTERN HIGH SCHOOL - PHASE 1 FURNITURE PACKAGE

WALLED LAKE CONSOLIDATED SCHOOL DISTRICT

DRAWING TITLE

First Level Floor Plan
Zone 'N'

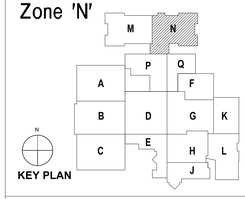

ISSUE DATES

02-26-24	FURNITURE PACKAGE APPROVAL
02-14-24	BOARD APPROVAL
01-14-24	QC REVIEW
12-27-23	QUOTING

DATE:	ISSUED FOR:
DRAWN	EW/NM
CHECKED	SMW
APPROVED	SMW


PROJECT NO.

19059A

DRAWING NO.

A12.1N

Drawing File: Q:\projs\2019\mpvs\19059A\RDS\Revision\19059A_a12.1N.dwg
Feb 27, 2024 - 9:19am

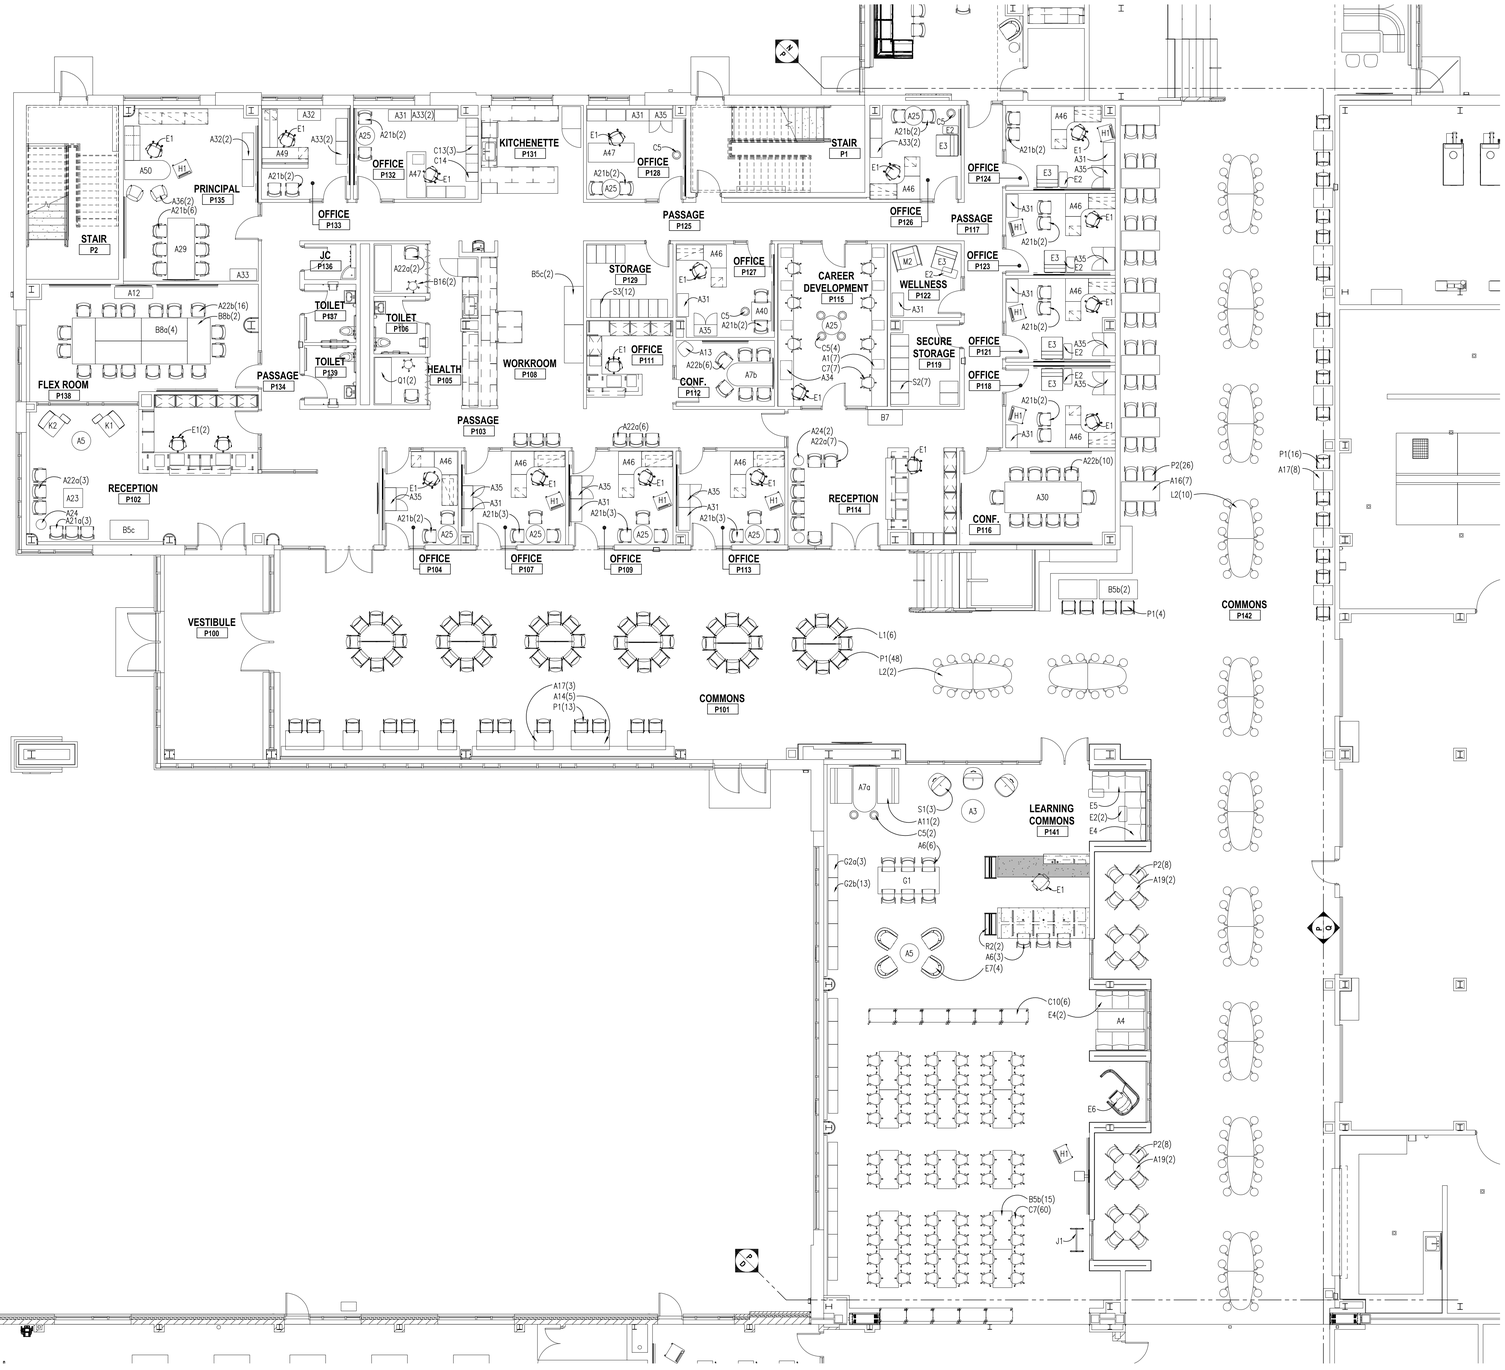

N

FIRST LEVEL FURNITURE PLAN - ZONE P

SCALE: 1/8" = 1'-0"

TMP ARCHITECTURE

TMP ARCHITECTURE INC
259 EAST MICHIGAN AVENUE · SUITE 107
KALAMAZOO · MICHIGAN · 49007
PH · 269.327.0077 FX · 269.327.8090
EM · INFO @TMP-ARCHITECTURE.COM

REGISTRATION SEAL

CONSULTANT


PROJECT TITLE

WESTERN HIGH SCHOOL - PHASE 1 FURNITURE PACKAGE

WALLED LAKE CONSOLIDATED SCHOOL DISTRICT

DRAWING TITLE

First Level Floor Plan
Zone 'P'

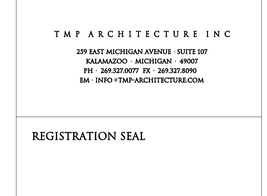

ISSUE DATES

02-26-24	FURNITURE PACKAGE APPROVAL
02-14-24	BOARD APPROVAL
01-14-24	QC REVIEW
12-27-23	QUOTING

DATE:	ISSUED FOR:
DRAWN	EW/NM
CHECKED	SMW
APPROVED	SMW


PROJECT NO.

19059A

DRAWING NO.

A12.1P

Drawing File: Q:\acad\2019\Projects\19059\19059Masters\19059_a12.1P.dwg
Feb 21, 2024 - 9:20pm

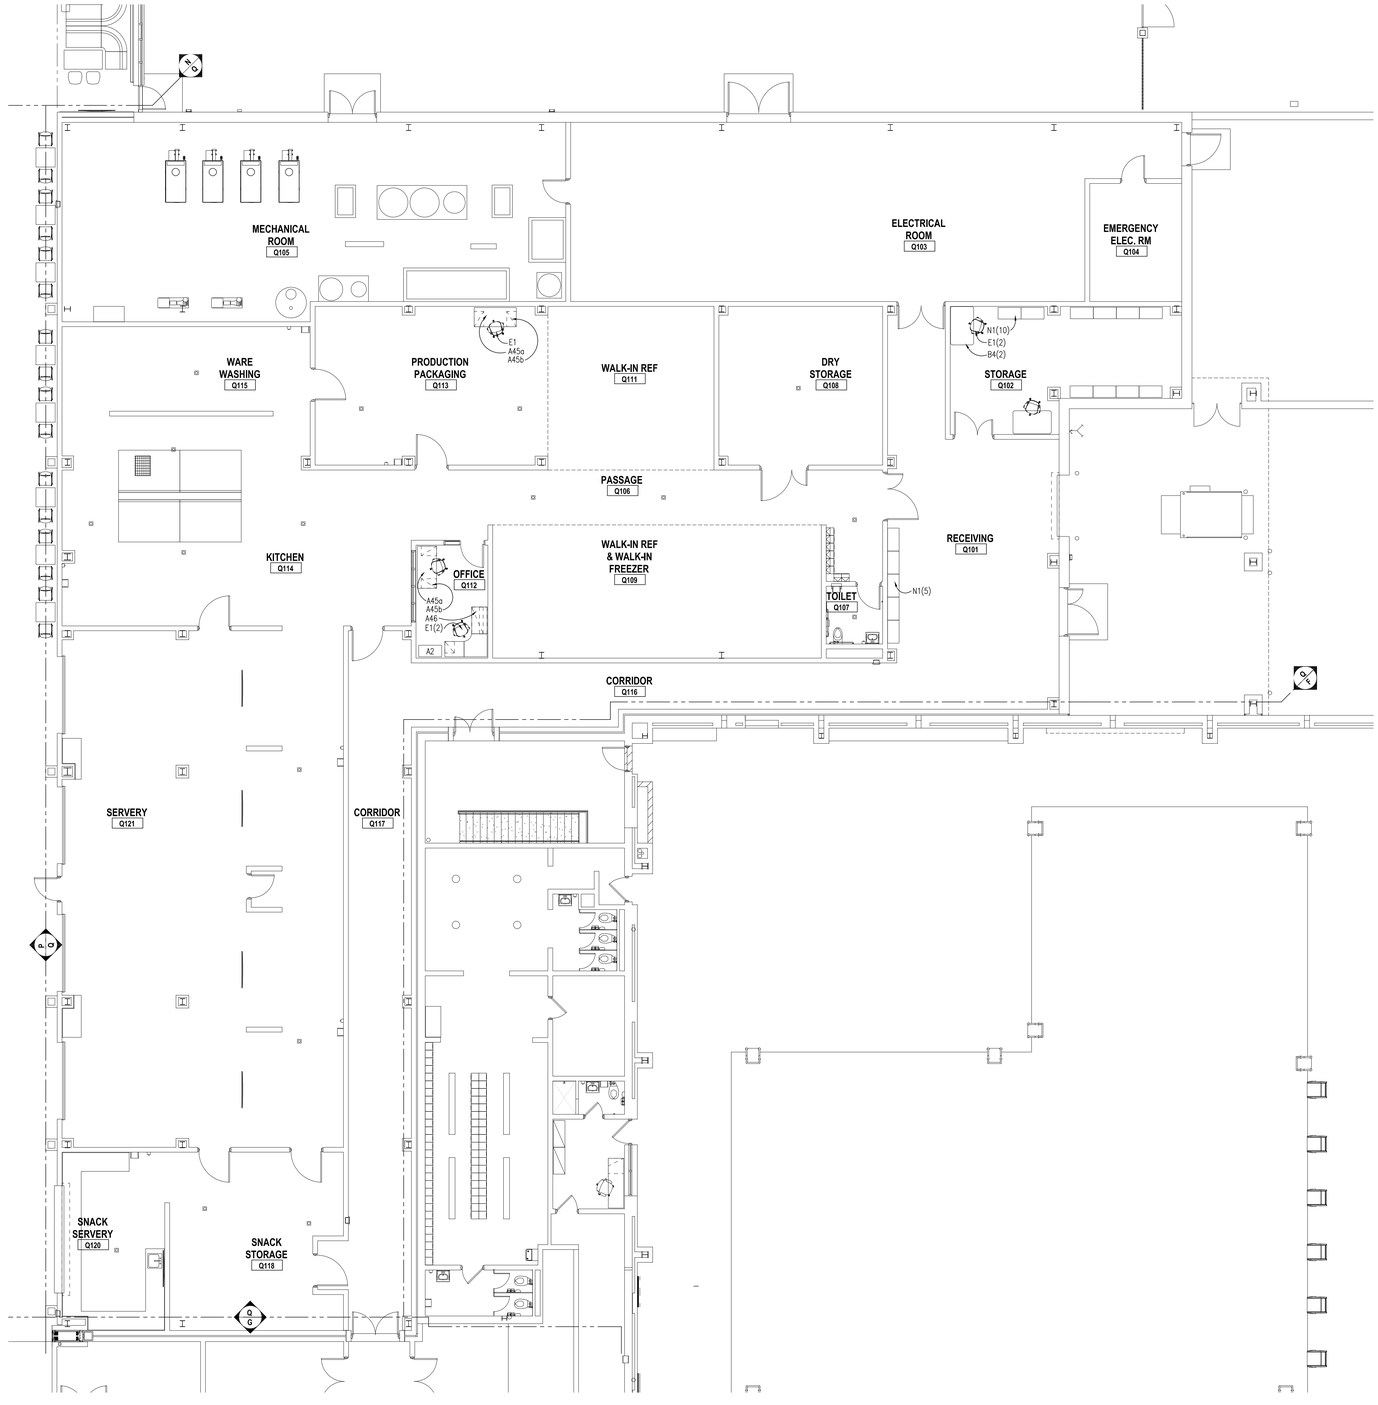

FIRST LEVEL FURNITURE PLAN - ZONE Q

SCALE: 1/8" = 1'-0"

Drawing File: J:\Work\2019\tmp\19059\19059Interiors\19059_A12.1Q.dwg
Feb 21, 2024 - 9:21am

TMP ARCHITECTURE

TMP ARCHITECTURE INC
259 EAST MICHIGAN AVENUE · SUITE 107
KALAMAZOO · MICHIGAN · 49007
PH · 269.327.0077 FX · 269.327.8090
EM · INFO @TMP-ARCHITECTURE.COM

REGISTRATION SEAL

CONSULTANT


PROJECT TITLE

WESTERN HIGH SCHOOL - PHASE 1 FURNITURE PACKAGE

WALLED LAKE CONSOLIDATED SCHOOL DISTRICT

DRAWING TITLE

First Level Floor Plan Zone 'P'

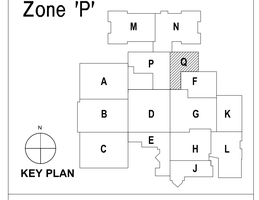

ISSUE DATES

02-26-24	FURNITURE PACKAGE APPROVAL
02-14-24	BOARD APPROVAL
01-14-24	QC REVIEW
12-27-23	QUOTING


DATE:	ISSUED FOR:
DRAWN	EW/NM
CHECKED	SMW
APPROVED	SMW

PROJECT NO.

19059A

DRAWING NO.

A12.1Q

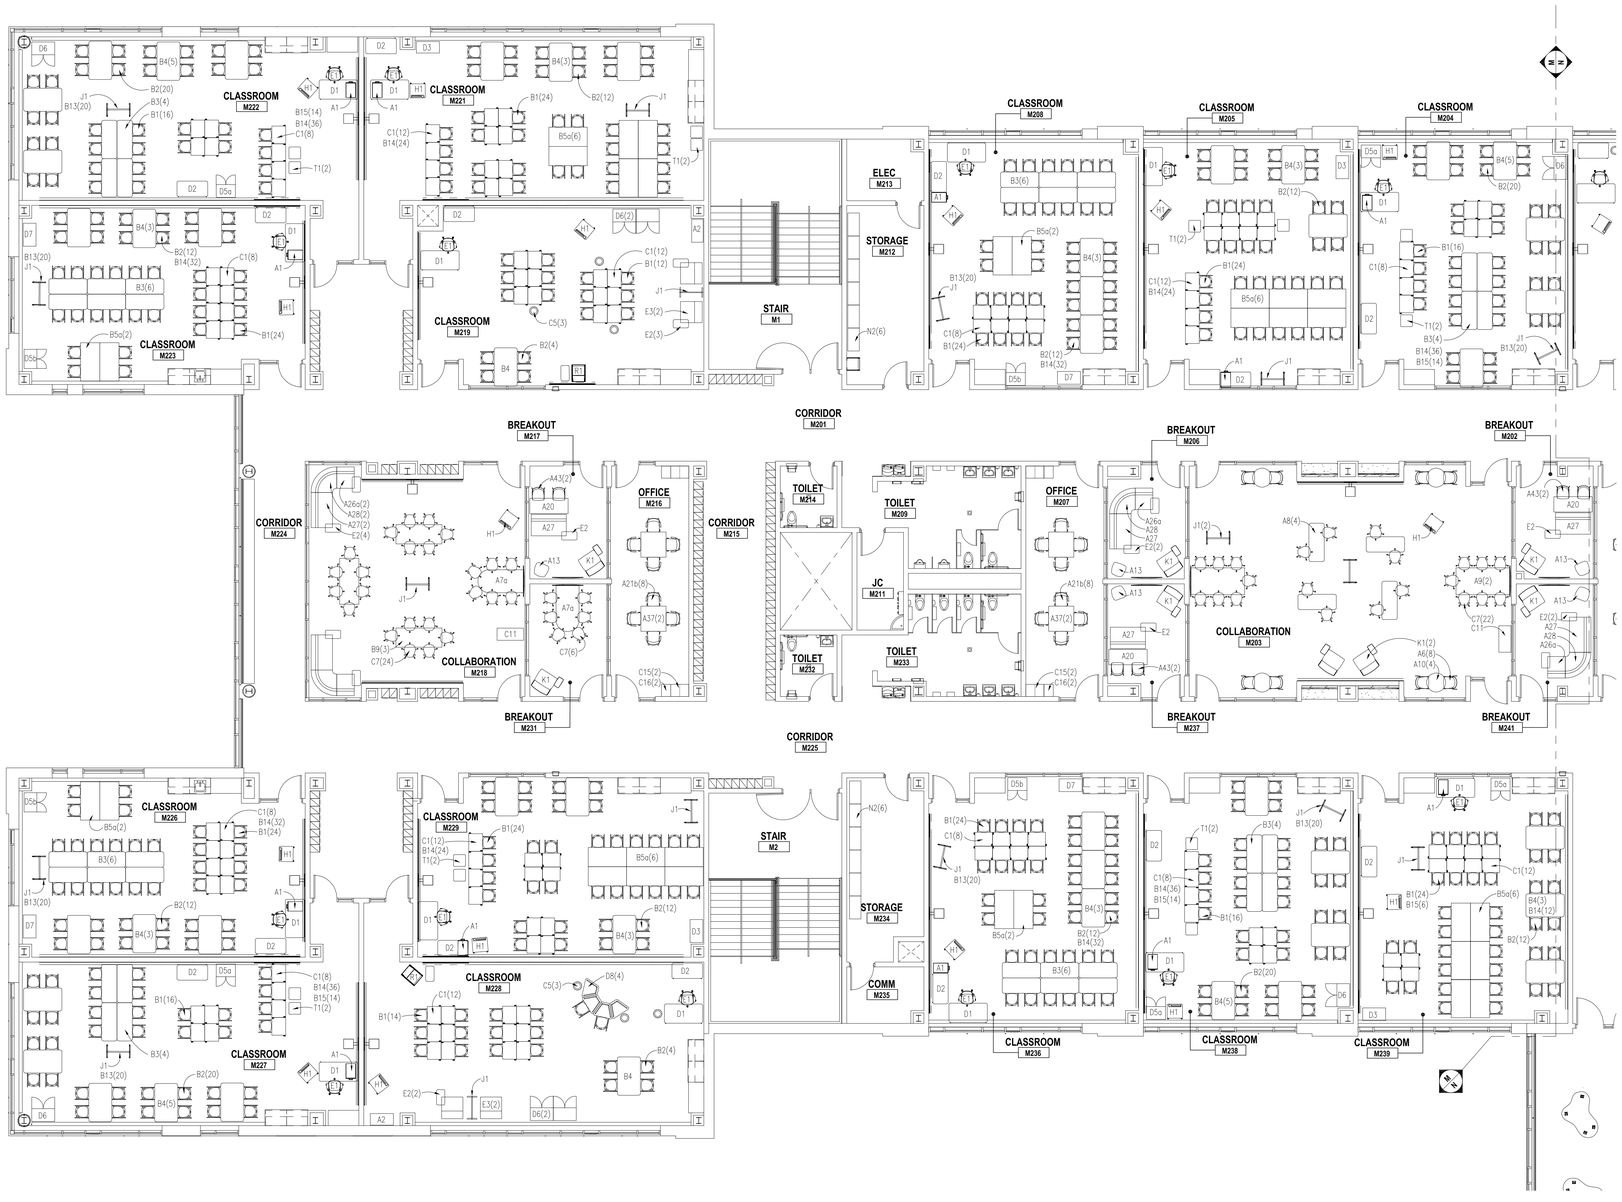

N

SECOND LEVEL FURNITURE PLAN - ZONE M

SCALE: 1/8" = 1'-0"

Drawing File: J:\Jobs\3 2019\tmp\19059\19059Interiors\19059_A12.2M.dwg
Feb 21, 2024 - 9:21am

TMP ARCHITECTURE

TMP ARCHITECTURE INC
259 EAST MICHIGAN AVENUE · SUITE 107
KALAMAZOO · MICHIGAN · 49007
PH · 269.327.0077 FX · 269.327.8090
EM · INFO @TMP-ARCHITECTURE.COM

REGISTRATION SEAL

CONSULTANT


PROJECT TITLE

WESTERN HIGH SCHOOL - PHASE 1 FURNITURE PACKAGE

WALLED LAKE CONSOLIDATED SCHOOL DISTRICT

DRAWING TITLE

Second Level Floor Plan Zone 'M'

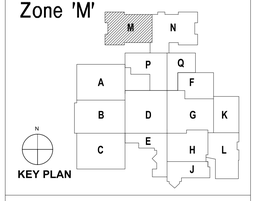

ISSUE DATES

02-26-24	FURNITURE PACKAGE APPROVAL
02-14-24	BOARD APPROVAL
01-14-24	QC REVIEW
12-27-23	QUOTING


DATE:	ISSUED FOR:
DRAWN	EW/NM
CHECKED	SMW
APPROVED	SMW

PROJECT NO.

19059A

DRAWING NO.

A12.2M

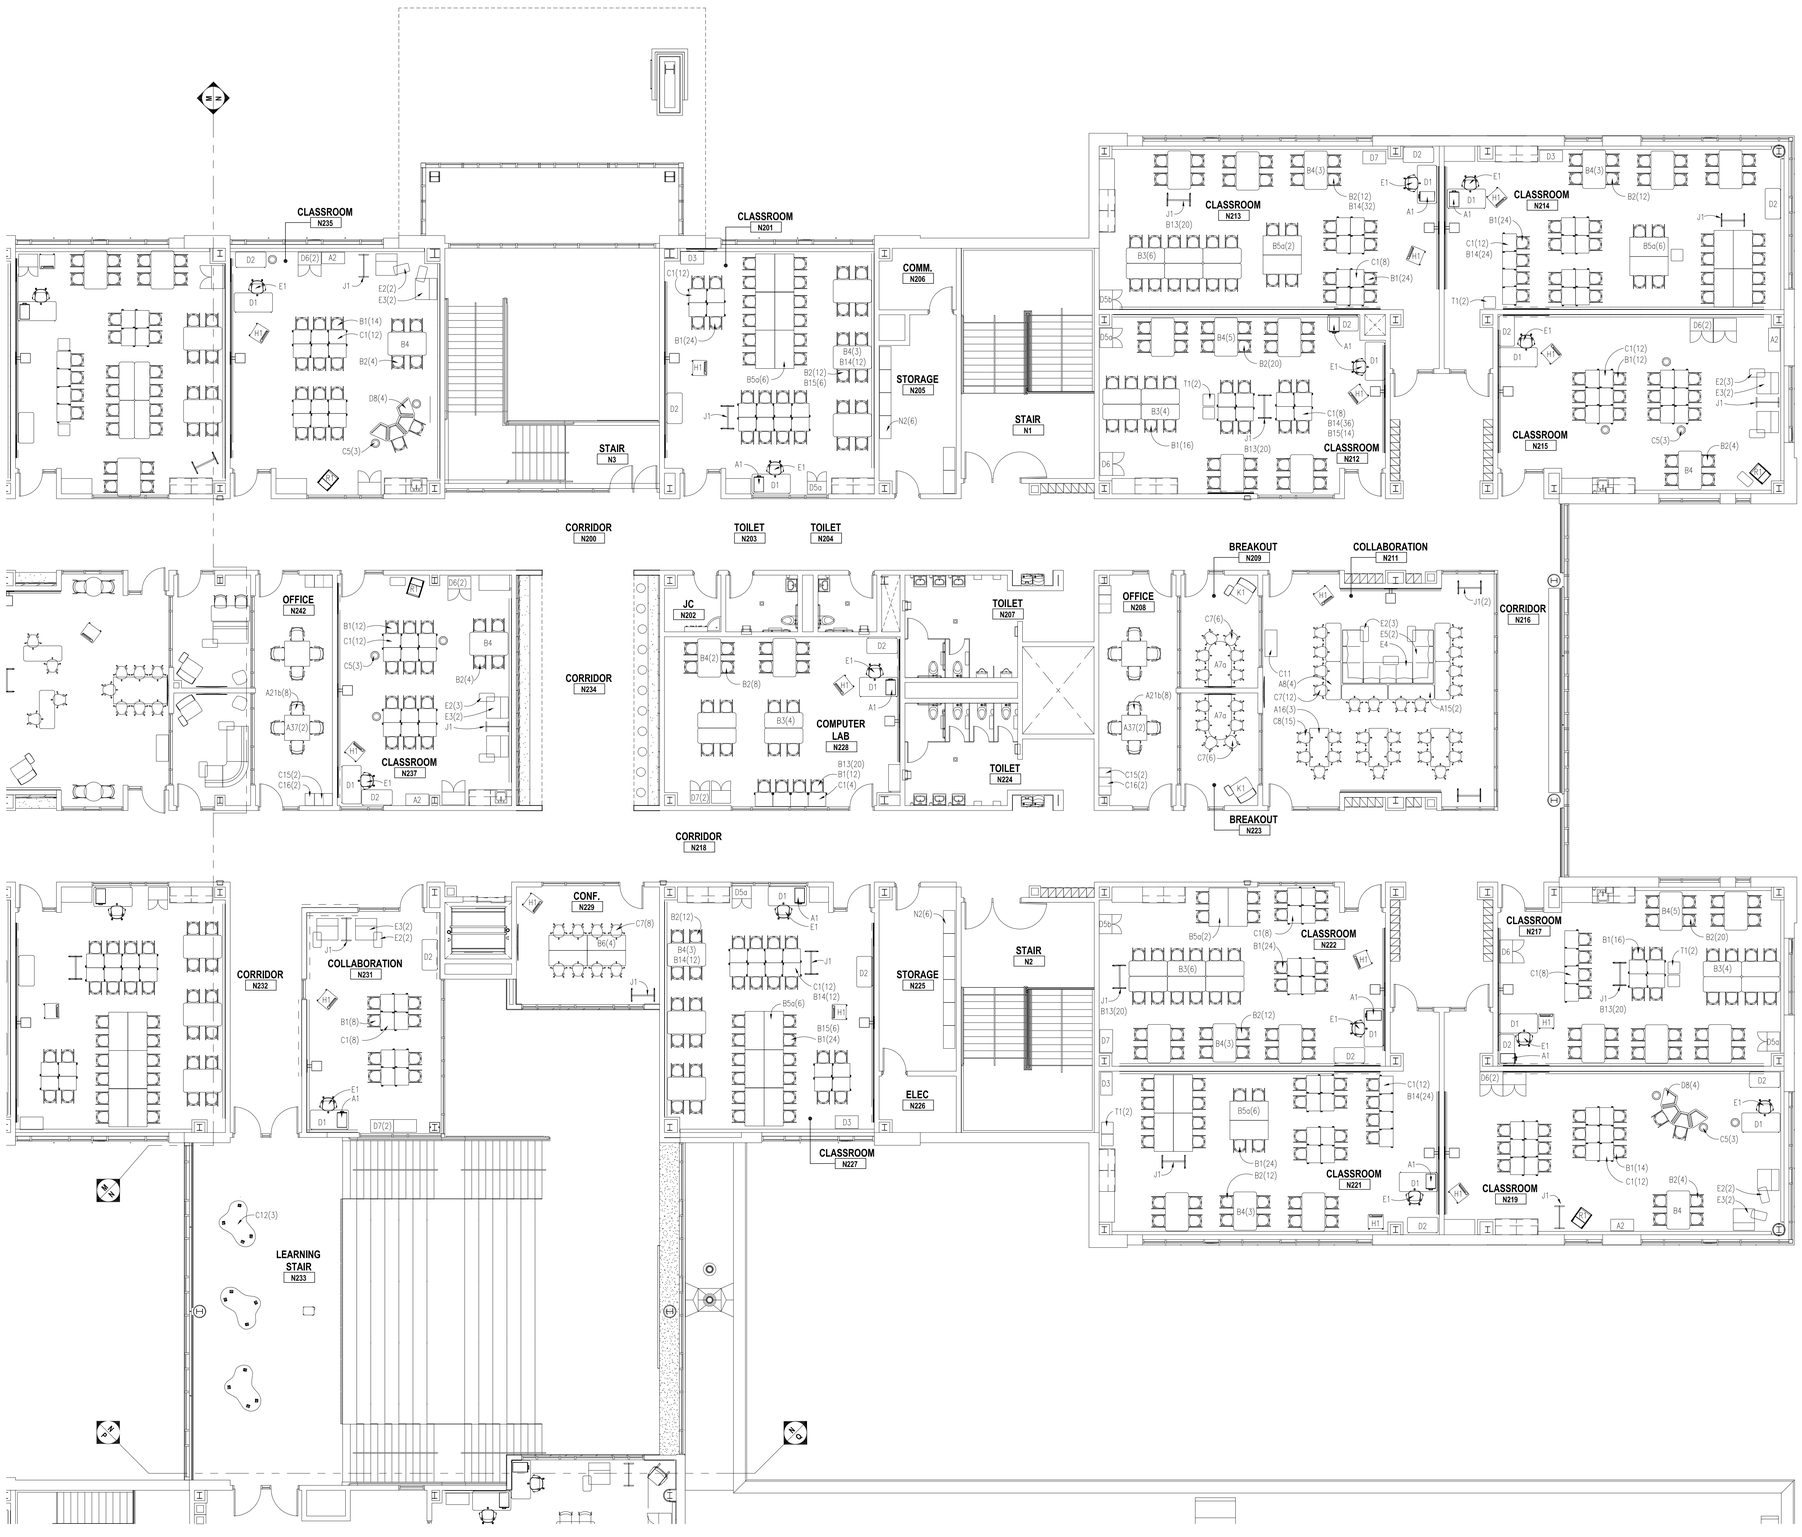

N

SECOND LEVEL FURNITURE PLAN - ZONE N

SCALE: 1/8" = 1'-0"

TMP ARCHITECTURE

TMP ARCHITECTURE INC
259 EAST MICHIGAN AVENUE · SUITE 107
KALAMAZOO · MICHIGAN · 49007
PH · 269.327.0077 FX · 269.327.8090
EM · INFO @TMP-ARCHITECTURE.COM

REGISTRATION SEAL

CONSULTANT


PROJECT TITLE

WESTERN HIGH SCHOOL - PHASE 1 FURNITURE PACKAGE

WALLED LAKE CONSOLIDATED SCHOOL DISTRICT

DRAWING TITLE

Second Level Floor Plan Zone 'N'

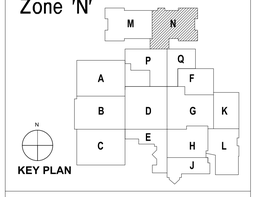

ISSUE DATES

02-26-24	FURNITURE PACKAGE APPROVAL
02-14-24	BOARD APPROVAL
01-14-24	QC REVIEW
12-27-23	QUOTING

DATE:	ISSUED FOR:
DRAWN	EW/NM
CHECKED	SMW
APPROVED	SMW


PROJECT NO.

19059A

DRAWING NO.

A12.2N

Drawing File: D:\Work\20 Primary\19059\19059Interiors\19059_a12.2N.dwg
Feb 21, 2024 - 9:22am

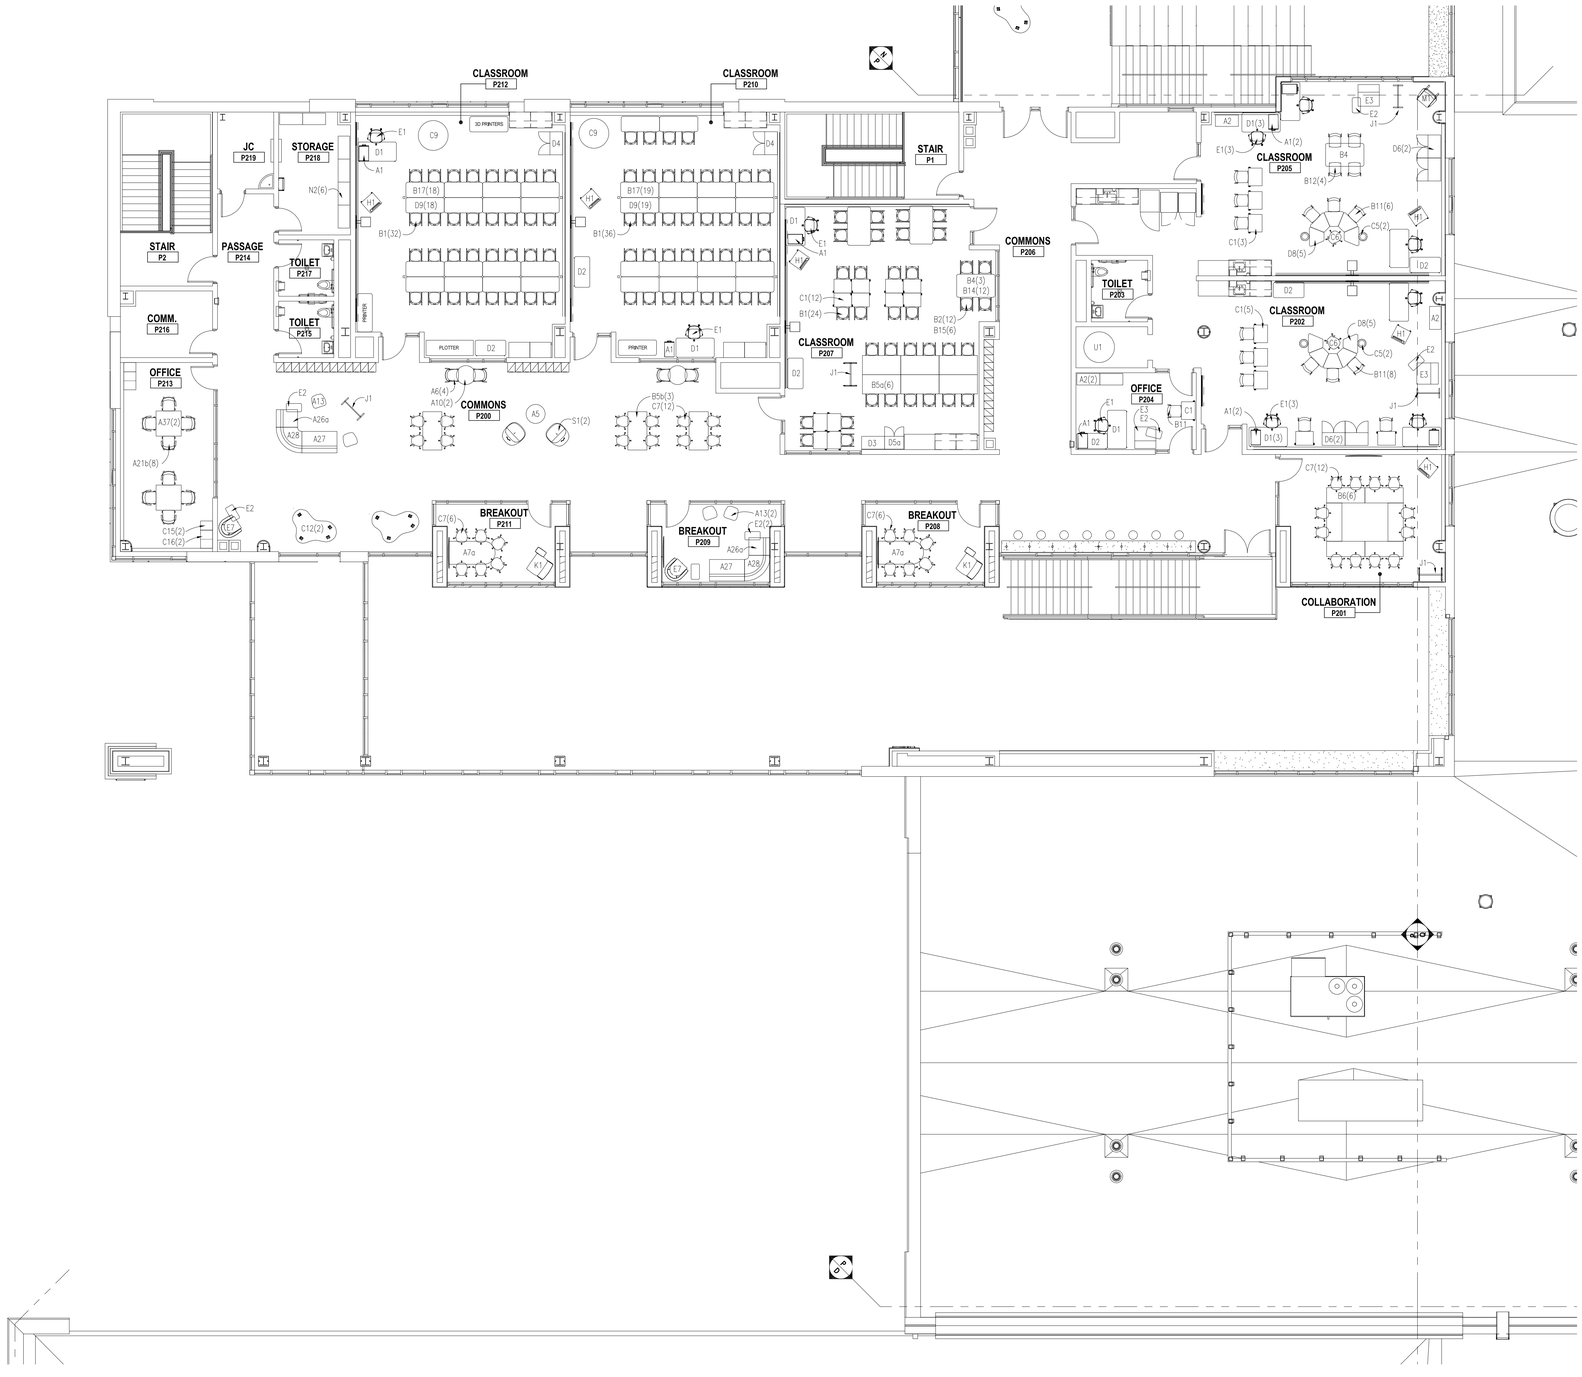

N

SECOND LEVEL FURNITURE PLAN - ZONE P

SCALE: 1/8" = 1'-0"

Drawing File: J:\acad\2019\tmp\19059\19059drawings\19059_A12.2P.dwg
Feb 21, 2024 - 9:23am

TMP ARCHITECTURE

TMP ARCHITECTURE INC
259 EAST MICHIGAN AVENUE · SUITE 107
KALAMAZOO · MICHIGAN · 49007
PH · 269.327.0077 FX · 269.327.8090
EM · INFO @TMP-ARCHITECTURE.COM

REGISTRATION SEAL

CONSULTANT


PROJECT TITLE

WESTERN HIGH SCHOOL - PHASE 1 FURNITURE PACKAGE

WALLED LAKE CONSOLIDATED SCHOOL DISTRICT

DRAWING TITLE

Second Level Floor Plan Zone 'P'

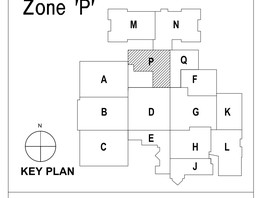

ISSUE DATES

02-26-24	FURNITURE PACKAGE APPROVAL
02-14-24	BOARD APPROVAL
01-14-24	QC REVIEW
12-27-23	QUOTING

DATE:	ISSUED FOR:
DRAWN	EW/NM
CHECKED	SMW
APPROVED	SMW

PROJECT NO.

19059A

DRAWING NO.

A12.2P

ADDITIONAL NEEDS
FURNITURE PACKAGE

TMP PROJECT NO:
19061A, 19064A, 19068A, 19069A, 19071A, 19073A

CATEGORY A

LAKESHORE

CATEGORY A: LAKESHORE

Item	Total Qty	Manufacturer	Model No.	Location Qty	Description
A1	12	Lakeshore Learning	LC153		Lap Desk Flex-Space Student Lap Desk Size: 18"W x 12"D x 11"H
					*Image for reference, not exact product
					Locations:
					Meadowbrook (19071A):
				6	A116/101 Kindergarten Classroom
				3	A132/114 Classroom
					Pleasant Lake (19073A):
				3	TBD Classroom



481

CATEGORY A: LAKESHORE

Item	Total Qty	Manufacturer	Model No.	Location Qty	Description
A2	4	Lakeshore Learning	LC764RG		Wobble Stool Flex-Space Premium Wobble Chairs Size: 14"H **Finishes:** Color: Orange **Locations:** <u>Meadowbrook (19071A):</u> 4 A116/101 Kindergarten Classroom

*Image for reference, not exact product



CATEGORY A: LAKESHORE

Item	Total Qty	Manufacturer	Model No.	Location Qty	Description
A3	8	Lakeshore Learning	LC766GR		Wobble Stool Flex-Space Premium Wobble Chairs Size: 16"H **Finishes:** Color: Green **Locations:** <u>Pleasant Lake (19073A):</u> TBD Classroom
				8	

*Image for reference, not exact product



CATEGORY A: LAKESHORE

Item	Total Qty	Manufacturer	Model No.	Location Qty	Description
A4A	8	Lakeshore Learning	LC768RG		Wobble Stool Flex-Space Premium Wobble Chairs Size: 18"H **Finishes:** Color: Orange **Locations:** <u>Meadowbrook (19071A):</u> 8 A132/114 Classroom

*Image for reference, not exact product



CATEGORY A: LAKESHORE

Item	Total Qty	Manufacturer	Model No.	Location Qty	Description
A4B	3	Lakeshore Learning	LC768GA		Wobble Stool Flex-Space Premium Wobble Chairs Size: 18" H
					*Image for reference, not exact product
					Finishes: Color: Blue
					Locations: Geisler (19061A): 3 A206/206 Classroom



485

CATEGORY A: LAKESHORE

Item	Total Qty	Manufacturer	Model No.	Location Qty	Description
A5	2	Lakeshore Learning	LK364RG		Floor Cushion Flex-Space Premium Floor Seats - Vinyl Upholstery Size: 22" W **Finishes:** Color: Orange **Locations:** <u>Meadowbrook (19071A):</u> 2 A116/101 Kindergarten Classroom

*Image for reference, not exact product



CATEGORY B


KI

T M P ARCHITECTURE INC.

CATEGORY B: KI

Item	Total Qty	Manufacturer	Model No.	Location Qty	Description
B1	1	KI	S7P/1520FFF		700 Series Freestanding Pedestal File Configuration: F/F (File/File) With Counterbalance Weight Size: 15"W x 17-5/8"D x 25-5/16"H Pull Type: Aluminum Bow Tie **Finishes:** Starlight Silver Metallic (SX) **Locations:** <u>Hickory Woods (19068A):</u>
				1	D118/201 Sp. Ed. Classroom

*Image for reference, not exact product

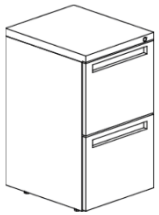

488

CATEGORY B: KI

Item	Total Qty	Manufacturer	Model No.	Location Qty	Description
B2	2	KI	S7P/1520FBBF		700 Series Freestanding Pedestal File Configuration: BBF (Box/Box/File) With Counterbalance Weight Size: 15"W x 17-5/8"D x 25-5/16"H Pull Type: Aluminum Bow Tie **Finishes:** Starlight Silver Metallic (SX) **Locations:** <u>Geisler (19061A):</u> 1 D122/122 Music Classroom 1 A206/206 Classroom

*Image for reference, not exact product



489

CATEGORY B: KI

Item	Total Qty	Manufacturer	Model No.	Location Qty	Description
B3	2	KI	ATBT39PFLS-74P		All-Terrain Binder Tower Size: 22"W x19-5/8"D x 39-3/4"H With Steel Front and Bow Tie Pull (Hinge Right) Base: 4 Casters (2 Locking) Pull Finish: Aluminum **Finishes:** Body Finish: Starlight Silver Metallic (SX) Laminate Top: Wilsonart 4879-38 Steel Mesh Edgeband: Blue Grey EGR **Locations:** <u>Geisler (19061A):</u> 1 D122/122 Music Classroom 1 A206/206 Classroom

*Image for reference, not exact product



490

CATEGORY C

VS AMERICA

CATEGORY C: VS AMERICA

Item	Total Qty	Manufacturer	Model No.	Location Qty	Description
C1	1	VS America	21066		FlipTable-TF Table with Folding Top Size: 63” W x 31-1/2” D x 30" H With Castors With Table Connector With 22mm Radius Corners **Finishes:** Metal Leg Color: 059 Arctic Top Color: 018 Anthracite Edge Color: 018 Anthracite **Locations:** <u>Hickory Woods (19068A):</u> C127 Group Room
				1	

*Image for reference, not exact product



492

CATEGORY C: VS AMERICA

Item	Total Qty	Manufacturer	Model No.	Location Qty	Description
C2A	28	VS America	31400		PantoSwing- LuPo Seat Height: 13-3/8" (No. 3 yellow) With Plastic Glides With Tabletop Edge Protector **Finishes:** Metal Color (M1): Arctic - 059 Plastic Color (C1): Black Grey - 073 **Locations:** <u>Meadowbrook (19071A):</u> 28 A116/101 Kindergarten Classroom

*Image for reference, not exact product



493

CATEGORY C: VS AMERICA

Item	Total Qty	Manufacturer	Model No.	Location Qty	Description
C2B	24	VS America	31400		PantoSwing- LuPo Seat Height: 15-1/4" (No. 4 red) With Plastic Glides With Tabletop Edge Protector
	*Image for reference, not exact product				**Finishes:** Metal Color (M1): Arctic - 059 Plastic Color (C1): Black Grey - 073
					Locations: <u>Pleasant Lake (19073A):</u>
				24	TBD Classroom

494

CATEGORY C: VS AMERICA

Item	Total Qty	Manufacturer	Model No.	Location Qty	Description	
C2C	24	VS America	31400		PantoSwing- LuPo Seat Height: 17" (No. 5 green) With Plastic Glides With Tabletop Edge Protector	
	*Image for reference, not exact product				**Finishes:** Metal Color (M1): Arctic - 059 Plastic Color (C1): Black Grey - 073	495
					**Locations:** <u>Meadowbrook (19071A):</u>	
				24	A132/114 Classroom	

CATEGORY C: VS AMERICA

Item	Total Qty	Manufacturer	Model No.	Location Qty	Description
C2D	15	VS America	31400		PantoSwing- LuPo Seat Height: 18-1/8" (No.6 Blue) With Plastic Glides With Tabletop Edge Protector
	*Image for reference, not exact product				**Finishes:** Metal Color (M1): Arctic - 059 Plastic Color (C1): Black Grey - 073
					Locations: <u>Geisler (19061A):</u>
				15	A206/206 Classroom



496

CATEGORY C: VS AMERICA

Item	Total Qty	Manufacturer	Model No.	Location Qty	Description
C3	19	VS America	21201		Network Table
			CUSTOM		Size: 55-1/8" W x 27-5/8" D
					CUSTOM Adjustable Height: 23.81" - 30.91"H
	*Image for reference, not exact product				With 22mm Radius Corners
					With (2) Castors + (2) Plastic Glides
					**Finishes:**
					Metal Leg Color (M1): Arctic - 059
					Top Color (L3): Anthracite - 018
					Edge Color (L3): Anthracite - 018
			Set Height to:		**Locations:**
					Meadowbrook (19071A):
			23.81"	7	A116/101 Kindergarten Classroom
			28"	6	A132/114 Classroom
					Pleasant Lake (19073A)
			25"	6	TBD Classroom

497

CATEGORY C: VS AMERICA

Item	Total Qty	Manufacturer	Model No.	Location Qty	Description
C4	10	VS America	21090 **Custom**		LiteTable-ST CUSTOM Size: 27-5/8"W x 19-3/4"D Height: 29-1/8"
	*Image for reference, not exact product				**Finishes:** Metal Leg Color (M1): Arctic Table Laminate: Anthracite Table Edge: Anthracite
					Glide Type: 2 Castors, 2 2-Component Glides
					Locations: <u>Geisler (19061A):</u>
				10	A206/206 Classroom

498

CATEGORY C: VS AMERICA

Item	Total Qty	Manufacturer	Model No.	Location Qty	Description	
C5	1	VS America	31508		PantoMove - LuPo Seat Height: 13-3/4" - 17-1/4" Seat Shell Size: L With Hard Casters With 3D Rocking	
	*Image for reference, not exact product				**Finishes:** Metal Color (M1): Arctic - 059 Plastic Color (C1): Black Grey - 073	499
					**Locations:** <u>Meadowbrook (19071A):</u>	
				1	A116/101 Kindergarten Classroom	

CATEGORY C: VS AMERICA

Item	Total Qty	Manufacturer	Model No.	Location Qty	Description
C6	2	VS America	9329		Landscape Curved Bench Size: 43-3/8" W x 20-3/4" D Height: 18-1/8" With Plastic Glides **Finishes:** Seat Cover: Stamskin Color: Turquoise **Locations:** <u>Meadowbrook (19071A):</u>
	*Image for reference, not exact product			2	A132/114 Classroom



500

CATEGORY C: VS AMERICA

Item	Total Qty	Manufacturer	Model No.	Location Qty	Description
C7	2	VS America	9329		Landscape Curved Bench Size: 43-3/8" W x 20-3/4" D Height: 18-1/8" With Plastic Glides **Finishes:** Seat Cover: Stamskin Color: Orange **Locations:** <u>Pleasant Lake (19073A):</u> 2 TBD Classroom

*Image for reference, not exact product



501

CATEGORY C: VS AMERICA

Item	Total Qty	Manufacturer	Model No.	Location Qty	Description
C8	4	VS America	1440		Shift+ Thumbprint Stackable Desk - Convex Size: 38" W x 21-1/4" D Height: 23-1/4" - 32-3/8" With (2) Castors + (2) Plastic Glides
	*Image for reference, not exact product				**Finishes:** Metal Leg Color (M1): Arctic - 059 Top Color (L3): Anthracite - 018 Edge Color (L3): Anthracite - 018
			Set Height to:		**Locations:**
					Meadowbrook (19071A):
			28"	2	A132/114 Classroom
					Pleasant Lake (19073A):
			25"	2	TBD Classroom



502

CATEGORY C: VS AMERICA

Item	Total Qty	Manufacturer	Model No.	Location Qty	Description
C9	4	VS America	1441		Shift+ Thumbprint Stackable Desk - Concave
					Size: 38" W x 21-1/4" D
					Height: 23-1/4" - 32-3/8"
	*Image for reference, not exact product				With (2) Castors + (2) Plastic Glides
					**Finishes:**
					Metal Leg Color (M1): Arctic - 059
					Top Color (L3): Anthracite - 018
					Edge Color (L3): Anthracite - 018
			Set Height to:		**Locations:**
					Meadowbrook (19071A):
			28"	2	A132/114 Classroom
					Pleasant Lake (19073A):
			25"	2	TBD Classroom

503

CATEGORY C: VS AMERICA

Item	Total Qty	Manufacturer	Model No.	Location Qty	Description
C10	4	VS America	2827 *CUSTOM*		Rondo Lift - Round Size: 47-1/4" Diameter Height: CUSTOM 23.22” – 36.6” Metal Leg Color (M1): Arctic - 059 Top Color (L3): Anthracite - 018 Edge Color (L3): Anthracite - 018 With Castors
					Locations:
					<u>Meadowbrook (19071A):</u>
				2	A132/114 Classroom
					<u>Pleasant Lake (19073A):</u>
				2	TBD Classroom

*Image for reference, not exact product



504

CATEGORY D

FLEETWOOD

CATEGORY D: FLEETWOOD

Item	Total Qty	Manufacturer	Model No.	Location Qty	Description
D1	2	Fleetwood	TCRP6030-R42		Plane Computer Table Unitized Frame Size: 60"W x 30"D x 29-42"H with Modesty Panel with Cable Tray with (2) Grommets with (4) Locking Casters Set Height to: 29"H **Finishes:** Laminate Surface: Etched Grey Edge: Graphite Paint Legs: Graphite **Locations:** <u>Geisler (19061A):</u> 1 D122/122 Music Classroom 1 A206/206 Classroom

*Image for reference, not exact product



506

CATEGORY D: FLEETWOOD

Item	Total Qty	Manufacturer	Model No.	Location Qty	Description
D2	2	Fleetwood	TCRP4824-R42		Plane Computer Table Unitized Frame Size: 48"W x 24"D x 29-42"H with Modesty Panel with Cable Tray with (2) Grommets with (4) Locking Casters Set Height to: 29"H **Finishes:** Laminate Surface: Etched Grey Edge: Graphite Paint Legs: Graphite **Locations:** <u>Geisler (19061A):</u> 1 D122/122 Music Classroom 1 A206/206 Classroom

*Image for reference, not exact product



507

CATEGORY D: FLEETWOOD

Item	Total Qty	Manufacturer	Model No.	Location Qty	Description
D3	7	Fleetwood	TUNG3024F29W		Wedge Desk Unitized Frame Size: 30"W x 24"D x 29"H with (2) Locking Casters, (2) Glides **Finishes:** HPL Laminate: Etched Gray Edge: Graphite Paint Finish: Silver **Locations:** <u>Geisler (19061A):</u> 7 A206/206 Classroom

*Image for reference, not exact product



508

CATEGORY D: FLEETWOOD

Item	Total Qty	Manufacturer	Model No.	Location Qty	Description
D4	1	Fleetwood	TUNP6036F29W		Plane Table With Unitized Frame Size: 60"W x 36"D x 29"H With (2) Locking Casters, (2) Levelers (Wheelbarrow) With HPL (G3) **Finishes:** HPL Laminate: Etched Gray Edge: Graphite Paint Finish: Silver **Locations:** <u>Geisler (19061A):</u>
				1	A206/206 Classroom

*Image for reference, not exact product




509

CATEGORY D: FLEETWOOD

Item	Total Qty	Manufacturer	Model No.	Location Qty	Description
D5	1	Fleetwood	PB.RD3685 *CUSTOM*		Round Table, Pedestal Base Size: 36" Diameter Custom Height: 14" H With Pedestal Base With Glides With HPL (G3)
					Finishes:
					Top Material: Etched Gray Edge: Graphite Base: Silver
					Locations:
					Meadowbrook (19071A):
				1	A116/101 Kindergarten Classroom

*Image for reference, not exact product

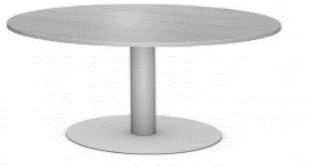

510

CATEGORY D: FLEETWOOD

Item	Total Qty	Manufacturer	Model No.	Location Qty	Description
D6	6	Fleetwood	P300 DCD14820374N		Designer Mobile Storage 6 Cubby Size: 48" W x 20" D x 44" H Without Doors With (4) Locking Casters With TFL (G1)
	*Image for reference, not exact product				**Finishes:** Finish Material: Etched Gray Edge: Graphite Paint Finish: Silver
					Locations:
					<u>Meadowbrook (19071A):</u>
				2	A116/101 Kindergarten Classroom
				2	A132/114 Classroom
					<u>Pleasant Lake (19073A):</u>
				2	TBD Classrooom



511

CATEGORY D: FLEETWOOD

Item	Total Qty	Manufacturer	Model No.	Location Qty	Description
D7	2	Fleetwood	IL.PG528-L-1B		Plane Computer Table, Steel Square I-Leg Size: 54" W x 24" D x 29-42" H With Modesty Panel With Wire Management With Grommets With (4) Casters Set Height to: 29" H **Finishes:** Top Material: Etched Gray Edge: Graphite Paint Legs: Silver **Locations:** <u>Meadowbrook (19071A):</u> 1 A132/114 Classroom <u>Pleasant Lake (19073A):</u> 1 TBD Classrooom

*Image for reference, not exact product



512

CATEGORY D: FLEETWOOD

Item	Total Qty	Manufacturer	Model No.	Location Qty	Description
D8	4	Fleetwood	P230-B DTR14220444N-B		Designer Mobile Storage Totes Mid Tray Storage Size: 42" W x 20" D x 44" H Without Doors With (4) Locking Casters Option B - (15) 6" Trays With TFL (G1) **Finishes:** Finish Material: Etched Gray Edge: Graphite Paint Finish: Silver **Locations:** <u>Meadowbrook (19071A):</u> 2 A132/114 Classroom <u>Pleasant Lake (19073A):</u> 2 TBD Classrooom

*Image for reference, not exact product



513

CATEGORY D: FLEETWOOD

Item	Total Qty	Manufacturer	Model No.	Location Qty	Description
D9	24	Fleetwood	MSRS260		Rectangle Table
					With Unitized Frame
	*Image for reference, not exact product				Size: 60"W x 20"D x 29-42" H-Leg
					With Levelers
					**Finishes:**
					Phenolic Resin Top
					Paint Finish: Silver
					Set to 36"H
					Locations:
					<u>Geisler (19061A):</u>
				6	A101/101 Science Classroom
				6	A103/103 Science Classroom
				6	B112/112 Life Science Classroom
				6	B114/114 Life Science Classroom

514

CATEGORY E

STEELCASE +

CATEGORY E: STEELCASE+

Item	Total Qty	Manufacturer	Model No.	Location Qty	Description
E1	2	Steelcase	435A00		Series 1 Task Chair with Rectilinear Height-, Width-, Pivot-, and Depth-Adjustable Arms with Adjustable Lumbar with 3D Microknit Back Caster Type: As recommended for carpeted floors **Finishes:** Back Frame: 6205 Black Base: 6205 Black Arms: 6205 Black COM Upholstery: Momentum Cover Cloth in Graphite 3D Microknit: 5T21 Licorice Flexors/Lumbar: 6205 Black **Locations:** <u>Geisler (19061A):</u> 1 D122/122 Music Classroom 1 A206/206 Classroom

*Image for reference, not exact product



516

CATEGORY F

NOT USED

T M P ARCHITECTURE INC.

CATEGORY F: WENGER

Item	Total Qty	Manufacturer	Model No.	Location Qty	Description
F1	1	Wenger	039C202		Large Music Stand Move and Store Cart Size: 27-1/2"W x 68"L x 60"H
					*Image for reference, not exact product
					Locations:
					Geisler (19061A):
				1	D122/122 Music Classroom




CATEGORY G

NORVA NIVEL


CATEGORY G: NORVA NIVEL

Item	Total Qty	Manufacturer	Model No.	Location Qty	Description
G1	1	Norva Nivel	CPODCOL		Workpad Caddy Collection With (10) Workpads Size: 19"L x 19"W x 26"H *Image for reference, not exact product **Finishes:** Upholstery: Contract Collection - Silvertex Fabric Color: STX-8803 Turquoise **Locations:** <u>Meadowbrook (19071A):</u> A116/101 Kindergarten Classroom
				1	

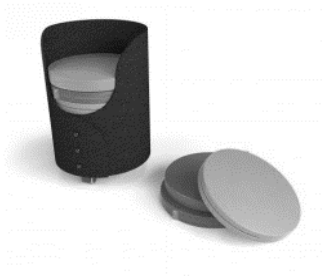

520


CATEGORY G: NORVA NIVEL

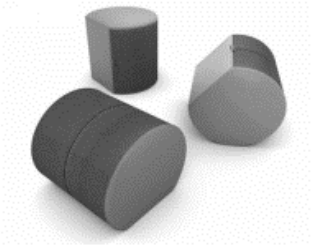Item	Total Qty	Manufacturer	Model No.	Location Qty	Description
G2A	1	Norva Nivel	ROSL		Rocker Ott Seating Size: 16" L x 18" W x 18 " H Contract Collection - Silvertex Fabric *Image for reference, not exact product  **Finishes:** Color: Silvertex in Bazaar STX-8837 **Locations:** <u>Meadowbrook (19071A):</u> 1 A132/114 Classroom

521

CATEGORY G: NORVA NIVEL

Item	Total Qty	Manufacturer	Model No.	Location Qty	Description
G2B	1	Norva Nivel	ROSL		Rocker Ott Seating Size: 16" L x 18" W x 18 " H Contract Collection - Silvertex Fabric *Image for reference, not exact product **Finishes:** Color: Silvertex in Marine Blue STX-8801 **Locations:** <u>Pleasant Lake (19073A):</u> 1 TBD Classroom

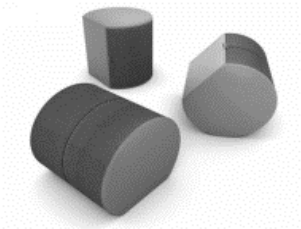

522

CATEGORY H

FOMCORE

T M P ARCHITECTURE INC.

CATEGORY H: FOMCORE

Item	Total Qty	Manufacturer	Model No.	Location Qty	Description
H1	2	Fomcore	SKU-FF003		Fom Bean Bag Size: 24"H x 36"W x 36"D *Image for reference, not exact product **Finishes:** Cover Fabric: Microsuede Color: Navy **Locations:** <u>Geisler (19061A):</u> 2 A206/206 Classroom



524

CATEGORY I

NOT USED

CATEGORY J

EGAN

T M P ARCHITECTURE INC.

CATEGORY J: EGAN

Item	Total Qty	Manufacturer	Model No.	Location Qty	Description
J1	1	Egan	VSF3660		V-Series Mobile with 4-Point Base Size: 36"W x 60"H x 20"D
					*Image for reference, not exact product
					Finishes: Surface: EVS (both sides) Frame: Clear Anodized
					Locations:
					<u>Geisler (19061A):</u>
				1	A206/206 Classroom



527

CATEGORY K

COPERNICUS

T M P ARCHITECTURE INC.

CATEGORY K: COPERNICUS

Item	Total Qty	Manufacturer	Model No.	Location Qty	Description
K1	2	Copernicus	RC005		Classic Royal Reading Writing Center Front Magnetic/ Dry Erase Size: Frame Measures 56 1/2"H x 33" W x 27" D Board Measures 32" H x 24" W Open Tubs Measure 6" H x 12 1/2" W x 15 3/4" D **Locations:** <u>Meadowbrook (19071A):</u> 1 A116/101 Kindergarten Classroom <u>Pleasant Lake (19073A)</u> 1 TBD Classroom

*Image for reference, not exact product



529

CATEGORY L


PALMER HAMILTON

T M P ARCHITECTURE INC.

CATEGORY L: PALMER HAMILTON

Item	Total Qty	Manufacturer	Model No.	Location Qty	Description
L1	12	Palmer Hamilton	19F18293012		12'-0" 19F Bench Table Size: 29"H x 30"W x 12'-0L with Casters with EdgeGuard table edge **Finishes:** Table Top Laminate: Wilsonart 4795-60 Windswept Pewter Bench Laminate: Wilsonart 4991-38 Pressed Linen Edge Guard: Black Frame: Black **Locations:** <u>Hickory Woods (19068A):</u> 4 B103 Multipurpose Room <u>Meadowbrook (19071A):</u> 4 B103 Multipurpose Room <u>Pleasant Lake (19073A):</u> 4 B103 Multipurpose Room

*Image for reference, not exact product

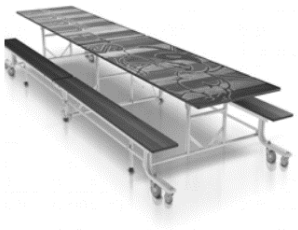

531

CATEGORY M

GRESSCO

T M P ARCHITECTURE INC.

CATEGORY M: GRESSCO

Item	Total Qty	Manufacturer	Model No.	Location Qty	Description
M1	1	Gressco	128835		Play Kitchen Jule Kitchenette by HABA Size: 39"H x 43"W x 14"D **Locations:** <u>Meadowbrook (19071A):</u>
				1	A116/101 Kindergarten Classroom

*Image for reference, not exact product



CATEGORY N

JONTI CRAFT

CATEGORY N: JONTI CRAFT

Item	Total Qty	Manufacturer	Model No.	Location Qty	Description
N1	2	Jonti Craft	2870JC		See Thru Mini Sensory Table With Lego Top
		*Image for reference, not exact product			Size: 24.5"H x 20.5"W x 20.5"D
					**Locations:**
					Meadowbrook (19071A):
				2	A116/101 Kindergarten Classroom

535

CATEGORY O

NOT USED

CATEGORY P

SIT ON IT

T M P ARCHITECTURE INC.

CATEGORY P: SIT ON IT

Item	Total Qty	Manufacturer	Model No.	Location Qty	Description
P1	6	Sit On It	5622 B1		Focus Midback Mesh Task Chair With Lumbar Support With Enhanced Synchro With Height-/Width Adjustable Arms With Black Nylon Base With Hard Floor and Carpet Casters - C14 **Finishes:** Frame Back Support: Black Base: Black Mesh: Focus, Black Seat Upholstery: Momentum Cover Cloth (GR3) Color: Graphite **Locations:** <u>Hickory Woods (19068A):</u> 3 A121/105 Classroom <u>Meadowbrook (19071A):</u> 1 A116/101 Kindergarten Classroom 1 A132/114 Classroom

*Image for reference, not exact product



538

CATEGORY P: SIT ON IT

Item	Total Qty	Manufacturer	Model No.	Location Qty	Description
					Pleasant Lake (19073A):
				1	TBD Classroom

CATEGORY Q

GLOBAL

CATEGORY Q: GLOBAL

Item	Total Qty	Manufacturer	Model No.	Location Qty	Description
Q1	2	Global Furniture Group	1230PDPL		1200P Series Freestanding Linear Combo Pedestal Size: 18"D x 30"W x 27.75"H With Counterweight With Leveling Glides With Locking Drawers

*Image for reference, not exact product



541

Finishes:

Color: Match Steelcase Platinum Metallic

Locations:

Meadowbrook (19071A):

1 A132/114 Classroom

Pleasant Lake (19073A):

1 TBD Classroom

CATEGORY R

SMITH SYSTEM

CATEGORY R: SMITH SYSTEM

Item	Total Qty	Manufacturer	Model No.	Location Qty	Description
R1A	1	Smith System	26159D		Right-Hand Teacher Desk With Box/Box/File Pedestal Size: 24"D x 54"W x 30.25"H With Casters With 4mm T-Mold Edge Key each desk separately. **Finishes:** Frame Color: Platinum CUSTOM Laminate Top: Wilson Art - French Linen (5016-38) Edge: Charcoal **Locations:** <u>Pleasant Lake (19073A):</u> 1 TBD Classroom

*Image for reference, not exact product



543

CATEGORY R: SMITH SYSTEM

Item	Total Qty	Manufacturer	Model No.	Location Qty	Description
R1B	1	Smith System	26158D		Left-Hand Teacher Desk With Box/Box/File Pedestal Size: 24"D x 54"W x 30.25"H With Casters With 4mm T-Mold Edge Key each desk separately. **Finishes:** Frame Color: Platinum CUSTOM Laminate Top: Wilson Art - French Linen (5016-38) Edge: Charcoal **Locations:** <u>Meadowbrook (19071A):</u> 1 A116/101 Kindergarten Classroom

*Image for reference, not exact product



544

CATEGORY R: SMITH SYSTEM

Item	Total Qty	Manufacturer	Model No.	Location Qty	Description	
R2	1	Smith System	55000		Flowform Soft Rocker Size: 26.25"D x 20.55"W x 25.42"H **Finishes:** Fabric Color: Pistachio **Locations:** <u>Geisler (19061A):</u> A206/206 Classroom	545
				1		

*Image for reference, not exact product



CATEGORY R: SMITH SYSTEM

Item	Total Qty	Manufacturer	Model No.	Location Qty	Description
R3	1	Smith System	04128D		Interchange Activity Table Half Moon Shape Size: 36"D x 72"W With Low-Range Leg Inserts (17"-21"H) With Casters (Actual Height Range 20"-24"H) With 4mm T-Mold Edge **Finishes:** Frame Color: Platinum CUSTOM Laminate Top: Wilson Art - French Linen (5016-38) Edge: Charcoal **Locations:** <u>Meadowbrook (19071A):</u>
				1	A116/101 Kindergarten Classroom

*Image for reference, not exact product



546

CATEGORY S

ALLSTEEL

T M P ARCHITECTURE INC.

CATEGORY S: ALLSTEEL

Item	Total Qty	Manufacturer	Model No.	Location Qty	Description
S1	1	Allsteel	AF5RS7230D		Laminate Worksurface
			LWD-DD-GC-P		Size: 72"W x 30"D
					Plastic Center Grommet
	*Image for reference, not exact product				***To replace existing laminate top on Allsteel Altitude Desk. Keep exisitng base
					Finishes:
					Laminate: Natural Maple
					Edgeband: Natural Maple
					Locations:
					Keith (19069A)
				1	Principal's Office

548

CATEGORY S: ALLSTEEL

Item	Total Qty	Manufacturer	Model No.	Location Qty	Description
S2	4	Allsteel	EBC336		Essentials Metal Bookshelf Size: 36" W x 18" D x 39-1/8" H With 2 Adjustable Shelves *Image for reference, not exact product  **Finishes:** Paint Finish: Gunmetal Metallic PR3 **Locations:** <u>Geisler (19061A):</u>
				4	A206/206 Classroom

549


CATEGORY T

CHILDCRAFT

T M P ARCHITECTURE INC.

CATEGORY T: CHILDCRAFT

Item	Total Qty	Manufacturer	Model No.	Location Qty	Description
T1	2	Childcraft	1335360		Deep Storage Unit - (2) Shelves Size: 35-3/4" W x 14-3/4" D x 24" H
					*Image for reference, not exact product
					Finishes: Material: Birch Plywood
					Locations: Meadowbrook (19071A): A116/101 Kindergarten Classroom
				2	

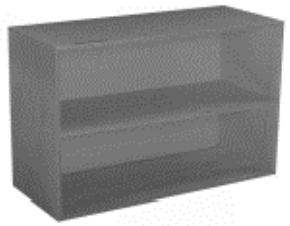

551

CATEGORY T: CHILDCRAFT

Item	Total Qty	Manufacturer	Model No.	Location Qty	Description
T2	1	Childcraft	1318389		Book Browser Mobile Book Stand and Browser, Double Sided With Casters Size: 36" W x 20" D x 30" H **Locations:** <u>Meadowbrook (19071A):</u>
				1	A116/101 Kindergarten Classroom

*Image for reference, not exact product




CATEGORY T: CHILDCRAFT

Item	Total Qty	Manufacturer	Model No.	Location Qty	Description
T3	1	Childcraft	272116		Mailbox Unit Mobile 30 Flat-Tray Capacity Cubby Size: 58-3/8" W x 14-1/4" D x 30" H *Image for reference, not exact product  **Finishes:** Material: Birch Plywood **Locations:** <u>Meadowbrook (19071A):</u> 1 A116/101 Kindergarten Classroom

553


CATEGORY T: CHILDCRAFT

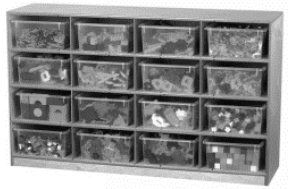Item	Total Qty	Manufacturer	Model No.	Location Qty	Description
T4	2	Childcraft	206052		Cubby Tote Units (16) Clear Trays per unit Size: 47-3/4" W x 14-1/4" D x 30" H *Image for reference, not exact product  **Finishes:** Material: Birch Plywood Tray Color: Clear **Locations:** <u>Meadowbrook (19071A):</u> A116/101 Kindergarten Classroom
				2	

554

CATEGORY T: CHILDCRAFT

Item	Total Qty	Manufacturer	Model No.	Location Qty	Description
T5	3	Childcraft	5000250		Chalk Spots Seating Carpet Size: 10'6" x 13' 2"
					*Image for reference, not exact product
					Finishes: Color: Blue
					Locations:
					<u>Meadowbrook (19071A):</u>
				1	A116/101 Kindergarten Classroom
				1	A132/114 Classroom
					<u>Pleasant Lake (19073A):</u>
				1	TBD Classroom

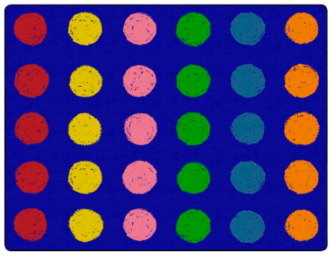

555

CATEGORY U

ULINE

T M P ARCHITECTURE INC.

CATEGORY U: ULINE

Item	Total Qty	Manufacturer	Model No.	Location Qty	Description
U1	2	Uline	H-4468BL		Mailbox Unit - Steel (30) Mail Slots Size Per Slot - 11 x 11 5/8 x 3"
					*Image for reference, not exact product
					Finishes: Color: Black
					Locations:
					Meadowbrook (19071A):
				1	A132/114 Classroom
					Pleasant Lake (19073A):
				1	TBD Classroom



CATEGORY V


MIEN

T M P ARCHITECTURE INC.

CATEGORY V: MIEN

Item	Total Qty	Manufacturer	Model No.	Location Qty	Description
V1	1	Mien	FYI-00162		Mobile Flip Chart Markerboard Markerboard size: 24.7"W x 48.1"H
					*Image for reference, not exact product
					
					Finishes: Frame: Steel with Silver Powder Coat Markerboard Surface: Steel with silver powder coat (magnetic) base: grey melamine Casters: black nylon, locking
					Locations:
					<u>Commerce (19064A):</u>
				1	A149/00 Classroom
					<u>Meadowbrook (19071A):</u>
				1	A132/114 Classroom


559

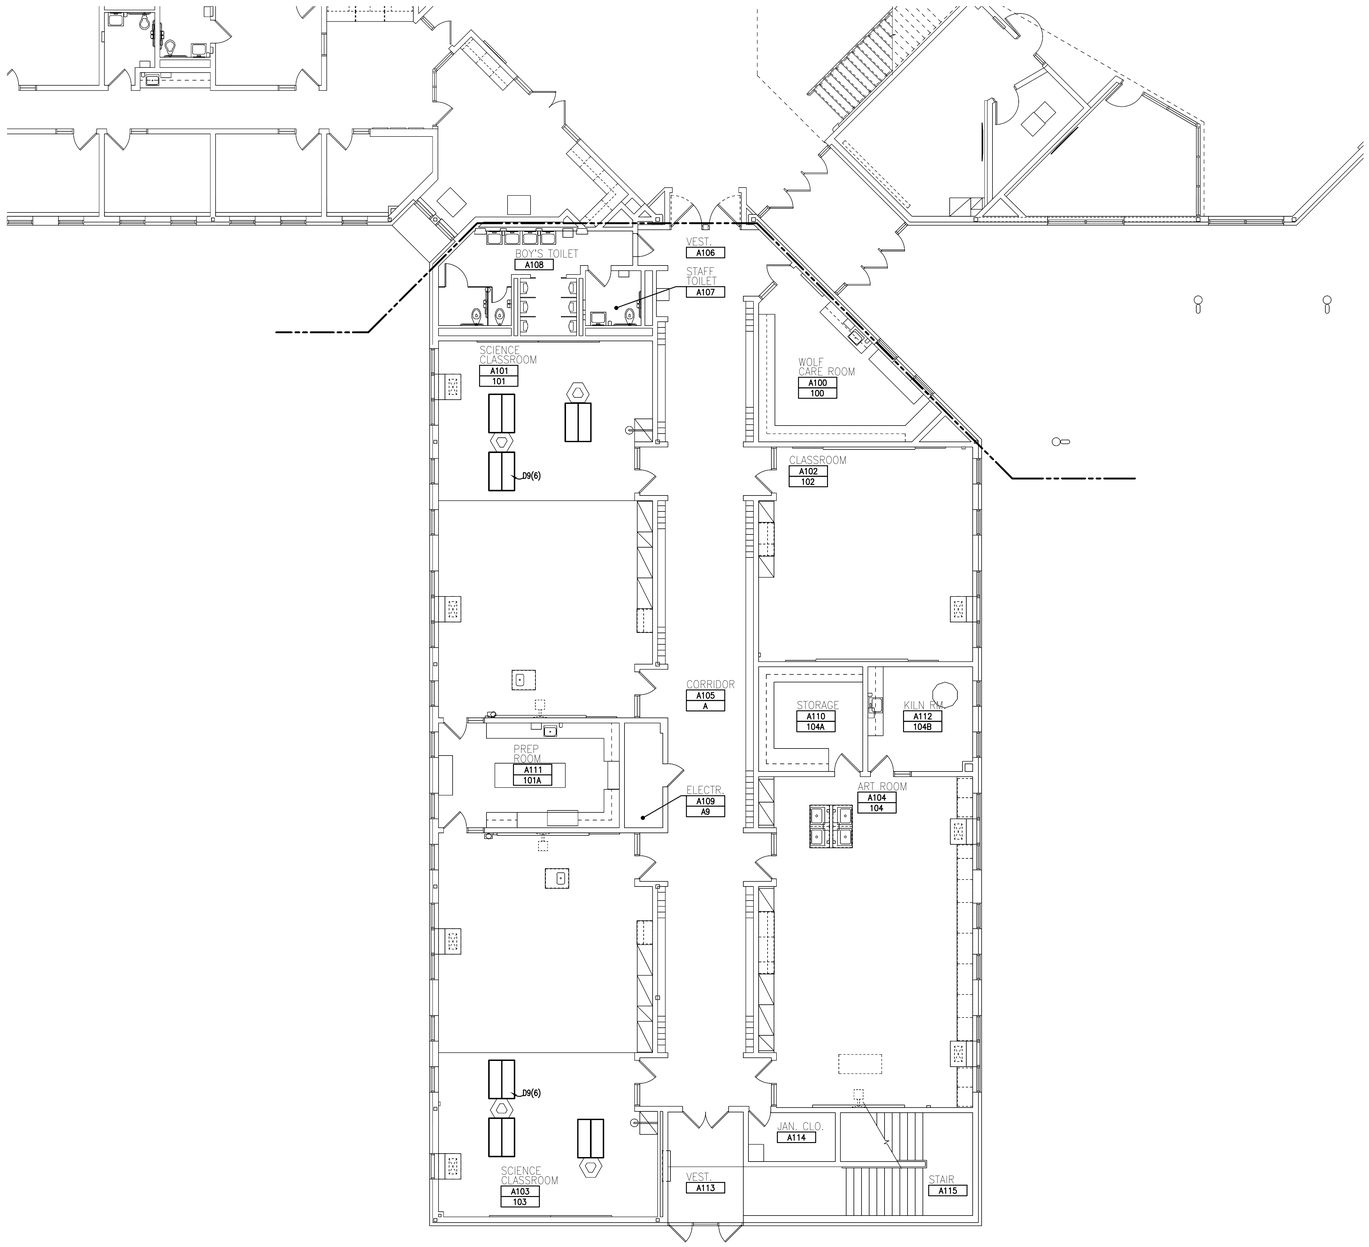

N

FIRST LEVEL FURNITURE PLAN - ZONE 'A'

SCALE: 1/8" = 1'-0"

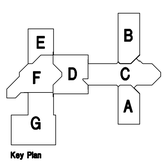

Key Plan

TMP ARCHITECTURE

TMP ARCHITECTURE INC
2191 WEST SQUARE LAKE ROAD
BLOOMFIELD HILLS · MICHIGAN · 48302
PH · 248.338.4561 FX · 248.338.0223
EM · INFO @TMP-ARCHITECTURE.COM

REGISTRATION SEAL

CONSULTANT


PROJECT TITLE

Geisler Middle School Remodeling

Walled Lake Consolidated School District

DRAWING TITLE

First Level Furniture Plan - Zone 'A'

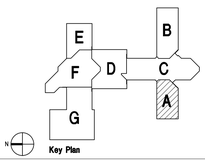

Key Plan

ISSUE DATES

DATE:	ISSUED FOR:
02-26-2024	ADDITIONAL FURNISHINGS PACKAGE

DRAWN	NAM
CHECKED	...
APPROVED	...


PROJECT NO.

19061

DRAWING NO.

A12.1A

Drawing File: C:\Users\JAY\Dropbox\1 Work\1 Work Interiors\Additional Furniture #2024\1 Work\1_A12.1-19.dwg
Feb 26, 2024 - 4:13pm

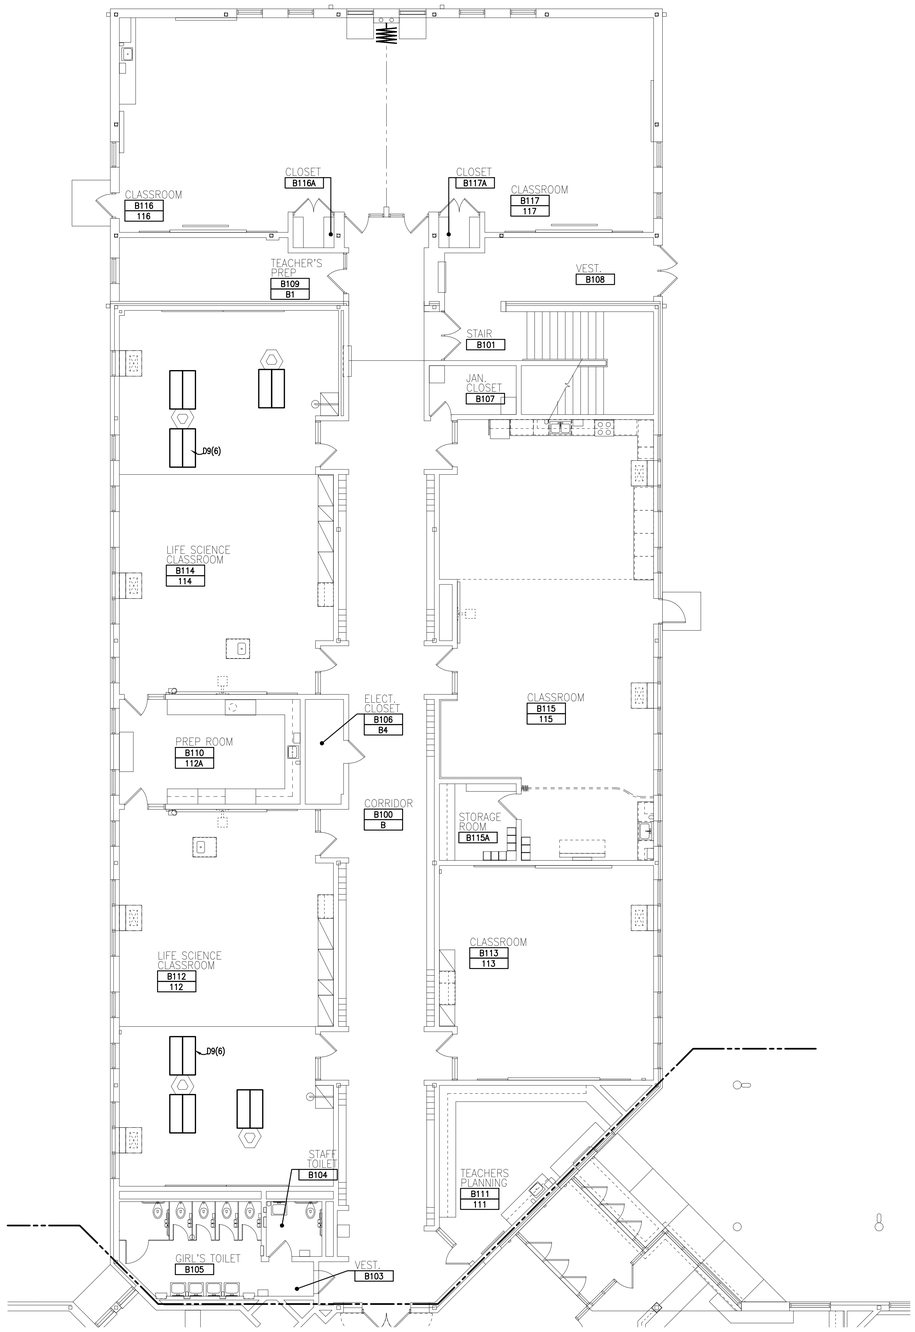

N

FIRST LEVEL FURNITURE PLAN - ZONE 'B'

SCALE: 1/8" = 1'-0"

Drawing File: Q:\Local\2019\tmp\19061\1900 Interiors\Additional Furniture 2024\19061_a121b.dwg
Jan 16, 2024 - 4:08pm

TMP ARCHITECTURE

TMP ARCHITECTURE INC
1191 WEST SQUARE LAKE ROAD
BLOOMFIELD HILLS - MICHIGAN - 48302
PH - 248.338.4561 FX - 248.338.0223
EM - INFO @TMP-ARCHITECTURE.COM

REGISTRATION SEAL

CONSULTANT


PROJECT TITLE

Geisler Middle School Remodeling

Walled Lake Consolidated School District

DRAWING TITLE

First Level Furniture Plan - Zone 'B'

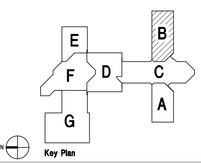

Key Plan

ISSUE DATES

DATE:	ISSUED FOR:
02-26-2024	ADDITIONAL FURNISHINGS PACKAGE


DRAWN	NAM
CHECKED	...
APPROVED	...

PROJECT NO.

19061

DRAWING NO.

A12.1B

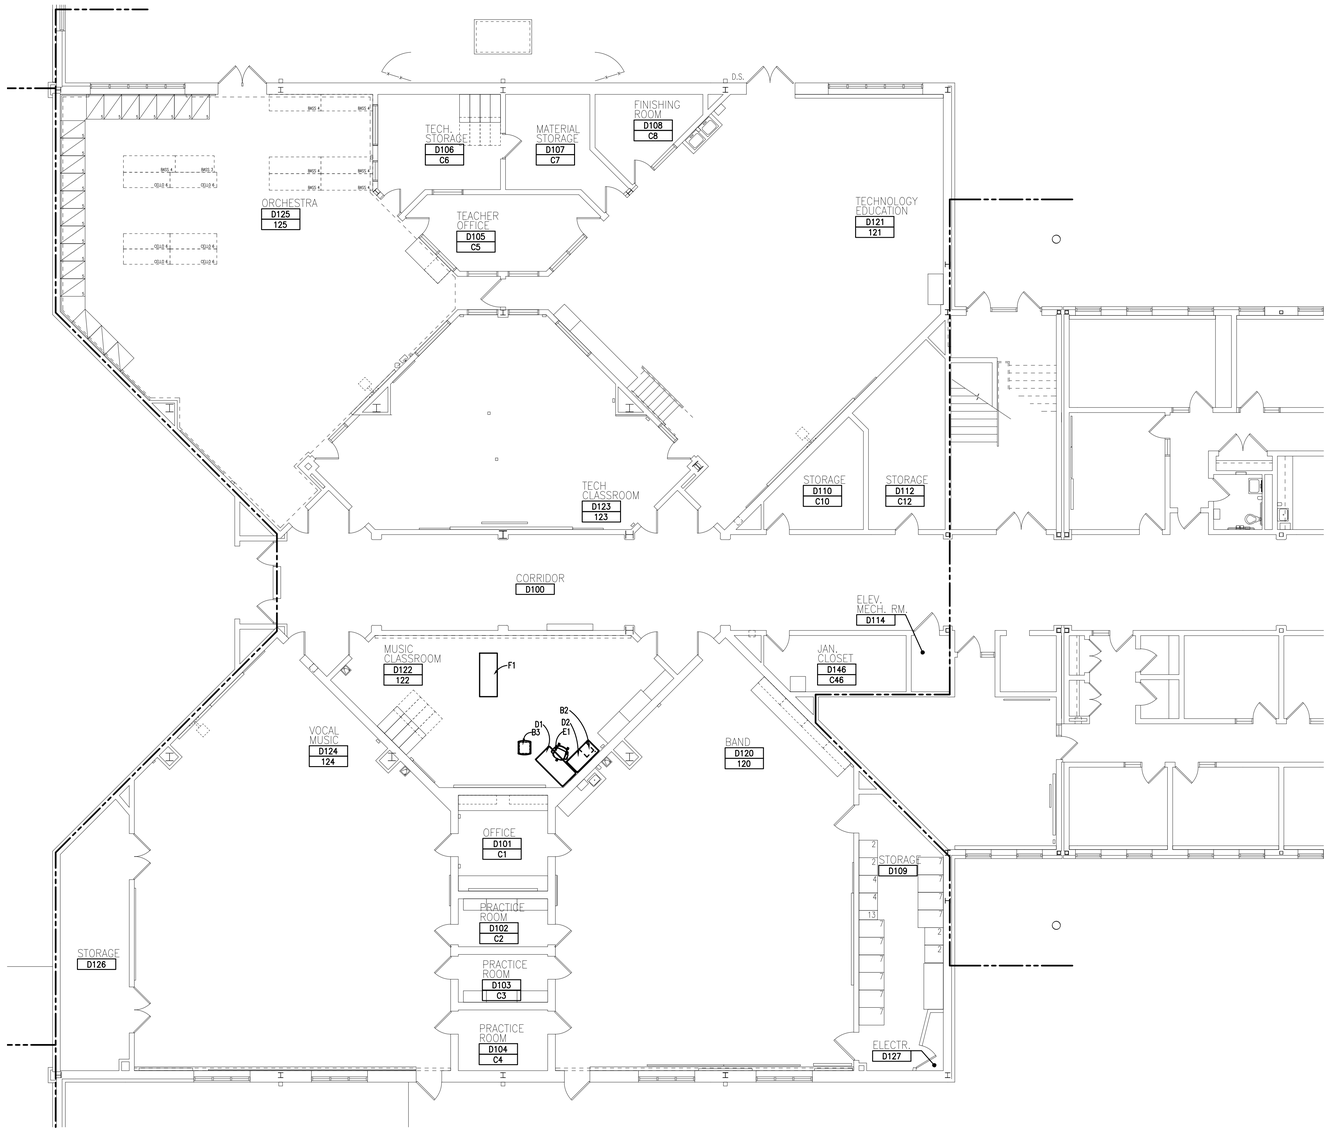

N

FIRST LEVEL FURNITURE PLAN - ZONE 'D'

SCALE: 1/8" = 1'-0"

TMP ARCHITECTURE

TMP ARCHITECTURE INC

1191 WEST SQUARE LAKE ROAD
BLOOMFIELD HILLS • MICHIGAN • 48302
PH • 248.338.4561 FX • 248.338.0223
EM • INFO @TMP-ARCHITECTURE.COM

REGISTRATION SEAL

CONSULTANT


PROJECT TITLE

Geisler Middle School Remodeling

Walled Lake Consolidated School District

DRAWING TITLE

First Level Furniture Plan - Zone 'D'

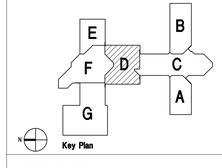

ISSUE DATES

DATE:	ISSUED FOR:
02-26-2024	ADDITIONAL FURNISHINGS PACKAGE

DRAWN	NAM
CHECKED	...
APPROVED	...


PROJECT NO.

19061

DRAWING NO.

A12.1D

Drawing File: G:\Jobs\2019\Impact\19061\19061 Interiors\Additional Furniture 2024\19061_a121d.dwg
Feb 26, 2024 - 9:48am

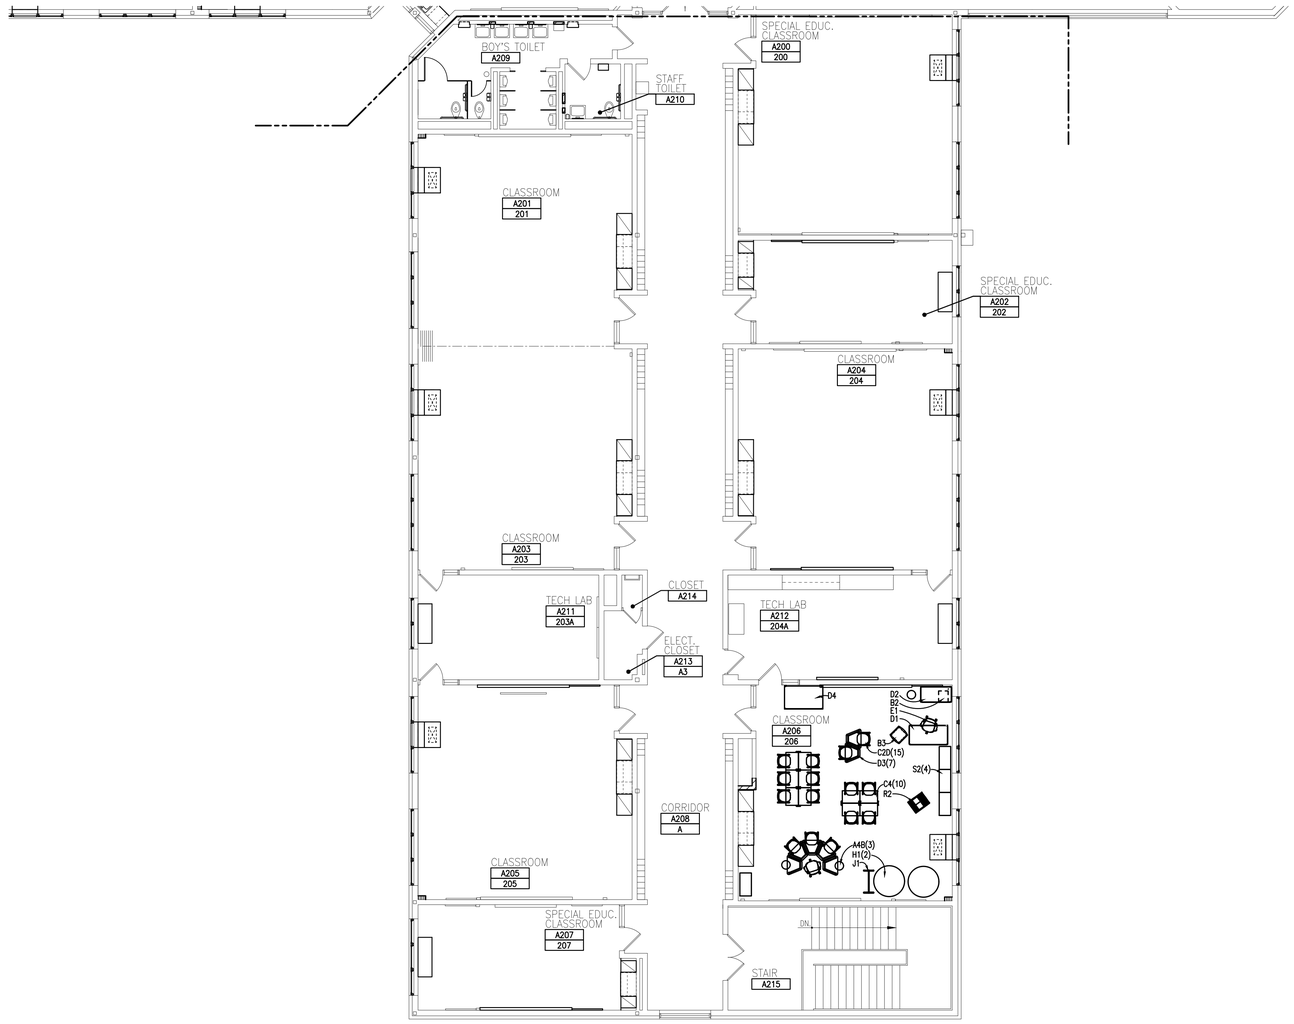

N

SECOND LEVEL FURNITURE PLAN - ZONE 'A'

SCALE: 1/8" = 1'-0"

TMP ARCHITECTURE

TMP ARCHITECTURE INC

1191 WEST SQUARE LAKE ROAD
BLOOMFIELD HILLS • MICHIGAN • 48302
PH • 248.338.4561 FX • 248.338.0223
EM • INFO @TMP-ARCHITECTURE.COM

REGISTRATION SEAL

CONSULTANT


PROJECT TITLE

Geisler Middle School Remodeling

Walled Lake Consolidated School District

DRAWING TITLE

Second Level Furniture Plan Zone 'A'

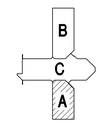

N Key Plan

ISSUE DATES

02-26-2024	ADDITIONAL FURNISHINGS PACKAGE
DATE:	ISSUED FOR:

DRAWN	NAM
CHECKED	...
APPROVED	...


PROJECT NO.

19061

DRAWING NO.

A12.2A

Drawing File: Q:\work\2019\tmp\19061\19061Interiors\Additional Furniture 2024\19061_a122a.dwg
Feb 26, 2024 - 9:54am

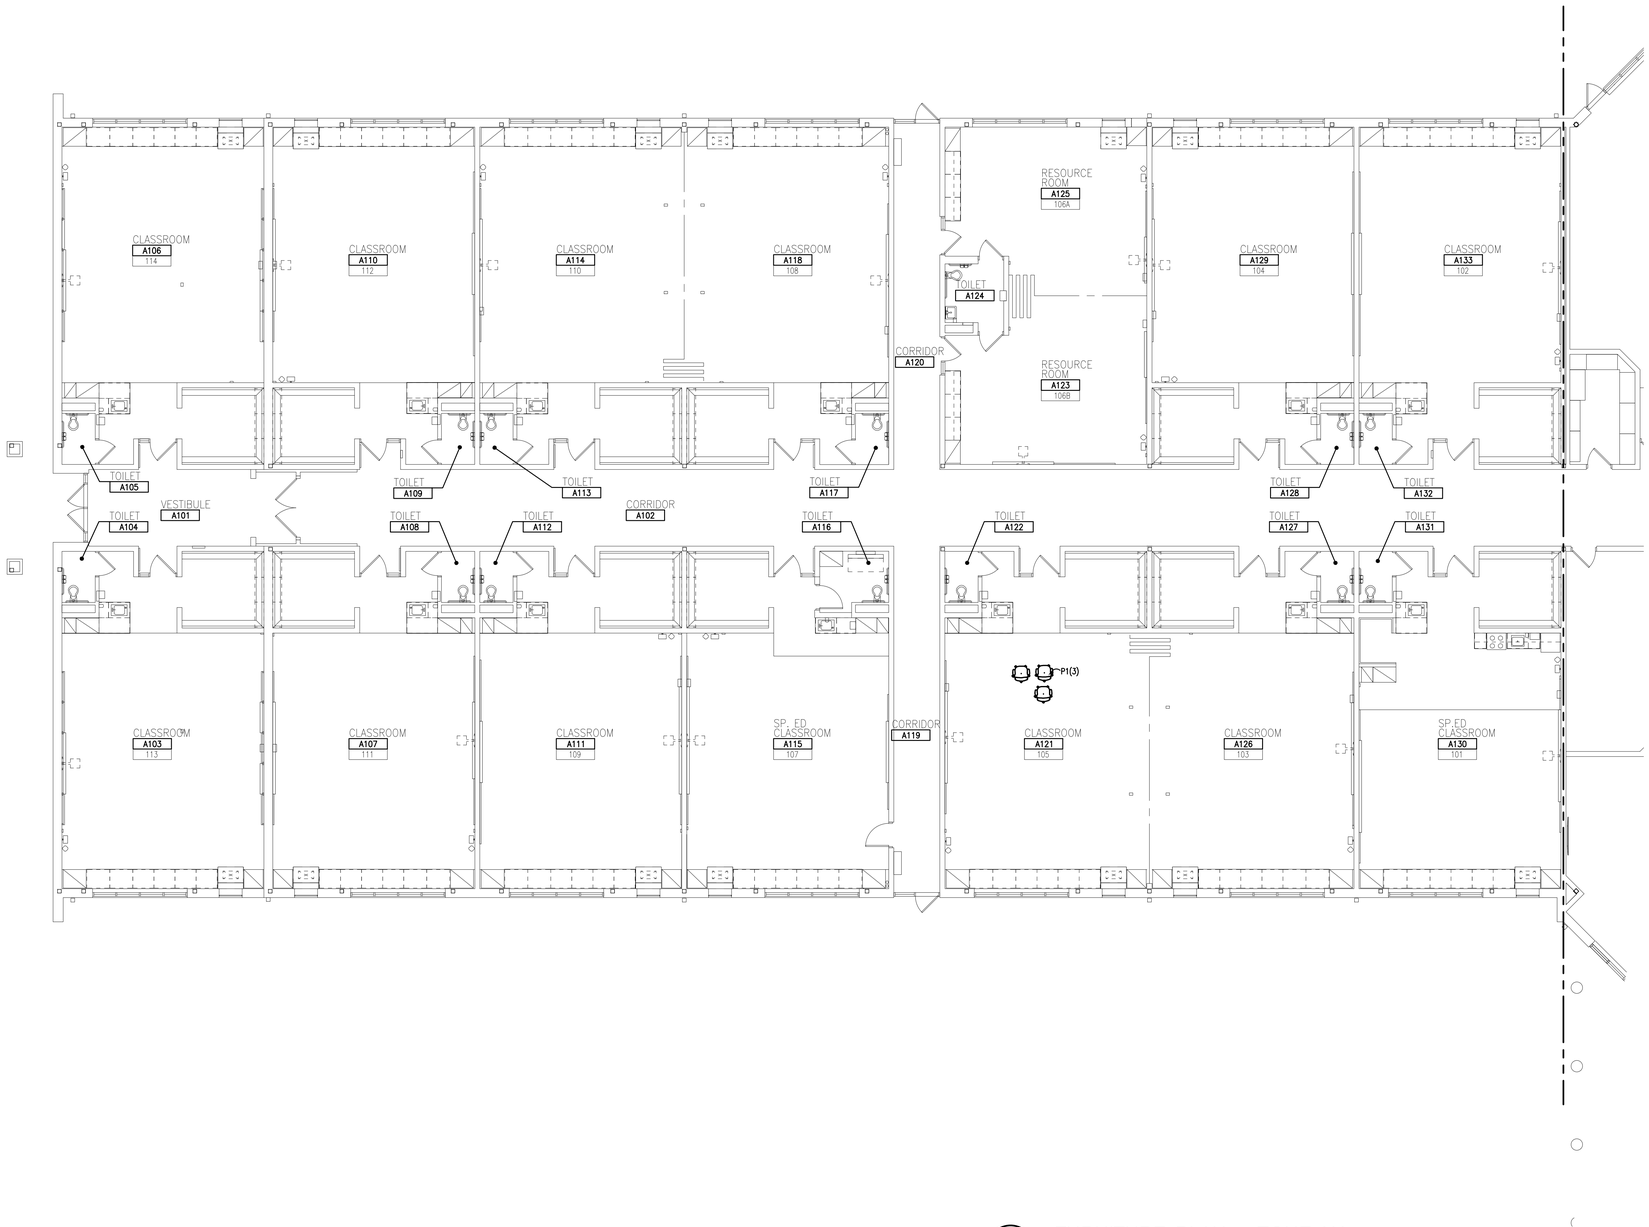

FURNITURE PLAN - ZONE 'A'

SCALE: 1/8" = 1'-0"

TMP ARCHITECTURE

TMP ARCHITECTURE INC

1191 WEST SQUARE LAKE ROAD
BLOOMFIELD HILLS - MICHIGAN - 48302
PH - 248.338.4561 FX - 248.338.0223
EM - INFO @TMP-ARCHITECTURE.COM

REGISTRATION SEAL

CONSULTANT


PROJECT TITLE

Hickory Woods Elementary School Remodeling

Walled Lake Consolidaded School District

DRAWING TITLE

Furniture Plan - Zone 'A'

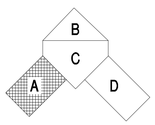

Key Plan

ISSUE DATES

DATE:	ISSUED FOR:
02-26-2024	ADDITIONAL FURNISHINGS PACKAGE

DRAWN	NAM
CHECKED	...
APPROVED	...


PROJECT NO.

19068

DRAWING NO.

A12.1A

Drawing File: Q:\Local\2019\tmp\19068\19068Revision\Additional Furn\19068_a121a.dwg
Feb 26, 2024 - 9:06am

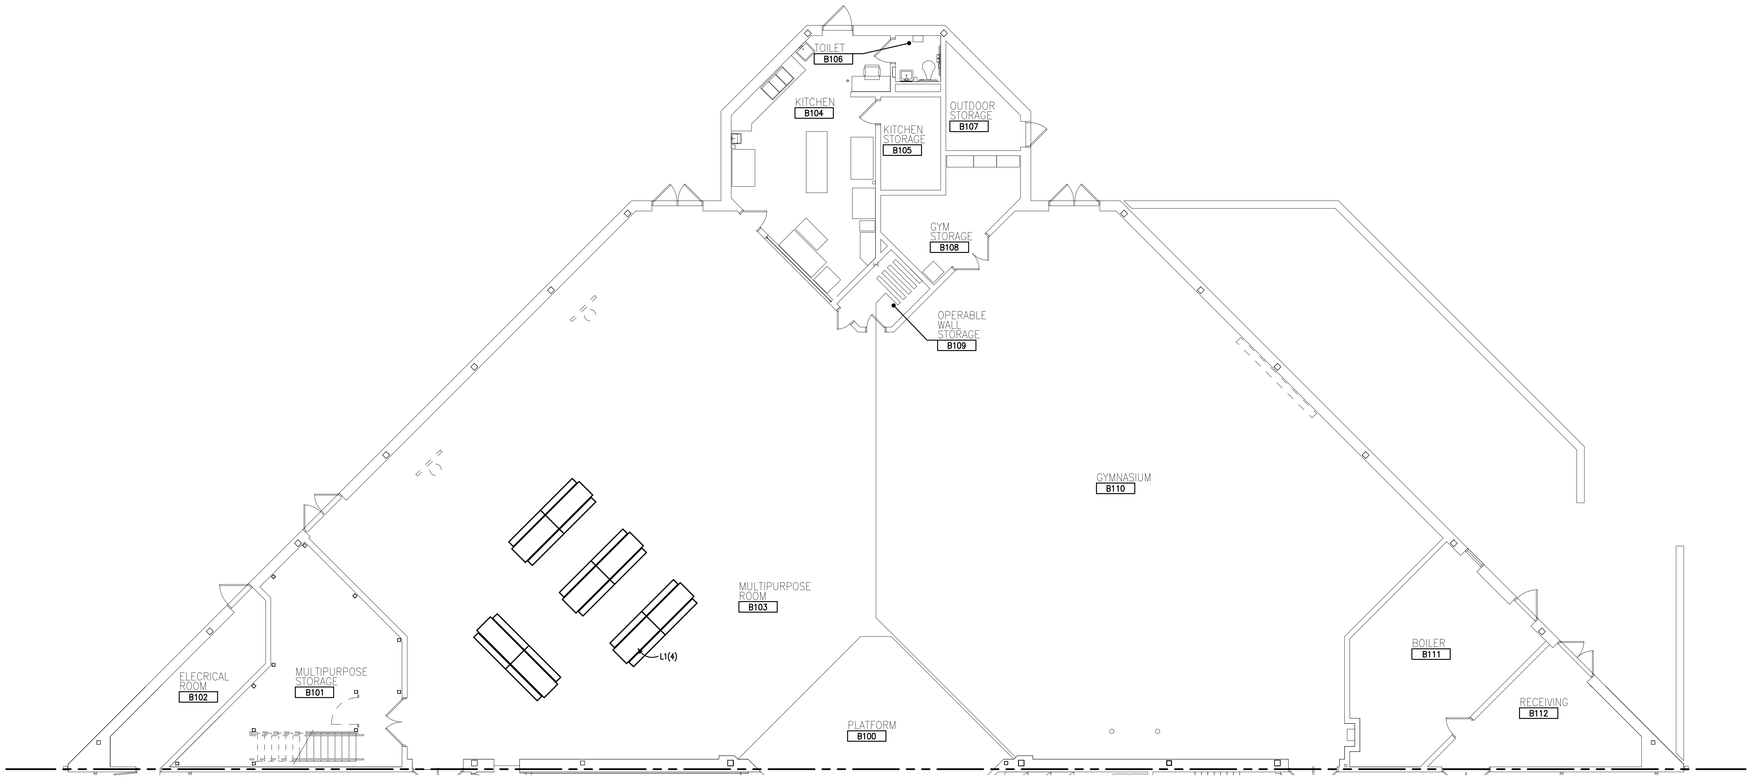

FURNITURE PLAN - ZONE 'B'

SCALE: 1/8" = 1'-0"

TMP ARCHITECTURE

TMP ARCHITECTURE INC

1191 WEST SQUARE LAKE ROAD
BLOOMFIELD HILLS - MICHIGAN - 48302
PH - 248.338.4561 FX - 248.338.0223
EM - INFO@TMP-ARCHITECTURE.COM

REGISTRATION SEAL

CONSULTANT


PROJECT TITLE

Hickory Woods Elementary School Remodeling

Walled Lake Consolidaded School District

DRAWING TITLE

Furniture Plan - Zone 'B'

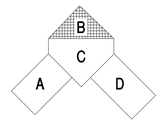

Key Plan

ISSUE DATES

DATE:	ISSUED FOR:
02-26-2024	ADDITIONAL FURNISHINGS PACKAGE


DRAWN	NAM
CHECKED	...
APPROVED	...

PROJECT NO.

19068

DRAWING NO.

A12.1B

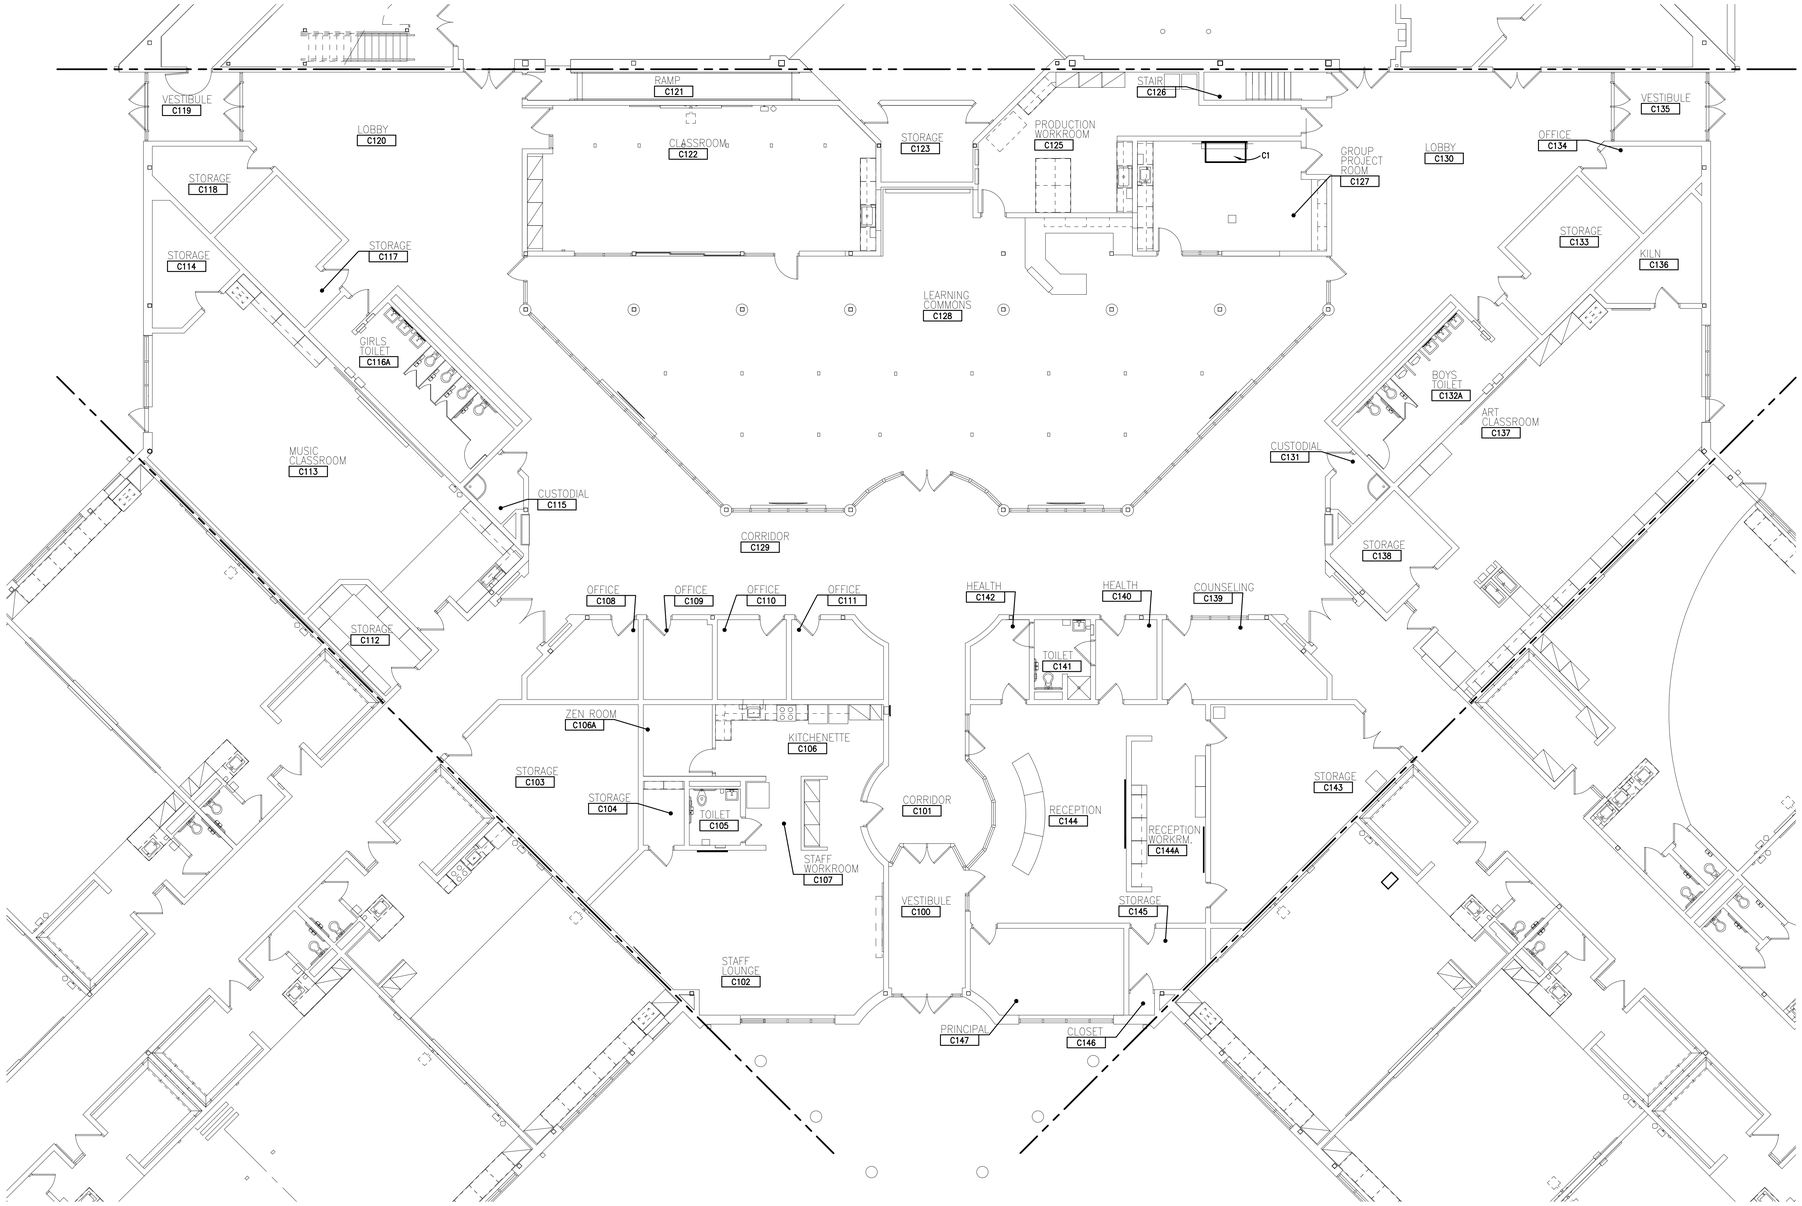

FURNITURE PLAN - ZONE 'C'

SCALE: 1/8" = 1'-0"

TMP ARCHITECTURE

TMP ARCHITECTURE INC
1191 WEST SQUARE LAKE ROAD
BLOOMFIELD HILLS • MICHIGAN • 48302
PH • 248.338.4561 FX • 248.338.0223
EM • INFO @TMP-ARCHITECTURE.COM

REGISTRATION SEAL

CONSULTANT


PROJECT TITLE

Hickory Woods Elementary School Remodeling

Walled Lake Consolidaded School District

DRAWING TITLE

Furniture Plan - Zone 'C'

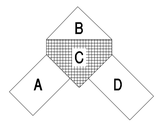

Key Plan

ISSUE DATES

02-26-2024	ADDITIONAL FURNISHINGS PACKAGE


DATE:	ISSUED FOR:
DRAWN	NAM
CHECKED	...
APPROVED	...

PROJECT NO.

19068

DRAWING NO.

A12.1C

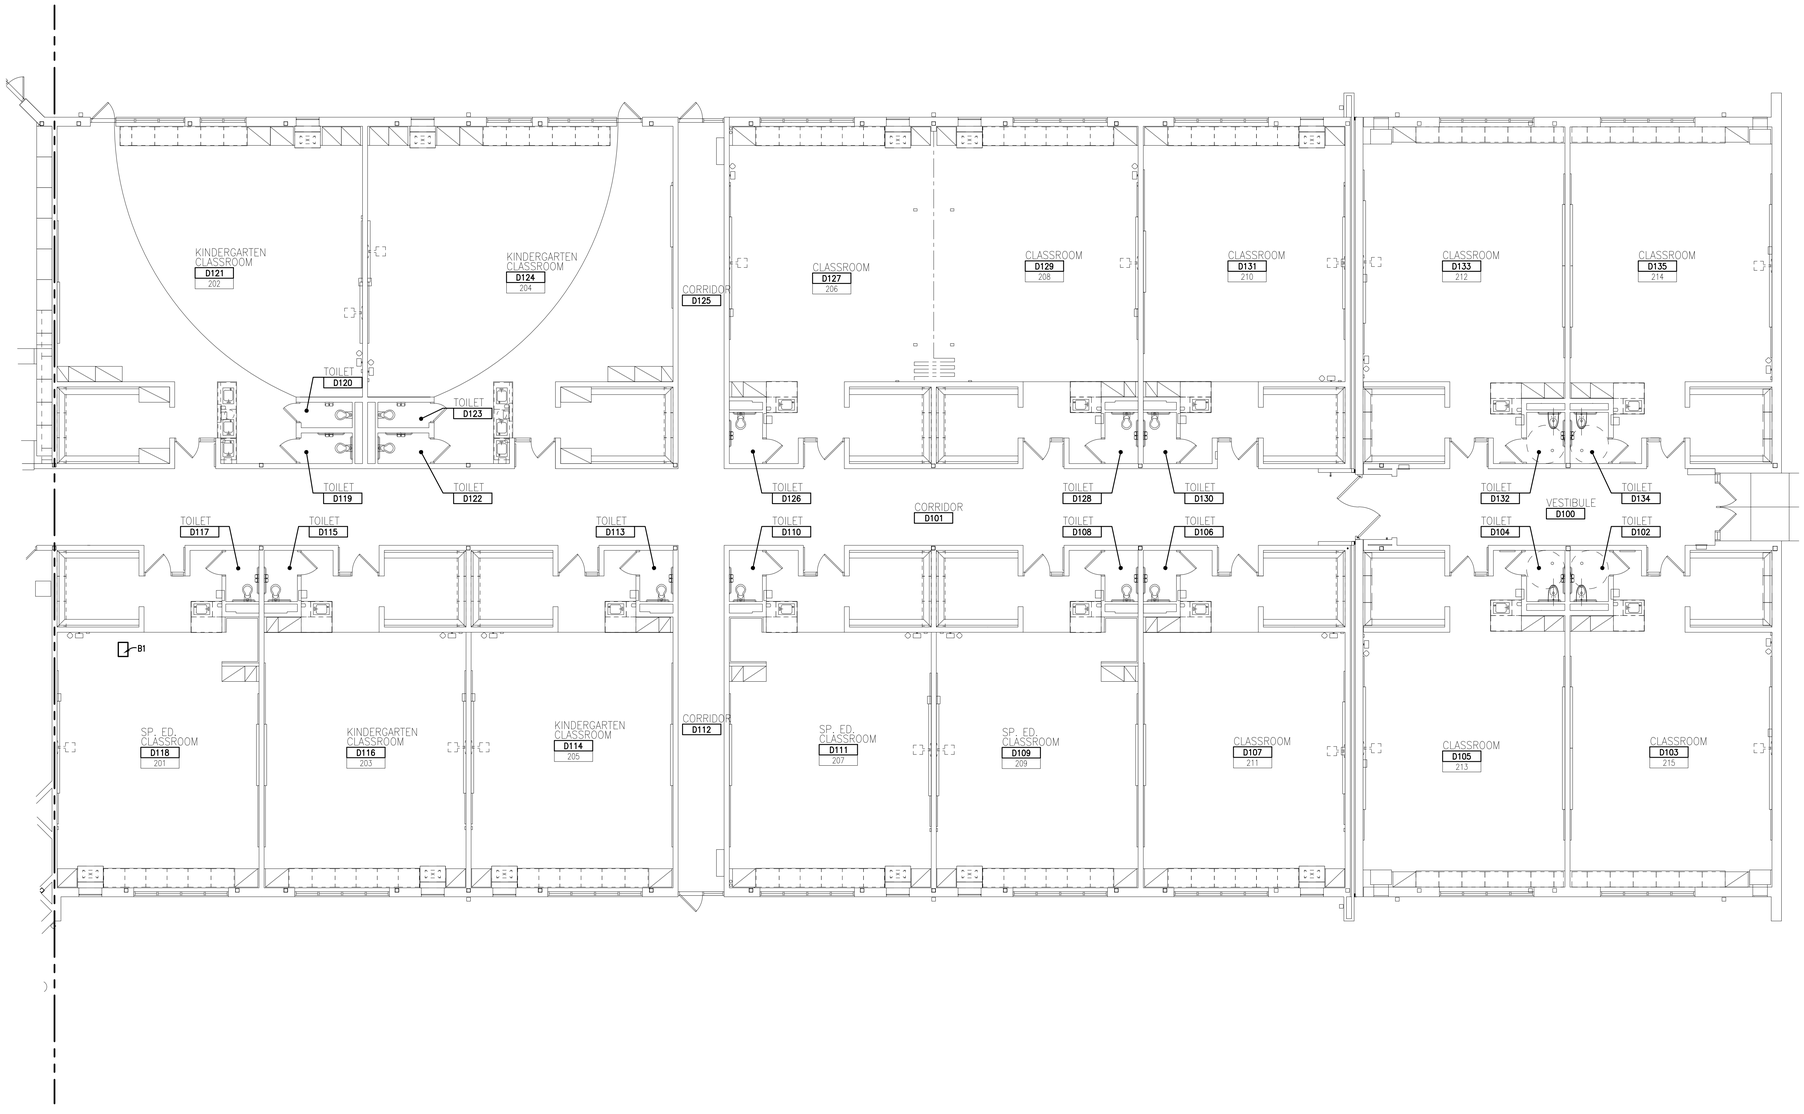

FURNITURE PLAN - ZONE 'D'

SCALE: 1/8" = 1'-0"

TMP ARCHITECTURE

TMP ARCHITECTURE INC
1191 WEST SQUARE LAKE ROAD
BLOOMFIELD HILLS - MICHIGAN - 48302
PH - 248.338.4561 FX - 248.338.0223
EM - INFO @TMP-ARCHITECTURE.COM

REGISTRATION SEAL

CONSULTANT


PROJECT TITLE

Hickory Woods Elementary School Remodeling

Walled Lake Consolidaded School District

DRAWING TITLE

Furniture Plan - Zone 'D'

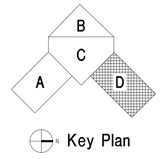

ISSUE DATES

DATE:	ISSUED FOR:
02-26-2024	ADDITIONAL FURNISHINGS PACKAGE


DRAWN	NAM
CHECKED	...
APPROVED	...

PROJECT NO.

19068

DRAWING NO.

A12.1D

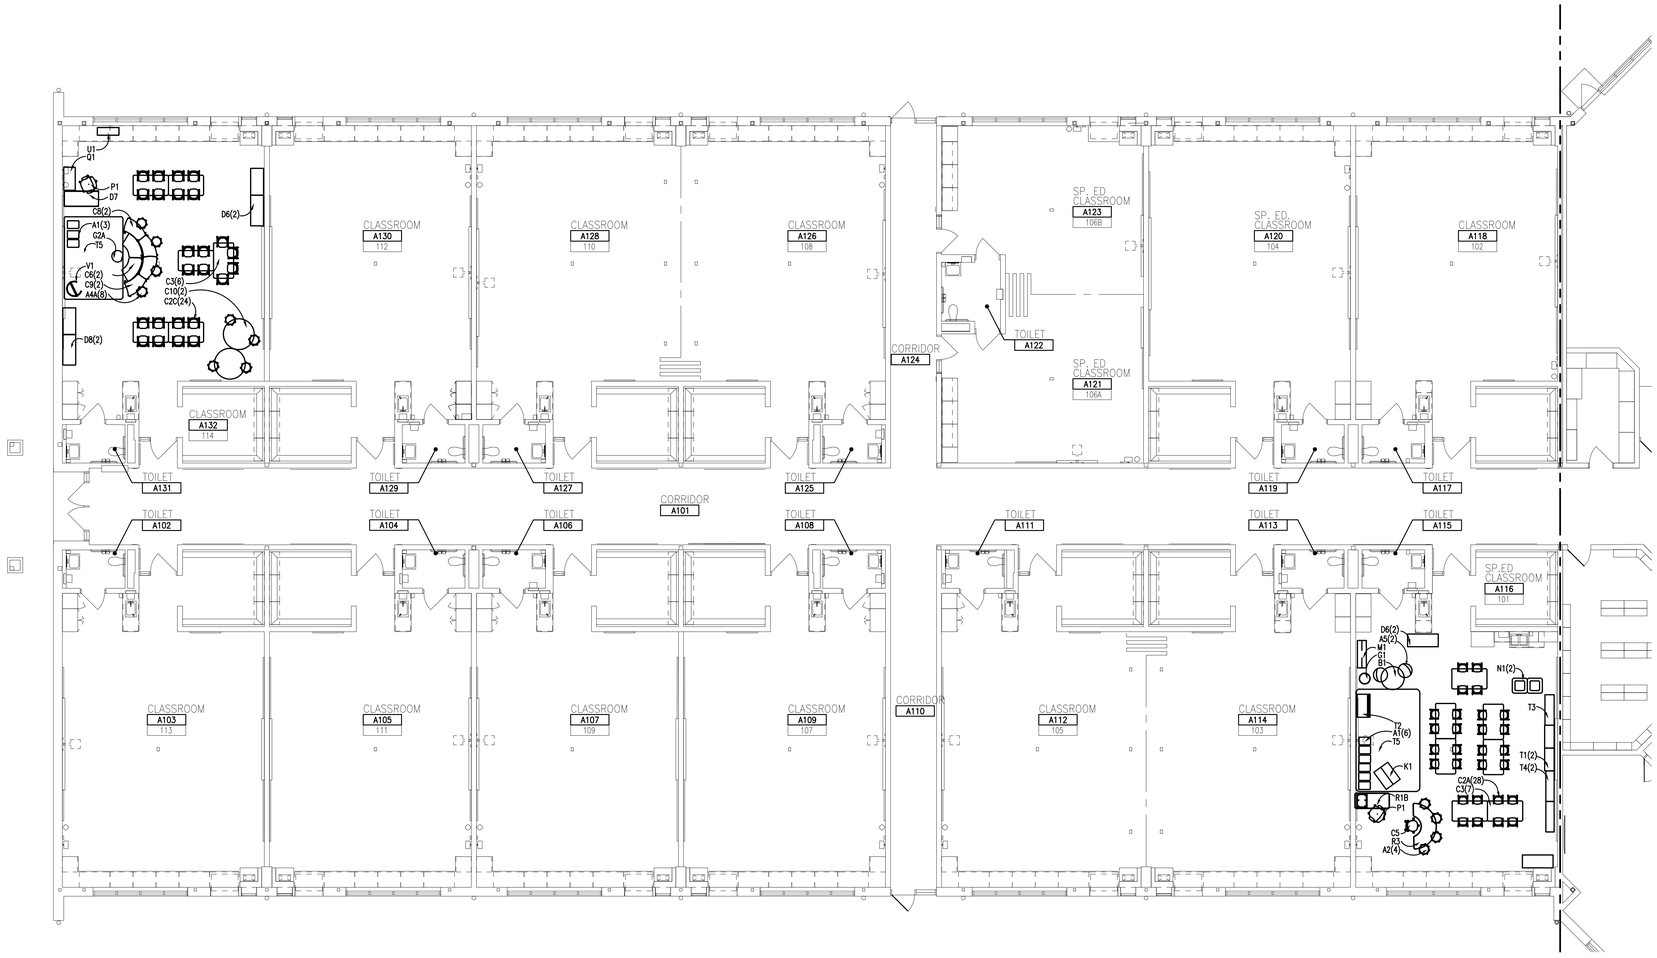

FURNISHING PLAN - ZONE 'A'

SCALE: 1/8" = 1'-0"

TMP ARCHITECTURE

TMP ARCHITECTURE INC

1191 WEST SQUARE LAKE ROAD
BLOOMFIELD HILLS - MICHIGAN - 48302
PH - 248.338.4561 FX - 248.338.0223
EM - INFO @TMP-ARCHITECTURE.COM

REGISTRATION SEAL

CONSULTANT


PROJECT TITLE

Meadowbrook Elementary School Remodeling

Walled Lake Consolidated School District

DRAWING TITLE

Furniture Plan - Zone 'A'

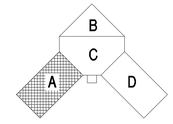

ISSUE DATES

DATE:	ISSUED FOR:
02-26-2024	ADDITIONAL FURNISHINGS PACKAGE

DRAWN	NAM
CHECKED	...
APPROVED	...


PROJECT NO.

19071

DRAWING NO.

A12.1A

Drawing File: Q:\Local\2019\mm\19071\19071Interiors\Additional Furniture 2024\19071_a121a.dwg
Feb 26, 2024 - 9:24am

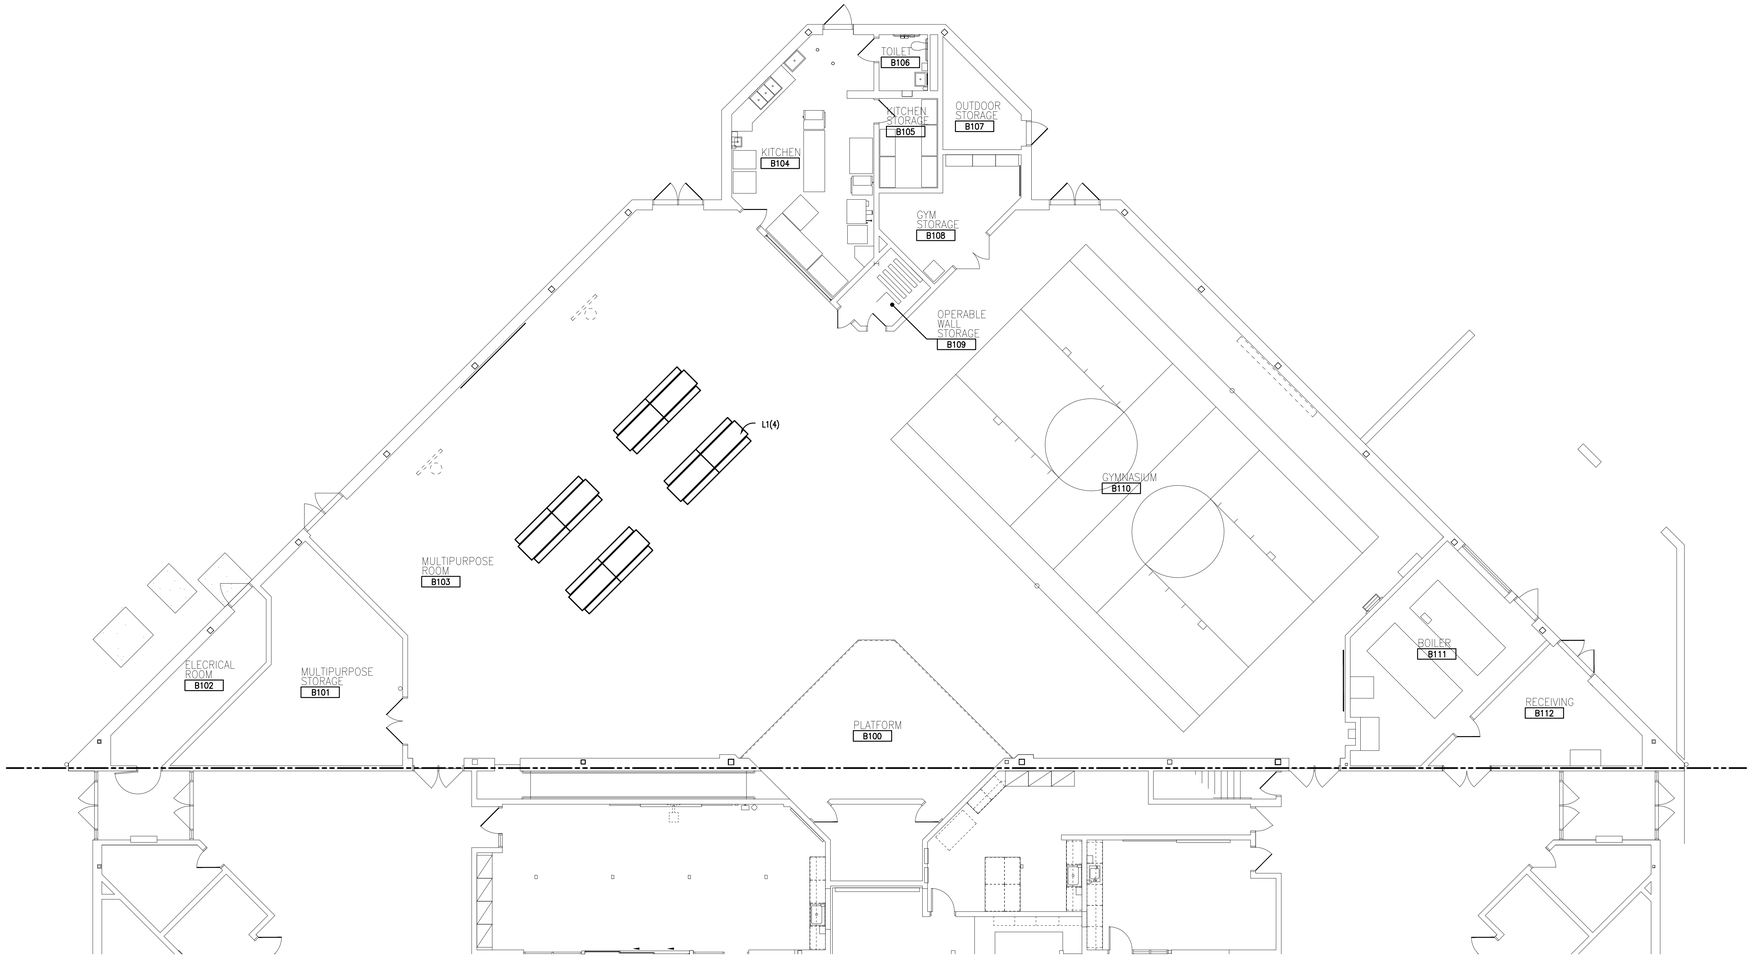

FURNITURE PLAN - ZONE 'B'

SCALE: 1/8" = 1'-0"

TMP ARCHITECTURE

TMP ARCHITECTURE INC

1191 WEST SQUARE LAKE ROAD
BLOOMFIELD HILLS - MICHIGAN - 48302
PH - 248.338.4561 FX - 248.338.0223
EM - INFO @TMP-ARCHITECTURE.COM

REGISTRATION SEAL

CONSULTANT


PROJECT TITLE

Meadowbrook Elementary School Remodeling

Walled Lake Consolidated School District

DRAWING TITLE

Furniture Plan - Zone 'B'

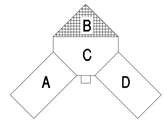

Key Plan

ISSUE DATES

02-26-2024	ADDITIONAL FURNISHINGS PACKAGE


DATE:	ISSUED FOR:
DRAWN	NAM
CHECKED	---
APPROVED	---

PROJECT NO.

19071

DRAWING NO.

A12.1B

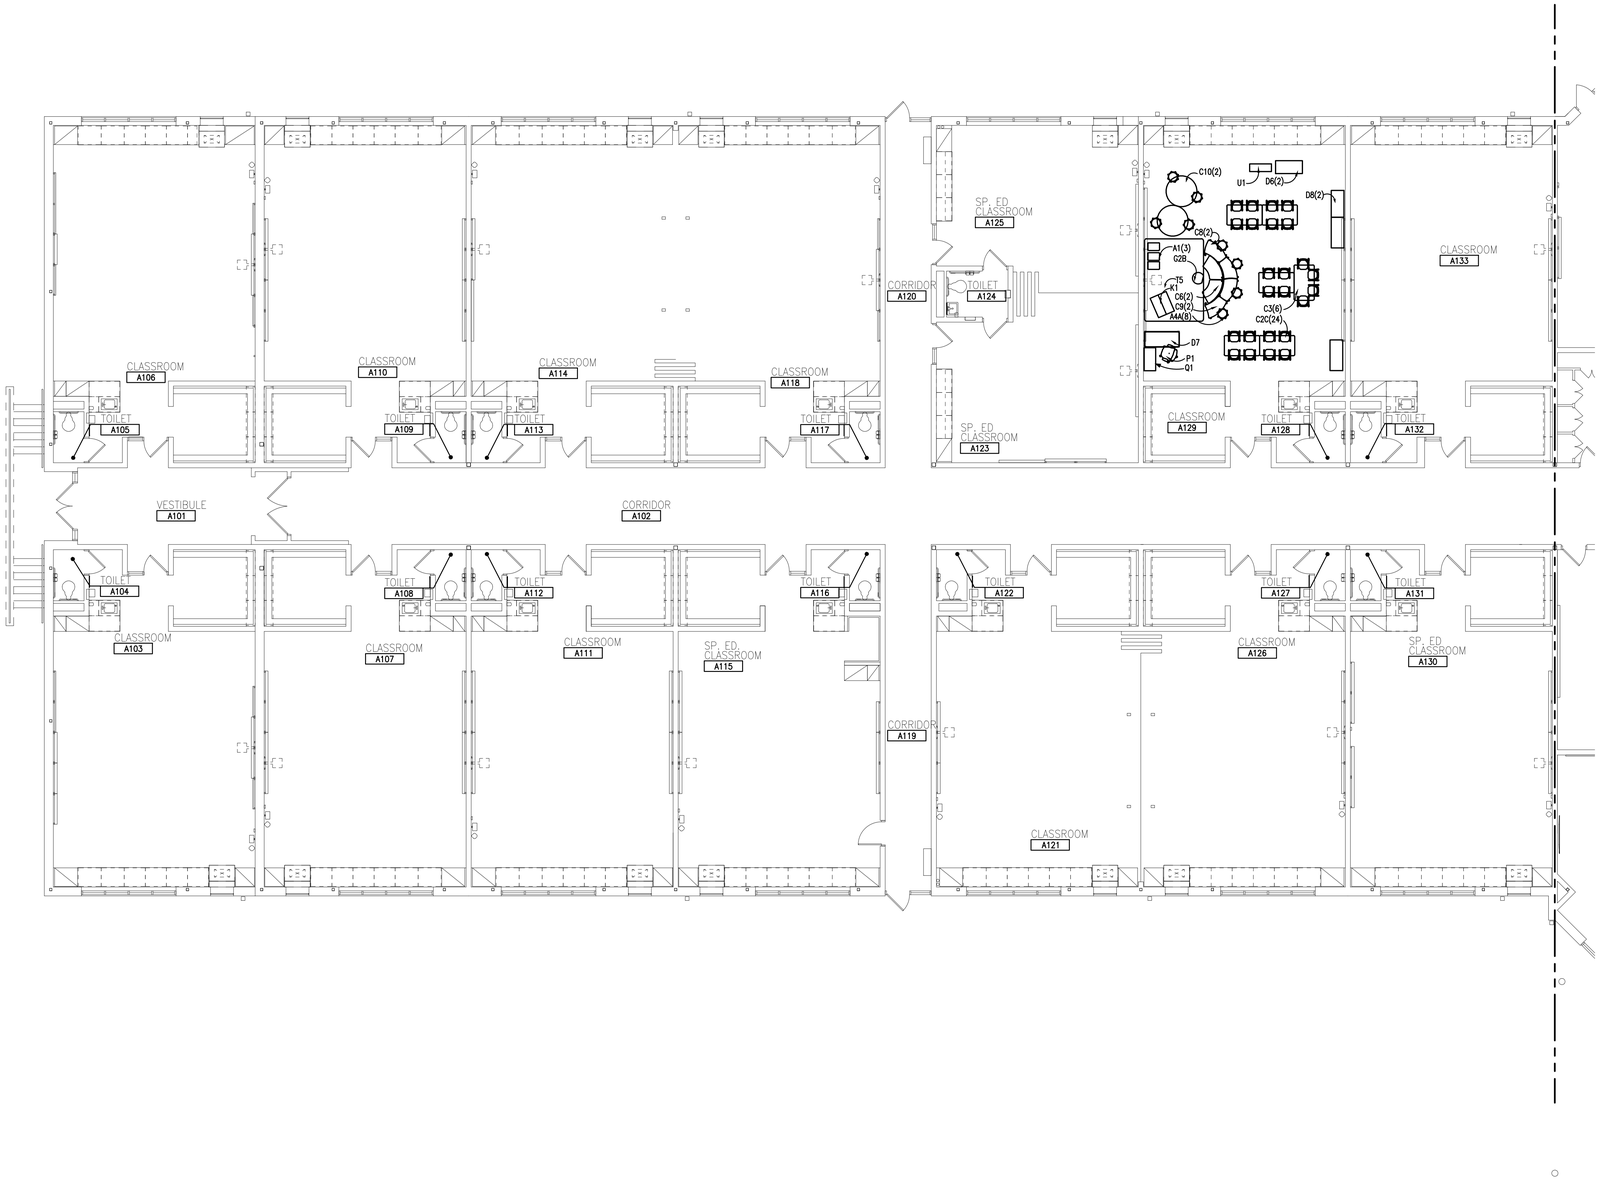

FIRST LEVEL FURNITURE PLAN - ZONE 'A'

SCALE: 1/8" = 1'-0"

TMP ARCHITECTURE

TMP ARCHITECTURE INC
1191 WEST SQUARE LAKE ROAD
BLOOMFIELD HILLS - MICHIGAN - 48302
PH - 248.338.4561 FX - 248.338.0223
EM - INFO @TMP-ARCHITECTURE.COM

REGISTRATION SEAL

CONSULTANT


PROJECT TITLE

Pleasant Lake Elementary School Remodeling

Walled Lake Consolidated School District

DRAWING TITLE

Furniture Plan - Zone 'A'

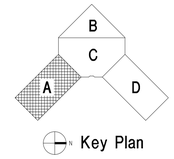

ISSUE DATES

02-26-2024	ADDITIONAL FURNISHINGS PACKAGE
DATE:	ISSUED FOR:

DRAWN	NAM
CHECKED	...
APPROVED	...


PROJECT NO.

19073

DRAWING NO.

A12.1A

Drawing File: G:\Local\2019\mech\19073\Revision\19073_a121a.dwg
Feb 26, 2024 - 9:30am

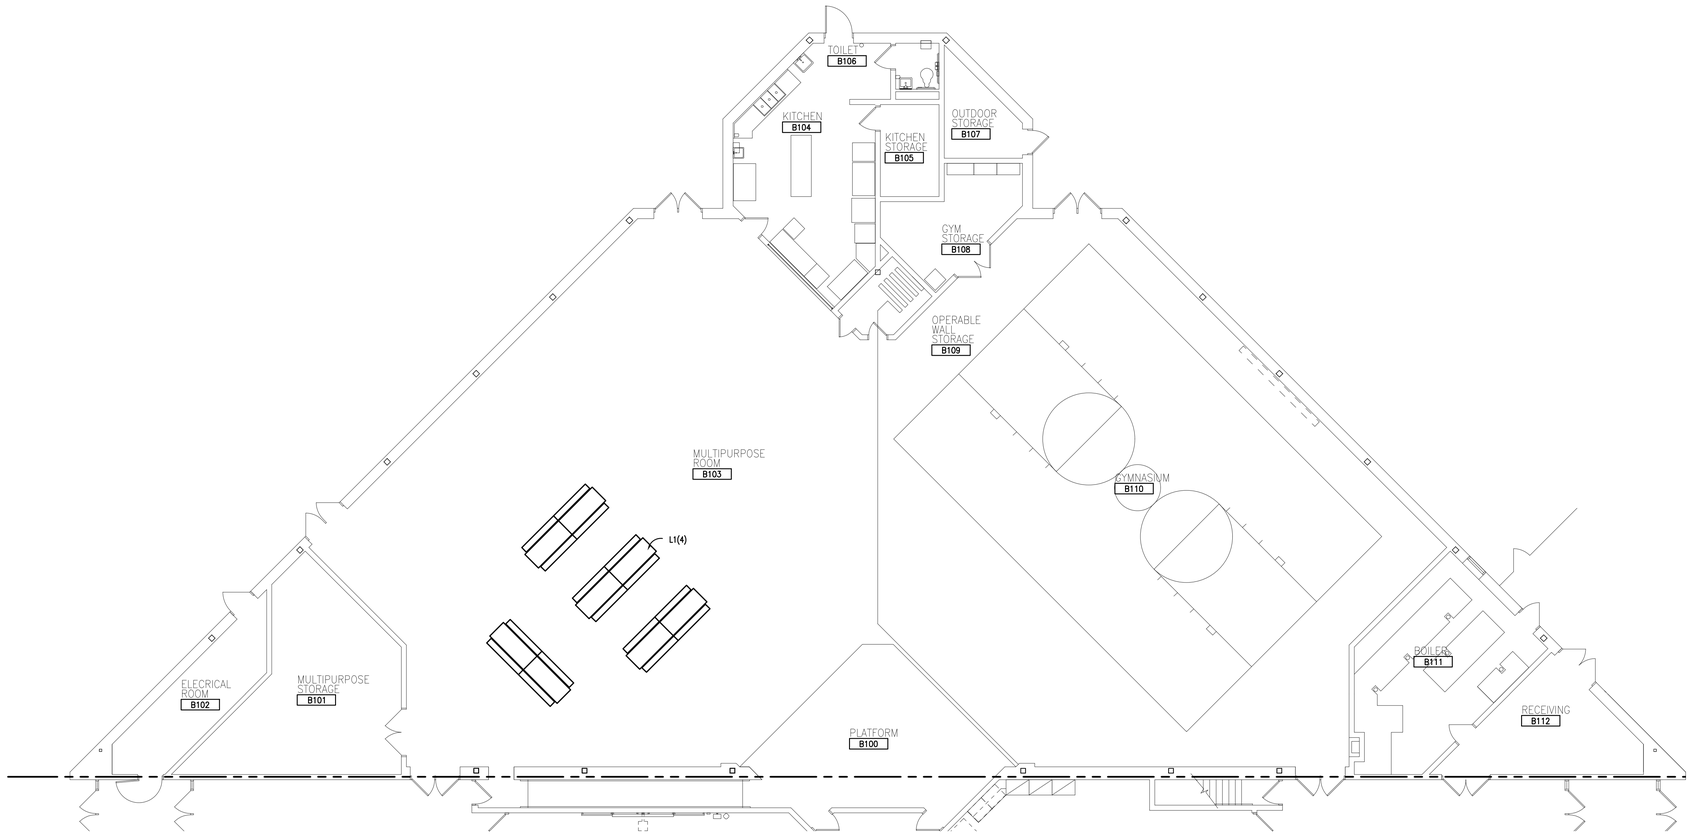

N

FIRST LEVEL FURNITURE PLAN - ZONE 'B'

SCALE: 1/8" = 1'-0"

TMP ARCHITECTURE

TMP ARCHITECTURE INC

1191 WEST SQUARE LAKE ROAD
BLOOMFIELD HILLS - MICHIGAN - 48302
PH - 248.338.4561 FX - 248.338.0223
EM - INFO @TMP-ARCHITECTURE.COM

REGISTRATION SEAL

CONSULTANT


PROJECT TITLE

Pleasant Lake Elementary School Remodeling

Walled Lake Consolidated School District

DRAWING TITLE

Furniture Plan - Zone 'B'

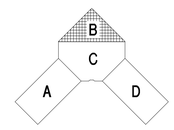

ISSUE DATES

DATE:	ISSUED FOR:
02-26-2024	ADDITIONAL FURNISHINGS PACKAGE

DRAWN	NAM
CHECKED	...
APPROVED	...

PROJECT NO.

19073

DRAWING NO.

A12.1B

Drawing File: Q:\acad\2019\tmp\19073\19073drawings\19073_a121b.dwg
Feb 26, 2024 - 9:29am

PROPOSAL

PROPOSAL: 124667

DATE: 02/26/24
PROJECT #: 24-273

PROPOSAL FOR:
WALLED LAKE SCHOOL DISTRICT
850 LADD RD BLDG D
WALLED LAKE MI 48390

INSTALL AT:
WALLED LAKE-CENTRAL HIGH
1600 OAKLEY PARK RD
WALLED LAKE MI 48390

COST CENTER:

SALESPERSON:	CLIENT:	YOUR P/O:	QUOTE VALID
PEGGY CAVERLY	10766		/ /

#	QTY	PRODUCT	DESCRIPTION	SELL	EXTENDED
			WALLED LAKE CENTRAL		
			BUDGETARY PRICING ONLY		
			STATE OF MICHIGAN MIDEAL CONTRACT		
			HAWORTH MIDEAL SEATING EXPIRES ON MARCH 15TH, 2024		
5	143	SCS-34-01E	Very Side Enhanced,Faux Lea Seat,Perforated Bk,Armless,Hd Csts, - A1	213.61	30,546.23
		,ZH-A7Y	INSIGHT BLUEBERRY GRADE C		
		,TR-FJ	Slate GRD A		
		,TR-7	Fog GRD B		
		,TR-MG	Metallic Gunmetal GRD B		
			Tag 1: A1		
			Tag 2: HAWORTH		

612 North Main, Royal Oak, MI 48067 www.iscginc.com
248-399-1600 FX 248-399-1601

Terms and Conditions located at the end of document

PROPOSAL

PROPOSAL: 124667

DATE: 02/26/24
PROJECT #: 24-273

PROPOSAL FOR:
WALLED LAKE SCHOOL DISTRICT
850 LADD RD BLDG D
WALLED LAKE MI 48390

INSTALL AT:
WALLED LAKE-CENTRAL HIGH
1600 OAKLEY PARK RD
WALLED LAKE MI 48390

COST CENTER:

SALESPERSON:	CLIENT:	YOUR P/O:	QUOTE VALID
PEGGY CAVERLY	10766		/ /

#	QTY	PRODUCT	DESCRIPTION	SELL	EXTENDED
6	49	SCS-34-31E	Very Side Enhanced,Faux Lea Seat,Perforated Bk,Arm,Hd Csts, - A2	242.17	11,866.33
		,ZH-A7Y	INSIGHT BLUEBERRY GRADE C		
		,TR-FJ	Slate GRD A		
		,TR-7	Fog GRD B		
		,TR-MG	Metallic Gunmetal GRD B		
			Tag 1: A2		
			Tag 2: HAWORTH		
7	10	SCS-34-3HE	Very Side Enhanced,Faux Lea Seat,Perforated Bk,Arm,Plstc Gld, - A3	222.39	2,223.90
		,ZH-A7Y	INSIGHT BLUEBERRY GRADE C		
		,TR-FJ	Slate GRD A		
		,TR-7	Fog GRD B		
		,TR-MG	Metallic Gunmetal GRD B		
			Tag 1: A3		
			Tag 2: HAWORTH		
8	18	SCL-34-0HE	Very Side Enhanced Stool, Bar Height,Faux Lea Seat,Perforated Bk,Armless,Plstc Gld, - A4	400.86	7,215.48
		,ZH-X1W	CF STINSON, POLYGON, FREESTYLE POL 14		
			CONTINUED...		

612 North Main, Royal Oak, MI 48067 www.iscginc.com
248-399-1600 FX 248-399-1601

Terms and Conditions located at the end of document

PROPOSAL

PROPOSAL: 124667

DATE: 02/26/24
PROJECT #: 24-273

PROPOSAL FOR:
WALLED LAKE SCHOOL DISTRICT
850 LADD RD BLDG D
WALLED LAKE MI 48390

INSTALL AT:
WALLED LAKE-CENTRAL HIGH
1600 OAKLEY PARK RD
WALLED LAKE MI 48390

COST CENTER:

SALESPERSON:	CLIENT:	YOUR P/O:	QUOTE VALID
PEGGY CAVERLY	10766		/ /

#	QTY	PRODUCT	DESCRIPTION	SELL	EXTENDED
		,TR-FJ	Slate GRD A		
		,TR-7	Fog GRD B		
		,TR-MG	Metallic Gunmetal GRD B		
			Tag 1: A4		
			Tag 2: HAWORTH		
9	3	SMSM-3355-H NH	Riverbend,Straight,Mid Bk,Faux Lea Seat and Bk,55,W,Hard Gld - A5	1,727.69	5,183.07
		,ZH-PR7	ARCCOM ILLUSION SMOKE GRADE C		
		,ZH-LRX	ARCCOM ILLUSION INDIGO GRADE C		
		,TR-TF	Pitch (Textured) GRD A		
			Tag 1: A5		
			Tag 2: HAWORTH		
10	2	SMQM-3340-H NH	Riverbend,Corner, Mid Bk, Faux Lea Seat, Faux Lea Bk, 40 W, Hard Gld - A6	2,225.74	4,451.48
		,ZH-PR7	ARCCOM ILLUSION 2 SMOKE		
		,ZH-LRX	ARCCOM ILLUSION 2 INDIGO		
		,TR-TF	Pitch (Textured) GRD A		
			Tag 1: A6		
			Tag 2: HAWORTH		

612 North Main, Royal Oak, MI 48067 www.iscginc.com
248-399-1600 FX 248-399-1601

Terms and Conditions located at the end of document

PROPOSAL

PROPOSAL: 124667

DATE: 02/26/24
PROJECT #: 24-273

PROPOSAL FOR:
WALLED LAKE SCHOOL DISTRICT
850 LADD RD BLDG D
WALLED LAKE MI 48390

INSTALL AT:
WALLED LAKE-CENTRAL HIGH
1600 OAKLEY PARK RD
WALLED LAKE MI 48390

COST CENTER:

SALESPERSON:	CLIENT:	YOUR P/O:	QUOTE VALID
PEGGY CAVERLY	10766		/ /

#	QTY	PRODUCT	DESCRIPTION	SELL	EXTENDED
11	2	SMSM-3367-HNH	Riverbend,Straight,Mid Bk,Faux Lea Seat and Bk,67,W,Hard Gld - A7	2,010.38	4,020.76
		,ZH-PR7	ARCCOM ILLUSION 2 SMOKE		
		,ZH-LRX	ARCCOM ILLUSION 2 INDIGO		
		,TR-TF	Pitch (Textured) GRD A		
			Tag 1: A7		
			Tag 2: HAWORTH		
12	2	STSN-3025-HNH	Pebble,Faux Lea,25,W,Hard Gld, - A8	723.76	1,447.52
		,ZH-PR7	ARCCOM ILLUSION SMOKE		
			Tag 1: A8		
			Tag 2: HAWORTH		
13	2	SOPN-2223-00H	Openest Chick Pouf, No Back, 23, Fabric Seat, Fabric base, Hard Glide - A9	780.19	1,560.38
		(6K)	Dots GRD C		
		,6K-NG	Night GRD C		
		(6K)	Dots GRD C		
		,6K-NG	Night GRD C		
		,NS-F	Black GRD A		
			Tag 1: A9		
			Tag 2: HAWORTH		

612 North Main, Royal Oak, MI 48067 www.iscginc.com
248-399-1600 FX 248-399-1601

Terms and Conditions located at the end of document

PROPOSAL

PROPOSAL: 124667

DATE: 02/26/24
PROJECT #: 24-273

PROPOSAL FOR:
WALLED LAKE SCHOOL DISTRICT
850 LADD RD BLDG D
WALLED LAKE MI 48390

INSTALL AT:
WALLED LAKE-CENTRAL HIGH
1600 OAKLEY PARK RD
WALLED LAKE MI 48390

COST CENTER:

SALESPERSON:	CLIENT:	YOUR P/O:	QUOTE VALID
PEGGY CAVERLY	10766		/ /

#	QTY	PRODUCT	DESCRIPTION	SELL	EXTENDED
14	8	TCRN-3030-L JSNXG4A ,H-AE ,HP-AE ,TR-J	Jive,Tbl,Rd,Lam,30"x30",Eb3,St d,Co:none,X,Gld,29"h,Ptd - A10 Maple GRD A Maple GRD A Graphite GRD A Tag 1: A10 Tag 2: HAWORTH	234.41	1,875.28
15	2	TCRN-3030-L JSNXG7A ,H-P3 ,HP-3J ,TR-J	Jive,Tbl,Rd,Lam,30"x30",Eb3,St d,Co:none,X,Gld,42"h,Ptd - A11 Patterned Linen Crisp GRD A Graphite GRD A Graphite GRD A Tag 1: A11 Tag 2: HAWORTH	236.93	473.86
16	3	TCRN-3636-L JSNXG4A ,H-AE ,HP-AE ,TR-J	Jive,Tbl,Rd,Lam,36"x36",Eb3,St d,Co:none,X,Gld,29"h,Ptd - A12 Maple GRD A Maple GRD A Graphite GRD A Tag 1: A12 Tag 2: HAWORTH	261.05	783.15

612 North Main, Royal Oak, MI 48067 www.iscginc.com
248-399-1600 FX 248-399-1601

Terms and Conditions located at the end of document

PROPOSAL

PROPOSAL: 124667

DATE: 02/26/24
PROJECT #: 24-273

PROPOSAL FOR:
WALLED LAKE SCHOOL DISTRICT
850 LADD RD BLDG D
WALLED LAKE MI 48390

INSTALL AT:
WALLED LAKE-CENTRAL HIGH
1600 OAKLEY PARK RD
WALLED LAKE MI 48390

COST CENTER:

SALESPERSON:	CLIENT:	YOUR P/O:	QUOTE VALID
PEGGY CAVERLY	10766		/ /

#	QTY	PRODUCT	DESCRIPTION	SELL	EXTENDED
17	1	TCRN-4242-L JSNXG7A ,H-P3 ,HP-3J ,TR-F	Jive,Tbl,Rd,Lam,42"x42",Eb3,Std,Co:none,X,Gld,42"h,Ptd - A14 Patterned Linen Crisp GRD A Graphite GRD A Black GRD A Tag 1: A14 Tag 2: HAWORTH	294.68	294.68
18	2	TCRQ-2424-L JSNXG4A ,H-AE ,HP-AE ,TR-J	Jive,Tbl,Sq,Lam,24"x24",Eb3,Std,Co:none,X,Gld,29"h,Ptd - A15 Maple GRD A Maple GRD A Graphite GRD A Tag 1: A15 Tag 2: HAWORTH	212.24	424.48
19	16	TCRQ-2424-L JSNXG7A ,H-P3 ,HP-3J ,TR-F	Jive,Tbl,Sq,Lam,24"x24",Eb3,Std,Co:none,X,Gld,42"h,Ptd - A16 Patterned Linen Crisp GRD A Graphite GRD A Black GRD A Tag 1: A16 Tag 2: HAWORTH	214.76	3,436.16

612 North Main, Royal Oak, MI 48067 www.iscginc.com
248-399-1600 FX 248-399-1601

Terms and Conditions located at the end of document

PROPOSAL

PROPOSAL: 124667

DATE: 02/26/24
PROJECT #: 24-273

PROPOSAL FOR:
WALLED LAKE SCHOOL DISTRICT
850 LADD RD BLDG D
WALLED LAKE MI 48390

INSTALL AT:
WALLED LAKE-CENTRAL HIGH
1600 OAKLEY PARK RD
WALLED LAKE MI 48390

COST CENTER:

SALESPERSON:	CLIENT:	YOUR P/O:	QUOTE VALID
PEGGY CAVERLY	10766		/ /

#	QTY	PRODUCT	DESCRIPTION	SELL	EXTENDED
20	4	TCRN-3030-L JSNDN2	Jive,Tbl,Rd,Lam,30"x30",Eb3,Std,Co:none,Disc,N,20"h - A17	309.21	1,236.84
		,H-AE	Maple GRD A		
		,HP-AE	Maple GRD A		
		,TR-J	Graphite GRD A		
			Tag 1: A17		
			Tag 2: HAWORTH		
21	2	TCRA-3072-L JSNDN4	Jive,Tbl,Rect,Lam,30"x72",Eb3,Std,Co:none,Disc,N,29"h - A18	637.44	1,274.88
		,H-AE	Maple GRD A		
		,HP-AE	Maple GRD A		
		,TR-J	Graphite GRD A		
			Tag 1: A18		
			Tag 2: HAWORTH		
22	14	TCRA-3672-L JSNGG4A	Jive,Tbl,Rect,Lam,36"x72",Eb3,Std,Co:none,Brd,Gld,29"h,Ptd - A19	541.74	7,584.36
		,H-AE	Maple GRD A		
		,HP-AE	Maple GRD A		
		,TR-J	Graphite GRD A		
			Tag 1: A19		
			Tag 2: HAWORTH		

612 North Main, Royal Oak, MI 48067 www.iscginc.com
248-399-1600 FX 248-399-1601

Terms and Conditions located at the end of document

PROPOSAL

PROPOSAL: 124667

DATE: 02/26/24
PROJECT #: 24-273

PROPOSAL FOR:
WALLED LAKE SCHOOL DISTRICT
850 LADD RD BLDG D
WALLED LAKE MI 48390

INSTALL AT:
WALLED LAKE-CENTRAL HIGH
1600 OAKLEY PARK RD
WALLED LAKE MI 48390

COST CENTER:

SALESPERSON:	CLIENT:	YOUR P/O:	QUOTE VALID
PEGGY CAVERLY	10766		/ /

#	QTY	PRODUCT	DESCRIPTION	SELL	EXTENDED
23	3	TCRA-2472-L JSNBC4A	Jive,Tbl,Rect,Lam,24"x72",Eb3, Std,Co:none,C - Rd,Cstr,29"h,Ptd - A20	296.83	890.49
		,H-P3	Patterned Linen Crisp GRD A		
		,HP-3J	Graphite GRD A		
		,TR-J	Graphite GRD A		
			Tag 1: A20		
			Tag 2: HAWORTH		
24	4	TCRA-2460-L JSNBC4A	Jive,Tbl,Rect,Lam,24"x60",Eb3, Std,Co:none,C - Rd,Cstr,29"h,Ptd - A21	275.74	1,102.96
		,H-P3	Patterned Linen Crisp GRD A		
		,HP-3J	Graphite GRD A		
		,TR-J	Graphite GRD A		
			Tag 1: A21		
			Tag 2: HAWORTH		
25	3	TCRA-3072-L JSNBC4A	Jive,Tbl,Rect,Lam,30"x72",Eb3, Std,Co:none,C - Rd,Cstr,29"h,Ptd - A22	324.77	974.31
		,H-AE	Maple GRD A		
		,HP-AE	Maple GRD A		
		,TR-J	Graphite GRD A		
			Tag 1: A22		
			CONTINUED...		

612 North Main, Royal Oak, MI 48067 www.iscginc.com
248-399-1600 FX 248-399-1601

Terms and Conditions located at the end of document

PROPOSAL

PROPOSAL: 124667

DATE: 02/26/24
PROJECT #: 24-273

PROPOSAL FOR:
WALLED LAKE SCHOOL DISTRICT
850 LADD RD BLDG D
WALLED LAKE MI 48390

INSTALL AT:
WALLED LAKE-CENTRAL HIGH
1600 OAKLEY PARK RD
WALLED LAKE MI 48390

COST CENTER:

SALESPERSON:	CLIENT:	YOUR P/O:	QUOTE VALID
PEGGY CAVERLY	10766		/ /

#	QTY	PRODUCT	DESCRIPTION	SELL	EXTENDED
			Tag 2: HAWORTH		
26	6	TCRA-3660-L JSNTG4A	Jive,Tbl,Rect,Lam,36"x60",Eb3, Std,Co:none,T - Extruded,Gld,29"h,Ptd - A23	378.29	2,269.74
		,H-P3	Patterned Linen Crisp GRD A		
		,HP-3J	Graphite GRD A		
		,TR-F	Black GRD A		
			Tag 1: A23		
			Tag 2: HAWORTH		
27	8	TCRA-2472-L JSNBG7A	Jive,Tbl,Rect,Lam,24"x72",Eb3, Std,Co:none,C - Rd,Gld,42"h,Ptd - A24	374.90	2,999.20
		,H-P3	Patterned Linen Crisp GRD A		
		,HP-3J	Graphite GRD A		
		,TR-F	Black GRD A		
			Tag 1: A24		
			Tag 2: HAWORTH		
28	2	TCRP-54E4-L JSNGG4A	Jive,Tbl,Peb,Lam,54"x144",Eb3, Std,Co:none,Brd,Gld,29"h,Ptd - A25	1,900.11	3,800.22
			CONTINUED...		

612 North Main, Royal Oak, MI 48067 www.iscginc.com
248-399-1600 FX 248-399-1601

Terms and Conditions located at the end of document

PROPOSAL

PROPOSAL: 124667

DATE: 02/26/24
PROJECT #: 24-273

PROPOSAL FOR:
WALLED LAKE SCHOOL DISTRICT
850 LADD RD BLDG D
WALLED LAKE MI 48390

INSTALL AT:
WALLED LAKE-CENTRAL HIGH
1600 OAKLEY PARK RD
WALLED LAKE MI 48390

COST CENTER:

SALESPERSON:	CLIENT:	YOUR P/O:	QUOTE VALID
PEGGY CAVERLY	10766		/ /

#	QTY	PRODUCT	DESCRIPTION	SELL	EXTENDED
			,H-AE Maple GRD A ,HP-AE Maple GRD A ,TR-J Graphite GRD A Tag 1: A25 Tag 2: HAWORTH		
29	2	GCLL-2160-D UNFT8Y	A Series,Cred,Lam Case,Lam Frnt,21Hx60W,36" 6" Drw/12" Drw,24" Opn,Full Bck,Toe Kick,Lin Pull,Lck - A26 ,H-AE Maple GRD A ,HP-AE Maple GRD A ,H-AE Maple GRD A ,HP-AE Maple GRD A ,TR-J Graphite GRD A Tag 1: A26 Tag 2: HAWORTH	799.83	1,599.66
30	12	SODC-1616-P	Openest Sprig Table, Round, 16" D x 17" H, Painted MDF - A27 ,PW-F Black GRD A ,TR-F Black GRD A Tag 1: A27 CONTINUED...	467.33	5,607.96

612 North Main, Royal Oak, MI 48067 www.iscginc.com
248-399-1600 FX 248-399-1601

Terms and Conditions located at the end of document

PROPOSAL

PROPOSAL: 124667

DATE: 02/26/24
PROJECT #: 24-273

PROPOSAL FOR:
WALLED LAKE SCHOOL DISTRICT
850 LADD RD BLDG D
WALLED LAKE MI 48390

INSTALL AT:
WALLED LAKE-CENTRAL HIGH
1600 OAKLEY PARK RD
WALLED LAKE MI 48390

COST CENTER:

SALESPERSON:	CLIENT:	YOUR P/O:	QUOTE VALID
PEGGY CAVERLY	10766		/ /

#	QTY	PRODUCT	DESCRIPTION	SELL	EXTENDED
			Tag 2: HAWORTH		
31	129	JPMH-18-SJ	X Series,Pedestal,Mobile,B/B/F,18"D,PtdDrwFrt, Stl Lkrl,J Pull,Cstr,Stl Top - A28	177.93	22,952.97
		,TR-TG	Grout (Textured) GRD A		
		,LR-BP	Chrome GRD A		
			Tag 1: A28		
			Tag 2: HAWORTH		
32	29	JBCS-0336	X Series,Bookcase,39.5"H x 36"W,Glides - A29	216.14	6,268.06
		,TR-TG	Grout (Textured) GRD A		
			Tag 1: A29		
			Tag 2: HAWORTH		
33	9	JBCS-0436	X Series,Bookcase,51.5"H x 36"W,Glides - A30	245.26	2,207.34
		,TR-TG	Grout (Textured) GRD A		
			Tag 1: A30		
			Tag 2: HAWORTH		

612 North Main, Royal Oak, MI 48067 www.iscginc.com
248-399-1600 FX 248-399-1601

Terms and Conditions located at the end of document

PROPOSAL

PROPOSAL: 124667

DATE: 02/26/24
PROJECT #: 24-273

PROPOSAL FOR:
WALLED LAKE SCHOOL DISTRICT
850 LADD RD BLDG D
WALLED LAKE MI 48390

INSTALL AT:
WALLED LAKE-CENTRAL HIGH
1600 OAKLEY PARK RD
WALLED LAKE MI 48390

COST CENTER:

SALESPERSON:	CLIENT:	YOUR P/O:	QUOTE VALID
PEGGY CAVERLY	10766		/ /

#	QTY	PRODUCT	DESCRIPTION	SELL	EXTENDED
34	18	JSPY-0336-S8	X Series,3H x 36"W,Closed Cabinet,Two Doors,Ptd Dr Front,Ptd Lock Bar,Freestanding Mount,Linear Pull - A31	311.00	5,598.00
		,TR-TG	Grout (Textured) GRD A		
		,LR-BP	Chrome GRD A		
			Tag 1: A31		
			Tag 2: HAWORTH		
35	20	JSPY-0536-S8	X Series,5H x 36"W,Closed Cabinet,Two Doors,Ptd Dr Front,Ptd Lock Bar,Freestanding Mount,Linear Pull - A32	381.55	7,631.00
		,TR-TG	Grout (Textured) GRD A		
		,LR-BP	Chrome GRD A		
			Tag 1: A32		
			Tag 2: HAWORTH		
36	32	JLRD-0436-SJ	X Series,51.5"H x 36"W,Lateral File,File,File,File,Ptd Drawer Front,Inset,Ptd Lock Bar,Freestanding,J Pull,Glides - A33	429.19	13,734.08
			CONTINUED...		

612 North Main, Royal Oak, MI 48067 www.iscginc.com
248-399-1600 FX 248-399-1601

Terms and Conditions located at the end of document

PROPOSAL

PROPOSAL: 124667

DATE: 02/26/24
PROJECT #: 24-273

PROPOSAL FOR:
WALLED LAKE SCHOOL DISTRICT
850 LADD RD BLDG D
WALLED LAKE MI 48390

INSTALL AT:
WALLED LAKE-CENTRAL HIGH
1600 OAKLEY PARK RD
WALLED LAKE MI 48390

COST CENTER:

SALESPERSON:	CLIENT:	YOUR P/O:	QUOTE VALID
PEGGY CAVERLY	10766		/ /

#	QTY	PRODUCT	DESCRIPTION	SELL	EXTENDED
		,TR-TG	Grout (Textured) GRD A		
		,LR-BP	Chrome GRD A		
			Tag 1: A33		
			Tag 2: HAWORTH		
37	10	JLRD-0336-SJ	X Series,39.5"H x 36"W,Lateral File,File,File,Ptd Drawer Front,Inset,Ptd Lock Bar,Freestanding,J Pull,Glides - A34	335.35	3,353.50
		,TR-TG	Grout (Textured) GRD A		
		,LR-BP	Chrome GRD A		
			Tag 1: A34		
			Tag 2: HAWORTH		
38	18	JLRD-0536-SJ	X Series,63.5"H x 36"W,Lateral File,File,File,File,File,Ptd Drawer Front,Inset,Ptd Lock Bar,FS,J Pull,Glides - A35	515.93	9,286.74
		,TR-TG	Grout (Textured) GRD A		
		,LR-BP	Chrome GRD A		
			Tag 1: A35		
			Tag 2: HAWORTH		

612 North Main, Royal Oak, MI 48067 www.iscginc.com
248-399-1600 FX 248-399-1601

Terms and Conditions located at the end of document

PROPOSAL

PROPOSAL: 124667

DATE: 02/26/24
PROJECT #: 24-273

PROPOSAL FOR:
WALLED LAKE SCHOOL DISTRICT
850 LADD RD BLDG D
WALLED LAKE MI 48390

INSTALL AT:
WALLED LAKE-CENTRAL HIGH
1600 OAKLEY PARK RD
WALLED LAKE MI 48390

COST CENTER:

SALESPERSON:	CLIENT:	YOUR P/O:	QUOTE VALID
PEGGY CAVERLY	10766		/ /

#	QTY	PRODUCT	DESCRIPTION	SELL	EXTENDED
39	5	JLRD-0330-SJ	X Series,39.5"H x 30"W,Lateral File,File,File,Ptd Drawer Front,Inset,Ptd Lock Bar,Freestanding,J Pull,Glides - A36	289.71	1,448.55
		,TR-TG	Grout (Textured) GRD A		
		,LR-BP	Chrome GRD A		
			Tag 1: A36		
			Tag 2: HAWORTH		
40	7	WURA-3072-LJSA	Worksurface, Rect,30Dx72W,Lam,Edgeband,Std Core,Notched - A37A	107.36	751.52
		,H-AE	Maple GRD A		
		,HP-AE	Maple GRD A		
			Tag 1: A37A		
			Tag 2: HAWORTH		
41	7	JPAH-30-SJ	X Series,Pedestal,Attached,B/B/F,30"D,PtdDrwFrt, Stl Lkrl,J Pull - A37B	157.86	1,105.02
		,TR-TG	Grout (Textured) GRD A		
		,LR-BP	Chrome GRD A		
			Tag 1: A37B		
			CONTINUED...		

612 North Main, Royal Oak, MI 48067 www.iscginc.com
248-399-1600 FX 248-399-1601

Terms and Conditions located at the end of document

PROPOSAL

PROPOSAL: 124667

DATE: 02/26/24
PROJECT #: 24-273

PROPOSAL FOR:
WALLED LAKE SCHOOL DISTRICT
850 LADD RD BLDG D
WALLED LAKE MI 48390

INSTALL AT:
WALLED LAKE-CENTRAL HIGH
1600 OAKLEY PARK RD
WALLED LAKE MI 48390

COST CENTER:

SALESPERSON:	CLIENT:	YOUR P/O:	QUOTE VALID
PEGGY CAVERLY	10766		/ /

#	QTY	PRODUCT	DESCRIPTION	SELL	EXTENDED
			Tag 2: HAWORTH		
42	7	JPAJ-30-SJ	X Series,Pedestal,Attached,F/F,30"D,PtdDrwFrt, Stl Lkrl,J Pull - A37B	148.37	1,038.59
		,TR-TG	Grout (Textured) GRD A		
		,LR-BP	Chrome GRD A		
			Tag 1: A37B		
			Tag 2: HAWORTH		
43	10	WURA-2448-L JSA	Worksurface, Rect,24Dx48W,Lam,Edgeband,Std Core,Notched - A38	68.47	684.70
		,H-AE	Maple GRD A		
		,HP-AE	Maple GRD A		
			Tag 1: A38		
			Tag 2: HAWORTH		
44	10	KUAF-1648	Tackboard,Wall-Mounted,Universal 16In. X 48In. - A38	46.15	461.50
		(35)	Etch GRD A		
		,35-MA	Marquette GRD A		
			CONTINUED...		

612 North Main, Royal Oak, MI 48067 www.iscginc.com
248-399-1600 FX 248-399-1601

Terms and Conditions located at the end of document

586

PROPOSAL

PROPOSAL: 124667

DATE: 02/26/24
PROJECT #: 24-273

PROPOSAL FOR:
WALLED LAKE SCHOOL DISTRICT
850 LADD RD BLDG D
WALLED LAKE MI 48390

INSTALL AT:
WALLED LAKE-CENTRAL HIGH
1600 OAKLEY PARK RD
WALLED LAKE MI 48390

COST CENTER:

SALESPERSON:	CLIENT:	YOUR P/O:	QUOTE VALID
PEGGY CAVERLY	10766		/ /

#	QTY	PRODUCT	DESCRIPTION	SELL	EXTENDED
			Tag 1: A38 Tag 2: HAWORTH		
45	10	JLPD-0236-SJA	X Series,27.5"H x 36"W,Lateral File,File,Ptd Drawer Front,Proud,Ptd Lock Bar,Attached,J Pull,Glides - A38	251.15	2,511.50
		,TR-TG	Grout (Textured) GRD A		
		,LR-BP	Chrome GRD A		
			Tag 1: A38 Tag 2: HAWORTH		
46	10	ZUBF-0000-PN	Flush Mount Plate - A38	4.08	40.80
			Tag 1: A38 Tag 2: HAWORTH		
47	10	UUKS-1648-PWL	Adaptable,Upper Storage,48"W,Painted Front,Wall Mount,Hinge,Swing,Locking - A38	238.74	2,387.40
			CONTINUED...		

612 North Main, Royal Oak, MI 48067 www.iscginc.com
248-399-1600 FX 248-399-1601

Terms and Conditions located at the end of document

PROPOSAL

PROPOSAL: 124667

DATE: 02/26/24
PROJECT #: 24-273

PROPOSAL FOR:
WALLED LAKE SCHOOL DISTRICT
850 LADD RD BLDG D
WALLED LAKE MI 48390

INSTALL AT:
WALLED LAKE-CENTRAL HIGH
1600 OAKLEY PARK RD
WALLED LAKE MI 48390

COST CENTER:

SALESPERSON:	CLIENT:	YOUR P/O:	QUOTE VALID
PEGGY CAVERLY	10766		/ /

#	QTY	PRODUCT	DESCRIPTION	SELL	EXTENDED
		,TR-TG	Grout (Textured) GRD A		
		,TR-TG	Grout (Textured) GRD A		
		,LR-BP	Chrome GRD A		
			Tag 1: A38		
			Tag 2: HAWORTH		
48	10	JPDH-30-SJL D	X Series,Pedestal,Attached Desk,Box/Box/File,30"D,Ptd Drawer Front,Ptd Lockbar,J Pull,LH,3/4 Mod - A38	157.86	1,578.60
		,TR-TG	Grout (Textured) GRD A		
		,LR-BP	Chrome GRD A		
			Tag 1: A38		
			Tag 2: HAWORTH		
49	10	JDAL-3672-J ALSDS44	X Series, Corner Wrap Ext, Lam,36X72,Support Stl,Ped,Lh,3/4 Mod,Cable Mgt,24 D - A38	362.76	3,627.60
		,H-AE	Maple GRD A		
		,HP-AE	Maple GRD A		
		,TR-TG	Grout (Textured) GRD A		
		,TR-TG	Grout (Textured) GRD A		
			Tag 1: A38		
			CONTINUED...		

612 North Main, Royal Oak, MI 48067 www.iscginc.com
248-399-1600 FX 248-399-1601

Terms and Conditions located at the end of document

PROPOSAL

PROPOSAL: 124667

DATE: 02/26/24
PROJECT #: 24-273

PROPOSAL FOR:
WALLED LAKE SCHOOL DISTRICT
850 LADD RD BLDG D
WALLED LAKE MI 48390

INSTALL AT:
WALLED LAKE-CENTRAL HIGH
1600 OAKLEY PARK RD
WALLED LAKE MI 48390

COST CENTER:

SALESPERSON:	CLIENT:	YOUR P/O:	QUOTE VALID
PEGGY CAVERLY	10766		/ /

#	QTY	PRODUCT	DESCRIPTION	SELL	EXTENDED
			Tag 2: HAWORTH		
50	10	UXAG-0002 ,LR-BL	Casegoods, Grommet - A38 Black GRD A Tag 1: A38 Tag 2: HAWORTH	13.99	139.90
51	2	WURA-2484-L JSA ,H-AE ,HP-AE	Worksurface, Rect,24Dx84W,Lam,Edgeband,Std Core,Notched - A39 Maple GRD A Maple GRD A Tag 1: A39 Tag 2: HAWORTH	104.35	208.70
52	6	ZUFJ-0101-P NFG ,TR-TG	Compose,Single Support Leg - A39 Grout (Textured) GRD A Tag 1: A39 Tag 2: HAWORTH	31.93	191.58

612 North Main, Royal Oak, MI 48067 www.iscginc.com
248-399-1600 FX 248-399-1601

Terms and Conditions located at the end of document

PROPOSAL

PROPOSAL: 124667

DATE: 02/26/24
PROJECT #: 24-273

PROPOSAL FOR:
WALLED LAKE SCHOOL DISTRICT
850 LADD RD BLDG D
WALLED LAKE MI 48390

INSTALL AT:
WALLED LAKE-CENTRAL HIGH
1600 OAKLEY PARK RD
WALLED LAKE MI 48390

COST CENTER:

SALESPERSON:	CLIENT:	YOUR P/O:	QUOTE VALID
PEGGY CAVERLY	10766		/ /

#	QTY	PRODUCT	DESCRIPTION	SELL	EXTENDED
53	2	UUKS-1642-PWL	Adaptable,Upper Storage,42"W,Painted Front,Wall Mount,Hinge,Swing,Locking - A39	225.72	451.44
		,TR-TG	Grout (Textured) GRD A		
		,TR-TG	Grout (Textured) GRD A		
		,LR-BP	Chrome GRD A		
			Tag 1: A39		
			Tag 2: HAWORTH		
54	2	KUAF-1642	Tackboard,Wall-Mounted,Universal 16In. X 42In. - A39	44.21	88.42
		(35)	Etch GRD A		
		,35-MA	Marquette GRD A		
			Tag 1: A39		
			Tag 2: HAWORTH		
55	1	JPMH-18-SJ	X Series,Pedestal,Mobile,B/B/F,18"D,PtdDrwFrt, Stl Lkrl,J Pull,Cstr,Stl Top - A39	177.93	177.93
		,TR-TG	Grout (Textured) GRD A		
		,LR-BP	Chrome GRD A		
			Tag 1: A39		
			CONTINUED...		

612 North Main, Royal Oak, MI 48067 www.iscginc.com
248-399-1600 FX 248-399-1601

Terms and Conditions located at the end of document

PROPOSAL

PROPOSAL: 124667

DATE: 02/26/24
PROJECT #: 24-273

PROPOSAL FOR:
WALLED LAKE SCHOOL DISTRICT
850 LADD RD BLDG D
WALLED LAKE MI 48390

INSTALL AT:
WALLED LAKE-CENTRAL HIGH
1600 OAKLEY PARK RD
WALLED LAKE MI 48390

COST CENTER:

SALESPERSON:	CLIENT:	YOUR P/O:	QUOTE VALID
PEGGY CAVERLY	10766		/ /

#	QTY	PRODUCT	DESCRIPTION	SELL	EXTENDED
			Tag 2: HAWORTH		
56	1	JLPD-0242-SJA	X Series,27.5"H x 42"W,Lateral File,File,Ptd Drawer Front,Proud,Ptd Lock Bar,Attached,J Pull,Glides - A39	287.43	287.43
		,TR-TG	Grout (Textured) GRD A		
		,LR-BP	Chrome GRD A		
			Tag 1: A39		
			Tag 2: HAWORTH		
57	1	WUAR-6000-PHS	Worksurface Reinforcement Bar, 60in W, Planes, Svc - A39	23.99	23.99
			Tag 1: A39		
			Tag 2: HAWORTH		
58	1	WUCE-6072-LJSAL55	Worksurface,Corner 90 Deg Wrap Extd Trans,60Wx72L,Lam,Edgeband,Std Core,Notched,Left,30,30 - A40	221.90	221.90
		,H-AE	Maple GRD A		
			CONTINUED...		

612 North Main, Royal Oak, MI 48067 www.iscginc.com
248-399-1600 FX 248-399-1601

Terms and Conditions located at the end of document

PROPOSAL

PROPOSAL: 124667

DATE: 02/26/24
PROJECT #: 24-273

PROPOSAL FOR:
WALLED LAKE SCHOOL DISTRICT
850 LADD RD BLDG D
WALLED LAKE MI 48390

INSTALL AT:
WALLED LAKE-CENTRAL HIGH
1600 OAKLEY PARK RD
WALLED LAKE MI 48390

COST CENTER:

SALESPERSON:	CLIENT:	YOUR P/O:	QUOTE VALID
PEGGY CAVERLY	10766		/ /

#	QTY	PRODUCT	DESCRIPTION	SELL	EXTENDED
		,HP-AE	Maple GRD A Tag 1: A40 Tag 2: HAWORTH		
59	1	WUCX-6072-L JSAR45	Worksurface,Corner 90 Deg Wrap Extd,60Wx72L,Lam,Edgeband,Std Core,Notched,Right,24,30 - A40	212.85	212.85
		,H-AE	Maple GRD A		
		,HP-AE	Maple GRD A Tag 1: A40 Tag 2: HAWORTH		
60	1	WURA-2436-L JSA	Worksurface, Rect,24Dx36W,Lam,Edgeband,Std Core,Notched - A40	50.45	50.45
		,H-AE	Maple GRD A		
		,HP-AE	Maple GRD A Tag 1: A40 Tag 2: HAWORTH		
61	1	WUTS-1284-L JSC	Worksurface,Rect Countertop,12Dx84W,Lam,Edgeband,Std Core,No Cbl Mgt - A40	86.96	86.96
		,H-AE	Maple GRD A CONTINUED...		

612 North Main, Royal Oak, MI 48067 www.iscginc.com
248-399-1600 FX 248-399-1601

Terms and Conditions located at the end of document

PROPOSAL

PROPOSAL: 124667

DATE: 02/26/24
PROJECT #: 24-273

PROPOSAL FOR:
WALLED LAKE SCHOOL DISTRICT
850 LADD RD BLDG D
WALLED LAKE MI 48390

INSTALL AT:
WALLED LAKE-CENTRAL HIGH
1600 OAKLEY PARK RD
WALLED LAKE MI 48390

COST CENTER:

SALESPERSON:	CLIENT:	YOUR P/O:	QUOTE VALID
PEGGY CAVERLY	10766		/ /

#	QTY	PRODUCT	DESCRIPTION	SELL	EXTENDED
		,HP-AE	Maple GRD A Tag 1: A40 Tag 2: HAWORTH		
62	2	ZZBT-0000-PNH	Compose, Counter Top, Bkt, Steel Top Cap - A40	17.26	34.52
		,TR-TG	Grout (Textured) GRD A Tag 1: A40 Tag 2: HAWORTH		
63	1	JPAH-30-SJ	X Series,Pedestal,Attached,B/B/F ,30"D,PtdDrwFrt, Stl Lkrl,J Pull - A40	157.86	157.86
		,TR-TG	Grout (Textured) GRD A		
		,LR-BP	Chrome GRD A Tag 1: A40 Tag 2: HAWORTH		
64	2	JPAH-24-SJ	X Series,Pedestal,Attached,B/B/F ,24"D,PtdDrwFrt, Stl Lkrl,J Pull - A40	151.08	302.16
		,TR-TG	Grout (Textured) GRD A CONTINUED...		

612 North Main, Royal Oak, MI 48067 www.iscginc.com
248-399-1600 FX 248-399-1601

Terms and Conditions located at the end of document

PROPOSAL

PROPOSAL: 124667

DATE: 02/26/24
PROJECT #: 24-273

PROPOSAL FOR:
WALLED LAKE SCHOOL DISTRICT
850 LADD RD BLDG D
WALLED LAKE MI 48390

INSTALL AT:
WALLED LAKE-CENTRAL HIGH
1600 OAKLEY PARK RD
WALLED LAKE MI 48390

COST CENTER:

SALESPERSON:	CLIENT:	YOUR P/O:	QUOTE VALID
PEGGY CAVERLY	10766		/ /

#	QTY	PRODUCT	DESCRIPTION	SELL	EXTENDED
		,LR-BP	Chrome GRD A Tag 1: A40 Tag 2: HAWORTH		
65	2	JPMH-18-SJ	X Series,Pedestal,Mobile,B/B/F,18"D,PtdDrwFrt, Stl Lkrl,J Pull,Cstr,Stl Top - A40	177.93	355.86
		,TR-TG	Grout (Textured) GRD A		
		,LR-BP	Chrome GRD A Tag 1: A40 Tag 2: HAWORTH		
66	2	ZZBD-1600-PP	Compose, Cntlvr Brkt,16In.D,Bh - A40 Tag 1: A40 Tag 2: HAWORTH	18.57	37.14
67	2	ZZBA-0000-PR	Side/Corner Bracket,RH - A40 Tag 1: A40 Tag 2: HAWORTH	3.52	7.04

612 North Main, Royal Oak, MI 48067 www.iscginc.com
248-399-1600 FX 248-399-1601

Terms and Conditions located at the end of document

PROPOSAL

PROPOSAL: 124667

DATE: 02/26/24
PROJECT #: 24-273

PROPOSAL FOR:
WALLED LAKE SCHOOL DISTRICT
850 LADD RD BLDG D
WALLED LAKE MI 48390

INSTALL AT:
WALLED LAKE-CENTRAL HIGH
1600 OAKLEY PARK RD
WALLED LAKE MI 48390

COST CENTER:

SALESPERSON:	CLIENT:	YOUR P/O:	QUOTE VALID
PEGGY CAVERLY	10766		/ /

#	QTY	PRODUCT	DESCRIPTION	SELL	EXTENDED
68	2	ZZBA-0000-PL	Side/Corner Bracket,LH - A40 Tag 1: A40 Tag 2: HAWORTH	3.52	7.04
69	3	ZUBF-0000-PN	Flush Mount Plate - A40 Tag 1: A40 Tag 2: HAWORTH	4.08	12.24
70	2	VZFF-4272-NNNNR ,TR-TG	Compose Frm,42Hx72W,Bs NoPwr,No BsTrm/No BsTrm,No Blt Pwr,No UndrWS Pwr,Std - A40 Grout (Textured) GRD A Tag 1: A40 Tag 2: HAWORTH	82.55	165.10
71	4	VZTI-4072-FNN (35_ETCH_RR) ,RR-328	Compose,Single Tile,40In.HX72In.W,Fabric/Tackable,Std Core,No Tech - A40 {Railroad} Etch GRD A Marquette (RR) GRD A Tag 1: A40 Tag 2: HAWORTH	80.06	320.24

612 North Main, Royal Oak, MI 48067 www.iscginc.com
248-399-1600 FX 248-399-1601

Terms and Conditions located at the end of document

PROPOSAL

PROPOSAL: 124667

DATE: 02/26/24
PROJECT #: 24-273

PROPOSAL FOR:
WALLED LAKE SCHOOL DISTRICT
850 LADD RD BLDG D
WALLED LAKE MI 48390

INSTALL AT:
WALLED LAKE-CENTRAL HIGH
1600 OAKLEY PARK RD
WALLED LAKE MI 48390

COST CENTER:

SALESPERSON:	CLIENT:	YOUR P/O:	QUOTE VALID
PEGGY CAVERLY	10766		/ /

#	QTY	PRODUCT	DESCRIPTION	SELL	EXTENDED
72	1	VZFF-4224-N NNNNR ,TR-TG	Compose, Frm,42Hx24W,Bs NoPwr,No BsTrm/No BsTrm,No Blt Pwr,Std - A40 Grout (Textured) GRD A Tag 1: A40 Tag 2: HAWORTH	38.41	38.41
73	2	VZTI-4024-F NN (35) ,35-MA	Single Tile,40In.HX24In.W,For Use W/Compose,Fabric/Tackable,Std Core,No Tech - A40 Etch GRD A Marquette GRD A Tag 1: A40 Tag 2: HAWORTH	34.89	69.78
74	1	VZFF-4236-N NNNNR ,TR-TG	Compose, Frm,42Hx36W,Bs NoPwr,No BsTrm/No BsTrm,No Blt Pwr,Std - A40 Grout (Textured) GRD A Tag 1: A40 Tag 2: HAWORTH	46.14	46.14

612 North Main, Royal Oak, MI 48067 www.iscginc.com
248-399-1600 FX 248-399-1601

Terms and Conditions located at the end of document

PROPOSAL

PROPOSAL: 124667

DATE: 02/26/24
PROJECT #: 24-273

PROPOSAL FOR:
WALLED LAKE SCHOOL DISTRICT
850 LADD RD BLDG D
WALLED LAKE MI 48390

INSTALL AT:
WALLED LAKE-CENTRAL HIGH
1600 OAKLEY PARK RD
WALLED LAKE MI 48390

COST CENTER:

SALESPERSON:	CLIENT:	YOUR P/O:	QUOTE VALID
PEGGY CAVERLY	10766		/ /

#	QTY	PRODUCT	DESCRIPTION	SELL	EXTENDED
75	2	VZTI-4036-FNN (35),35-MA	Compose,Single Tile,40In.HX36In.W,Fabric/Tackable,Std Core,No Tech - A40 Etch GRD A Marquette GRD A Tag 1: A40 Tag 2: HAWORTH	43.15	86.30
76	2	VZFF-4242-NNNNR ,TR-TG	Compose, Frm,42Hx42W,Bs NoPwr,No BsTrm/No BsTrm,No Blt Pwr,Std - A40 Grout (Textured) GRD A Tag 1: A40 Tag 2: HAWORTH	50.01	100.02
77	4	VZTI-4042-FNN (35),35-MA	Compose,Single Tile,40In.HX42In.W,Fabric/Tackable,Std Core,No Tech - A40 Etch GRD A Marquette GRD A Tag 1: A40 Tag 2: HAWORTH	47.27	189.08

612 North Main, Royal Oak, MI 48067 www.iscginc.com
248-399-1600 FX 248-399-1601

Terms and Conditions located at the end of document

PROPOSAL

PROPOSAL: 124667

DATE: 02/26/24
PROJECT #: 24-273

PROPOSAL FOR:
WALLED LAKE SCHOOL DISTRICT
850 LADD RD BLDG D
WALLED LAKE MI 48390

INSTALL AT:
WALLED LAKE-CENTRAL HIGH
1600 OAKLEY PARK RD
WALLED LAKE MI 48390

COST CENTER:

SALESPERSON:	CLIENT:	YOUR P/O:	QUOTE VALID
PEGGY CAVERLY	10766		/ /

#	QTY	PRODUCT	DESCRIPTION	SELL	EXTENDED
78	1	VZCC-0024-HS ,TR-TG	Compose,Top Trim 24In.W,Stl, Pnl Frame - A40 Grout (Textured) GRD A Tag 1: A40 Tag 2: HAWORTH	10.68	10.68
79	1	VZCC-0036-HS ,TR-TG	Compose,Top Trim 36In.W,Stl, Pnl Frame - A40 Grout (Textured) GRD A Tag 1: A40 Tag 2: HAWORTH	12.77	12.77
80	2	VZCC-0042-HS ,TR-TG	Compose,Top Trim 42In.W,Stl, Pnl Frame - A40 Grout (Textured) GRD A Tag 1: A40 Tag 2: HAWORTH	13.81	27.62
81	2	VZCC-0072-HS ,TR-TG	Compose,Top Trim 72In.W,Stl, Pnl Frame - A40 Grout (Textured) GRD A Tag 1: A40 Tag 2: HAWORTH	23.72	47.44

612 North Main, Royal Oak, MI 48067 www.iscginc.com
248-399-1600 FX 248-399-1601

Terms and Conditions located at the end of document

PROPOSAL

PROPOSAL: 124667

DATE: 02/26/24
PROJECT #: 24-273

PROPOSAL FOR:
WALLED LAKE SCHOOL DISTRICT
850 LADD RD BLDG D
WALLED LAKE MI 48390

INSTALL AT:
WALLED LAKE-CENTRAL HIGH
1600 OAKLEY PARK RD
WALLED LAKE MI 48390

COST CENTER:

SALESPERSON:	CLIENT:	YOUR P/O:	QUOTE VALID
PEGGY CAVERLY	10766		/ /

#	QTY	PRODUCT	DESCRIPTION	SELL	EXTENDED
82	3	VZCE-4200-H	Compose,Panel Trim,End-Of-Run 42In.H, Steel - A40	12.42	37.26
		,TR-TG	Grout (Textured) GRD A		
			Tag 1: A40		
			Tag 2: HAWORTH		
83	1	VZCW-0000-P	Compose,Wall Mount,Fits All Heights - A40	18.14	18.14
			Tag 1: A40		
			Tag 2: HAWORTH		
84	2	VZCL-4200-H	Compose,Connector Trim,Corner,2-Way 42In.H, Steel - A40	51.38	102.76
		,TR-TG	Grout (Textured) GRD A		
		,TR-TG	Grout (Textured) GRD A		
			Tag 1: A40		
			Tag 2: HAWORTH		
85	1	WURA-2460-L JSA	Worksurface, Rect,24Dx60W,Lam,Edgeband,Std Core,Notched - A41	80.43	80.43
		,H-AE	Maple GRD A		
		,HP-AE	Maple GRD A		
			CONTINUED...		

612 North Main, Royal Oak, MI 48067 www.iscginc.com
248-399-1600 FX 248-399-1601

Terms and Conditions located at the end of document

PROPOSAL

PROPOSAL: 124667

DATE: 02/26/24
PROJECT #: 24-273

PROPOSAL FOR:
WALLED LAKE SCHOOL DISTRICT
850 LADD RD BLDG D
WALLED LAKE MI 48390

INSTALL AT:
WALLED LAKE-CENTRAL HIGH
1600 OAKLEY PARK RD
WALLED LAKE MI 48390

COST CENTER:

SALESPERSON:	CLIENT:	YOUR P/O:	QUOTE VALID
PEGGY CAVERLY	10766		/ /

#	QTY	PRODUCT	DESCRIPTION	SELL	EXTENDED
			Tag 1: A41 Tag 2: HAWORTH		
86	1	WURA-1842-L JSA	Worksurface, Rect,18Dx42W,Lam,Edgeband,Std Core,Notched - A41	50.02	50.02
		,H-AE	Maple GRD A		
		,HP-AE	Maple GRD A		
			Tag 1: A41 Tag 2: HAWORTH		
87	1	UUKS-1660-P WL	Adaptable,Upper Storage,60"W,Painted Front,Wall Mount,Hinge,Swing,Locking - A41	281.29	281.29
		,TR-TG	Grout (Textured) GRD A		
		,TR-TG	Grout (Textured) GRD A		
		,LR-BP	Chrome GRD A		
			Tag 1: A41 Tag 2: HAWORTH		

612 North Main, Royal Oak, MI 48067 www.iscginc.com
248-399-1600 FX 248-399-1601

Terms and Conditions located at the end of document

PROPOSAL

PROPOSAL: 124667

DATE: 02/26/24
PROJECT #: 24-273

PROPOSAL FOR:
WALLED LAKE SCHOOL DISTRICT
850 LADD RD BLDG D
WALLED LAKE MI 48390

INSTALL AT:
WALLED LAKE-CENTRAL HIGH
1600 OAKLEY PARK RD
WALLED LAKE MI 48390

COST CENTER:

SALESPERSON:	CLIENT:	YOUR P/O:	QUOTE VALID
PEGGY CAVERLY	10766		/ /

#	QTY	PRODUCT	DESCRIPTION	SELL	EXTENDED
88	1	KUAF-1660	Tackboard,Wall-Mounted,Universal 16In. X 60In. -A41	50.02	50.02
		(35)	Etch GRD A		
		,35-MA	Marquette GRD A		
			Tag 1: A41		
			Tag 2: HAWORTH		
89	2	JPAH-24-SJ	X Series,Pedestal,Attached,B/B/F,24"D,PtdDrwFrt, Stl Lkrl,J Pull - A41	151.08	302.16
		,TR-TG	Grout (Textured) GRD A		
		,LR-BP	Chrome GRD A		
			Tag 1: A41		
			Tag 2: HAWORTH		
90	2	ZUFJ-0101-PNFG	Compose,Single Support Leg - A41	31.93	63.86
		,TR-TG	Grout (Textured) GRD A		
			Tag 1: A41		
			Tag 2: HAWORTH		
91	4	ZUBF-0000-PN	Flush Mount Plate - A41	4.08	16.32
			Tag 1: A41		
			CONTINUED...		

612 North Main, Royal Oak, MI 48067 www.iscginc.com
248-399-1600 FX 248-399-1601

Terms and Conditions located at the end of document

PROPOSAL

PROPOSAL: 124667

DATE: 02/26/24
PROJECT #: 24-273

PROPOSAL FOR:
WALLED LAKE SCHOOL DISTRICT
850 LADD RD BLDG D
WALLED LAKE MI 48390

INSTALL AT:
WALLED LAKE-CENTRAL HIGH
1600 OAKLEY PARK RD
WALLED LAKE MI 48390

COST CENTER:

SALESPERSON:	CLIENT:	YOUR P/O:	QUOTE VALID
PEGGY CAVERLY	10766		/ /

#	QTY	PRODUCT	DESCRIPTION	SELL	EXTENDED
			Tag 2: HAWORTH		
92	1	JDSL-2460-J FFSFS	X Series,Rect Desk,Lam, EB3,24X60,End,End,Ptd,Full Mod,Cbl Mgt - A41	443.26	443.26
		,H-AE	Maple GRD A		
		,HP-AE	Maple GRD A		
		,TR-TG	Grout (Textured) GRD A		
		,TR-TG	Grout (Textured) GRD A		
			Tag 1: A41		
			Tag 2: HAWORTH		
93	1	WURA-2484-L JSA	Worksurface, Rect,24Dx84W,Lam,Edgeband,Std Core,Notched - A42	104.35	104.35
		,H-AE	Maple GRD A		
		,HP-AE	Maple GRD A		
			Tag 1: A42		
			Tag 2: HAWORTH		
94	2	ZUFJ-0101-P NFG	Compose,Single Support Leg - A42	31.93	63.86
		,TR-TG	Grout (Textured) GRD A		
			CONTINUED...		

612 North Main, Royal Oak, MI 48067 www.iscginc.com
248-399-1600 FX 248-399-1601

Terms and Conditions located at the end of document

PROPOSAL

PROPOSAL: 124667

DATE: 02/26/24
PROJECT #: 24-273

PROPOSAL FOR:
WALLED LAKE SCHOOL DISTRICT
850 LADD RD BLDG D
WALLED LAKE MI 48390

INSTALL AT:
WALLED LAKE-CENTRAL HIGH
1600 OAKLEY PARK RD
WALLED LAKE MI 48390

COST CENTER:

SALESPERSON:	CLIENT:	YOUR P/O:	QUOTE VALID
PEGGY CAVERLY	10766		/ /

#	QTY	PRODUCT	DESCRIPTION	SELL	EXTENDED
			Tag 1: A42 Tag 2: HAWORTH		
95	1	UUKS-1642-PWL	Adaptable,Upper Storage,42"W,Painted Front,Wall Mount,Hinge,Swing,Locking - A42	225.72	225.72
		,TR-TG	Grout (Textured) GRD A		
		,TR-TG	Grout (Textured) GRD A		
		,LR-BP	Chrome GRD A		
			Tag 1: A42 Tag 2: HAWORTH		
96	1	KUAF-1642	Tackboard,Wall-Mounted,Universal 16In. X 42In. - A42	44.21	44.21
		(35)	Etch GRD A		
		,35-MA	Marquette GRD A		
			Tag 1: A42 Tag 2: HAWORTH		

612 North Main, Royal Oak, MI 48067 www.iscginc.com
248-399-1600 FX 248-399-1601

Terms and Conditions located at the end of document

PROPOSAL

PROPOSAL: 124667

DATE: 02/26/24
PROJECT #: 24-273

PROPOSAL FOR:
WALLED LAKE SCHOOL DISTRICT
850 LADD RD BLDG D
WALLED LAKE MI 48390

INSTALL AT:
WALLED LAKE-CENTRAL HIGH
1600 OAKLEY PARK RD
WALLED LAKE MI 48390

COST CENTER:

SALESPERSON:	CLIENT:	YOUR P/O:	QUOTE VALID
PEGGY CAVERLY	10766		/ /

#	QTY	PRODUCT	DESCRIPTION	SELL	EXTENDED
97	1	JPMH-18-SJ	X Series,Pedestal,Mobile,B/B/F,18"D,PtdDrwFrt, Stl Lkrl,J Pull,Cstr,Stl Top - A42	177.93	177.93
		,TR-TG	Grout (Textured) GRD A		
		,LR-BP	Chrome GRD A		
			Tag 1: A42		
			Tag 2: HAWORTH		
98	1	JLPD-0242-SJA	X Series,27.5"H x 42"W,Lateral File,File,Ptd Drawer Front,Proud,Ptd Lock Bar,Attached,J Pull,Glides - A42	287.43	287.43
		,TR-TG	Grout (Textured) GRD A		
		,LR-BP	Chrome GRD A		
			Tag 1: A42		
			Tag 2: HAWORTH		
99	4	WURA-3060-LJSA	Worksurface, Rect,30Dx60W,Lam,Edgeband,Std Core,Notched - A43	94.27	377.08
		,H-AE	Maple GRD A		
		,HP-AE	Maple GRD A		
			Tag 1: A43		
			CONTINUED...		

612 North Main, Royal Oak, MI 48067 www.iscginc.com
248-399-1600 FX 248-399-1601

Terms and Conditions located at the end of document

PROPOSAL

PROPOSAL: 124667

DATE: 02/26/24
PROJECT #: 24-273

PROPOSAL FOR:
WALLED LAKE SCHOOL DISTRICT
850 LADD RD BLDG D
WALLED LAKE MI 48390

INSTALL AT:
WALLED LAKE-CENTRAL HIGH
1600 OAKLEY PARK RD
WALLED LAKE MI 48390

COST CENTER:

SALESPERSON:	CLIENT:	YOUR P/O:	QUOTE VALID
PEGGY CAVERLY	10766		/ /

#	QTY	PRODUCT	DESCRIPTION	SELL	EXTENDED
			Tag 2: HAWORTH		
100	16	ZUFJ-0101-PNFG	Compose,Single Support Leg - A43	31.93	510.88
		,TR-TG	Grout (Textured) GRD A		
			Tag 1: A43		
			Tag 2: HAWORTH		
101	4	JPMH-18-SJ	X Series,Pedestal,Mobile,B/B/F,18"D,PtdDrwFrt, Stl Lkrl,J Pull,Cstr,Stl Top - A43	177.93	711.72
		,TR-TG	Grout (Textured) GRD A		
		,LR-BP	Chrome GRD A		
			Tag 1: A43		
			Tag 2: HAWORTH		
102	4	WURA-3072-LJSA	Worksurface, Rect,30Dx72W,Lam,Edgeband,Std Core,Notched - A44	107.36	429.44
		,H-AE	Maple GRD A		
		,HP-AE	Maple GRD A		
			Tag 1: A44		
			CONTINUED...		

612 North Main, Royal Oak, MI 48067 www.iscginc.com
248-399-1600 FX 248-399-1601

Terms and Conditions located at the end of document

PROPOSAL

PROPOSAL: 124667

DATE: 02/26/24
PROJECT #: 24-273

PROPOSAL FOR:
WALLED LAKE SCHOOL DISTRICT
850 LADD RD BLDG D
WALLED LAKE MI 48390

INSTALL AT:
WALLED LAKE-CENTRAL HIGH
1600 OAKLEY PARK RD
WALLED LAKE MI 48390

COST CENTER:

SALESPERSON:	CLIENT:	YOUR P/O:	QUOTE VALID
PEGGY CAVERLY	10766		/ /

#	QTY	PRODUCT	DESCRIPTION	SELL	EXTENDED
			Tag 2: HAWORTH		
103	16	ZUFJ-0101-PNFG	Compose,Single Support Leg - A44	31.93	510.88
		,TR-TG	Grout (Textured) GRD A		
			Tag 1: A44		
			Tag 2: HAWORTH		
104	4	JPMH-18-SJ	X Series,Pedestal,Mobile,B/B/F,18"D,PtdDrwFrt, Stl Lkrl,J Pull,Cstr,Stl Top - A44	177.93	711.72
		,TR-TG	Grout (Textured) GRD A		
		,LR-BP	Chrome GRD A		
			Tag 1: A44		
			Tag 2: HAWORTH		
105	2	JLRD-0342-SJ	X Series,39.5"H x 42"W,Lateral File,File,File,Ptd Drawer Front,Inset,Ptd Lock Bar,Freestanding,J Pull,Glides - A45	380.98	761.96
		,TR-TG	Grout (Textured) GRD A		
			CONTINUED...		

612 North Main, Royal Oak, MI 48067 www.iscginc.com
248-399-1600 FX 248-399-1601

Terms and Conditions located at the end of document

PROPOSAL

PROPOSAL: 124667

DATE: 02/26/24
PROJECT #: 24-273

PROPOSAL FOR:
WALLED LAKE SCHOOL DISTRICT
850 LADD RD BLDG D
WALLED LAKE MI 48390

INSTALL AT:
WALLED LAKE-CENTRAL HIGH
1600 OAKLEY PARK RD
WALLED LAKE MI 48390

COST CENTER:

SALESPERSON:	CLIENT:	YOUR P/O:	QUOTE VALID
PEGGY CAVERLY	10766		/ /

#	QTY	PRODUCT	DESCRIPTION	SELL	EXTENDED
		,LR-BP	Chrome GRD A Tag 1: A45 Tag 2: HAWORTH		
106	4	JSPY-0336-S8	X Series,3H x 36"W,Closed Cabinet,Two Doors,Ptd Dr Front,Ptd Lock Bar,Freestanding Mount,Linear Pull - A45	311.00	1,244.00
		,TR-TG	Grout (Textured) GRD A		
		,LR-BP	Chrome GRD A Tag 1: A45 Tag 2: HAWORTH		
107	1	TS00-3Z99	X Series, Common Top, Prd Frnt, Lam Top, 42Dx108W, 3mm Plstc Usr,1mm LH,3mm Bck,1mm RH,SPC - A45	686.48	686.48
		,H-AE	MAPLE		
		,HP-AE	MAPLE Tag 1: A45 Tag 2: HAWORTH		

612 North Main, Royal Oak, MI 48067 www.iscginc.com
248-399-1600 FX 248-399-1601

Terms and Conditions located at the end of document

PROPOSAL

PROPOSAL: 124667

DATE: 02/26/24
PROJECT #: 24-273

PROPOSAL FOR:
WALLED LAKE SCHOOL DISTRICT
850 LADD RD BLDG D
WALLED LAKE MI 48390

INSTALL AT:
WALLED LAKE-CENTRAL HIGH
1600 OAKLEY PARK RD
WALLED LAKE MI 48390

COST CENTER:

SALESPERSON:	CLIENT:	YOUR P/O:	QUOTE VALID
PEGGY CAVERLY	10766		/ /

#	QTY	PRODUCT	DESCRIPTION	SELL	EXTENDED
108	1	JLRD-0342-SJ	X Series,39.5"H x 42"W,Lateral File,File,File,Ptd Drawer Front,Inset,Ptd Lock Bar,Freestanding,J Pull,Glides - A46	380.98	380.98
		,TR-TG	Grout (Textured) GRD A		
		,LR-BP	Chrome GRD A		
			Tag 1: A46		
			Tag 2: HAWORTH		
109	1	JSPY-0336-S8	X Series,3H x 36"W,Closed Cabinet,Two Doors,Ptd Dr Front,Ptd Lock Bar,Freestanding Mount,Linear Pull - A46	311.00	311.00
		,TR-TG	Grout (Textured) GRD A		
		,LR-BP	Chrome GRD A		
			Tag 1: A46		
			Tag 2: HAWORTH		
110	1	WURA-2478-LJSC	Worksurface, Rect,24Dx78W,Lam,Edgeband,Std Core,No Cbl Mgt, - A46	98.37	98.37
		,H-AE	Maple GRD A		
		,HP-AE	Maple GRD A		
			CONTINUED...		

612 North Main, Royal Oak, MI 48067 www.iscginc.com
248-399-1600 FX 248-399-1601

Terms and Conditions located at the end of document

PROPOSAL

PROPOSAL: 124667

DATE: 02/26/24
PROJECT #: 24-273

PROPOSAL FOR:
WALLED LAKE SCHOOL DISTRICT
850 LADD RD BLDG D
WALLED LAKE MI 48390

INSTALL AT:
WALLED LAKE-CENTRAL HIGH
1600 OAKLEY PARK RD
WALLED LAKE MI 48390

COST CENTER:

SALESPERSON:	CLIENT:	YOUR P/O:	QUOTE VALID
PEGGY CAVERLY	10766		/ /

#	QTY	PRODUCT	DESCRIPTION	SELL	EXTENDED
			Tag 1: A46 Tag 2: HAWORTH		
111	5	VZFF-5054-N NNNNR	Compose, Frm,50Hx54W,Bs NoPwr,No BsTrm/No BsTrm,No Blt Pwr,Std - A47	59.80	299.00
		,TR-TG	Grout (Textured) GRD A		
			Tag 1: A47 Tag 2: HAWORTH		
112	10	VZTI-3254-F NN	Compose,Single Tile,32In.HX54In.W,Fabric/Tack able,Std Core,No Tech - A47	46.46	464.60
		(35)	Etch GRD A		
		,35-MA	Marquette GRD A		
			Tag 1: A47 Tag 2: HAWORTH		
113	10	VZTI-1654-M NN	Compose,Single Tile,16In.HX54In.W,Markerboard ,Std Core,No Tech - A47	81.45	814.50
		,TR-W	White GRD A		
			Tag 1: A47 CONTINUED...		

612 North Main, Royal Oak, MI 48067 www.iscginc.com
248-399-1600 FX 248-399-1601

Terms and Conditions located at the end of document

PROPOSAL

PROPOSAL: 124667

DATE: 02/26/24
PROJECT #: 24-273

PROPOSAL FOR:
WALLED LAKE SCHOOL DISTRICT
850 LADD RD BLDG D
WALLED LAKE MI 48390

INSTALL AT:
WALLED LAKE-CENTRAL HIGH
1600 OAKLEY PARK RD
WALLED LAKE MI 48390

COST CENTER:

SALESPERSON:	CLIENT:	YOUR P/O:	QUOTE VALID
PEGGY CAVERLY	10766		/ /

#	QTY	PRODUCT	DESCRIPTION	SELL	EXTENDED
			Tag 2: HAWORTH		
114	1	VZCW-0000-P	Compose,Wall Mount,Fits All Heights - A47 Tag 1: A47 Tag 2: HAWORTH	18.14	18.14
115	5	VZCC-0054-HS ,TR-TG	Compose,Top Trim 54In.W,Stl, Pnl Frame - A47 Grout (Textured) GRD A Tag 1: A47 Tag 2: HAWORTH	15.90	79.50
116	2	VZCE-5000-H ,TR-TG	Compose,Panel Trim,End-Of-Run 50In.H, Steel - A47 Grout (Textured) GRD A Tag 1: A47 Tag 2: HAWORTH	13.67	27.34
117	1	VZCL-5000-H	Compose,Connector Trim,Corner,2-Way 50In.H, Steel - A47 CONTINUED...	53.41	53.41

612 North Main, Royal Oak, MI 48067 www.iscginc.com
248-399-1600 FX 248-399-1601

Terms and Conditions located at the end of document

PROPOSAL

PROPOSAL: 124667

DATE: 02/26/24
PROJECT #: 24-273

PROPOSAL FOR:
WALLED LAKE SCHOOL DISTRICT
850 LADD RD BLDG D
WALLED LAKE MI 48390

INSTALL AT:
WALLED LAKE-CENTRAL HIGH
1600 OAKLEY PARK RD
WALLED LAKE MI 48390

COST CENTER:

SALESPERSON:	CLIENT:	YOUR P/O:	QUOTE VALID
PEGGY CAVERLY	10766		/ /

#	QTY	PRODUCT	DESCRIPTION	SELL	EXTENDED
		,TR-TG	Grout (Textured) GRD A		
		,TR-TG	Grout (Textured) GRD A		
			Tag 1: A47		
			Tag 2: HAWORTH		
118	1	VZVE-2400-H	Compose,Panel Trim,Variable,End-Of-Run 24In.H, Steel - A47	9.71	9.71
		,TR-TG	Grout (Textured) GRD A		
			Tag 1: A47		
			Tag 2: HAWORTH		
119	1	VZFF-2618-N NNNNRU	Compose, Frm,26Hx18W,Bs NoPwr,NoBs/No BsTrm,No Blt Pwr,UnderWS Cutout,Std - A48	42.78	42.78
		,TR-TG	Grout (Textured) GRD A		
			Tag 1: A48		
			Tag 2: HAWORTH		
120	2	VZTI-2418-F NN	Compose,Single Tile,24In.HX18In.W,Fabric/Tackable,Std Core,No Tech - A48	21.90	43.80
		(35)	Etch GRD A		
		,35-MA	Marquette GRD A		
			CONTINUED...		

612 North Main, Royal Oak, MI 48067 www.iscginc.com
248-399-1600 FX 248-399-1601

Terms and Conditions located at the end of document

PROPOSAL

PROPOSAL: 124667

DATE: 02/26/24
PROJECT #: 24-273

PROPOSAL FOR:
WALLED LAKE SCHOOL DISTRICT
850 LADD RD BLDG D
WALLED LAKE MI 48390

INSTALL AT:
WALLED LAKE-CENTRAL HIGH
1600 OAKLEY PARK RD
WALLED LAKE MI 48390

COST CENTER:

SALESPERSON:	CLIENT:	YOUR P/O:	QUOTE VALID
PEGGY CAVERLY	10766		/ /

#	QTY	PRODUCT	DESCRIPTION	SELL	EXTENDED
			Tag 1: A48 Tag 2: HAWORTH		
121	1	VZCC-0018-HS ,TR-TG	Compose,Top Trim 18In.W,Stl, Pnl Frame - A48 Grout (Textured) GRD A Tag 1: A48 Tag 2: HAWORTH	9.63	9.63
122	1	VZCW-0000-P	Compose,Wall Mount,Fits All Heights - A48 Tag 1: A48 Tag 2: HAWORTH	18.14	18.14
123	1	TCRN-4848-LJSNDN4 ,H-P3 ,HP-3J ,TR-J	Jive,Tbl,Rd,Lam,48"x48",Eb3,Std,Co:none,Disc,N,29"h - A49 Patterned Linen Crisp GRD A Graphite GRD A Graphite GRD A Tag 1: A49 Tag 2: HAWORTH	409.28	409.28

612 North Main, Royal Oak, MI 48067 www.iscginc.com
248-399-1600 FX 248-399-1601

Terms and Conditions located at the end of document

PROPOSAL

PROPOSAL: 124667

DATE: 02/26/24
PROJECT #: 24-273

PROPOSAL FOR:
WALLED LAKE SCHOOL DISTRICT
850 LADD RD BLDG D
WALLED LAKE MI 48390

INSTALL AT:
WALLED LAKE-CENTRAL HIGH
1600 OAKLEY PARK RD
WALLED LAKE MI 48390

COST CENTER:

SALESPERSON:	CLIENT:	YOUR P/O:	QUOTE VALID
PEGGY CAVERLY	10766		/ /

#	QTY	PRODUCT	DESCRIPTION	SELL	EXTENDED
124	69	24-547-003	Ergotron, LearnFit Sit-Stand Desk Tag 1: H1 Tag 2: ERGOTRON	312.76	21,580.44
125	69	97-926-064	Ergotron, LearnFit, Storage Bin, Dark Grey Tag 1: H1 Tag 2: ERGOTRON	31.36	2,163.84
126	1	LABOR	LABOR TO RECEIVE, DELIVER AND INSTALLERGOTRON PRODUCT * NORMAL BUSINESS HOURS * NON-UNION LABOR Tag 1: P6257 Tag 2: ERGOTRON	6,430.00	6,430.00
127	1	FREIGHT	HAWORTH CONTRACTUAL FREIGHT Tag 2: HAWORTH	175.00	175.00

612 North Main, Royal Oak, MI 48067 www.iscginc.com
248-399-1600 FX 248-399-1601

Terms and Conditions located at the end of document

PROPOSAL

PROPOSAL: 124667

DATE: 02/26/24
PROJECT #: 24-273

PROPOSAL FOR:
WALLED LAKE SCHOOL DISTRICT
850 LADD RD BLDG D
WALLED LAKE MI 48390

INSTALL AT:
WALLED LAKE-CENTRAL HIGH
1600 OAKLEY PARK RD
WALLED LAKE MI 48390

COST CENTER:

SALESPERSON:	CLIENT:	YOUR P/O:	QUOTE VALID
PEGGY CAVERLY	10766		/ /

#	QTY	PRODUCT	DESCRIPTION	SELL	EXTENDED
128	1	DESIGN	4% DESIGN FEE PER MIDEAL CONTRACT Tag 2: HAWORTH	6,278.97	6,278.97
129	1	LABOR	LABOR TO RECEIVE, DELIVER AND INSTALL PER HAWORTH MIDEAL OPEN OFFICE CONTRACT * NORMAL BUSINESS HOURS * NON-UNION LABOR Tag 1: P6257 Tag 2: HAWORTH	43,775.00	43,775.00
130	1	LABOR	LABOR TO RECEIVE, DELIVER AND INSTALL PERHAWORTH MIDEAL SEATING CONTRACT * NORMAL BUSINESS HOURS * NON-UNION LABOR Tag 1: P6257 Tag 2: HAWORTH	3,740.00	3,740.00

Thank you for the opportunity to quote on your requirements.
Quote valid until March 15th, 2024.

DEPOSIT REQUIRED	145,748.00	SUBTOTAL....:	291,496.45
			==========
		TOTAL.....:	291,496.45

ACCEPTED BY_____
DATE ACCEPTED_____

612 North Main, Royal Oak, MI 48067 www.iscginc.com
248-399-1600 FX 248-399-1601

Terms and Conditions located at the end of document

TERMS AND CONDITIONS

1. This Proposal is not a binding order unless signed by an authorized representative of the Buyer and accepted by a Manager at INTERIOR SYSTEMS CONTRACT GROUP INC. ("ISCG").

2. If requested by ISCG, the Buyer agrees to provide reasonable financial information necessary to approve credit. ISCG reserves the right to modify the terms of this Proposal, including deposit requirement, based on the information obtained.

3. The Buyer warrants that any financial information provided to ISCG is true and correct.

4. Product purchased on this Proposal is not cancelable or returnable.

5. All imposed tariffs assessed after order placement, and applicable sales and use taxes will be added at the time of invoicing and are the responsibility of the Buyer.

6. The Buyer agrees to ISCG's NET 30 payment terms. Payment in full is required on all delivered product. Payment for incorrect, or damaged product, may be withheld until issue is resolved or product replacement is delivered. Should Buyer be unable to accept delivery when product is available, Buyer agrees to be invoiced and ISCG will warehouse product for 30 days at no charge.

7. In the event of construction delays, or other causes not within ISCG's control, force postponement of the delivery and/or installation beyond 30 days, the products will be stored until installation can take place. The products will be considered accepted by the Buyer for purposes of invoicing and payment. The Buyer agrees to pay any reasonable storage charges incurred.

8. In the case of partial deliveries, the Buyer will accept invoice for all products delivered.

9. Delivery and installation will be made during normal business hours utilizing non-union labor. Buyer agrees to pay any additional charges resulting from overtime work, and/or union labor, performed at the Buyer's request.

10. Interest will be charged at the higher of 18% per annum, or the maximum rate permitted by law, on all past due amounts.

11. Buyer grants ISCG a security interest in the products described in this Proposal until full payment has been received. Buyer agrees to keep product free and clear of all claims and liens until ISCG has been paid in full.

12. ISCG is authorized to file a UCC-1 to further protect its security interest in any unpaid products.

13. Buyer understands and agrees that ISCG is not responsible for a manufacturer's inability to meet their estimated or expected ship dates. There is no offset, or other price reduction, due to a manufacturer delay.

14. Buyer must provide a free and clear job site during the installation. Elevator service and adequate facilities for offloading, staging, moving, and handling of products must also be provided by the Buyer and without charge to ISCG. The Buyer is responsible for securing all necessary building permits.

15. Buyer is responsible for any damage to, or loss of, products after delivery. Until ISCG has been paid in full, Buyer shall maintain a policy of fire, and extended coverage insurance, on the full value of all products with loss payable to ISCG.

16. ISCG assigns all rights derived from the manufacturer's warranties to Buyer to the extent such rights are assignable. There are no other warranties, or extended warranties, provided as part of this Proposal.

17. Any controversy or claim arising out of, or relating to, this Proposal and Terms and/or Conditions, or any breach thereof, shall be settled in accordance with the Rules of the American Arbitration Association and judgment upon the award may be entered in any court.

18. Buyer agrees to pay ISCG's attorney's fee and all other costs incurred in the enforcement of these Terms and Conditions.

19. The use of VISA, MasterCard or American Express for deposits and/or invoice payments, above $2,000, will be assessed an additional fee equal to 2.0% of the amount charged.

20. The Proposal and Terms and Conditions represent the entire Agreement between Buyer and ISCG and may not be changed without ISCG Management's written authorization. 12/14/18



QUOTATION: 24ddw-670974/C

Walled Lake Consolidated School District: Central High - Feb 21

CREATED 2/13/2024 | REVISED 2/25/2024 | Valid Through 4/13/2024

QUOTATION

Walled Lake Consolidated School District: Central High - Feb 21

KI is pleased to present the enclosed quotation. The following items are included:

- Quote
- Summary
- Itemized Quote
- Detailed PO requirements
- Product Options

Quote Number: 24ddw-670974/C

CREATED 2/13/2024 | REVISED 2/25/2024 **| Valid Through 4/13/2024**

PRODUCT TOTALS	$528,972.75
See Quote Detail Summary	$0.00
GRAND TOTAL	**$528,972.75**

Contract Information:
OT0043795B OT0043795B Delivered & Installed

Requested Delivery Date: To be Determined

Sold To
Walled Lake Consolidated School District
Atn Accts Payable 850 Ladd Rd, Bldg D
Walled Lake, MI 48390
P. (248) 956-3060 F. (248) 956-3078
Customer # 36918

End User
Walled Lake Consolidated School District
Atn Accts Payable 850 Ladd Rd, Bldg D
Walled Lake, MI 48390
P. (248) 956-3060 F. (248) 956-3078

Ship To
To be Determined

Installation
To be Determined

Sales Team:

Tiffani Caputo
Sales Specialist
tiffani.caputo@ki.com
614-374-1796

Chris Halatek
Dealer Rep
chris.halatek@ki.com
248-408-0978

Daryl Wendt
Inside Sales
daryl.wendt@ki.com
(877) 639-0643



Client Notes:
Sourcewell OT0043795B Delivered & Installed

QUOTATION

CREATED	**2/13/2024**
VALID THROUGH	**4/13/2024**
Prepared By	Chris Halatek
Quote Filename	Walled Lake Consolidated School District: Central High - Feb 21 - 24ddw-670974/C

Line	Model		Qty.	Sell Price	Extended Total	TBD Options
1.1	**IWC18**	Intellect Wave Cantilever Chair,Large	1473	$93.50	**$137,725.50**	
		Intellect Wave Frame Color: Blue Grey /GR Shell Color: No Fire Retardant /NFR Shell NFR: Nordic /PND Glide Option: Nylon glides /NG Carton Code Option: Racked /RCK **MK: B1** **Price Description: Delivered/Open Market** **Lead Time: 2 - 4 Weeks; Ships from GREEN BAY, WI** **Please Note: Leadtime calculated on 2/25/2024 and is subject to change.**				
1.2	**IWCS24**	Intellect Wave 24" High Cafe Stool,Large Polypropylene	28	$226.60	**$6,344.80**	
		Glide Option: Nylon glides /NG Intellect Wave Frame Color: Blue Grey /GR Shell Color: No Fire Retardant /NFR Shell NFR: Nordic /PND **MK: B2** **Price Description: Delivered/Open Market** **Lead Time: 2 - 4 Weeks; Ships from GREEN BAY, WI** **Please Note: Leadtime calculated on 2/25/2024 and is subject to change.**				
1.3	**IWS**	Intellect Wave Task Stool,Large,Polypropylene	333	$200.75	**$66,849.75**	
		Base Option: Hard floor casters /S Shell Color: No Fire Retardant /NFR Shell NFR: Black /PBL **MK: B3** **Price Description: Delivered/Open Market** **Lead Time: 2 - 4 Weeks; Ships from GREEN BAY, WI** **Please Note: Leadtime calculated on 2/25/2024 and is subject to change.**				
1.4	**SLLAP**	Strive Four-Leg Loop Arm Chair,Poly	36	$191.40	**$6,890.40**	
		Frame Color: Blue Grey /GR Poly Seat & Back Color: No Fire Retardant /NFR Poly Seat & Back Color: Nordic /PND Glide Option: Plastic glides /P **MK: B4** **Price Description: Delivered/Open Market** **Lead Time: 3 - 5 Weeks; Ships from GREEN BAY, WI** **Please Note: Leadtime calculated on 2/25/2024 and is subject to change.**				
1.5	**L2WTP/FBR**	Learn2 Intellect Wave Chair,Poly,Flat Access Rack	60	$481.25	**$28,875.00**	
		Learn2 Wave Frame Color: Blue Grey /GR Learn2 Wave Poly Color: No Fire Retardant /NFR Learn2 Wave Poly Color NFR: Nordic /PND Learn2 Wave Surface Type: Laminate worksurface /LW Laminate Premium Colors: KI Laminates Standard KI Laminates: CRISP LINEN 4942-38 /LRI Learn2 Wave Base: Carpet casters /C **MK: B5** **Price Description: Delivered/Open Market** **Lead Time: 4 - 6 Weeks; Ships from GREEN BAY, WI** **Please Note: Leadtime calculated on 2/25/2024 and is subject to change.**				

QUOTATION

CREATED	**2/13/2024**
VALID THROUGH	**4/13/2024**
Prepared By	Chris Halatek
Quote Filename	Walled Lake Consolidated School District: Central High - Feb 21 - 24ddw-670974/C

Line	Model		Qty.		Sell Price	Extended Total	TBD Options
1.6	**RTEAA2460-74P**	Ruckus,Fixed Height Activity Table 29",Rectangle(Round Corner),1-1/4"Top,74P Edge,24x60"	461		$337.70	**$155,679.70**	
		Edge Color	Blue Grey edge	/EGR			
		Laminate Color	KI Laminates	Standard			
		KI Laminates	CRISP LINEN 4942-38	/LRI			
		Base Finish	Blue Grey	/GR			
		Caster/Glides	Casters	/CCC			
		MK: B6					
		Price Description: Delivered/Open Market					
		Lead Time: 3 - 5 Weeks; Ships from BONDUEL, WI					
		Please Note: Leadtime calculated on 2/25/2024 and is subject to change.					
1.7	**RTEFA3660-74P**	Ruckus,Sit/Stand Height Adjustable Activity Table 29 to 42",Rectangle(Round Corner),1-1/4"Top,74P Edge,36x60"	7		$504.35	**$3,530.45**	
		Edge Color	Blue Grey edge	/EGR			
		Laminate Color	KI Laminates	Standard			
		KI Laminates	CRISP LINEN 4942-38	/LRI			
		Base Finish	Blue Grey	/GR			
		Caster/Glides	Casters	/CCC			
		MK: B7					
		Price Description: Delivered/Open Market					
		Lead Time: 3 - 5 Weeks; Ships from BONDUEL, WI					
		Please Note: Leadtime calculated on 2/25/2024 and is subject to change.					
1.8	**RTEAA3672-74P**	Ruckus,Fixed Height Activity Table 29",Rectangle(Round Corner),1-1/4"Top,74P Edge,36x72"	26		$459.80	**$11,954.80**	
		Edge Color	Blue Grey edge	/EGR			
		Laminate Color	KI Laminates	Standard			
		KI Laminates	CRISP LINEN 4942-38	/LRI			
		Base Finish	Blue Grey	/GR			
		Caster/Glides	Casters	/CCC			
		MK: B8					
		Price Description: Delivered/Open Market					
		Lead Time: 3 - 5 Weeks; Ships from BONDUEL, WI					
		Please Note: Leadtime calculated on 2/25/2024 and is subject to change.					
1.9	**PINR3060T-74P**	Pirouette,Nesting Training,Rectangular,30x60",74P Edge	3		$805.75	**$2,417.25**	
		Edge Color	Kensington Maple edge	/EKM			
		Laminate	KI Laminates	Standard			
		KI Laminates	KENSINGTON MAPLE 10776-60	/LKM			
		Leg Finish	Blue Grey	/GR			
		Casters/Glides	4 black casters w/silver hub (2 locking)	/4EC			
		Grommet/Power Option	No grommets, power, wire management/No cutouts	/NNN			
		Modesty Panel	No modesty panel	/NMP			
		MK: B9					
		Price Description: Delivered/Open Market					
		Lead Time: 3 - 5 Weeks; Ships from BONDUEL, WI					
		Please Note: Leadtime calculated on 2/25/2024 and is subject to change.					
1.10	**PINR2460T-74P**	Pirouette,Nesting Training,Rectangular,24x60",74P Edge	7		$788.15	**$5,517.05**	
		Edge Color	Blue Grey edge	/EGR			
		Grommet/Power Option	No grommets, power, wire management/No cutouts	/NNN			
		Laminate	KI Laminates	Standard			
		KI Laminates	CRISP LINEN 4942-38	/LRI			
		Leg Finish	Blue Grey	/GR			
		Casters/Glides	4 black casters w/silver hub (2 locking)	/4EC			
		Modesty Panel	No modesty panel	/NMP			
		MK: B10					
		Price Description: Delivered/Open Market					
		Lead Time: 3 - 5 Weeks; Ships from BONDUEL, WI					
		Please Note: Leadtime calculated on 2/25/2024 and is subject to change.					

QUOTATION

CREATED	**2/13/2024**
VALID THROUGH	**4/13/2024**
Prepared By	Chris Halatek
Quote Filename	Walled Lake Consolidated School District: Central High - Feb 21 - 24ddw-670974/C

Line	Model		Qty.	Sell Price	Extended Total	TBD Options
1.11	**PINR2460T-74P**	Pirouette,Nesting Training,Rectangular,24x60",74P Edge	16	$788.15	**$12,610.40**	
		Edge Color: Blue Grey edge /EGR Grommet/Power Option: No grommets, power, wire management/No cutouts /NNN Laminate: KI Laminates Standard KI Laminates: CRISP LINEN 4942-38 /LRI Leg Finish: Blue Grey /GR Casters/Glides: 4 black casters w/silver hub (2 locking) /4EC Modesty Panel: No modesty panel /NMP **MK: B11** **Price Description: Delivered/Open Market** **Lead Time: 3 - 5 Weeks; Ships from BONDUEL, WI** **Please Note: Leadtime calculated on 2/25/2024 and is subject to change.**				
1.13	**WU3048CB-74P**	Workup Rectangular Table,Counter Balance Base,74P Edge,29-1/2x46-1/2",Designed to support 15 to 45 lbs of equipment	4	$1,558.70	**$6,234.80**	
		Modesty Panel: No modesty panel /NMP Edge Color: Blue Grey edge /EGR Surface Finish: KI Laminates Standard KI Laminates: CRISP LINEN 4942-38 /LRI Rolling Base Option: Glides /G Foot Finish: Blue Grey /GR Frame and Inner Column Finish: Black /IBL **MK: B13** **Price Description: Delivered/Open Market** **Lead Time: 5 - 7 Weeks; Ships from BONDUEL, WI** **Please Note: Leadtime calculated on 2/25/2024 and is subject to change.**				
1.15	**WU2448CB-74P S24379891**	*Modified-Workup Rectangular Table,Counter Balance Base,74P Edge,23-1/2x46-1/2",Designed to support 15 to 45 lbs of equipment	9	$1,566.50	**$14,098.50**	
		Modesty Panel: Polyester felt modesty panel /PMP Polyester Felt Mod Panel Color: Flannel /FTFN Edge Color: Blue Grey edge /EGR Rolling Base Option: Glides /G Surface Finish: KI Laminates Standard KI Laminates: CRISP LINEN 4942-38 /LRI Foot Finish: Blue Grey /GR Frame and Inner Column Finish: Black /IBL Feature - Grommet: 1 Grommet, Villa, GRM.VG1.xx, Loc L1B-2 *Modified Additional Option Selection: Additional Option Selection GGR Blue Grey **MK: B14** **Price Description: Delivered/Open Market** **Lead Time: 5 - 7 Weeks; Ships from BONDUEL, WI** **Please Note: Leadtime calculated on 2/25/2024 and is subject to change.**				
1.16	**WU.TROUGH.48**	WorkUp Wire Trough 24" Actual Length	9	$42.35	**$381.15**	
	No Image Available	Trough Color: Blue Grey /GR **MK: B14 trough** **Price Description: Delivered/Open Market** **Lead Time: 5 - 7 Weeks; Ships from BONDUEL, WI** **Please Note: Leadtime calculated on 2/25/2024 and is subject to change.**				

CREATED 2/13/2024
VALID THROUGH 4/13/2024
Prepared By Chris Halatek
Quote Filename Walled Lake Consolidated School District: Central High - Feb 21 - 24ddw-670974/C

Line	Model		Qty.		Sell Price	Extended Total	TBD Options
1.17	**RKWB2218**	Ruckus,Medium Whiteboard 22x18"	472		$85.25	**$40,238.00**	
							
		MK: B15 **Price Description: Delivered/Open Market** **Lead Time: 5 - 7 Weeks; Ships from BONDUEL, WI** **Please Note: Leadtime calculated on 2/25/2024 and is subject to change.**					
1.18	**RKWMUSHOOK**	Ruckus,Undersurface Hook,Chrome	420		$4.40	**$1,848.00**	
							
		MK: B16 **Price Description: Delivered/Open Market** **Lead Time: 5 - 7 Weeks; Ships from BONDUEL, WI** **Please Note: Leadtime calculated on 2/25/2024 and is subject to change.**					
1.19	**RKWADOCK**	Ruckus,Whiteboard,Pivoting Dock	348		$27.50	**$9,570.00**	
		Paint Color	Black		/BL		
		MK: B17 **Price Description: Delivered/Open Market** **Lead Time: 5 - 7 Weeks; Ships from BONDUEL, WI** **Please Note: Leadtime calculated on 2/25/2024 and is subject to change.**					
1.20	**14.1450.SLVR**	Undermount R8 Module	90		$166.10	**$14,949.00**	
							
		MK: B18 **Price Description: Delivered/Open Market** **Lead Time: 7 - 9 Weeks; Ships from BONDUEL, WI** **Please Note: Leadtime calculated on 2/25/2024 and is subject to change.**					
1.21	**MOD.MC1.180**	Dean Clamp-on Module, 180" Cord	2		$177.10	**$354.20**	
		Power Module Color	Cottonwood		.CO		
		MK: B19 **Price Description: Delivered/Open Market** **Lead Time: 3 - 5 Weeks; Ships from BONDUEL, WI** **Please Note: Leadtime calculated on 2/25/2024 and is subject to change.**					
1.23	**PIFR3672T-74P**	Pirouette,Fixed Training,Rectangular,36x72",74P Edge	4		$726.00	**$2,904.00**	
		Grommet/Power Option	No grommets, power, wire management/No cutouts		/NNN		
		Edge Color	Kensington Maple edge		/EKM		
		Laminate	KI Laminates		Standard		
		KI Laminates	KENSINGTON MAPLE 10776-60		/LKM		
		Leg Finish	Blue Grey		/GR		
		Casters/Glides	4 black casters w/silver hub (2 locking)		/4EC		
		Modesty Panel	No modesty panel		/NMP		
		MK: B12 **Price Description: Delivered/Open Market** **Lead Time: 3 - 5 Weeks; Ships from BONDUEL, WI**					

QUOTATION

CREATED	**2/13/2024**
VALID THROUGH	**4/13/2024**
Prepared By	Chris Halatek
Quote Filename	Walled Lake Consolidated School District: Central High - Feb 21 - 24ddw-670974/C

Line	Model	Qty.		Sell Price	Extended Total	TBD Options
	Please Note: Leadtime calculated on 2/25/2024 and is subject to change.					
				WorkGroup Product Subtotal	**$528,972.75**	

Quote Summary

Product SubTotal: $528,972.75
Estimated Sales Tax: See Notes
Quote Total: $528,972.75

NOTES:

- Images shown above are intended for approximate visual reference only and may not represent the exact models, numbers, descriptions or options selected. Refer to the model number/description/options shown for full product specifications.
- Sales Tax (For Shipment within the United States Only): Estimated sales/use tax will be calculated when order is entered. It is the customer's responsibility to pay any applicable sales/use tax due upon invoicing. A customer will not be charged sales tax if (1) a Resale Certificate, (2) an Exempt Organization Certificate, or (3) a Direct Pay permit is on file with KI's Finance Department. If no certificate is on file, the appropriate sales/use tax rate in effect at shipment will be applied and tax will be added to the customer's invoice.
- This project contains non-standard items which are not returnable and not cancelable. The warranty on non-standard product that alters function is 1 year. The warranty on non-standard product that does not alter function, but only finish (i.e., paint or plastic color, laminate, grommet removal) matches that of the standard product. Modification to U.L. Listed products eliminates the listing. Product will not have U.L Listing labels unless specifically spelled out on this quote.

PROJECT LEAD TIME SUMMARY:

- Manufacturing lead time begins once the order is complete and acknowledged. Delivery dates are determined per order based on the longest lead time per shipping location and are confirmed on the order acknowledgement.

Shipping Location	MFG Lead Time Range
GREEN BAY, WI	4 - 6 Weeks
BONDUEL, WI	7 - 9 Weeks

- Lead times are subject to change based on quantities, manufacturing capacity and surface material selections. Laminate and/or fabrics outside the standard KI ingrade program may have extended lead time.
- For more information or questions regarding delivery consolidation, contact KI Customer Service.

Customer represents that the product information contained within this quote is complete and accurate. Changes to quantities and/or options/finishes will affect this quote. If applicable, other charges such as freight, tax, installation and/or delivery fees may be added at time of order.

Sales resulting from purchase orders issued by the customer to KI (Whether related to this quotation or otherwise) are governed and controlled by the Terms and Conditions found at www.KI.com/terms

Prepared by Chris Halatek
Market Code: 2=2=K-12

Opportunity #: 670974

Quote Filename: Walled Lake Consolidated School District: Central High - Feb 21 - 24ddw-670974

Final Considerations:

To ensure your Purchase Order (PO) is processed quickly and efficiently, please adhere to the following requirements:

1. All purchase orders must be issued to KI or KI c/o the dealer with this address:
   KI
   1330 Bellevue Street
   Green Bay, WI 54302

2. The following items must be included on all purchase orders:
   - Sold To/Bill To Information: complete legal name, address, telephone number and fax number
   - Ship To Information: complete legal name, address, contact name, contact phone number
   - Purchase Order Number: a customer-specific identifier, typically a sequential purchase order number or requisition number
   - Issue Date: date the purchase order was issued
   - Sales Tax: applicable sales tax will be added upon KI invoicing. If tax exempt, customer must provide or have the tax exempt certificate on file at KI
   - Purchase Order Total: total of all items and services included on the purchase order
   - Authorization: signature of authorized purchasing agent or buying entity
   - Order Details: reference a fully optioned KI quote (ex: 11KGH-85432) or include all the information listed below
     - Quantity of each item
     - Complete model number, including all finish and option information (by line item)
     - Net purchase price (by line item)
     - Extended net purchase price (all line items)
     - Any additional applicable charges (ex: installation and/or delivery charges)
     - Contract name and/or number if pricing is based on a contract reference
3. Signatures on a quote or a worksheet cannot be accepted as a purchase order.

4. In the event that you do not have a formal Purchase Order process, please contact your KI Sales Representative or call 1-800-424-2432, and we will assist you with creating a PO.

We appreciate your cooperation in providing us with all the required information listed above on your Purchase Order. Complete information helps us serve you better. Thank you for your order.

Purchase Orders that do not meet these requirements will be placed on hold until complete information is received by KI. Purchase orders on hold are not released to manufacturing or assigned a delivery date. KI order lead times begin once the order is released to manufacturing.

VS America, Inc.
1940 Abbott Street Suite 501
Charlotte , NC 28203
704-378-6500

Quotation

Quote Number 0200201187

Revision 3

Revision Date 02/22/2024

Customer Walled Lake Consolidated Schools
850 Ladd Road
Building D
Walled Lake MI 48390
United States

Customer Reference GLFS-Central High School

Date Quoted 02/14/2024

Inside Sales Contact Myra Kinder
m.kinder@vsamerica.com

Territory Manager Christine Debrot
c.debrot@vsamerica.com

Contract Omnia Partners Region 4 ESC
Contract # R191818

To Whom It May Concern:

Please note the following pricing has been presented in Omnia Partners Region 4 ESC Contract NET values, based on the stated models, colors, finishes, and quantities. Any alterations will be subject to updated pricing.

Pricing is valid for 30 days* for projects delivering within 9 months of the receipt of a complete PO. Orders with delivery requirements outside of 9 months must be requoted. Please discuss specific project requirements with your VS America Territory Manager.

Factory-direct orders qualify for free shipping if the total net amount is over $50,000 USD. Freight charges do apply for any orders fulfilled from the VS America Stock / Quickship Program. Please refer to the Customer Freight Terms document, Omnia Region 4 Freight Terms, for a complete list of exclusions and restrictions.

Installation is not included in unit pricing.

Please check all details prior to submitting an order. Where details have been left unspecified in the request, default selections have been quoted.If you have any questions, please contact your Inside Sales Representative or Territory Manager at the numbers shown above.

Best Regards,

VS America Inc.

*Barring the announcement of a formal price increase.

Item	Model/Description	Quantity	Unit Net Price	Extended price
1	C1 **21090** LiteTable-ST, lightweight construction table, stackable, circular steel tube frame, table weight 13.5 kg	**396**	**$ 337.56**	**$ 133,673.76**

205	**table height**	074	74cm
230	**metal color**	063	anthracite
348	**top**	055	Chipboard laminated
209	**thickness**	190	19mm
356	**color laminate**	035	andes grey
439	**table top edge**	005	2.5mm plastic, r=25.0mm
440	**laminate color table top edge**	035	andes grey
500	**glides / castors**	011	2 castors, 2 plastic glides
903	**packaging**	002	with export protection

Width	70.0 cm
Depth	55.0 cm

Unit List Price $ 435.00

Discount (%) 22.40000

Item	Model/Description	Quantity	Unit Net Price	Extended price
2	C2 **23085** **Special** EcoTable-R, table, four-legged round tube frame *tabletop color 019 uni black with height adjustment from 76 - 99cm (76cm, 81cm, 88cm, 93cm, 99cm); set to 81cm for delivery	**8**	**$ 1,017.34**	**$ 8,138.72**

207	**table height**	999	
205	**table height**	999	
230	**metal color**	063	anthracite
348	**top**	054	Solid core board laminated HPL
209	**thickness**	130	13mm
364	**surface color**	999	
439	**table top edge**	007	corner radius r=25.0mm
500	**glides / castors**	060	mobile
903	**packaging**	002	with export protection

Width	160.0 cm
Depth	80.0 cm

Unit List Price $ 1311.00

Discount (%) 22.40000

Item	Model/Description	Quantity	Unit Net Price	Extended price
3	C3 **03428** LuPoStool with back rest	**112**	**$ 162.96**	**$ 18,251.52**

204	**seat height**	046	46cm size blue
230	**metal color**	063	anthracite
280	**seat / backrest plastic**	073	black grey
500	**glides / castors**	001	plastic glides
903	**packaging**	002	with export protection

Unit List Price $ 210.00

Discount (%) 22.40000

Item	Model/Description	Quantity	Unit Net Price	Extended price
4	C4 **03825** Hokki, plastic stool for active sitting	**38**	**$ 97.00**	**$ 3,686.00**

204	**seat height**	046	46cm size blue
290	**color**	029	dark blue
281	**seat type / finish**	005	Foam overlay
903	**packaging**	002	with export protection

Unit List Price $ 125.00

Discount (%) 22.40000

Item	Model/Description	Quantity	Unit Net Price	Extended price
5	C5 **31508** PantoMove-LuPo KiGa, swivel chair, gas-spring height adjustment from 35.4-44.3cm, with polypropylene seat and backrest shell, size L with piggy-back suspension	**21**	**$ 252.20**	**$ 5,296.20**
	230 metal color 063 anthracite **280 seat / backrest plastic** 073 black grey **500 glides / castors** 063 hard castors, height +2,5cm **903 packaging** 002 with export protection **Unit List Price** $ 325.00 **Discount (%)** 22.40000			
6	C6 **31506** PantoMove-LuPo, swivel chair, gas-spring height adjustment from 42.4-55.2cm, plastic seat-backrest shell, size L with piggy-back suspension	**141**	**$ 283.24**	**$ 39,936.84**
	230 metal color 063 anthracite **280 seat / backrest plastic** 073 black grey **500 glides / castors** 063 hard castors, height +2,5cm **608 mechanism** 008 3D rocking function **903 packaging** 002 with export protection **Unit List Price** $ 365.00 **Discount (%)** 22.40000			
7	C7 **22238** RondoLift-R, sitting/stand-at table, circular tubular pillar with base cross and gas-lift height adjustment from 74-117,9cm	**2**	**$ 1,854.64**	**$ 3,709.28**
	230 metal color 063 anthracite **348 top** 055 Chipboard laminated **209 thickness** 190 19mm **356 color laminate** 035 andes grey **439 table top edge** 001 2.5mm plastic **440 laminate color table top edge** 035 andes grey **473 hardware** 009 hinged table top **470 lock** 001 unified locking 18001 **500 glides / castors** 060 mobile **609 delivery** 002 assembled **903 packaging** 002 with export protection **Diameter** 120.0 cm **Unit List Price** $ 2390.00 **Discount (%)** 22.40000			
8	C8 **45412** SpaceWalk, Triple-Standard storage module, rectangular tubular frame, with 4 castors, 3 rows with guide rails, each for 9 single or 4 double, 3 triple or 2 quad boxes, W/H/D 105.8x99.6x48.3cm	**36**	**$ 1,493.80**	**$ 53,776.80**
	544 Row 1 940 receives CW bin Kit 1 clear **545 Row 2** 940 receives CW bin Kit 1 clear **546 Row 3** 920 receives 9″ bins clear **231 metal color frame** 063 anthracite **348 top** 020 steel **238 metal color top** 063 anthracite **903 packaging** 002 with export protection **Unit List Price** $ 1925.00 **Discount (%)** 22.40000			

Item	Model/Description	Quantity	Unit Net Price	Extended price
9	C9 **01470** **Special** Puzzle free-form table, amoeba-shaped table top 165x114cm * With writable table top; 2.5mm plastic edge in 020 pure white	**3**	**$ 1,027.42**	**$ 3,082.26**
	205 table height 076 76cm size blue **230 metal color** 063 anthracite **348 top** 999 white writable **209 thickness** 250 25mm **349 top color laminate** 999 white writable **439 table top edge** 001 2.5mm plastic **440 laminate color table top edge** 999 020 pure white **500 glides / castors** 002 adjustable plastic glides **903 packaging** 002 with export protection **Unit List Price** $ 1324.00 **Discount (%)** 22.40000			
10	C10 **45417** SpaceStation, Double-Standard storage module, rectangular tubular frame, 2 rows with guide rails, each for 18 single or 8 double, 6 triple or 4 quad boxes, W/H/D 71.2x183.8x48.3cm	**1**	**$ 3,433.80**	**$ 3,433.80**
	544 Row 1 940 receives CW bin Kit 1 clear **545 Row 2** 960 receives CW bin Kit 3 clear **231 metal color frame** 091 white RAL 9016 **310 Front** 020 steel **313 front color steel** 091 white RAL 9016 **348 top** 020 steel **238 metal color top** 091 white RAL 9016 **361 finished back** 020 steel **362 color finished back** 091 white RAL 9016 **357 side cladding** 003 both sides **239 metal color side cladding** 091 white RAL 9016 **516 linking** 001 with linking **470 lock** 001 unified locking 18001 **903 packaging** 002 with export protection **Unit List Price** $ 4425.00 **Discount (%)** 22.40000			
11	C11 **45417** SpaceStation, Double-Standard storage module, rectangular tubular frame, 2 rows with guide rails, each for 18 single or 8 double, 6 triple or 4 quad boxes, W/H/D 71.2x183.8x48.3cm	**4**	**$ 2,556.92**	**$ 10,227.68**
	544 Row 1 940 receives CW bin Kit 1 clear **545 Row 2** 960 receives CW bin Kit 3 clear **231 metal color frame** 091 white RAL 9016 **348 top** 020 steel **238 metal color top** 091 white RAL 9016 **361 finished back** 020 steel **362 color finished back** 091 white RAL 9016 **357 side cladding** 003 both sides **239 metal color side cladding** 091 white RAL 9016 **516 linking** 001 with linking **903 packaging** 002 with export protection **Unit List Price** $ 3295.00 **Discount (%)** 22.40000			

Subtotal	$ 283,212.86
Installation	$ 23,575.00
Total	**$ 306,787.86**

Payment Terms: Net 30 days

Please send POs to: orders@vsamerica.com

Project:	**Fleetwood Walled Lake Phase 5**				**IOS Quotation #:**	**IOS240212**		
Project Name:	**Walled Lake Schools**				**Date:**	**2/20/2024**		
Address:	**850 Ladd Road Building D**				**Contact:**	**Chris Halatek**		
City, State Zip:	**Walled Lake, MI 48390**				**Contact Number:**	**248-408-0978**		
Email:	SuzanneMajor@wlcsd.org				**Contact Email :**	chris.halatek@interiorofficesource.com		
Phone:	**248-956-2000**				**Vendor:**	Fleetwood Group Inc		
Project Name:	**Funishings Phase 5**				**Contract:**	**NCPA 07-27**		
Project Number	**Category B Fleetwood Install Central**				**Project / Site Info:**	Central High		
					Ship to Address:			
					City, State Zip:			
Item	**Qty**	**Manufacturer**	**Model No.**	**Qty**	**Description**			**Total**
Quote Installation					**Total Product Items**			
PO To Interior Office Source					**Installation of 426 Pieces Category D**			**$28,000.00**
					2-3 Day Install			
					Direct Shipment IOS to Meet the Truck and Install			

Terms and Conditions for Installation


1) Payment Net 30 Days unless otherwise agreed upon in writing
2) Price expires 60 Days from dated quotation unless otherwise agreed
3) Quotation is considered as final in regards to selections for all product specifications and finishes.
4) Installation to be completed in one complete and continuous phase unless noted on the PO.
5) Additional trips to site and return trips are additional to this quote
installation price
and/or voided warranty. Devations that cause delay and increased work will be additional
7) Pricing is based on normal elevator use unless noted. If building layout is such that the elevator is not easily accessible additional time will be required
to move product and is additional to this quote
7) If the elevator is not available upon delivery or does not accommodate the product, additional charges to the quotation will be required based on need
8) All areas shall be free and clear of other trades and material prior to commencement of installation.
9) Following installation and confirmed punch list, if any, contractors must provide furniture protection until the project is turned over to the owner
10) Signature for acceptance of the furniture or punch list is required by the owner or designated person by the owner upon installation completion
11) If the delivery is scheduled for site delivery and the access to the space is delayed, additional charges will be incurred for storage and handling
12) If the delivery is based on delivery to the project site, storage charges will be incurred if the site is not ready
13) Schedule delays or changes that cause production loss or overtime premiums will be additional
14) IOS is not responsible for phone/data lines or hardwire connection of power
15) Building or electrical permits, if required, are by others. Consult with local building code department
16) By issuing a PO, Contract or signing this quotation these terms and conditions are being accepted
17) Deposits may be required depending on credit evaluation and vendors requirements
18) Changes in the quantities stated may require a changes in the pricing listed
19) Access to the site must be a hard surface such as asphalt or concrete and accessible for Hi-Lo and standard 53 Foot Truck Trailer



T M P ARCHITECTURE INC.

Project:	**Fleetwood Walled Lake Phase 5**				**IOS Quotation #:**	**FT19057**	
Project N	**Walled Lake Schools**				**Date:**	**2/23/2024**	
Address	**850 Ladd Road Building D**				**Contact:**	**Chris Halatek**	
City, Sta	**Walled Lake, MI 48390**				**Contact Number:**	**248-408-0978**	
Email:	SuzanneMajor@wlcsd.org				**Contact Email :**	chris.halatek@interiorofficesource.com	
Phone:	**248-956-2000**				**Vendor:**	Fleetwood Group Inc	
Project N	**Funishings Phase 5 19057A**				**Contract:**	**NCPA 07-27**	
Project N	**Category D Fleetwood Central**				**Project / Site Info:**	**Wester Western High**	
					Ship to Address:	**1600 Oakley Park Rd**	
					City, State Zip:	**Commerce Township MI 4390**	

Item	Total Qty	Manufacturer	Model No.	Location Qty	Description	Sell	Total
					Corrected 2-20		
D1	76	Fleetwood	TCRP6030-R42C		Plane Computer Table	776.75	59,033.00
					Unitized Frame		
					Size: 60"W x 30"D x 29-42"H		
	*Image for reference, not exact product				with Modesty Panel		
					with Cable Tray		630
					with (2) Grommets		
					with (4) Locking Casters		
					Set Height to: 29"H		
					Finishes:		
					HPL Laminate Surface G3: Etched Grey		
					Edge: Graphite		
					Paint Legs: Graphite		
					Locations:		

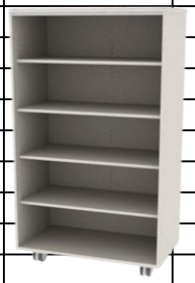

					Ship to Address:	**1600 Oakley Park Rd**	
					City, State Zip:	**Commerce Township MI 4390**	
Item	**Total Qty**	**Manufacturer**	**Model No.**	**Location Qty**	**Description**	**Sell**	**Total**
					Corrected 2-20		
D2	50	Fleetwood	TCRP4824-R42C		Plane Computer Table	672.50	33,625.00
					Unitized Frame		
					Size: 48"W x 24"D x 29-42"H		
	*Image for reference, not exact product				with Modesty Panel		
					with Cable Tray		
					with (2) Grommets		
					with (4) Locking Casters		
					Set Height to: 29"H		
					Finishes:		
					HPL Laminate Surface G3: Etched Grey		
					Edge: Graphite		
					Paint Legs: Graphite		
					Locations:		
D3	33	Fleetwood	DSS13620684N		Designer 2.0 Shelf - Straight	959.00	31,647.00
					No Doors		
					Single Sided		
	*Image for reference, not exact product				Size: 36"W x 20"D x 68"H		
					with (4) Locking Casters		
					with (3) Adjustable Shelves + (1) Fixed Shelf		
					with Laminate Back		
					Finishes:		
					Laminate: Wrought Iron		
					Locations:		
				1	C107 Classroom		
				2	C124 Classroom		
				1	D106 Classroom		

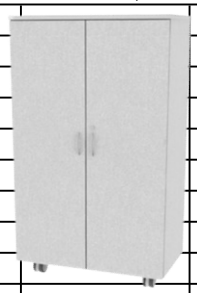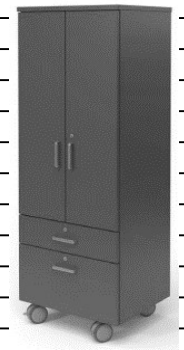					Ship to Address:	**1600 Oakley Park Rd**	
					City, State Zip:	**Commerce Township MI 4390**	
Item	**Total Qty**	**Manufacturer**	**Model No.**	**Location Qty**	**Description**	**Sell**	**Total**
					Corrected 2-20		
D4	11	Fleetwood	DSS13620684D		Designer 2.0 Shelf Straight	1,194.75	13,142.25
					with Locking Doors *(Key all storage alike, building wide)*		
					Single Sided		
	*Image for reference, not exact product				Size: 36"W x 20"D x 68"H		
					with (4) Locking Casters		
					with (3) Adjustable Shelves + (1) Fixed Shelf		
					with Laminate Back		
					with Arch Pull		
					Finishes:		
					Laminate: Wrought Iron		
					Pull: Chrome		
							632
D5	14	Fleetwood	DSD13020684D		Designer 2.0 Shelf Drawer	1,391.50	19,481.00
					with Locking Doors/Drawers *(Key all storage alike, building wide)*		
	*Image for reference, not exact product				Size: 30"W x 20"D x 68"H		
					with (4) Locking Casters		
					with (2) Adjustable Shelves + (1) Fixed Shelf		
					with 1 Box Drawer, 1 File Drawer		
					with Arch Pull		
					with Markerboard Back (white)		
					Finishes:		
					Laminate: Wrought Iron		
					Pull: Chrome		
					Locations:		

					Ship to Address:	**1600 Oakley Park Rd**	
					City, State Zip:	**Commerce Township MI 4390**	
Item	**Total Qty**	**Manufacturer**	**Model No.**	**Location Qty**	**Description**	**Sell**	**Total**
					Corrected 2-20		
D6	22	Fleetwood	DSS13620374D		Designer 2.0 Shelf Straight	802.75	17,660.50
					with Locking Doors *(Key All Storage Alike, Building Wide)*		
					Single Sided		
	*Image for reference, not exact product				Size: 36"W x 20"D x 37"H		
					with (4) Locking Casters		
					with (2) Adjustable Shelves		
					with HPL Top (G3)		
					with Arch Pull		
					with Laminate Back		
					Finishes:		
					Laminate: Wrought Iron		
					Pull: Chrome		
D7	18	Fleetwood	DSS13620374N		Designer 2.0 Shelf Straight	547.00	9,846.00
					No Doors		
					Single Sided		
	*Image for reference, not exact product				Size: 36"W x 20"D x 37"H		
					with (4) Locking Casters		
					with (2) Adjustable Shelves		
					with HPL Top (G3)		
					with Laminate Back		
					Finishes:		
					Laminate: Wrought Iron		
					Locations:		

					Ship to Address:	**1600 Oakley Park Rd**	
					City, State Zip:	**Commerce Township MI 4390**	
Item	**Total Qty**	**Manufacturer**	**Model No.**	**Location Qty**	**Description**	**Sell**	**Total**
					Corrected 2-20		
D8	43	Fleetwood	TUNG3024F29W		Wedge Desk	330.50	14,211.50
					Unitized Frame		
					Size: 30"W x 24"D x 29"H		
	*Image for reference, not exact product				with (2) Locking Casters, (2) Glides		
					Finishes:		
					HPL Laminate Surface G3: Etched Grey		
					Edge: Graphite		
					Paint Legs: Graphite		
					Locations:		



634

					Ship to Address:	**1600 Oakley Park Rd**	
					City, State Zip:	**Commerce Township MI 4390**	
Item	**Total Qty**	**Manufacturer**	**Model No.**	**Location Qty**	**Description**	**Sell**	**Total**
					Corrected 2-20		
D9	70	Fleetwood	TCRP6030-F29		Plane Computer Table	578.50	40,495.00
					with Unitized Frame		
					Size: 60"W x 30"D x 29"H		
	*Image for reference, not exact product				No Modesty Panel		
					with Cable Tray		
					with (2) Grommets		
					with (4) Locking Casters		
					Finishes:		
					HPL Laminate Surface G3: Etched Grey		
					Edge: Graphite		
					Paint Legs: Graphite		
D10	40	Fleetwood	TCRP6030-F29		Plane Computer Table	638.25	25,530.00
					with Unitized Frame		
					Size: 60"W x 30"D x 29"H		
	*Image for reference, not exact product				with Modesty Panel		
					with Cable Tray		
					with (2) Grommets		
					with (4) Locking Casters		
					Finishes:		
					HPL Laminate Surface G3: Etched Grey		
					Edge: Graphite		
					Paint Legs: Graphite		
					Locations:		





					Ship to Address:	**1600 Oakley Park Rd**	
					City, State Zip:	**Commerce Township MI 4390**	
Item	**Total Qty**	**Manufacturer**	**Model No.**	**Location Qty**	**Description**	**Sell**	**Total**
					Corrected 2-20		
D11	9	Fleetwood	TCRP7230-F29		Plane Computer Table	622.75	5,604.75
					with Unitized Frame		
					Size: 72"W x 30"D x 29"H		
	*Image for reference, not exact product				No Modesty Panel		
					with Cable Tray		
					with (2) Grommets		
					with (4) Locking Casters		
					Finishes:		
					HPL Laminate Surface G3: Etched Grey		
					Edge: Graphite		
					Paint Legs: Graphite		
					Locations:		
D12	1	Fleetwood	TUNP4836-F29		Plane Table	497.25	497.25
					with Unitized Frame		
					Size: 48"W x 36"D x 29"H		
	*Image for reference, not exact product				with (2) Grommets		
					with (4) Locking Casters		
							
					Finishes:		
					HPL Laminate Surface G3: Etched Grey		
					Edge: Graphite		
					Paint Legs: Graphite		
					Locations:		

					Ship to Address:	**1600 Oakley Park Rd**	
					City, State Zip:	**Commerce Township MI 4390**	
Item	**Total Qty**	**Manufacturer**	**Model No.**	**Location Qty**	**Description**	**Sell**	**Total**
					Corrected 2-20		
D13	14	Fleetwood	TUNP6030-F29		Plane Table	504.50	7,063.00
					with Unitized Frame		
					Size: 60"W x 30"D x 29"H		
	*Image for reference, not exact product				with (4) Locking Casters		
					**Finishes:**		
					HPL Laminate Surface G3: Etched Grey		
					Edge: Graphite		
					Paint Legs: Graphite		
					Locations:		
D14	1	Fleetwood	BRKD788		Post Leg Kidney Table	749.50	749.50
					Size: 72"W x 48"D x 29"H		
					with (4) Locking Casters		
	*Image for reference, not exact product						
					**Finishes:**		
					HPL Laminate Surface G3: Etched Grey		
					Edge: Graphite		
					Paint Legs: Graphite		
					Locations:		

					Ship to Address:	**1600 Oakley Park Rd**	
					City, State Zip:	**Commerce Township MI 4390**	
Item	**Total Qty**	**Manufacturer**	**Model No.**	**Location Qty**	**Description**	**Sell**	**Total**
					Corrected 2-20		
D15	22	Fleetwood	TCRP6630-F29		Plane Computer Table	640.00	14,080.00
					with Unitized Frame		
					Size: 66"W x 30"D x 29"H		
	*Image for reference, not exact product				No Modesty Panel		
					with Cable Tray		
					with (2) Grommets		
					with (4) Locking Casters		
					Finishes:		
					HPL Laminate Surface G3: Etched Grey		
					Edge: Graphite		
					Paint Legs: Graphite		638
	424				**Locations:**		
Quote Summary					**Total Product**		292,665.75
PO to Fleetwood Furniture Inc C/O							
Interior Office Source					**Freight**		Included
					Total Quote		292,665.75

NBS commercial interiors

2595 Bellingham • Troy, MI 48083 • **248.823.5400** • 248.823.5401 Fax
2211 Old Earhart Rd. Ste.190 • Ann Arbor, MI 48105 • **248.823.5400** • 248.823.5401 Fax
3201 Pine Tree Rd. Ste. A • Lansing, MI 48911 • **517.886.0072** • 248.823.5401 Fax
5160 Alliance Dr. • Bay City, MI 48706 • **989.895.8574** • 989.895.8545 Fax
4 North St. Clair St. • Toledo, OH 43604 • **419.662.2040** • 248.823.5401 Fax

yourNBS.com **Remit Payments to:** NBS, 6973 Reliable Parkway, Chicago, IL 60686

Quotation 372353

Quote Date 02/23/24
Customer Order
Project 240297
Customer W00002
Terms NET 10 DAYS
Expiration Date
Account Representative ANNE MARIE TREMBERTH

Quote To

Accounts Payable
Walled Lake Consolidated
850 Ladd Rd Bldg D
Walled Lake, MI, 48390-3019

Phone +1 (248) 956-2000
Fax +1 (248) 956-2123

Ship To

sarah watson
Walled Lake Central High Schoo
1600 Oakley Park Rd
Walled Lake, MI, 48390-3019

Phone +1 (248) 338-4561

swatson@tmp-architecture.com

Sales Location Troy

Following contracts utilized for pricing on this quote/ project
Spec Seating: Buy Board
Omnia: OFS, Egan, Safco, Sit on It, Enwork, Kimball
E&I: Ghent, Smith System, Steelcase
NPP: Integra
School is responsible for contract membership enrollment. Changes to specifications and quantity could affect tiered contract pricing.

Pricing valid for 30 days.
Please verify finish selections prior to order placement.

If due to unforeseen circumstances the building is not ready to receive furniture, additional fees may be incurred to double handle and/or store the furniture. Circumstances include, but are not limited to construction delays and COVID-19.

Storage Free for 30 days, after which storage is charged per hundred weight or per SF per month.

Quote includes Non-Union labor for NBS to receive, deliver and install during Normal Business Hours; any owner requested changes requiring additional delivery trip(s) will result in additional charges to be quoted separately.

Overtime Labor (evening after hours and weekends) additonal.

Purchase Order and 40% Deposit is required before order placement; please reference NBS quote number on PO. Receipt of PO indicates owner approval of product as specified; upon release of order, no changes, cancellations or returns can be made.

	Description	Quantity	Unit Price	Extended Price
Category E Steelcase				
1	**435A00** - Steelcase Series 1; Chair-Task **Back Finish:** 3D Microknit 5T21 - LICORICE **Back Color Scheme:** Non-Contrasting Outer Back **Outer Back Finish:** Plastic - PG1 6205 - BLACK	128	408.22	52,252.16

TITLE OF PRODUCT TRANSFERS UPON RECEIPT BY CUSTOMER.

ACCEPTED BY _____ TITLE _____ DATE _____

Description	Quantity	Unit Price	Extended Price

1 **Seat Finish:** Customers Own Material 5999 - MISC FABRIC

MOMENTUM TEXTILES
Purchaser: VENDOR
Pattern: COVER CLOTH
Color: GRAPHITE -09137588
Direction: HORIZONTAL

Headrest Option: No Headrest

Coat Hanger: No Coat Hanger

Frame Finish: Plastic - PG1 6205 - BLACK

Color Scheme: Black

Arm Type: Height,Width,Pivot,Depth Arm

Cylinder Type: Standard Range

Base Type: Plastic Base

Base Finish: Plastic - PG1 6205 - BLACK

Lumbar Option: Adjustable Lumbar

Caster or Glide Type: Hard Casters

Soil Retardant Option: No Soil Retardant

Sewn Upholstery Type: Sewn

STEELCASE

Tag For E1

Qty	Description
1	A112 coaches
1	A119 training room
1	A133 3D art studio
1	A137 computer art studio
1	A140 2D art studio
2	A145 band rehearsal
2	A150 A151 office
1	A159 orchestra rehearsal
1	A163 vocal rehearsal
1	C102 science classroom
2	C106 C107 classroom
1	C109 science classroom
2	C111 C112 office
2	C113 C114 office
1	C115 office
1	C119 counseling center
1	C120 classroom
1	C124 classroom
1	D106 classroom

Description		Quantity	Unit Price	Extended Price
1	1 D107 classroom 4 D108 classroom 1 D109 classroom 1 D111/D112 classroom 2 D114 office 1 D118 computer lab 1 D120 classroom 1 D121 classroom 2 E106 E107 classroom 1 E108 classroom 1 E109 classroom 1 E110 science classroom 1 E113/E114 science classroom 1 E120 computer lab 2 E122 E 123 classroom 1 E126 science classroom 2 F111 welcome center 1 F115 AP office 1 F116 police liason office 1 G101 auxliary gym 1 G110 exisitng PE office 1 G113 bookeeper 1 G137 principal 1 G139 administrative office 1 G143 office 2 G146/G147 admin office waiting 1 G149 assistant principal offic 1 H108 existing PE office 1 H115 classroom 1 H119 classroom 1 H121 business computer lab 1 H124 business computer lab 1 H126 officials 1 H129 building AD 1 J103 conf room 1 J107 staff office 1 J111 media center 1 J113 office 2 J117 large group instruction 1 J121 office 2 J126 technology lab 3 J128 computer lab			

	Description	Quantity	Unit Price	Extended Price
1	2 J132 computer oom 1 K116 office 1 L101 gym 1 L109 gymastics practice room 1 L112 office 3 L120 classroom 1 M111 weight fitness 2 M118 office 2 M125 mini-tech lab 8 M126 M 127 classroom 2 C206 C207 classroom 1 C209 science classroom 1 C211/C212 classroom 1 C216 office 1 C220 classroom 1 C222 classroom 1 C223 classroom 1 D202 science classroom 1 D206 classroom 2 D207 classroom 2 D208 D209 classroom 1 D211/D212 classroom 2 D214 D216 office 2 D220 D221 classroom 1 D224 science classroom 1 E206 classroom 2 E207 E209 classroom 1 E209 science classroom 1 E212/E213 classroom 2 E221 E222 classroom 1 E225 science classroom			
2	**COM** - COM NBS TROY **Tag For** E1	1	3,716.67	3,716.67
3	**COLAGTP** - Lagunitas; Table-Personal, 13D x 24W x 25H **Top Finish:** Patina HPL 2873 - INSTANT IRON PATINA **Edge Finish:** Plastic - PG1 6527 - MERLE **Base Finish:** Smooth Paint 4180 - GRAPHITE MATTE STEELCASE **Tag For** E2	10	455.00	4,550.00

Description	Quantity	Unit Price	Extended Price

3

Qty	Description
2	J113 media center
3	J111 media center
1	C113 office
1	C115 office
1	C111 office
1	D216 office
1	C114 office

---

4 **TS3HL** - Campfire; Seating-Half lounge — 5 — 1,090.48 — 5,452.40

UPHLSTRY: 59DD GRADED IN PR. GRP. 4

DESIGNTEX INC
Purchaser: VENDOR
Pattern: ASPECT -3887
Color: INDIGO -403
Direction: HORIZONTAL

STEELCASE

Tag For E3

Qty	Description
1	C113 office
1	C114 office
1	C115 office
1	C111 office
1	D216 office

---

6 **COLAGLL31** - Lagunitas; Lounge-Low, 3 seat, Back screen — 1 — 3,084.00 — 3,084.00

Screen Type: Knit

Screen Finish: Knit 01 5K59 - COAL

Screen Color Scheme: Non-Contrasting

Seat Cushion Finish: Customers Own Material 5999 - MISC FABRIC

ARC-COM FABRICS INC
Purchaser: VENDOR
Pattern: INSIGHT
Color: MIST #21 -63540
Direction: HORIZONTAL

Back Cushion Finish: Customers Own Material 5999 - MISC FABRIC

ARC-COM FABRICS INC
Purchaser: VENDOR
Pattern: INSIGHT
Color: MIST #21 -63540
Direction: HORIZONTAL

Cushion Color Scheme: Non-Contrasting

Bracket Finish: Smooth Paint 4141 - PLATINUM MATTE

Description	Quantity	Unit Price	Extended Price
6 **Articulating Back:** 3 Articulating Backs **Pull Color Scheme:** Non-Contrasting **Power:** No Power **Fabric Backer:** Backer Not Required STEELCASE **Tag For** E4 **Qty** **Description** 1 J133 media center			
7 **COM** - COM NBS TROY **Tag For** E4	1	198.89	198.89
8 **COLAGLL32** - Lagunitas; Lounge-Low, 3 seat, Back, Side screen **Screen Type:** Knit **Screen Finish:** Knit 01 5K59 - COAL **Screen Color Scheme:** Non-Contrasting **Seat Cushion Finish:** Customers Own Material 5999 - MISC FABRIC ARC-COM FABRICS INC Purchaser: VENDOR Pattern: INSIGHT Color: MIST #21 -63540 Direction: HORIZONTAL **Back Cushion Finish:** Customers Own Material 5999 - MISC FABRIC ARC-COM FABRICS INC Purchaser: VENDOR Pattern: INSIGHT Color: MIST #21 -63540 Direction: HORIZONTAL **Cushion Color Scheme:** Non-Contrasting **Bracket Finish:** Smooth Paint 4141 - PLATINUM MATTE **Screen Location:** Back and Left Side **Cushion Option:** 1 Corner Cushion **Articulating Back:** 2 Articulating Backs **Pull Color Scheme:** Non-Contrasting **Power:** No Power **Fabric Backer:** Backer Not Required STEELCASE **Tag For** E5 **Qty** **Description**	1	3,501.00	3,501.00

Description		Quantity	Unit Price	Extended Price
8	1 J133 media center			
9	**COM** - COM NBS TROY	1	237.15	237.15
10	**488WE** - Brody; Chair-Lounge, Privacy, Extension **Lower Surround Finish:** Graded In Prc. Grp. 8 59DH - GRADED IN PR. GRP. 8 DESIGNTEX INC Purchaser: VENDOR Pattern: LOOP TO LOOP -3467 Color: SPRUCE -504 Direction: HORIZONTAL **Foot Finish:** Textured Paint 7243 - SEAGULL **Trim Type:** Plastic **Trim Finish:** Plastic - Pg1 6053 - SEAGULL **Seat Finish:** Graded In Prc. Grp. 5 59DE - GRADED IN PR. GRP. 5 CF STINSON INC - Acct 140021 Purchaser: VENDOR Pattern: TESSUTO 2.0 Color: VENETO -TES224 Direction: HORIZONTAL **Seat Shell Finish:** Plastic - Pg1 6249 - PLATINUM SOLID **Color Scheme:** Light **Side Surface Location:** User's Right **Side Surface Finish:** Solid HPL 2883 - SEAGULL **Edge Finish:** Plastic - PG1 6053 - SEAGULL **Caddy Finish:** Plastic - PG1 6053 - SEAGULL **Frame Finish:** Textured Paint 7360 - MERLE **Worksurface:** Personal Worksurface **Personal Wksf Finish:** Plastic - Pg1 6053 - SEAGULL **Personal Wksf Arm Finish:** Smooth Metallic 4799 - PLATINUM METALLIC **Power Outlet Type:** No Power Outlet **Light:** No Light **Screen Type:** Acrylic **Screen Finish:** Plastic - PG1 6559 - SATIN ICE **Screen Location:** Left and Right **Screen Bracket Finish:** Textured Paint 7243 - SEAGULL **Soil Retardant Option:** No Soil Retardant STEELCASE	3	4,261.22	12,783.66

Description	Quantity	Unit Price	Extended Price

10 **Tag For** E6

Qty	Description
3	J133 media center

11 **TS31409** - Jenny; Chair-Round — 12 — 1,118.00 — 13,416.00

UPHLSTRY: 59DD GRADED IN PR. GRP. 4

CF STINSON INC - Acct 140021
Purchaser: VENDOR
Pattern: LATTICE -LAT
Color: METRO -19
Direction: HORIZONTAL

LEG OPT: *OPT:LEG OPTIONS

WOODROUND: WOOD ROUND LEG

LEGS: LEGS

VEN GRD1: *LEGS:VENEER GRADE 1

V1AM: FC/LS CLEAR MAPLE

STEELCASE

Tag For E7

Qty	Description
2	D113 offices
2	E115 offices
2	C213 offices
2	D213 offices
2	E203 storage
2	E214 offices

12 **PFLHUB** - Thread; Hub — 10 — 334.88 — 3,348.80

Height: 30.00000

Power Plug Type: STANDARD NEMA 5-15 3-PRONG

Hub Finish: Smooth Metallic 4799 - PLATINUM METALLIC

STEELCASE

Tag For E8

Qty	Description
10	J133 media center

13 **TS31409** - Jenny; Chair-Round — 7 — 1,148.10 — 8,036.70

UPHLSTRY: 59DE GRADED IN PR. GRP. 5

ARC-COM FABRICS INC
Purchaser: VENDOR
Pattern: INSIGHT
Color: BLUEBERRY #15 -63534
Direction: HORIZONTAL

LEG OPT: *OPT:LEG OPTIONS

Description	Quantity	Unit Price	Extended Price
13 **WOODROUND:** WOOD ROUND LEG **LEGS:** LEGS **VEN GRD1:** *LEGS:VENEER GRADE 1 **V1AM:** FC/LS CLEAR MAPLE STEELCASE **Tag For** E9 **Qty** **Description** 1 L120 classroom 4 J133 media center 2 J112 student projects			
14 **LOT** - Non-Union, normal hours. Receive, Deliver, and Installation of Product. One phase. Elevator access, as necessary Free and clear space No Removal of Existing Product Overtime Labor, if required, would be an additional charge. Storage free for 30 days. After which storage is charged per LF per month. ROSE MOVIN	1	6,228.89	6,228.89
Sub Total			**116,806.32**
Total			**116,806.32**
Category Y Spec Seating			
15 **DS100** - Diamond Series Folding Chair, Ganging Brackets, Front "K" Brace, 3" Foam Cushion Sewn Seat, Powder Coat Frame Finish: Frame Color - Black Fabric Color / Type - Navy Logo on seat cushion and backrest XXXXXX **Tag For** Y1 **Qty** **Description** 80 L101 gym	80	151.25	12,100.00
16 **TSC108** - VCT100 / Single-Tier Vertical Stacking Chair Storage Cart 96", Black Powder Coat Finish XXXXXX **Tag For** Y2 **Qty** **Description** 4 L101 gym	4	693.00	2,772.00

Description	Quantity	Unit Price	Extended Price
17 **FREIGHT** - freight cost XXXXXX	1	2,280.00	2,280.00
18 **LOT** - Non-Union, normal hours. Receive, Deliver, and Installation of Product. One phase. Elevator access, as necessary Free and clear space No Removal of Existing Product Overtime Labor, if required, would be an additional charge. Storage free for 30 days. After which storage is charged per LF per month. ROSE MOVIN	1	1,900.00	1,900.00
Sub Total			**19,052.00**
Total			**19,052.00**

Category N Safco

19	**SC6048G** - Mailflow Systems Sorter, Closed Back; 60"W x 48"H x 15"D; 75-3"H x 15"D Pockets **PAINT FINISHES:** **4606:** Mist SAFCO PROD **Tag For** N4 **Qty** **Description** 2 G121 copy/work room	2	2,650.19	5,300.38
20	**SC3648G** - Mailflow Systems Sorter, Closed Back; 36"W x 48"H x 15"D; 45-3"H x 15"D Pockets **PAINT FINISHES:** **4606:** Mist SAFCO PROD **Tag For** N5 **Qty** **Description** 1 G141 copy/work room	1	1,519.73	1,519.73
21	**5600CL** - Reveal Display 6 Magazine/12 Pamphlet SAFCO PROD **Tag For** N6 **Qty** **Description** 1 C119 counseling center	1	229.49	229.49
22	**LOT** - Non-Union, normal hours. Receive, Deliver, and Installation of Product. One phase. Elevator access, as necessary	1	2,163.87	2,163.87

Description	Quantity	Unit Price	Extended Price
22 Free and clear space No Removal of Existing Product Overtime Labor, if required, would be an additional charge. Storage free for 30 days. After which storage is charged per LF per month. ROSE MOVIN			
Sub Total			**9,213.47**
Total			**9,213.47**
Category R Smith System			
23 **21001** - Booktruck-Six Sloping Shelf, 18Dx36Wx43H **Cart Finish:** PLT - PLATINUM SMITH SYST **Tag For** R1 **Qty** / **Description**: 2 / J111 media center	2	372.62	745.24
25 **17567** - BOOKTRUCK 5" LOCKING CASTER PK OF 2 SMITH SYST **Tag For** R1	4	74.63	298.52
26 **FREIGHT** - Freight SMITH SYST	1	272.81	272.81
27 **LOT** - Non-Union, normal hours. Receive, Deliver, and Installation of Product. One phase. Elevator access, as necessary Free and clear space No Removal of Existing Product Overtime Labor, if required, would be an additional charge. Storage free for 30 days. After which storage is charged per LF per month. ROSE MOVIN	1	140.51	140.51
Sub Total			**1,457.08**
Total			**1,457.08**
Category Z Kimball			
28 **N86LF2AT** - EKLUND,LOUNGE,FREESTANDING,2 SEAT,ARMS, TUFTING **UPHOLSTERY GRADE:**	1	4,455.90	4,455.90

Description	Quantity	Unit Price	Extended Price
28 **MHMH:** MAHARAM GRADE H **466589_013:** TEMPO CAMOUFLAGE **LEG MATERIAL/FINISH:** **W462:** WOOD,CINDER **GLIDE:** **STD:** STANDARD HARD GLIDE KIMBALL OF **Tag For** Z1 **Qty** **Description** 1 A143 faculty office			
29 **LOT** - Non-Union, normal hours. Receive, Deliver, and Installation of Product. One phase. Elevator access, as necessary Free and clear space No Removal of Existing Product Overtime Labor, if required, would be an additional charge. Storage free for 30 days. After which storage is charged per LF per month. ROSE MOVIN	1	96.96	96.96
Sub Total			**4,552.86**
Total			**4,552.86**
Category J Egan			
30 **VSF3660** - V-Series Presentation Mobile, 2-Sided, Configure Your Mobile with Dry-Erase EVS and Tack Surface Combinations, Single Panel, 4-Point Caster Base, 36"w x 60"h x 20"d **Mobile Surface:** **E:** Side: EVS Writing Surface **~:** ***No EganINK Required *** **Mobile Surface:** **E:** Side: EVS Writing Surface **~:** ***No EganINK Required *** **V-Series Mobile Frame Finish:** **CA:** Clear Anodized Frame **Base Color Option for Mobiles:** **EM:** EganMetallic **36"w V-Series Accessory Options:** **~:** ***No Linking Connector Required ***	23	1,001.00	23,023.00

Description	Quantity	Unit Price	Extended Price
30 **Included Accessories:** **~:** This Product Includes Markers and EganCloth EGAN VISUA **Tag For** J1			

Qty	Description
1	C107 classroom
1	C124 classroom
1	D106 classroom
1	D107 classroom
1	D120 classroom
1	D121 classroom
1	H124 busines computer lab
2	J111 media center
1	J128 computer lab
3	J133 media center
1	D206 classroom
1	D209 classroom
1	D220 classroom
1	D221 classroom
1	E206 classroom
1	E207 classroom
1	E209 classroom
1	E212/E213 classroom
1	E221 classroom
1	E222 classroom

31	**FREIGHT** - Freight EGAN VISUA	1	579.00	579.00
32	**LOT** - Non-Union, normal hours. Receive, Deliver, and Installation of Product. One phase. Elevator access, as necessary Free and clear space No Removal of Existing Product Overtime Labor, if required, would be an additional charge. Storage free for 30 days. After which storage is charged per LF per month. ROSE MOVIN	1	1,110.03	1,110.03

Sub Total	**24,712.03**
Total	**24,712.03**

Category M OFS

ACCEPTED BY _____ TITLE _____ DATE _____

Description	Quantity	Unit Price	Extended Price
33 **1480W** - Saven High Back Rocker with Stationary Arms 30.75x29.5x46.5 **Arm Cap:** **~X9:** None **X9:** None **Legs:** **PAL:** Polished Aluminum **Head Pillow:** **X9:** No Selection of Option **X9:** None **X9:** None **Grade:** **4:** Grade 4 Material **SPS:** Spradling Silvertex **3055954:** Jet Stx-8805 **Barrier:** **X9:** No Selection of Option CAROLINA B **Tag For** M1 **Qty** **Description** 1 M125 mini-tech lab 1 L120 classroom	2	1,233.12	2,466.24
34 **LOT** - Non-Union, normal hours. Receive, Deliver, and Installation of Product. One phase. Elevator access, as necessary Free and clear space No Removal of Existing Product Overtime Labor, if required, would be an additional charge. Storage free for 30 days. After which storage is charged per LF per month. ROSE MOVIN	1	96.96	96.96
Sub Total			**2,563.20**
Total			**2,563.20**
Category X Enwork			
35 **CYL4PC** - Zori Command Center with Basic Cabinet, 28"D x 34"W, Pneumatic Adjustable, Casters **Paint Options:**	1	2,067.60	2,067.60

Description	Quantity	Unit Price	Extended Price
35 **R:** Black(black lock hardware) **Caster Color:** **B:** Black Casters **Laminate:** **6:** Formica Storm (912-58) ENWORK **Tag For** X1 **Qty** **Description** 1 K119 school store			
36 **LOT** - Non-Union, normal hours. Receive, Deliver, and Installation of Product. One phase. Elevator access, as necessary Free and clear space No Removal of Existing Product Overtime Labor, if required, would be an additional charge. Storage free for 30 days. After which storage is charged per LF per month. ROSE MOVIN	1	96.96	96.96
Sub Total			**2,164.56**
Total			**2,164.56**
Category P SitOnIt			
37 **1181.FT2.PS.PB.AR0** - Sprout Wire Rod Stacking Chair, Plastic Seat, Plastic Back, Armless **Frame Finish:** **FC1:** Black Frame **Glide Option Selection:** **CGR:** Clear Glides **Plastic Shell Color Selection:** **SC5:** Navy **Packaging Options:** **AC:** Fully Assembled in Carton EXEMPLIS **Tag For** P1 **Qty** **Description** 8 B119 auditorium 5 G101 auxiliary gym 1 G110 PE office	55	109.02	5,996.10

Description	Quantity	Unit Price	Extended Price
37 1 H108 PE office 4 H126 pool office 24 K101 commons 4 K119 school store 5 L101 gym 3 M111 weight lifting			
38 **1011FT1.PSS2** - Lumin, 30" Bar Stool, Plastic Seat & Back, Armless **Frame Information:** **FC1:** Black Frame **Plastic Shell Color Selection:** **SC5:** Navy **~:** No Selection **Glide Option Selection:** **GL1:** Standard Multi-Surface Glide **Packaging Options:** **AC:** Fully Assembled in a Carton EXEMPLIS **Tag For** P2 **Qty** **Description** 16 K104 cafeteria 16 K126 cafeteria addition 4 K101 commons	36	218.50	7,866.00
39 **1181.FT2.CART** - Sprout Stacking Cart - Wire Rod EXEMPLIS **Tag For** P3 **Qty** **Description** 1 K104 cafeteria 1 auditorium	2	183.54	367.08
40 **LOT** - Non-Union, normal hours. Receive, Deliver, and Installation of Product. One phase. Elevator access, as necessary Free and clear space No Removal of Existing Product Overtime Labor, if required, would be an additional charge. Storage free for 30 days. After which storage is charged per LF per month. ROSE MOVIN	1	1,433.21	1,433.21

Description	Quantity	Unit Price	Extended Price
Sub Total			**15,662.39**
Total			**15,662.39**
Category W Ghent			
41 **20106** - Merchandiser Series, 2010 Case Style, 40"H X 20"D X 72"W **Select Frame Finish:** **SN:** Satin Natural **Select Base Color:** **LV:** Light Oak **SHIPPING:** **FOB:** Shipping - FOB Factory - Greenfield, Ohio GHENT **Tag For** W1 **Qty** **Description** 2 K119 school store	2	1,536.44	3,072.88
42 **FREIGHT** - freight GHENT	1	436.31	436.31
43 **LOT** - Non-Union, normal hours. Receive, Deliver, and Installation of Product. One phase. Elevator access, as necessary Free and clear space No Removal of Existing Product Overtime Labor, if required, would be an additional charge. Storage free for 30 days. After which storage is charged per LF per month. ROSE MOVIN	1	281.03	281.03
Sub Total			**3,790.22**
Total			**3,790.22**
Category K Integra			
44 **COST-1** - COFFEE HOUSE STRAIGHT (CLEAN-OUT) w/TABLET(4) ON RIGHT COST-1.....TAB3X4BX.LT04...CH3AB1.CH3AS1C.....CHSBBX....(2*)WT6 TBLT POST EXTERNAL (ONYX) ON RIGHT AS SEATED Tblt Top:TABLET TOP GEN3 (4) - LAMINATE Back: CH 22" STR BACK	2	1,542.50	3,085.00

Description	Quantity	Unit Price	Extended Price
44 Seat: CH 22" STR SEAT (CLEAN OUT) Legs: COFFEE HOUSE SLED BASE (ONYX) (PAIR) Options: Elec: Weight: (2*)10LB WT Fabric: ARC-INSIGHT-SMOKE VINYL Grd: O Finish: LAM:PIONITE HARD ROCK MAPLE WM791-S (VANILLA).... INTEGRA **Tag For** K1 **Qty** **Description** 2 C119 counseling center			
45 **COST-1** - COFFEE HOUSE STRAIGHT (CLEAN-OUT) w/TABLET(4) ON RIGHT COST-1.....TAB3X5BX.LT05...CH3AB1.CH3AS1C.....CHSBBX.... (2*)WT6... TBLT POST EXTERNAL (ONYX) ON LEFT AS SEATED Tblt Top:TABLET TOP GEN3 (5) - LAMINATE Back: CH 22" STR BACK Seat: CH 22" STR SEAT (CLEAN OUT) Legs: COFFEE HOUSE SLED BASE (ONYX) (PAIR) Options: Elec: Weight: (2*)10LB WT Fabric: ARC-INSIGHT-SMOKE VINYL Grd: O Finish: LAM:PIONITE HARD ROCK MAPLE WM791-S (VANILLA).... INTEGRA **Tag For** K2 **Qty** **Description** 2 C119 counseling center	2	1,542.50	3,085.00
46 **COST-0** - COFFEE HOUSE - SYSTEM COST-0.....CH3AB3.CH3AS3C.....GGCH4 Back: CH 30" STR BACK Seat: CH 30" STR SEAT (CLEAN OUT) Legs: COFFEE HOUSE LEGS W/DOME GLIDE (4) Options: Fabric: ARC-INSIGHT-SMOKE Finish: PEP : PEPPER INTEGRA **Tag For** K3 **Qty** **Description** 6 D113 offices	6	1,147.00	6,882.00
47 **CEC-0** - COFFEE HOUSE END OR CORNER UNIT - SYSTEM CEC-0.....CH3OB1.CH3OS1C.....GGCH5	2	1,504.50	3,009.00

Description	Quantity	Unit Price	Extended Price
47 Back: CH 90º CORNER BACK Seat: CH 90º CORNER SEAT (CLEAN OUT) Legs: COFFEE HOUSE LEGS W/DOME GLIDE (5) Options: Fabric: ARC-INSIGHT-SMOKE VINYL Grd: O Finish: PEP : PEPPER INTEGRA **Tag For** K4 **Qty** **Description** 2 D113 offices			
48 **COST-0** - RIGID PLATE CONNECTOR INTEGRA **Tag For** K4 **Qty** **Description** 6 D113 offices	6	13.50	81.00
49 **LOT** - Non-Union, normal hours. Receive, Deliver, and Installation of Product. One phase. Elevator access, as necessary Free and clear space No Removal of Existing Product Overtime Labor, if required, would be an additional charge. Storage free for 30 days. After which storage is charged per LF per month. ROSE MOVIN	1	463.69	463.69
Sub Total			**16,605.69**
Total			**16,605.69**
50 **CONTINGENCY** - Estimating 3-4 days for install **** If due to unforeseen circumstances the building is not ready to receive furniture, including construction delays, additional fees may be incurred to double handle and/or store the furniture. Installation is quoted as one phase. Storage will be quoted for after 30 days in delayed Addtional Trip charge cost to return to site and complete installation: $300 **** Storage fee per month: $1016 for all product **** NBS TROY	1	N/C	N/C
Quotation Totals			
Sub Total			**216,579.82**

Grand Total	**216,579.82**

End of Quotation

ACCEPTED BY _____ TITLE _____ DATE _____

Wenger Corporation
555 Park Drive
Owatonna, MN 55060-4940
United States

Phone: 507-455-4100
Fax: 507-455-4258

CORPORATION

QUOTE

Quote Number: 3311082

Music Furnishings TMP Project No.: 19057A
OMNIA Installation

Date: 02/19/2024
Page: 1 of 5
Cust #: 00048423

Quote To:			
Walled Lake Central High Sch 1600 E Oakley Park Rd Walled Lake MI 48390-5509 United States		**Date:**	2/19/2024
		Expires:	3/20/2024
		Reference:	
		Terms:	Net 30 Days
		Created By:	Christy Mullerleile
Phone:		**Salesperson:**	Theresa Bartok
Fax:		**Phone:**	+1 (507) 774-8527
E-Mail:		**E-Mail:**	Theresa.Bartok@wengercorp.com

Quote Comments:

The supply chain has been experiencing disruption across many industries globally. At Wenger Corporation, our purchasing team is working with our suppliers to mitigate the impact of the disruptions. Freight quoted is for a one-time shipment. As a result, once orders are placed, delivery dates may change. Customer-requested split shipments will result in an additional freight charge.

We apologize for any inconvenience this may cause. We value your business and thank you for your patience during these unusual circumstances.

Wenger Corporation expressly incorporates by reference all of the terms and conditions as specified at: (www.wengercorp.com/terms-and-conditions.php) and makes them part of this quotation.

Customer to confirm all items are correct before placing order.

Lead time is around 12 weeks from an official order date and is subject to change.

Wenger is an approved vendor for Region 4 ESC/OMNIA Partners, Public Sector. All items on this quotation are available through Contract #R191204. This contract is in effect through 10-31-2024. Payment shall be made after satisfactory performance, in accordance with all the provisions thereof, and upon receipt of a properly completed invoice. All transactions, purchase orders, etc. will occur directly between the Supplier, authorized distributor/dealer, general contractor, as agreed to by each Participating Public Agency.

USD

Line	PartNum/Description	Qty	Net Price	Ext. Price
F1				
1.00	0936121 Student Chair Black Frame/Black Seat 17.5"	187 EA	$77.00	$14,399.00

Locations:
85 A145 Band Rehearsal
4 A155 Practice Room
6 A156 Practice Room
36 A159 Orchestra Rehearsal

Wenger Corporation
555 Park Drive
Owatonna, MN 55060-4940
United States

Phone: 507-455-4100
Fax: 507-455-4258

CORPORATION

Quote Number: 3311082

QUOTE

Date: 02/19/2024

Cust #: 00048423

Music Furnishings TMP Project No.: 19057A
OMNIA Installation

52 A163 Vocal Rehearsal
2 A165 Practice Room
2 A166 Practice Room

48.00	039C202	1 EA	$536.00	$536.00

Music Stand Move & Store Cart Large

James R Geisler MS

F10

10.00	280206064	1 EA	$15,438.00	$15,438.00

StageTek Tiered Riser Staging System

Location:
A163 Vocal Rehearsal

StageTek Tiered Staging System
3 Tiers, 8" Rise, 4' Deep
(2) 8' rectangular sections
(2) 6' rectangular sections
Deck Surface: Black Cracked Ice
Fixed Height Legs
Closure Material: Black Cracked Ice
Front Closures
Right & Left Side Closures, Notched for Guardrails
Back, Left, and Right Guardrails (for elevations above 8")
Front Closure Panel Braces for Chair Stops, for levels as needed
All Necessary Leg-to-Leg Connectors

30.00	280206061	2 EA	$173.53	$347.05

StageTek Back Closure,96.000" (2438mm) Width,8.000" (203mm) Height,Rectangular Seam on left,Rectangular Seam on right,Notches for Guardrails

Location
A163 Vocal Rehearsal

31.00	280206039	2 EA	$173.53	$347.05

StageTek Back Closure,72.000" (1828mm) Width,8.000" (203mm) Height,Rectangular Seam on left,Rectangular Seam on right,Notches for Guardrails

Location
A163 Vocal Rehearsal

F11

11.00	241C025.100	1 EA	$316.00	$316.00

GearBoss Shelving Starter Bay 48.0"W,96"H

Location
A147 Band Storage

12.00	241C026.100	3 EA	$230.00	$690.00

GearBoss Shelving Add-on Bay 48.0"W,96"H

Location

Wenger Corporation
555 Park Drive
Owatonna, MN 55060-4940
United States

Phone: 507-455-4100
Fax: 507-455-4258

Quote Number: 3311082

Music Furnishings TMP Project No.: 19057A
OMNIA Installation

QUOTE

Date: 02/19/2024

Cust #: 00048423

	A147 Band Storage			
13.00	241C004.100 GearBoss Shelving Garment Bar 48.0"	4 EA	$91.00	$364.00
	Location *A147 Band Storage*			
14.00	241C019.100 GearBoss Shelving Shelf 48.0" X 30.5"	4 EA	$157.00	$628.00
	Location *A147 Band Storage*			
F2				
2.00	039E500 Classic 50 Music Stand	150 EA	$58.00	$8,700.00
	Locations: *90 A145 Band Rehearsal* *4 A155 Practice Room* *6 A156 Practice Room* *46 A159 Orchestra Rehearsal* *2 A165 Practice Room* *2 A166 Practice Room*			
F3				
3.00	104A001 Ensemble Stool - S19223463V1	8 EA	$230.00	$1,840.00
	Location: *8 A159 Orchestra Rehearsal*			
F4				
4.00	1110302 Double Podium	2 EA	$1,266.00	$2,532.00
	Locations *1 A145 Band Rehearsal* *1 A159 Orchestra Rehearsal*			
F5				
5.00	157G091 Conductor/String Bassist/Percussionist Chair Black	3 EA	$819.00	$2,457.00
	Locations: *1 A145 Band Rehearsal* *1 A159 Orchestra Rehearsal* *1 A163 Vocal Rehearsal*			

Wenger Corporation
555 Park Drive
Owatonna, MN 55060-4940
United States

Wenger® CORPORATION

Phone: 507-455-4100
Fax: 507-455-4258

Quote Number: 3311082

QUOTE

Date: 02/19/2024

Cust #: 00048423

Music Furnishings TMP Project No.: 19057A
OMNIA Installation

F6

6.00	236D011 Flex Conductor's Stand HPL Desk	3 EA	$738.00	$2,214.00

Locations:
1 A145 Band Rehearsal
1 A159 Orchestra Rehearsal
1 A163 Vocal Rehearsal

F7

7.00	127A261 Chair Move & Store Cart	3 EA	$444.00	$1,332.00

Locations:
3 A147 Band Storage

F8

8.00	039C202 Music Stand Move & Store Cart Large	2 EA	$536.00	$1,072.00

Locations:
2 A147 Band Storage

F9

9.00	028B002 Rack 'n Roll Garment Cart Black 6'	3 EA	$1,059.00	$3,177.00

Locations:
3 A163 Vocal Rehearsal

zFreight

15.00	Freight Freight Services	1 EA	$3,797.05	$3,797.05

zInstall

16.00	Install Installation Services	1 EA	$11,668.32	$11,668.32

INSTALLATION WITH INSIDE DELIVERY:
This pricing includes complete delivery and installation, which includes unloading, assembling and removal of debris by Wenger-trained technicians, at non-prevailing, non-union wage rates, to 1st floor locations during regular business hours (7:00 am - 6:00 pm).

After hours installations and 2nd floor or greater locations will incur additional fees. Check with your representative for further details and updated pricing.

NOTE: At time of order please provide COVID protocol requirements and any campus safety/security requirements and directions for compliance.

If you are a tax-exempt organization and quote includes tax, please send a copy of your tax-exempt

Wenger Corporation
555 Park Drive
Owatonna, MN 55060-4940
United States

Phone: 507-455-4100
Fax: 507-455-4258

Wenger® CORPORATION

QUOTE

Quote Number: 3311082

Music Furnishings TMP Project No.: 19057A
OMNIA Installation

Date: 02/19/2024

Cust #: 00048423

certificate and we will remove the sales tax. Thank you

Notwithstanding anything to the contrary in this agreement, Wenger shall not be liable for delay or non-performance caused by any of the following circumstances when beyond its control: acts of God, explosions, riots, labor disputes (provided Wenger has exercised reasonable commercial efforts to avoid it), failures of utilities or public services, civil unrest, foreign or domestic governmental regulation or order, public health emergencies, natural disasters, cyber-attacks, wars, acts of foreign enemies, sabotage, or terrorism, including sub-supplier delays caused by any of the above provided the same are not caused or contributed to by the negligence or fault of Wenger ("Force Majeure").

NOTE: Standard lead-time for Wenger Installed Orders is 8 weeks, and can be subject to change.
YOUR ORDER CANNOT BE PROCESSED WITHOUT THE REQUIRED INFORMATION.
For orders including delivery and installation by Wenger-trained technician, please include room locations for ALL equipment.

Lines Total	$71,854.47
Total Taxes	$0.00
Quote Total	**$71,854.47**



Walled Lake Consolidated Schools

PRICE PROPOSAL

Date: 2/22/2024

Prepared For: Bill Chatfield

Quote Number: 2698-27898

Valid For 27 Days

Prepared by: Steve Timmer

Confidential

© 2024 Dew-El Corporation.The information in this transmittal is proprietary to Dew-El Corporation. It is provided on the condition that it remains in confidence between Dew-El Corporation and the recipient of this quote. Do Not Copy, Distribute nor Share the Contents of this proposal without the written permission of Dew-El Corporation.

DEW-EL CORPORATION ▪ 10841 PAW PAW DRIVE ▪ HOLLAND, MI 49424 ▪ PHONE: (616) 396-6554 ▪ FAX: (616) 396-6669 ▪ WEBSITE: HTTP://WWW.DEW-EL.COM

Dew-El Corporation
10841 Paw Paw Drive
Holland, MI 49424
Phone: (616) 396-6554
Fax: (616) 396-6669
http://www.Dew-El.com

SUMMARY PAGE

Quote # 2698-27898

Project Scope

Bill To

Walled Lake Consolidated Schools
850 Ladd Road, Bldg D
Walled Lake, MI 48390

Install To

Walled Lake Central
1600 Oakley Park Rd
Walled Lake, MI 48390

Project Investment	
Project Total	$136,012.32
Tax (0%)	$0.00
Grand Total	**$136,012.32**

Payment Schedule	**Net 30**
100% Due Net 30	$136,012.32

Price Summary by Phase

Option	Phase / TAG	Price	Tax	Total
Walled Lake Central HS	Palmer Hamilton Furniture	$62,620.95	$0.00	$62,620.95
	Media Tech Furniture	$26,181.35	$0.00	$26,181.35
	WB Mfg Furniture	$29,125.02	$0.00	$29,125.02
	Freight	$7,950.00	$0.00	$7,950.00
	Installation	$10,135.00	$0.00	$10,135.00
		$136,012.32	**$0.00**	**$136,012.32**
Grand Total		**$136,012.32**	**$0.00**	**$136,012.32**

Dew-El Corporation
10841 Paw Paw Drive
Holland, MI 49424
Phone: (616) 396-6554
Fax: (616) 396-6669
http://www.Dew-El.com

DEW-EL
LEARNING ENVIRONMENT SPECIALISTS

QUOTATION

 # 2698-27898

VALID UNTIL 3/20/2024

BILL TO

Walled Lake Consolidated Schools
850 Ladd Road, Bldg D
Walled Lake, MI 48390

INSTALL TO

Walled Lake Central
1600 Oakley Park Rd
Walled Lake, MI 48390

Salesperson
Steve Timmer

Payment Terms
Net 30

SHIP TO

Walled Lake Central
1600 Oakley Park Rd
Walled Lake, MI 48390

Walled Lake Central HS

Palmer Hamilton Furniture

LINE #	QTY	UNIT	PART # / DESCRIPTION	PRICE EA	EXT PRICE
1	8.00	EA	59T122960RD-S8 / Palmer Hamilton 59T 8 Stool Table 29"H x 60" dia Overall Dim 83"w x 79"d x 29"h W/ Casters Frame Color: Blake Textured Laminate Group: Laminate Choice: Wilsonart Crisp Linen 4942-38 Edge: EdgeGuard Edge Color: Edge 007 Slate Stool Color: P8 Lave Item L1 5 K104 Cafeteria 3 K126 Cafeteria Addition	$1,573.33	$12,586.67
2	2.00	EA	59T0829120EL-S10 / 59T Shaped Elongated Table w/ 10 Stools Overall Dimensions 135" w x 71"d x 29h Casters Frame: Powdercoat Blk Textrued BLK Frame Color: Blk Laminate: Group 1 Laminate Choice: Wilsonart Crips Linen 4942-38 Edge: EdgeGuard Edge Color: 007 Slate Stool Color: P8 Lava Item L3 K104 Cafeteria	$2,274.28	$4,548.57
3	20.00	EA	59T0829120EL-S12 / 59T Shaped Table w/ 12 Stools Elonged Shape Folding Overalll Dim 135"w x 71d x 29"h Casters Frame Color: Blk Textured Laminate: Group 1 Laminate Choice: Wilsonart Crisp Linen 4942-38 Edge: EdgeGuard Edge Color: 007 Slate Stool Color: P8 Lava Item L2 18 K104 Cafeteria 2 K126 Cafeteria Addition	$2,274.29	$45,485.71

Dew-El Corporation
10841 Paw Paw Drive
Holland, MI 49424
Phone: (616) 396-6554
Fax: (616) 396-6669
http://www.Dew-El.com

DEW-EL
LEARNING ENVIRONMENT SPECIALISTS

QUOTATION

 # 2698-27898

VALID UNTIL 3/20/2024

Walled Lake Central HS

Media Tech Furniture

LINE #	QTY	UNIT	PART # / DESCRIPTION	PRICE EA	EXT PRICE
4	5.00	EA	DT-A4296L-42 / Downtown Table, 42"W x 96"L x 42"H, Laminate Panels. No Power. HPL Surface & Side Panels: Formica Sarum Twill 8827-58. Edge: Self edge.  Item: G1 3 K104 Cafeteria 2 J111 Media Center	$3,145.56	$15,727.79
5	1.00	EA	DT-A4296L-29 / Downtown Table, Size: 42" x 96" x 29"H with Laminate Panels 3 Power Units - Each unit with (3) Power Units - Each Unit Includes (2) Power + (1) USB + (1) Open Port, Black finish, Silver anodized housing. HPL: Formica Sarum Twill 8827-58, Edge: Self Edge  Item G2 1 J111 Media Center	$4,123.17	$4,123.17
6	5.00	EA	B3636SQ-L-MOB / Qubie Book Display 4 SIDED MOBILE DISPLAY OPEN STORAGE HPL CASE AND TOP 3mm PVC EDGE 4 CASTERS, 8 adj shelves 36W X 36D X 37H HPL Exterior of Case: Wilsonart, Crisp Linen 4942-38 HPL Base Shelf: Wilsonart, Crisp Linen 4942-38 PVC Edge for Exterior of Case: Fog C600257 HPL for Interior Panels & Adjustable Shelves: Wilsonart, Indigo D379-60 PVC Edge for Adjustable Shelves: Fog C600257  Item G3 2 J111 Media Center 3 J133 Media Center	$1,266.08	$6,330.39

WB Mfg Furniture

LINE #	QTY	UNIT	PART # / DESCRIPTION	PRICE EA	EXT PRICE
7	15.00	EA	TOR9109-FX09 / Toro Table with Hardwood Top - Butcher Block Size: 72"W x 48"D x 30.44"H with 1.5" Square, Fixed Leg with Nylon Glides, No Shelf. Finishes: Surface: Hardwood Butcher Block, Maple Legs: Textured Black.  Item V1 6 A133 3D Art Studio 9 A140 2D Art Studio	$1,649.85	$24,747.69
8	2.00	EA	TOR9090-FX09 / TORO Rectangle Table with Butcher Block Top. Size: 48"W x 36"D x 30.44"H with 1.5" Square, Fixed Leg with Nylon Glides. Finishes: Surface: Hardwood Butcher Block, Maple. Legs: Textured Black  Item: V2 1 A133 3D Art Studio 1 A143 Office	$931.54	$1,863.08
9	1.00	EA	TOR9083-FX09 / TORO Rectangle Table with Butcher Block Top. Size: 72"W x 30"D x 30.44"H with 1.5" Square, Fixed Leg with Nylon Glides. Finishes: Surface: Hardwood Butcher Block, Maple Legs: Textured Black  Item: V3 1 A143 Office	$1,048.56	$1,048.56

Dew-El Corporation
10841 Paw Paw Drive
Holland, MI 49424
Phone: (616) 396-6554
Fax: (616) 396-6669
http://www.Dew-El.com

DEW-EL
LEARNING ENVIRONMENT SPECIALISTS

QUOTATION

 # 2698-27898

VALID UNTIL 3/20/2024

Walled Lake Central HS

WB Mfg Furniture

LINE #	QTY	UNIT	PART # / DESCRIPTION	PRICE EA	EXT PRICE
10	1.00	EA	TORE069-FX09 / Toro Table with Epoxy Top Size: 48"W x 24"D x 29.75"H0 with 1.5" Square, Fixed Leg with Nylon Glides. Finishes: Surface: Epoxy Resin, Black Legs: Textured Black Item V4 1 A133 3D Art Studio	$1,465.69	$1,465.69



Freight

LINE #	QTY	UNIT	PART # / DESCRIPTION	PRICE EA	EXT PRICE
11	1.00	EA	Freight / Freight / Shipping / Packaging	$7,950.00	$7,950.00

Installation

LINE #	QTY	UNIT	PART # / DESCRIPTION	PRICE EA	EXT PRICE
12	1.00	EA	INSTALL / Labor to Receive, Deliver, Install, and remove debris	$10,135.00	$10,135.00

CUSTOMER SIGN OFF

subtotal	$136,012.32
sales tax	$0.00
total	**$136,012.32**

Authorized Signature

Accepted Date

Print Name

Dew-El Corporation
10841 Paw Paw Drive
Holland, MI 49424
Phone: (616) 396-6554
Fax: (616) 396-6669
http://www.Dew-El.com

QUOTATION

 # 2698-27898

VALID UNTIL 3/20/2024

Dew-El Corporation would like to thank you for the opportunity to quote your furniture needs. The attached proposal outlines the specifications and pricing based on the information provided. By signing and returning this quote, you agree to be bound by the terms and conditions contained herein which shall become the fully integrated agreement between you, the Client, and Dew-El Corporation.

DELIVERY AND INSTALLATION

1. Delivery/installation services are performed during normal business hours Monday through Friday 8:00am to 5:00pm unless otherwise specified; Client may incur additional charges for services performed after hours and/or weekends. All labor is quoted as a single-phase installation unless noted otherwise. If additional trips or phases are required due to the Client not being prepared for delivery or the site not being ready, it may result in added cost to the labor quote. Product will be delivered and installed on a mutually agreed upon date. All available spaces must be ready for furniture; installation of all carpet, painting, lighting, and ceiling tiles must be completed. If delivery and/or installation are requested by the Client to an uncompleted space, Client accepts responsibility for any damage to or theft of the product. The Client may request partial delivery and/or installation when placing the order. If so, the Client agrees to both take delivery and pay for all delivered items on a partial basis.
2. Prior to the installation, Dew-El Corporation is to be informed of the following guidelines or restrictions for proper access to the building: dock accessibility, sidewalks, parking lots, elevator access above the first floor, time restrictions, security checks or any safety requirements needed for access to your facility during the time of the installation. Any notification that delivery and/or installation cannot be accepted must be communicated to Dew-El Corporation no later than 12:00pm on the business day prior to the scheduled delivery and/or installation date. Dew-El Corporation requests product to be shipped by our manufacturers according to customer needs. If a Client has requested product to be installed by a specific date, Dew-El Corporation will work with the manufacturer to have all product received in time for the installation date requested by the customer. Dew-El Corporation shall not be held liable for manufacturing/delivery delays outside of Dew-El Corporation's control. If for any reason the customer delays the original installation date, Dew-El Corporation reserves the right to invoice for all product shipped according to the customer requested delivery date.

SALES TAX

Prices quoted include sales tax, and taxes will be included upon invoicing, unless an exemption certificate is furnished by the Client. If tax-exempt, please send a copy of your exemption certificate along with your signed quote.

PAYMENT TERMS

1. The following estimate is valid for 30 days. Payment terms are net due 30 days from invoice date, which is initiated upon shipment and/or fulfillment of service.
2. In the event of project delays due to construction, trades or equipment, the Client is expected to bring payments to a net retainage of 90% of the estimate. The Client is permitted to hold as retainage an amount equal to the value of uncompleted work, damaged or incorrect items.
3. Should Client default in payment of this Contract, charges shall be added from the date of default at the rate of one and one half percent (1 1/2%) per month, (18% per annum).
4. Client agrees to pay a Transaction Convenience fee of three point eight percent (3.8%) of the sell price shown on the proposal (including applicable sales tax) when the method of payment is in any form other than Dew-El Corporation's standard payment methods, which include cash, check, or ACH/direct deposit.

ACCEPTANCE

All sales are final; specified product is non-returnable and non-refundable. Claims for defects, errors or shortages must be made in writing within twenty business days after delivery. Failure to make a claim within such period shall constitute acceptance of the items.

CANCELLATIONS AND CHANGES

To accept the following estimate, drawings, specifications and delivery and installation conditions please sign both below and the last page of the estimate. If a purchase order is required for payment, that order number must be provided at the time of order placement. Any change(s) to an existing order may incur additional fees once the order has been placed. Such charges may include but not limited to; date moves, product changes/deletions, and "ship to" changes. Your signature approves Dew-El Corporation Terms and Conditions stated above.

Authorized Signature _____ Date _____

Title _____ PO No. _____

Company _____

Purchasing Contract #031715-PHLPricing for Media Technologies is provided according to National Purchasing Contract OMNIA Region 14 ESC - TX, Contract Number 07-106 .cs2654AE3A{text-align:left;text-indent:0pt;margin:0pt 0pt 0pt 0pt} .csC8F6D76{color:#000000;background-color:transparent;font-family:Calibri;font-size:11pt;font-weight:normal;font-style:normal;}

669

Pricing for WB Mfg is provided according to National Purchasing Contract TIPS 210305

Dew-El Corporation
10841 Paw Paw Drive
Holland, MI 49424
Phone: (616) 396-6554
Fax: (616) 396-6669
http://www.Dew-El.com

QUOTATION

 # 2698-27898

VALID UNTIL 3/20/2024

Pricing is provided per the CoPro+ cooperative purchasing contract, referencing Dew-El's contract 2021-HV-425110920-D

Pricing for Palmer Hamilton is provided according to Sourcewell Purchasing Contract #031715-PHL

QUOTE

SSL Quote Number: Q-435881
Status: Approved
Quote Name: Central HS
Currency: USD
Created Date: 02-23-2024
Expiration Date: 06-30-2024
Customer Number: 414800
Requestor Name: SARAH WATSON
swatson@tmp-architecture.com
2483384561

Customer Program: REMC/MI MARKETPLACE - 35% CONSUMABLES 14% EQUIP

To place an order using this quote, contact:
Phone 888-388-3224
Email:
F&E_Orders_Quotes_Questions@schoolspecialty.com

Sales Rep Name: Charles Hurt
Sales Rep Email: charles.hurt@schoolspecialty.com
Sales Rep Phone: (616) 540-6864

Bill To: WALLED LAKE CONSOLIDATE SCHL DIST
850 LADD RD BLDG D
WALLED LAKE, MI 48390-3086

Ship To: WALLED LAKE CENTRAL HIGH SCHOOL
1600 OAKLEY PARK RD
WALLED LAKE, MI 48390-5509

Lift Gate Truck Required: ☒
Inside Delivery: ☒
Installation:

Notes: Priced in accordance with AEPA Contract #IFB022-A

Quantity	SSL Item	Customer Item #	MFG Item	Image	Item Description	Your Price	Extended Price
4	1435560	Q1	AB8450.?		CHILDRENS FACTORY ANGELES - ROOM DIVIDER - QUIET DIVIDER WITH SOUND SPONGE - 72 W X 3 D X 48 H IN - SPECIFY COLOR Color: Slate Blue	$1,014.76	$4,059.04
2	410972	Q2	DR-48-50		RACK STEEL DRYNG RACK 31X48 50SHELF	$5,641.56	$11,283.12
3	1574993	Q3	LLR34410		CABINET - STORAGE - 36 X 24 X 72 - BLACK	$1,203.96	$3,611.88
14	1505735	Q4	LLR60624		SHELVING RIVETED 24X48X72 LORELL SHELVING SHELVES RIVETED STEEL SHELVING	$393.84	$5,513.76
2	1505804	Q5	LLR61621		SHELVING RIVETED 18X36X72 LORELL SHELVING SHELVES RIVETED STEEL SHELVING BLACK	$281.18	$562.36
1	INSTALL				INSTALLATION CHARGES	$3,000.00	$3,000.00

Subtotal	$28,030.16
Estimated Taxes	$0.00
Shipping & Handling	$0.00
Total	$28,030.16

Accept this quote by sending back your purchase order number or signing it electronically. For orders over $5,000.00, please submit a hard copy of your Purchase Order.

Prices subject to change until all finish selections have been completed. Order will not be placed until all finish options are selected.

Signature:

Name:

Date:

Purchase Order Number:

Pack Slip Notes:

Proposal

Interior Environments - Novi
48700 Grand River Ave
Novi, MI 48374
Phone: (248) 213-3010

Order Number	16863
Date	02/20/2024
Customer PO No	
Customer Name	Walled Lake Consolidated Schools
Salesperson	Betsy Pethoud
Terms	NET 10
Page	1 of 5

TO
Walled Lake Consolidated Schools
850 Ladd Rd Bldg D
Walled Lake, MI 48390

ATTN: INVOICE CONTACT
Email: SuzanneMajor@wlcsd.org

SHIP TO
Walled Lake Central High School
1600 E Oakley Park Rd
Commerce Township, MI 48390

ATTN: Sarah Watson
Phone: 248-338-4561
Email: SWatson@tmp-architecture.com

Prepared for : Betsy Pethoud

Allsteel Omnia Contract #R191802
HON - Omnia Contract #R191804
Fomcore - TIPS 200301

Due to the current challenges in the global supply chain and labor environment, pricing and lead times remain in a state of flux. Our team will do it's best to communicate any changes as they arise and provide the best available solutions to meet your needs. Thank you for your business and understanding.

Group	Quantity	Description	Unit Price	Extended Amount
ALLSTEEL	1.0		9,137.52	9,137.52

Line	Quantity	Description	Unit Price	Extended Amount
1	6.00 Each	ACEGUS--$(6COM)-.S220280XP Rock Single Upholstery $(6COM):Grade 6 COM Uph .S220280XP:C.F. STINSON TESSUTO 2.0 MARCO Tag: Tag TG: S1 - J135	1,522.92	9,137.52

Group	Quantity	Description	Unit Price	Extended Amount
FOMCORE	1.0		1,216.36	1,216.36

Line	Quantity	Description	Unit Price	Extended Amount
3	2.00 Each	FF004--Upholstery 4' Fom Bean Bag - Size: 48"L x 48"W x 31"H - Fully Zippered Upholstery:Micro Suede Navy Tag: Tag TG: U1 - L119, M125	608.18	1,216.36

Group	Quantity	Description	Unit Price	Extended Amount
HON	1.0		8,069.76	8,069.76

Line	Quantity	Description	Unit Price	Extended Amount
2	18.00	HFLCO1--.H-$(12)-.POL-14	448.32	8,069.76

Proposal

Interior Environments - Novi
48700 Grand River Ave
Novi, MI 48374
Phone: (248) 213-3010

Order Number	16863
Date	02/20/2024
Customer PO No	
Customer Name	Walled Lake Consolidated Schools
Salesperson	Betsy Pethoud
Terms	NET 10
Page	2 of 5

	Each	Flock Square Mini .H:Hard Casters $(12):Grd 12 Uph .POL:Polygon 14:Freestyle Tag: Tag TG: T1 - C107, D106,D107, D120, D121, H124, D206, D220, D221		

Individual Items		1,765.89

Line	Quantity	Description	Unit Price	Extended Amount
6	1.00 Each	Labor------- Furniture Installation: (18) T1, (6) S1, and (2) U1 :STRAIGHT TIME :NON UNION :NO STAIR CARRY :NO PERMITS :NO HARDWIRE DATA OR ELECTRICAL CONNECTIONS :ALL DEBRIS REMOVAL INCLUDED	1,765.89	1,765.89

Order Sub-Total :	$20,189.53
TOTAL ORDER :	**$20,189.53**
Required Deposit 50.00% :	$10,094.77

PLEASE REVIEW THIS QUOTATION AND NOTIFY US PROMPTLY OF ANY CORRECTIONS REQUIRED THANK YOU FOR THE OPPORTUNITY TO BE OF SERVICE

A FINANCE CHARGE OF 1-1/2% PER MONTH WHICH IS AN ANNUAL PERCENTAGE RATE OF 18% WILL BE CHARGED ON ACCOUNTS PAST DUE.

Signature: _____Name:_____ Title:_____ Date: _____

Proposal

Interior Environments - Novi
48700 Grand River Ave
Novi, MI 48374
Phone: (248) 213-3010

Order Number	16863
Date	02/20/2024
Customer PO No	
Customer Name	Walled Lake Consolidated Schools
Salesperson	Betsy Pethoud
Terms	NET 10
Page	3 of 5

Balco Interiors LLC / IE Connect LLC / Interior Environments Atlanta, LLC - d/b/a INTERIOR ENVIRONMENTS

1. PROPOSALS AND ORDERS

A. **TERM:** All prices quoted by Interior Environments ("Seller") are valid for 30 days from date of proposal.

B. **OFFER AND ACCEPTANCE:** All orders for the purchase of goods and services from Seller require a proposal prepared by Seller which has been approved and signed buy an authorized signatory of Buyer. Seller's proposal shall constitute an offer and Buyer's approval of the proposal shall constitute acceptance of that offer. If Buyer submits a purchase order before Seller issues a proposal, Seller's proposal shall constitute a counteroffer and Buyer's approval of the Seller's proposal shall constitute acceptance of that counter offer without any additional terms or conditions.

C. **AGREEMENT:** Following the offer and acceptance described above and Seller's payment as provided in paragraph 2 below, an "Agreement" between the parties shall be deemed to have been formed with such Agreement comprised solely of Seller's proposal together with these Terms and Conditions of Sale. The Agreement shall be deemed to supersede any prior written or oral agreements and any different or conflicting terms in any quote, invoice, Buyer purchase order, shipper or any other document. For the avoidance of doubt, any different, additional or conflicting terms provided on any ancillary Buyer document(s) are expressly rejected by Seller.

D. **MODIFICATIONS/CHANGES/CANCELLATIONS:** Any requested modification to an Agreement is subject to the approval of Seller and the manufacturer or supplier of the goods ordered. Buyer will pay any and all additional charges resulting from order modifications, cancellations, and changes. Express Ship Orders cannot be changed or cancelled. All goods are custom manufactured to customer specifications and, therefore, cannot be returned. Restocking programs are not available. Any modifications of an Agreement must be made via a signed and dated revised proposal.

2. DEPOSITS

Unless otherwise specified and agreed to by both parties, a deposit of 50% is required on all orders. No interest shall accrue on such deposits. The Agreement is deemed entered upon such payment by Buyer.

3. OWNERSHIP AND RISK OF LOSS

Transfer of title to the goods as between Seller and Buyer shall be deemed to have occurred when the Agreement is entered, and thereafter Buyer shall insure against risk of loss. If the goods are first received on behalf of Buyer by Seller, such goods shall be considered held by Seller subject to bailment for the sole benefit of Buyer.

4. PAYMENT

A. **TIMING:** Any remaining balance on goods purchased under this Agreement and any related installation or other services will be invoiced upon delivery of the goods to the job site or, if installed by Seller, following substantial completion. Direct shipments from manufacturers will be invoiced upon shipment from the manufacturer. Any goods being held at Buyer's request, due to delays or otherwise, will be invoiced for product only upon Seller's receipt of same with separate invoicing for installation or other related services upon substantial completion.

B. **PAYMENT TERMS:** Seller has the right to increase its prices at any time upon notice to Buyer to reflect any and all unusual or unforeseen increases in Seller cost, provided that any such increase shall be limited to the increase actually incurred by Seller. Buyer will not offset or recoup any claim against amounts due Seller. All invoices are due on the date noted on the related invoice. A monthly service charge of 1.5% (18% A.P.R.) will be assessed on all unpaid balances, including accrued but unpaid monthly service charges, after the invoice due date. A service charge of three percent (3%) of the invoice amount will be added to all invoices paid by credit card.

C. **FREIGHT:** Buyer is solely responsible for any applicable freight and handling charges, including tariffs, for delivery from the manufacturer to Seller and is FOB origin. If not included in the proposal, such charges are not included in a price quotation and will be invoiced to Buyer separately after the Seller is invoiced by the carrier or manufacturer.

D. **TAXES:** Buyer is solely responsible for any applicable sales, use, excise, or other taxes. If not included in the proposal, applicable taxes will be invoiced separately. If Buyer possesses tax-exempt status, a certificate of resale, or tax exemption is to be provided prior to order placement.

E. **DELAYS:** If Buyer is unable or unwilling to receive goods at the prescribed shipping site on the mutually agreed delivery date any goods thereafter stored by Seller will be at Buyer's expense until such time as Buyer is able to accept delivery. Seller shall have no obligation or

liability to Buyer whatsoever for failure to ship goods by a particular date.

5. **DELIVERY AND INSTALLATION**

A. **DELIVERY AND INSTALLATION:** Any contracted delivery and installation will be made during Seller's normal business hours of 7:00 a.m. to 3:30 p.m., Monday through Friday. Overtime delivery or installation performed at the Buyer's request will be subject to labor rates reflecting time-and-a-half for weekdays and double time for weekends and holidays. If applicable trade regulations require employing union tradesmen to complete the installation or delivery, any additional incremental costs will be invoiced to and paid by the Buyer. Seller shall not be liable for failure or delay in installation due to the installation site not being ready for installation. Any shipping, delivery, and performance dates are estimates only, and time is not of the essence. Seller may ship or direct shipments of all the goods at one time or in portions from time to time. Seller has the right, but not the obligation, to determine the method of shipment and routing of the goods, unless otherwise stated in Seller's delivery and installation proposal or acknowledgement.

B. **SELLER'S RESPONSIBILITIES:** Unless received by Buyer or Buyer's agent directly, Seller will receive, inspect, stage, and if contracted, install Buyer's goods. All furnishings will be left clean and in working order. Carton and packing materials will be removed to the Buyer's waste disposal containers, and the premises will be left broom clean. At Seller's option, Seller may direct shipments directly to the job site.

C. **BUYER'S ACCEPTANCE:** Buyer agrees to have an agent on the premises at the agreed upon time to accept goods, deliveries, installation, and completed work. All goods and services shall be considered accepted after Buyer or his agent has signed an acknowledgement document(s). All claims or exceptions must be made in writing the date the work is substantially complete. Notwithstanding the foregoing, if Buyer or Buyer's agent is unavailable or unwilling to sign acknowledgment document(s), Buyer shall be deemed to have accepted the goods and services "as is" or as otherwise noted by Seller on the acknowledgement document.

D. **DROP SHIPMENTS:** In case of drop shipments where goods are delivered without installation, Buyer will receive, inspect, and install ordered goods. Buyer is also responsible for filing necessary freight claims in the event of damage. Buyer shall have no claims against Seller due to damage and may not withhold payment on account thereof.

E. **CONDITION OF JOB SITE:** Buyer's job site shall be clean, clear of all obstructions, and free of debris prior to any Seller installation. Charges will be assessed to the Buyer for excessive handling, storage and transportation incurred because of site conditions, activity of other trades, or other reasons not specifically identified in the price quotation, at a standard hourly rate, or at actual charges plus fees, if labor is performed by a third party.

F. **JOB SITE SERVICES:** Buyer will furnish electrical current, heating, lighting, trash disposal containers, hoisting and/or elevator services, and suitable unobstructed dock space and staging areas at the job site without charge to Seller if Seller is to provide installation. If Seller is required to remove or handle existing furniture, the additional cost of moving and transporting shall be billed to the Buyer on an hourly basis. Once installation has begun, Buyer agrees to assume any expense incurred by Seller due to changes made at the Buyer's request or for any reason beyond Seller's reasonable commercial control.

G. **ELECTRICAL INSTALLATION:** A licensed electrician may be required to install electrical product including outlets, task lights, and hook-ups to base building power. If Seller determines that an electrician is required, Buyer will be responsible for contracting and paying the electrician.

H. **PROTECTION OF DELIVERED GOODS:** Buyer is responsible for security and safekeeping of goods after delivery to Buyer's site, or into storage negotiated by Buyer if the job site is not ready on an agreed upon delivery date, and Buyer shall assume any risk of damage or loss thereof.

I. **CONCEALED DAMAGED GOODS:** Buyer is required to report all concealed or damage packaged goods within seven (7) business days or receipt. In addition, Buyer is required to report all damage goods revealed upon unpackaging within seven (7) days of the same. Likewise, Buyer is required to and must send pictures of damaged goods, packages and labels to initiate any available warranty claim(s). Failure to report damages within the required reporting period with the required information may negate any warranty claims and Buyer shall accept responsibility for any and all costs associated with replacement or repairs of damaged goods.

J. **DELIVERY AND INSTALL WARRANTY:** Seller shall warrant all delivery and installation services against defects in performance for a period of one (1) year following delivery unless stated otherwise in the documents accompanying these Terms and Conditions of Sale. If this proposal includes the provision of delivery and installation services, Seller warrants that delivery and installation services performed by

Proposal

Interior Environments - Novi
48700 Grand River Ave
Novi, MI 48374
Phone: (248) 213-3010

Order Number	16863
Date	02/20/2024
Customer PO No	
Customer Name	Walled Lake Consolidated Schools
Salesperson	Betsy Pethoud
Terms	NET 10
Page	5 of 5

Seller or by a permitted subcontractor or agent of Seller shall be performed in a good and workmanlike manner consistent with the best practices in the industry. In the event of a delivery and installation service defect, the Seller shall, at Buyer's discretion, repair or re-perform the defective services at no cost to the Buyer. All delivery and installation services performed after the one (1) year delivery and install warranty period including but not limited to product warranties, service, repairs, replacement, etc. shall be paid for by Buyer at Buyer's expense.

6. **ADDITIONAL TERMS**

A. **DISCLAIMER OF WARRANTIES: BUYER AGREES THAT THE GOODS ARE OF THE SIZE AND DESIGN SELECTED BY BUYER AND THAT BUYER IS SATISFIED THAT SAME IS SUITABLE FOR BUYER'S PURPOSES. SELLER HAS MADE NO REPRESENTATION OR WARRANTY AS TO ANY MATTER WHATSOEVER. SELLER DISCLAIMS AND BUYER EXPRESSLY WAIVES AS TO SELLER, ALL WARRANTIES WITH RESPECT TO THE GOODS, INCLUDING BUT NOT LIMITED TO ALL EXPRESS OR IMPLIED WARRANTIES OF MERCHANTABILITY AND FITNESS FOR A PARTICULAR PURPOSE, QUALITY, CAPACITY, OR WORKMANSHIP. NOTHING CONTAINED HEREIN SHALL DIMINISH THE RIGHT OF BUYER TO EXERCISE ALL RIGHTS AND REMEDIES AGAINST THE MANUFACTURER OF THE GOODS FOR MANUFACTURER WARRANTIES. IN NO EVENT SHALL SELLER BE LIABLE UNDER ANY THEORY AT LAW OR EQUITY FOR ANY LOSS OF USE, REVENUE, ANTICIPATED PROFIT OR SPECIAL, INDIRECT, INCIDENTAL OR CONSEQUENTIAL DAMAGES ARISING OUT OF OR RELATED TO THE DESIGN AND USE OF THE GOODS. SELLER SHALL ADVISE BUYER OF ALL RELATED MANUFACTURERS' WARRANTIES UPON BUYER'S REQUEST.**

B. **RESALE:** On any resale of the goods, Buyer shall contractually limit its buyer's warranty against both Buyer and Seller to the same extent that Paragraph 6(A) above limits the warranty offered by Seller.

C. **ACTS BEYOND REASONABLE CONTROL:** Seller shall not be liable for any delay or failure to deliver any or all of the goods caused by installation site delays, labor disputes, strikes, acts of God, or other delays beyond the reasonable control of Seller.

D. **ASSIGNMENT:** Buyer shall not assign its rights or obligations under this Agreement without the prior written consent of Seller.

E. **INDEMNIFICATION:** Buyer shall indemnify, defend, and hold harmless Seller with respect to all damages, losses, claims, and expenses, including, without limitation, consequential and incidental damages and reasonable attorney fees arising from or related to : i) Buyer's breach of any of Buyer's obligations under this Agreement and from; ii) Seller's interior design, project management, delivery, installation, or any other services except when caused by Seller's gross negligence or willful misconduct.

F. **DEFAULT:** If Buyer fails to pay any amount herein provided within ten (10) days after the same is due and payable, or if Buyer fails to observe, keep, or perform any other provision of this Agreement, then Seller shall have the right to exercise any one or more of the following remedies without prejudice to such remedies as may otherwise exist at law or in equity: i) to declare the entire amount due hereunder immediately due and payable without notice or demand to Buyer; ii) to sue for and recover all payments, then accrued or thereafter accruing; iii) to take possession of the goods provided hereunder, without demand or notice wherever located, without any court order or other process of law. Buyer hereby grants free and full access to the premises and hereby waives any and all damages occasioned by such taking of possession.

G. **NO WAIVER:** Seller's waiver of any right on one occasion shall not be a waiver of any future exercise of that right.

H. **TIME FOR BRINGING ACTION:** Any action that Buyer brings against Seller that arises out of or relates to the goods and services provided by Seller to Buyer must be brought by Buyer within one year after the cause of action occurs.

I. **LAW:** The Agreement shall be deemed entered into, and performed in substantial part, in Oakland County, Michigan. The Agreement shall be governed by and construed in accordance with the laws of the State of Michigan, without regard to its conflict of law provisions. The parties hereto agree to submit to the exclusive personal jurisdiction of the state or federal courts serving Oakland County, Michigan for the resolution of any claim or cause of action that arises from or related to this Agreement or the goods or services provided by Seller.

PROPOSAL

PROPOSAL: 124665

DATE: 02/26/24
PROJECT #: 24-273

PROPOSAL FOR:
WALLED LAKE SCHOOL DISTRICT
850 LADD RD BLDG D
WALLED LAKE MI 48390

INSTALL AT:
WALLED LAKE WESTERN HIGH
600 BECK RD
WALLED LAKE MI 48390

COST CENTER:

SALESPERSON:	CLIENT:	YOUR P/O:	QUOTE VALID
PEGGY CAVERLY	10766		/ /

#	QTY	PRODUCT	DESCRIPTION	SELL	EXTENDED
			HAWORTH MIDEAL SEATING PRICING VALID UNTIL MARCH 15TH, 2024		
2	54	JPMH-18-SJ	X Series,Pedestal,Mobile,B/B/F,18"D,PtdDrwFrt, Stl Lkrl,J Pull,Cstr,Stl Top - A1	177.93	9,608.22
		,TR-TG	Grout (Textured) GRD A		
		,LR-BP	Chrome GRD A		
			Tag 1: A1		
			Tag 2: HAWORTH		
3	15	JLRD-0436-SJ	X Series,51.5"H x 36"W,Lateral File,File,File,Ptd Drawer Front,Inset,Ptd Lock Bar,Freestanding,J Pull,Glides - A2	429.19	6,437.85
		,TR-TG	Grout (Textured) GRD A		
		,LR-BP	Chrome GRD A		
			Tag 1: A2		
			Tag 2: HAWORTH		

612 North Main, Royal Oak, MI 48067 www.iscginc.com
248-399-1600 FX 248-399-1601

Terms and Conditions located at the end of document

PROPOSAL

PROPOSAL: 124665

DATE: 02/26/24
PROJECT #: 24-273

PROPOSAL FOR:
WALLED LAKE SCHOOL DISTRICT
850 LADD RD BLDG D
WALLED LAKE MI 48390

INSTALL AT:
WALLED LAKE WESTERN HIGH
600 BECK RD
WALLED LAKE MI 48390

COST CENTER:

SALESPERSON:	CLIENT:	YOUR P/O:	QUOTE VALID
PEGGY CAVERLY	10766		/ /

#	QTY	PRODUCT	DESCRIPTION	SELL	EXTENDED
4	1	TCRN-3636-L JSNDN2	Jive,Tbl,Rd,Lam,36"x36",Eb3,Std,Co:none,Disc,N,20"h - A3	335.85	335.85
		,H-AE	Maple GRD A		
		,HP-AE	Maple GRD A		
		,TR-J	Graphite GRD A		
			Tag 1: A3		
			Tag 2: HAWORTH		
5	1	TCRA-3672-L JSNTG4A	Jive,Tbl,Rect,Lam,36"x72",Eb3,Std,Co:none,T - Extruded,Gld,29"h,Ptd - A4	408.48	408.48
		,H-P3	Patterned Linen Crisp GRD A		
		,HP-3J	Graphite GRD A		
		,TR-J	Graphite GRD A		
			Tag 1: A4		
			Tag 2: HAWORTH		
6	3	TCRN-3030-L JSNDN2	Jive,Tbl,Rd,Lam,30"x30",Eb3,Std,Co:none,Disc,N,20"h - A5	309.21	927.63
		,H-AE	Maple GRD A		
		,HP-AE	Maple GRD A		
		,TR-J	Graphite GRD A		
			Tag 1: A5		
			Tag 2: HAWORTH		

612 North Main, Royal Oak, MI 48067 www.iscginc.com
248-399-1600 FX 248-399-1601

Terms and Conditions located at the end of document

PROPOSAL

PROPOSAL: 124665

DATE: 02/26/24
PROJECT #: 24-273

PROPOSAL FOR:
WALLED LAKE SCHOOL DISTRICT
850 LADD RD BLDG D
WALLED LAKE MI 48390

INSTALL AT:
WALLED LAKE WESTERN HIGH
600 BECK RD
WALLED LAKE MI 48390

COST CENTER:

SALESPERSON:	CLIENT:	YOUR P/O:	QUOTE VALID
PEGGY CAVERLY	10766		/ /

#	QTY	PRODUCT	DESCRIPTION	SELL	EXTENDED
7	29	SCL-34-0HE	Very Side Enhanced Stool, Bar Height,Faux Lea Seat,Perforated Bk,Arm,Plstc Gld, - A6	485.98	14,093.42
		,ZH-Y5F	POLYGON, MOJAVE		
		,TR-FJ	Slate GRD A		
		,TR-7	FOG		
		,KR-V	Chrome GRD D		
			Tag 1: A6		
			Tag 2: HAWORTH		
8	11	WURD-3672-L JSC	Worksurface,D-Shape Convergent,36Wx72L,Lam,Edgeban d,Std Core,No Cbl Mgt - A7A	122.01	1,342.11
		,H-P3	Patterned Linen Crisp GRD A		
		,HP-3J	Graphite GRD A		
			Tag 1: A7A		
			Tag 2: HAWORTH		
9	44	ZZFJ-0101-P NFG	Compose Worksurface Support Post - A7A	45.26	1,991.44
		,TR-J	Graphite GRD A		
			Tag 1: A7A		
			Tag 2: HAWORTH		

612 North Main, Royal Oak, MI 48067 www.iscginc.com
248-399-1600 FX 248-399-1601

Terms and Conditions located at the end of document

PROPOSAL

PROPOSAL: 124665

DATE: 02/26/24
PROJECT #: 24-273

PROPOSAL FOR:
WALLED LAKE SCHOOL DISTRICT
850 LADD RD BLDG D
WALLED LAKE MI 48390

INSTALL AT:
WALLED LAKE WESTERN HIGH
600 BECK RD
WALLED LAKE MI 48390

COST CENTER:

SALESPERSON:	CLIENT:	YOUR P/O:	QUOTE VALID
PEGGY CAVERLY	10766		/ /

#	QTY	PRODUCT	DESCRIPTION	SELL	EXTENDED
10	1	WURD-3672-L JSC	Worksurface,D-Shape Convergent,36Wx72L,Lam,Edgeband,Std Core,No Cbl Mgt - A7B	122.01	122.01
		,H-AE	Maple GRD A		
		,HP-AE	Maple GRD A		
			Tag 1: A7B		
			Tag 2: HAWORTH		
11	4	ZZFJ-0101-P NFG	Compose Worksurface Support Post - A7B	45.26	181.04
		,TR-J	Graphite GRD A		
			Tag 1: A7B		
			Tag 2: HAWORTH		
12	16	TCRA-2460-L JSNCC4A	Jive,Tbl,Rect,Lam,24"x60",Eb3,Std,Co:none,C - Extruded,Cstr,29"h,Ptd - A8	338.52	5,416.32
		,H-P3	Patterned Linen Crisp GRD A		
		,HP-3J	Graphite GRD A		
		,TR-J	Graphite GRD A		
			Tag 1: A8		
			Tag 2: HAWORTH		

612 North Main, Royal Oak, MI 48067 www.iscginc.com
248-399-1600 FX 248-399-1601

Terms and Conditions located at the end of document

PROPOSAL

PROPOSAL: 124665

DATE: 02/26/24
PROJECT #: 24-273

PROPOSAL FOR:
WALLED LAKE SCHOOL DISTRICT
850 LADD RD BLDG D
WALLED LAKE MI 48390

INSTALL AT:
WALLED LAKE WESTERN HIGH
600 BECK RD
WALLED LAKE MI 48390

COST CENTER:

SALESPERSON:	CLIENT:	YOUR P/O:	QUOTE VALID
PEGGY CAVERLY	10766		/ /

#	QTY	PRODUCT	DESCRIPTION	SELL	EXTENDED
13	4	TCRA-4284-L JSNDN4	Jive,Tbl,Rect,Lam,42"x84",Eb3, Std,Co:none,Disc,N,29"h - A9	728.36	2,913.44
		,H-P3	Patterned Linen Crisp GRD A		
		,HP-3J	Graphite GRD A		
		,TR-J	Graphite GRD A		
			Tag 1: A9		
			Tag 2: HAWORTH		
14	10	TCRN-3030-L JSNXG7A	Jive,Tbl,Rd,Lam,30"x30",Eb3,St d,Co:none,X,Gld,42"h,Ptd - A10	236.93	2,369.30
		,H-P3	Patterned Linen Crisp GRD A		
		,HP-3J	Graphite GRD A		
		,TR-J	Graphite GRD A		
			Tag 1: A10		
			Tag 2: HAWORTH		
15	2	SMSM-3355-H NH	Riverbend,Straight,Mid Bk,Faux Lea Seat and Bk,55,W,Hard Gld - A11	1,795.91	3,591.82
		,Y4-AE1	ARC COM ILLUSION SAPPHIRE GRADE D		
		,Y4-AE1	ARC COM ILLUSION SAPPHIRE GRADE D		
		,TR-TF	Pitch (Textured) GRD A		
			Tag 1: A11		
			Tag 2: HAWORTH		

612 North Main, Royal Oak, MI 48067 www.iscginc.com
248-399-1600 FX 248-399-1601

Terms and Conditions located at the end of document

PROPOSAL

PROPOSAL: 124665

DATE: 02/26/24
PROJECT #: 24-273

PROPOSAL FOR:
WALLED LAKE SCHOOL DISTRICT
850 LADD RD BLDG D
WALLED LAKE MI 48390

INSTALL AT:
WALLED LAKE WESTERN HIGH
600 BECK RD
WALLED LAKE MI 48390

COST CENTER:

SALESPERSON:	CLIENT:	YOUR P/O:	QUOTE VALID
PEGGY CAVERLY	10766		/ /

#	QTY	PRODUCT	DESCRIPTION	SELL	EXTENDED
16	1	GCLL-2160-D UNFT8Y	A Series,Cred,Lam Case,Lam Frnt,21Hx60W,36" 6" Drw/12" Drw,24" Opn,Full Bck,Toe Kick,Lin Pull,Lck - A12	799.83	799.83
		,H-AE	Maple GRD A		
		,HP-AE	Maple GRD A		
		,H-AE	Maple GRD A		
		,HP-AE	Maple GRD A		
		,TR-J	Graphite GRD A		
			Tag 1: A12		
			Tag 2: HAWORTH		
17	19	SOPN-3223-0 0H	Openest Chick Pouf, No Back, 23, Faux Leather Seat, Fabric base, Hard Glide - A13	780.19	14,823.61
		,ZH-C05	INSIGHT SMOKE GRADE CE		
		(MAHARAM_MESSEN	Maharam - Messenger GRD C		
		,7C-AD4	Neon GRD C		
		,NS-F	Black GRD A		
			Tag 1: A13		
			Tag 2: HAWORTH		
18	7	TCRA-3060-L JSNCG4A	Jive,Tbl,Rect,Lam,30"x60",Eb3, Std,Co:none,C - Extruded,Gld,29"h,Ptd - A14	354.90	2,484.30
			CONTINUED...		

612 North Main, Royal Oak, MI 48067 www.iscginc.com
248-399-1600 FX 248-399-1601

Terms and Conditions located at the end of document

PROPOSAL

PROPOSAL: 124665

DATE: 02/26/24
PROJECT #: 24-273

PROPOSAL FOR:
WALLED LAKE SCHOOL DISTRICT
850 LADD RD BLDG D
WALLED LAKE MI 48390

INSTALL AT:
WALLED LAKE WESTERN HIGH
600 BECK RD
WALLED LAKE MI 48390

COST CENTER:

SALESPERSON:	CLIENT:	YOUR P/O:	QUOTE VALID
PEGGY CAVERLY	10766		/ /

#	QTY	PRODUCT	DESCRIPTION	SELL	EXTENDED
		,H-P3	Patterned Linen Crisp GRD A		
		,HP-3J	Graphite GRD A		
		,TR-J	Graphite GRD A		
			Tag 1: A14		
			Tag 2: HAWORTH		
19	4	TCRA-2472-L JSNCC4A	Jive,Tbl,Rect,Lam,24"x72",Eb3, Std,Co:none,C - Extruded,Cstr,29"h,Ptd - A15	359.60	1,438.40
		,H-P3	Patterned Linen Crisp GRD A		
		,HP-3J	Graphite GRD A		
		,TR-J	Graphite GRD A		
			Tag 1: A15		
			Tag 2: HAWORTH		
20	13	TCRA-3060-L JSNCG7A	Jive,Tbl,Rect,Lam,30"x60",Eb3, Std,Co:none,C - Extruded,Gld,42"h,Ptd - A16	439.98	5,719.74
		,H-P3	Patterned Linen Crisp GRD A		
		,HP-3J	Graphite GRD A		
		,TR-J	Graphite GRD A		
			Tag 1: A16		
			Tag 2: HAWORTH		

612 North Main, Royal Oak, MI 48067 www.iscginc.com
248-399-1600 FX 248-399-1601

Terms and Conditions located at the end of document

PROPOSAL

PROPOSAL: 124665

DATE: 02/26/24
PROJECT #: 24-273

PROPOSAL FOR:
WALLED LAKE SCHOOL DISTRICT
850 LADD RD BLDG D
WALLED LAKE MI 48390

INSTALL AT:
WALLED LAKE WESTERN HIGH
600 BECK RD
WALLED LAKE MI 48390

COST CENTER:

SALESPERSON:	CLIENT:	YOUR P/O:	QUOTE VALID
PEGGY CAVERLY	10766		/ /

#	QTY	PRODUCT	DESCRIPTION	SELL	EXTENDED
21	11	TCRQ-3030-L JSNXG4A ,H-P3 ,HP-3J ,TR-J	Jive,Tbl,Sq,Lam,30"x30",Eb3,St d,Co:none,X,Gld,29"h,Ptd - A17 Patterned Linen Crisp GRD A Graphite GRD A Graphite GRD A Tag 1: A17 Tag 2: HAWORTH	234.41	2,578.51
22	4	TCRQ-3030-L JSNXG7A ,H-P3 ,HP-3J ,TR-J	Jive,Tbl,Sq,Lam,30"x30",Eb3,St d,Co:none,X,Gld,42"h,Ptd - A18 Patterned Linen Crisp GRD A Graphite GRD A Graphite GRD A Tag 1: A18 Tag 2: HAWORTH	236.93	947.72
23	4	TCRN-4242-L JSNXG7A ,H-P3 ,HP-3J ,TR-J	Jive,Tbl,Rd,Lam,42"x42",Eb3,St d,Co:none,X,Gld,42"h,Ptd - A19 Patterned Linen Crisp GRD A Graphite GRD A Graphite GRD A Tag 1: A19 Tag 2: HAWORTH	294.68	1,178.72

612 North Main, Royal Oak, MI 48067 www.iscginc.com
248-399-1600 FX 248-399-1601

Terms and Conditions located at the end of document

PROPOSAL

PROPOSAL: 124665

DATE: 02/26/24
PROJECT #: 24-273

PROPOSAL FOR:
WALLED LAKE SCHOOL DISTRICT
850 LADD RD BLDG D
WALLED LAKE MI 48390

INSTALL AT:
WALLED LAKE WESTERN HIGH
600 BECK RD
WALLED LAKE MI 48390

COST CENTER:

SALESPERSON:	CLIENT:	YOUR P/O:	QUOTE VALID
PEGGY CAVERLY	10766		/ /

#	QTY	PRODUCT	DESCRIPTION	SELL	EXTENDED
24	6	TCRA-2460-L JSNCG7A	Jive,Tbl,Rect,Lam,24"x60",Eb3, Std,Co:none,C - Extruded,Gld,42"h,Ptd - A20	416.59	2,499.54
		,H-P3	Patterned Linen Crisp GRD A		
		,HP-3J	Graphite GRD A		
		,TR-J	Graphite GRD A		
			Tag 1: A20		
			Tag 2: HAWORTH		
25	3	SCS-34-0HE	Very Side Enhanced,Faux Lea Seat,Perforated Bk,Armless,Plstc Gld, - A21A	208.65	625.95
		,ZH-W30	TESSUTO 2.0, TES 228 MARCO GRADE E		
		,TR-FJ	Slate GRD A		
		,TR-7	Fog GRD B		
		,TR-MG	Metallic Gunmetal GRD B		
			Tag 1: A21A		
			Tag 2: HAWORTH		
26	123	SCS-34-01E	Very Side Enhanced,Faux Lea Seat,Perforated Bk,Armless,Hd Csts, - A21B	228.42	28,095.66
		,ZH-W30	TESSUTO 2.0, TES 228 MARCO GRADE E		
		,TR-FJ	Slate GRD A		
		,TR-7	Fog GRD B		
			CONTINUED...		

612 North Main, Royal Oak, MI 48067 www.iscginc.com
248-399-1600 FX 248-399-1601

Terms and Conditions located at the end of document

PROPOSAL

PROPOSAL: 124665

DATE: 02/26/24
PROJECT #: 24-273

PROPOSAL FOR:
WALLED LAKE SCHOOL DISTRICT
850 LADD RD BLDG D
WALLED LAKE MI 48390

INSTALL AT:
WALLED LAKE WESTERN HIGH
600 BECK RD
WALLED LAKE MI 48390

COST CENTER:

SALESPERSON:	CLIENT:	YOUR P/O:	QUOTE VALID
PEGGY CAVERLY	10766		/ /

#	QTY	PRODUCT	DESCRIPTION	SELL	EXTENDED
		,TR-MG	Metallic Gunmetal GRD B		
			Tag 1: A21B		
			Tag 2: HAWORTH		
27	18	SCS-34-3HE	Very Side Enhanced,Faux Lea Seat,Perforated Bk,Arm,Plstc Gld, - A22A	237.21	4,269.78
		,ZH-W30	TESSUTO 2.0, TES 228 MARCO GRADE E		
		,TR-FJ	Slate GRD A		
		,TR-7	Fog GRD B		
		,TR-MG	Metallic Gunmetal GRD B		
			Tag 1: A22A		
			Tag 2: HAWORTH		
28	32	SCS-34-31E	Very Side Enhanced,Faux Lea Seat,Perforated Bk,Arm,Hd Csts, - A22B	256.98	8,223.36
		,ZH-W30	TESSUTO 2.0, TES 228 MARCO GRADE E		
		,TR-FJ	Slate GRD A		
		,TR-7	Fog GRD B		
		,TR-MG	Metallic Gunmetal GRD B		
			Tag 1: A22B		
			Tag 2: HAWORTH		

612 North Main, Royal Oak, MI 48067 www.iscginc.com
248-399-1600 FX 248-399-1601

Terms and Conditions located at the end of document

PROPOSAL

PROPOSAL: 124665

DATE: 02/26/24
PROJECT #: 24-273

PROPOSAL FOR:
WALLED LAKE SCHOOL DISTRICT
850 LADD RD BLDG D
WALLED LAKE MI 48390

INSTALL AT:
WALLED LAKE WESTERN HIGH
600 BECK RD
WALLED LAKE MI 48390

COST CENTER:

SALESPERSON:	CLIENT:	YOUR P/O:	QUOTE VALID
PEGGY CAVERLY	10766		/ /

#	QTY	PRODUCT	DESCRIPTION	SELL	EXTENDED
29	1	TCRQ-3030-L JSNDN2	Jive,Tbl,Sq,Lam,30"x30",Eb3,Std,Co:none,Disc,N,20"h - A23	309.21	309.21
		,H-AE	Maple GRD A		
		,HP-AE	Maple GRD A		
		,TR-J	Graphite GRD A		
			Tag 1: A23		
			Tag 2: HAWORTH		
30	5	SODC-1616-P	Openest Sprig Table, Round, 16" D x 17" H, Painted MDF - A24	467.33	2,336.65
		,PW-F	Black GRD A		
		,TR-F	Black GRD A		
			Tag 1: A24		
			Tag 2: HAWORTH		
31	8	TCRN-3030-L JSNXC4A	Jive,Tbl,Rd,Lam,30"x30",Eb3,Std,Co:none,X,Cstr,29"h,Ptd - A25	241.42	1,931.36
		,H-AE	Maple GRD A		
		,HP-AE	Maple GRD A		
		,TR-J	Graphite GRD A		
			Tag 1: A25		
			Tag 2: HAWORTH		

612 North Main, Royal Oak, MI 48067 www.iscginc.com
248-399-1600 FX 248-399-1601

Terms and Conditions located at the end of document

PROPOSAL

PROPOSAL: 124665

DATE: 02/26/24
PROJECT #: 24-273

PROPOSAL FOR:
WALLED LAKE SCHOOL DISTRICT
850 LADD RD BLDG D
WALLED LAKE MI 48390

INSTALL AT:
WALLED LAKE WESTERN HIGH
600 BECK RD
WALLED LAKE MI 48390

COST CENTER:

SALESPERSON:	CLIENT:	YOUR P/O:	QUOTE VALID
PEGGY CAVERLY	10766		/ /

#	QTY	PRODUCT	DESCRIPTION	SELL	EXTENDED
32	14	SMSM-3328-H NH	Riverbend,Straight,Mid Bk,Faux Lea Seat and Bk,28,W,Hard Gld - A26A	1,252.36	17,533.04
		,Y4-AE1	ARC COM ILLUSION SAPPHIRE GRADE D		
		,Y4-AE1	ARC COM ILLUSION SAPPHIRE GRADE D		
		,TR-TF	Pitch (Textured) GRD A		
			Tag 1: A26A		
			Tag 2: HAWORTH		
33	20	SMSM-3355-H NH	Riverbend,Straight,Mid Bk,Faux Lea Seat and Bk,55,W,Hard Gld - A27	1,795.91	35,918.20
		,Y4-AE1	ARC COM ILLUSION SAPPHIRE GRADE D		
		,Y4-AE1	ARC COM ILLUSION SAPPHIRE GRADE D		
		,TR-TF	Pitch (Textured) GRD A		
			Tag 1: A27		
			Tag 2: HAWORTH		
34	14	SMCM-3356-H SH	Riverbend,Concave,Horiz Seam,Mid Bk,Faux Seat and Bk,56,W,Hard Gld - A28	1,941.49	27,180.86
		,Y4-AE1	ARC COM ILLUSION SAPPHIRE GRADE D		
		,Y4-AE1	ARC COM ILLUSION SAPPHIRE GRADE D		
		,TR-TF	Pitch (Textured) GRD A		
			Tag 1: A28		
			CONTINUED...		

612 North Main, Royal Oak, MI 48067 www.iscginc.com
248-399-1600 FX 248-399-1601

Terms and Conditions located at the end of document

PROPOSAL

PROPOSAL: 124665

DATE: 02/26/24
PROJECT #: 24-273

PROPOSAL FOR:
WALLED LAKE SCHOOL DISTRICT
850 LADD RD BLDG D
WALLED LAKE MI 48390

INSTALL AT:
WALLED LAKE WESTERN HIGH
600 BECK RD
WALLED LAKE MI 48390

COST CENTER:

SALESPERSON:	CLIENT:	YOUR P/O:	QUOTE VALID
PEGGY CAVERLY	10766		/ /

#	QTY	PRODUCT	DESCRIPTION	SELL	EXTENDED
			Tag 2: HAWORTH		
35	1	TCRA-4296-L JSNGG4A	Jive,Tbl,Rect,Lam,42"x96",Eb3, Std,Co:none,Brd,Gld,29"h,Ptd - A29	1,125.55	1,125.55
		,H-AE	Maple GRD A		
		,HP-AE	Maple GRD A		
		,TR-J	Graphite GRD A		
			Tag 1: A29		
			Tag 2: HAWORTH		
36	1	TCRA-48C0-L JSNGG4A	Jive,Tbl,Rect,Lam,48"x120",Eb3 ,Std,Co:none,Brd,Gld,29"h,Ptd - A30	1,243.19	1,243.19
		,H-AE	Maple GRD A		
		,HP-AE	Maple GRD A		
		,TR-J	Graphite GRD A		
			Tag 1: A30		
			Tag 2: HAWORTH		
37	12	JBCS-0336	X Series,Bookcase,39.5"H x 36"W,Glides - A31	216.14	2,593.68
		,TR-TG	Grout (Textured) GRD A		
			CONTINUED...		

612 North Main, Royal Oak, MI 48067 www.iscginc.com
248-399-1600 FX 248-399-1601

Terms and Conditions located at the end of document

PROPOSAL

PROPOSAL: 124665

DATE: 02/26/24
PROJECT #: 24-273

PROPOSAL FOR:
WALLED LAKE SCHOOL DISTRICT
850 LADD RD BLDG D
WALLED LAKE MI 48390

INSTALL AT:
WALLED LAKE WESTERN HIGH
600 BECK RD
WALLED LAKE MI 48390

COST CENTER:

SALESPERSON:	CLIENT:	YOUR P/O:	QUOTE VALID
PEGGY CAVERLY	10766		/ /

#	QTY	PRODUCT	DESCRIPTION	SELL	EXTENDED
			Tag 1: A31 Tag 2: HAWORTH		
38	2	JBCS-0236 ,TR-TG	X Series,Bookcase,27.5"H x 36"W,Glides - A32 Grout (Textured) GRD A Tag 1: A32 Tag 2: HAWORTH	203.84	407.68
39	7	JLRD-0336-SJ ,TR-TG ,LR-BP	X Series,39.5"H x 36"W,Lateral File,File,File,Ptd Drawer Front,Inset,Ptd Lock Bar,Freestanding,J Pull,Glides - A33 Grout (Textured) GRD A Chrome GRD A Tag 1: A33 Tag 2: HAWORTH	335.35	2,347.45
40	1	JLRD-0230-SJ	X Series,27.5"H x 30"W,Lateral File,File,Ptd Drawer Front,Inset,Ptd Lock Bar,Freestanding,J Pull,Glides	246.33	246.33

CONTINUED...

612 North Main, Royal Oak, MI 48067 www.iscginc.com
248-399-1600 FX 248-399-1601

Terms and Conditions located at the end of document

PROPOSAL

PROPOSAL: 124665

DATE: 02/26/24
PROJECT #: 24-273

PROPOSAL FOR:
WALLED LAKE SCHOOL DISTRICT
850 LADD RD BLDG D
WALLED LAKE MI 48390

INSTALL AT:
WALLED LAKE WESTERN HIGH
600 BECK RD
WALLED LAKE MI 48390

COST CENTER:

SALESPERSON:	CLIENT:	YOUR P/O:	QUOTE VALID
PEGGY CAVERLY	10766		/ /

#	QTY	PRODUCT	DESCRIPTION	SELL	EXTENDED
			- A34		
		,TR-TG	Grout (Textured) GRD A		
		,LR-BP	Chrome GRD A		
			Tag 1: A34		
			Tag 2: HAWORTH		
41	10	JSPY-0336-S8	X Series,3H x 36"W,Closed Cabinet,Two Doors,Ptd Dr Front,Ptd Lock Bar,Freestanding Mount,Linear Pull - A35	311.00	3,110.00
		,TR-TG	Grout (Textured) GRD A		
		,LR-BP	Chrome GRD A		
			Tag 1: A35		
			Tag 2: HAWORTH		
42	2	SPG-22-7	Poppy Guest Chair, Fabric seat, Fabric Back, Sled Base, Hard Glide - A36	947.48	1,894.96
		(68)	Maya II GRD C		
		,68-MG	Medium Cool Grey GRD C		
		(68)	Maya II GRD C		
		,68-MG	Medium Cool Grey GRD C		
		,TR-F	Black GRD A		
			CONTINUED...		

612 North Main, Royal Oak, MI 48067 www.iscginc.com
248-399-1600 FX 248-399-1601

692
Terms and Conditions located at the end of document

PROPOSAL

PROPOSAL: 124665

DATE: 02/26/24
PROJECT #: 24-273

PROPOSAL FOR:
WALLED LAKE SCHOOL DISTRICT
850 LADD RD BLDG D
WALLED LAKE MI 48390

INSTALL AT:
WALLED LAKE WESTERN HIGH
600 BECK RD
WALLED LAKE MI 48390

COST CENTER:

SALESPERSON:	CLIENT:	YOUR P/O:	QUOTE VALID
PEGGY CAVERLY	10766		/ /

#	QTY	PRODUCT	DESCRIPTION	SELL	EXTENDED
			Tag 1: A36 Tag 2: HAWORTH		
43	18	TCRQ-3636-L JSNXC4A	Jive,Tbl,Sq,Lam,36"x36",Eb3,Std,Co:none,X,Cstr,29"h,Ptd - A37	268.06	4,825.08
		,H-P3	Patterned Linen Crisp GRD A		
		,HP-3J	Graphite GRD A		
		,TR-J	Graphite GRD A		
			Tag 1: A37 Tag 2: HAWORTH		
44	2	TCRA-2466-L JSNCG7A	Jive,Tbl,Rect,Lam,24"x66",Eb3,Std,Co:none,C - Extruded,Gld,42"h,Ptd - A38	427.10	854.20
		,H-AE	Maple GRD A		
		,HP-AE	Maple GRD A		
		,TR-J	Graphite GRD A		
			Tag 1: A38 Tag 2: HAWORTH		

612 North Main, Royal Oak, MI 48067 www.iscginc.com
248-399-1600 FX 248-399-1601

Terms and Conditions located at the end of document

PROPOSAL

PROPOSAL: 124665

DATE: 02/26/24
PROJECT #: 24-273

PROPOSAL FOR:
WALLED LAKE SCHOOL DISTRICT
850 LADD RD BLDG D
WALLED LAKE MI 48390

INSTALL AT:
WALLED LAKE WESTERN HIGH
600 BECK RD
WALLED LAKE MI 48390

COST CENTER:

SALESPERSON:	CLIENT:	YOUR P/O:	QUOTE VALID
PEGGY CAVERLY	10766		/ /

#	QTY	PRODUCT	DESCRIPTION	SELL	EXTENDED
45	2	TCRQ-3636-L JSNXC4A	Jive,Tbl,Sq,Lam,36"x36",Eb3,Std,Co:none,X,Cstr,29"h,Ptd - A39	268.06	536.12
		,H-AE	Maple GRD A		
		,HP-AE	Maple GRD A		
		,TR-J	Graphite GRD A		
			Tag 1: A39		
			Tag 2: HAWORTH		
46	1	TCRQ-3030-L JSNXC4A	Jive,Tbl,Sq,Lam,30"x30",Eb3,Std,Co:none,X,Cstr,29"h,Ptd - A40	241.42	241.42
		,H-AE	Maple GRD A		
		,HP-AE	Maple GRD A		
		,TR-J	Graphite GRD A		
			Tag 1: A40		
			Tag 2: HAWORTH		
47	3	TCRA-3672-L JSNGG4A	Jive,Tbl,Rect,Lam,36"x72",Eb3,Std,Co:none,Brd,Gld,29"h,Ptd - A42	541.74	1,625.22
		,H-AE	Maple GRD A		
		,HP-AE	Maple GRD A		
		,TR-J	Graphite GRD A		
			Tag 1: A42		
			CONTINUED...		

612 North Main, Royal Oak, MI 48067 www.iscginc.com
248-399-1600 FX 248-399-1601

Terms and Conditions located at the end of document

PROPOSAL

PROPOSAL: 124665

DATE: 02/26/24
PROJECT #: 24-273

PROPOSAL FOR:
WALLED LAKE SCHOOL DISTRICT
850 LADD RD BLDG D
WALLED LAKE MI 48390

INSTALL AT:
WALLED LAKE WESTERN HIGH
600 BECK RD
WALLED LAKE MI 48390

COST CENTER:

SALESPERSON:	CLIENT:	YOUR P/O:	QUOTE VALID
PEGGY CAVERLY	10766		/ /

#	QTY	PRODUCT	DESCRIPTION	SELL	EXTENDED
			Tag 2: HAWORTH		
48	16	SCL-34-0HE	Very Side Enhanced Stool, Bar Height,Faux Lea Seat,Perforated Bk,Armless,Plstc Gld, - A43	358.04	5,728.64
		,ZH-J66	ARC COM INSIGHT GRADE C		
		,TR-FJ	Slate GRD A		
		,TR-F	Black GRD A		
		,TR-MG	Metallic Gunmetal GRD B		
			Tag 1: A43		
			Tag 2: HAWORTH		
49	2	WURA-3072-L JSA	Worksurface, Rect,30Dx72W,Lam,Edgeband,Std Core,Notched - A45A	107.36	214.72
		,H-AE	Maple GRD A		
		,HP-AE	Maple GRD A		
			Tag 1: A45A		
			Tag 2: HAWORTH		

612 North Main, Royal Oak, MI 48067 www.iscginc.com
248-399-1600 FX 248-399-1601

Terms and Conditions located at the end of document

PROPOSAL

PROPOSAL: 124665

DATE: 02/26/24
PROJECT #: 24-273

PROPOSAL FOR:
WALLED LAKE SCHOOL DISTRICT
850 LADD RD BLDG D
WALLED LAKE MI 48390

INSTALL AT:
WALLED LAKE WESTERN HIGH
600 BECK RD
WALLED LAKE MI 48390

COST CENTER:

SALESPERSON:	CLIENT:	YOUR P/O:	QUOTE VALID
PEGGY CAVERLY	10766		/ /

#	QTY	PRODUCT	DESCRIPTION	SELL	EXTENDED
50	2	JPAH-30-SJ	X Series,Pedestal,Attached,B/B/F ,30"D,PtdDrwFrt, Stl Lkrl,J Pull - A45B	157.86	315.72
		,TR-TG	Grout (Textured) GRD A		
		,LR-BP	Chrome GRD A		
			Tag 1: A45B		
			Tag 2: HAWORTH		
51	2	JPAJ-30-SJ	X Series,Pedestal,Attached,F/F,3 0"D,PtdDrwFrt, Stl Lkrl,J Pull - A45B	148.37	296.74
		,TR-TG	Grout (Textured) GRD A		
		,LR-BP	Chrome GRD A		
			Tag 1: A45B		
			Tag 2: HAWORTH		
52	11	WURA-2448-L JSA	Worksurface, Rect,24Dx48W,Lam,Edgeband,Std Core,Notched - A46	68.47	753.17
		,H-AE	Maple GRD A		
		,HP-AE	Maple GRD A		
			Tag 1: A46		
			Tag 2: HAWORTH		

612 North Main, Royal Oak, MI 48067 www.iscginc.com
248-399-1600 FX 248-399-1601

Terms and Conditions located at the end of document

PROPOSAL

PROPOSAL: 124665

DATE: 02/26/24
PROJECT #: 24-273

PROPOSAL FOR:
WALLED LAKE SCHOOL DISTRICT
850 LADD RD BLDG D
WALLED LAKE MI 48390

INSTALL AT:
WALLED LAKE WESTERN HIGH
600 BECK RD
WALLED LAKE MI 48390

COST CENTER:

SALESPERSON:	CLIENT:	YOUR P/O:	QUOTE VALID
PEGGY CAVERLY	10766		/ /

#	QTY	PRODUCT	DESCRIPTION	SELL	EXTENDED
53	11	UUKS-1648-PWL	Adaptable,Upper Storage,48"W,Painted Front,Wall Mount,Hinge,Swing,Locking - A46	238.74	2,626.14
		,TR-TG	Grout (Textured) GRD A		
		,TR-TG	Grout (Textured) GRD A		
		,LR-BP	Chrome GRD A		
			Tag 1: A46		
			Tag 2: HAWORTH		
54	11	KUAF-1648	Tackboard,Wall-Mounted,Universal 16In. X 48In. - A46	46.15	507.65
		(35)	Etch GRD A		
		,35-MA	Marquette GRD A		
			Tag 1: A46		
			Tag 2: HAWORTH		
55	11	JPDH-24-SJLD	X Series,Pedestal,Attached Desk,Box/Box/File,24"D,Ptd Drawer Front,Ptd Lockbar,J Pull,LH,3/4 Mod - A46	151.08	1,661.88
		,TR-TG	Grout (Textured) GRD A		
		,LR-BP	Chrome GRD A		
			Tag 1: A46		
			CONTINUED...		

612 North Main, Royal Oak, MI 48067 www.iscginc.com
248-399-1600 FX 248-399-1601

Terms and Conditions located at the end of document

PROPOSAL

PROPOSAL: 124665

DATE: 02/26/24
PROJECT #: 24-273

PROPOSAL FOR:
WALLED LAKE SCHOOL DISTRICT
850 LADD RD BLDG D
WALLED LAKE MI 48390

INSTALL AT:
WALLED LAKE WESTERN HIGH
600 BECK RD
WALLED LAKE MI 48390

COST CENTER:

SALESPERSON:	CLIENT:	YOUR P/O:	QUOTE VALID
PEGGY CAVERLY	10766		/ /

#	QTY	PRODUCT	DESCRIPTION	SELL	EXTENDED
			Tag 2: HAWORTH		
56	11	JLRD-0236-SJA	X Series,27.5"H x 36"W,Lateral File,File,Ptd Drawer Front,Inset,Ptd Lock Bar,Attached,J Pull,Glides - A46	251.15	2,762.65
		,TR-TG	Grout (Textured) GRD A		
		,LR-BP	Chrome GRD A		
			Tag 1: A46		
			Tag 2: HAWORTH		
57	11	JDAL-3672-JALSDS44	X Series, Corner Wrap Ext, Lam,36X72,Support Stl,Ped,Lh,3/4 Mod,Cable Mgt,24 D - A46	362.76	3,990.36
		,H-AE	Maple GRD A		
		,HP-AE	Maple GRD A		
		,TR-TG	Grout (Textured) GRD A		
		,TR-TG	Grout (Textured) GRD A		
			Tag 1: A46		
			Tag 2: HAWORTH		

612 North Main, Royal Oak, MI 48067 www.iscginc.com
248-399-1600 FX 248-399-1601

Terms and Conditions located at the end of document

PROPOSAL

PROPOSAL: 124665

DATE: 02/26/24
PROJECT #: 24-273

PROPOSAL FOR:
WALLED LAKE SCHOOL DISTRICT
850 LADD RD BLDG D
WALLED LAKE MI 48390

INSTALL AT:
WALLED LAKE WESTERN HIGH
600 BECK RD
WALLED LAKE MI 48390

COST CENTER:

SALESPERSON:	CLIENT:	YOUR P/O:	QUOTE VALID
PEGGY CAVERLY	10766		/ /

#	QTY	PRODUCT	DESCRIPTION	SELL	EXTENDED
58	11	ZUBF-0000-PN	Flush Mount Plate - A46 Tag 1: A46 Tag 2: HAWORTH	4.08	44.88
59	2	WURA-3072-LJSA ,H-AE ,HP-AE	Worksurface, Rect,30Dx72W,Lam,Edgeband,Std Core,Notched - A47 Maple GRD A Maple GRD A Tag 1: A47 Tag 2: HAWORTH	107.36	214.72
60	4	ZUFJ-0101-PNFG ,TR-TG	Compose,Single Support Leg - A47 Grout (Textured) GRD A Tag 1: A47 Tag 2: HAWORTH	31.93	127.72
61	2	JPAH-30-SJ ,TR-TG ,LR-BP	X Series,Pedestal,Attached,B/B/F ,30"D,PtdDrwFrt, Stl Lkrl,J Pull - A47 Grout (Textured) GRD A Chrome GRD A CONTINUED...	157.86	315.72

612 North Main, Royal Oak, MI 48067 www.iscginc.com
248-399-1600 FX 248-399-1601

Terms and Conditions located at the end of document

PROPOSAL

PROPOSAL: 124665

DATE: 02/26/24
PROJECT #: 24-273

PROPOSAL FOR:
WALLED LAKE SCHOOL DISTRICT
850 LADD RD BLDG D
WALLED LAKE MI 48390

INSTALL AT:
WALLED LAKE WESTERN HIGH
600 BECK RD
WALLED LAKE MI 48390

COST CENTER:

SALESPERSON:	CLIENT:	YOUR P/O:	QUOTE VALID
PEGGY CAVERLY	10766		/ /

#	QTY	PRODUCT	DESCRIPTION	SELL	EXTENDED
			Tag 1: A47 Tag 2: HAWORTH		
62	4	JLPD-0230-SJ	X Series,27.5"H x 30"W,Lateral File,File,Ptd Drawer Front,Proud,Ptd Lock Bar,Freestanding,J Pull,Glides - A47	246.33	985.32
		,TR-TG	Grout (Textured) GRD A		
		,LR-BP	Chrome GRD A		
			Tag 1: A47 Tag 2: HAWORTH		
63	2	TS00-21DY	Adaptable,Laminate,Modesty Panel,20 Hx72 W,SPC - A47	236.59	473.18
		,H-AE	MAPLE GRADE A		
		,HP-AE	MAPLE GRADE A		
			Tag 1: A47 Tag 2: HAWORTH		
64	1	WURA-2460-LJSA	Worksurface, Rect,24Dx60W,Lam,Edgeband,Std Core,Notched - A49	80.43	80.43
			CONTINUED...		

612 North Main, Royal Oak, MI 48067 www.iscginc.com
248-399-1600 FX 248-399-1601

Terms and Conditions located at the end of document

PROPOSAL

PROPOSAL: 124665

DATE: 02/26/24
PROJECT #: 24-273

PROPOSAL FOR:
WALLED LAKE SCHOOL DISTRICT
850 LADD RD BLDG D
WALLED LAKE MI 48390

INSTALL AT:
WALLED LAKE WESTERN HIGH
600 BECK RD
WALLED LAKE MI 48390

COST CENTER:

SALESPERSON:	CLIENT:	YOUR P/O:	QUOTE VALID
PEGGY CAVERLY	10766		/ /

#	QTY	PRODUCT	DESCRIPTION	SELL	EXTENDED
		,H-AE	Maple GRD A		
		,HP-AE	Maple GRD A		
			Tag 1: A49		
			Tag 2: HAWORTH		
65	1	WURA-3072-L JSA	Worksurface, Rect,30Dx72W,Lam,Edgeband,Std Core,Notched - A49	107.36	107.36
		,H-AE	Maple GRD A		
		,HP-AE	Maple GRD A		
			Tag 1: A49		
			Tag 2: HAWORTH		
66	1	UUKS-1660-P WL	Adaptable,Upper Storage,60"W,Painted Front,Wall Mount,Hinge,Swing,Locking - A49	281.29	281.29
		,TR-TG	Grout (Textured) GRD A		
		,TR-TG	Grout (Textured) GRD A		
		,LR-BP	Chrome GRD A		
			Tag 1: A49		
			Tag 2: HAWORTH		

612 North Main, Royal Oak, MI 48067 www.iscginc.com
248-399-1600 FX 248-399-1601

Terms and Conditions located at the end of document

PROPOSAL

PROPOSAL: 124665

DATE: 02/26/24
PROJECT #: 24-273

PROPOSAL FOR:
WALLED LAKE SCHOOL DISTRICT
850 LADD RD BLDG D
WALLED LAKE MI 48390

INSTALL AT:
WALLED LAKE WESTERN HIGH
600 BECK RD
WALLED LAKE MI 48390

COST CENTER:

SALESPERSON:	CLIENT:	YOUR P/O:	QUOTE VALID
PEGGY CAVERLY	10766		/ /

#	QTY	PRODUCT	DESCRIPTION	SELL	EXTENDED
67	1	KUAF-1660	Tackboard,Wall-Mounted,Universal 16In. X 60In. - A49	50.02	50.02
		(35)	Etch GRD A		
		,35-MA	Marquette GRD A		
			Tag 1: A49		
			Tag 2: HAWORTH		
68	1	JPAH-24-SJ	X Series,Pedestal,Attached,B/B/F,24"D,PtdDrwFrt, Stl Lkrl,J Pull - A49	151.08	151.08
		,TR-TG	Grout (Textured) GRD A		
		,LR-BP	Chrome GRD A		
			Tag 1: A49		
			Tag 2: HAWORTH		
69	1	JPAJ-30-SJ	X Series,Pedestal,Attached,F/F,30"D,PtdDrwFrt, Stl Lkrl,J Pull - A49	148.37	148.37
		,TR-TG	Grout (Textured) GRD A		
		,LR-BP	Chrome GRD A		
			Tag 1: A49		
			Tag 2: HAWORTH		

612 North Main, Royal Oak, MI 48067 www.iscginc.com
248-399-1600 FX 248-399-1601

Terms and Conditions located at the end of document

PROPOSAL

PROPOSAL: 124665

DATE: 02/26/24
PROJECT #: 24-273

PROPOSAL FOR:
WALLED LAKE SCHOOL DISTRICT
850 LADD RD BLDG D
WALLED LAKE MI 48390

INSTALL AT:
WALLED LAKE WESTERN HIGH
600 BECK RD
WALLED LAKE MI 48390

COST CENTER:

SALESPERSON:	CLIENT:	YOUR P/O:	QUOTE VALID
PEGGY CAVERLY	10766		/ /

#	QTY	PRODUCT	DESCRIPTION	SELL	EXTENDED
70	2	VZFF-4236-N NNBNR	Compose, Frm,42Hx36W,Bs NoPwr,NoBs/BsTrm,No Blt Pwr,Std - A49	48.98	97.96
		,TR-TG	Grout (Textured) GRD A		
		,TR-TG	Grout (Textured) GRD A		
			Tag 1: A49		
			Tag 2: HAWORTH		
71	2	VZTI-3236-F NN	Compose,Single Tile,32In.HX36In.W,Fabric/Tackable,Std Core,No Tech - A49	36.40	72.80
		(35)	Etch GRD A		
		,35-MA	Marquette GRD A		
			Tag 1: A49		
			Tag 2: HAWORTH		
72	2	VZTI-4036-F NN	Compose,Single Tile,40In.HX36In.W,Fabric/Tackable,Std Core,No Tech	43.15	86.30
		(35)	Etch GRD A		
		,35-MA	Marquette GRD A		
			Tag 1: A49		
			Tag 2: HAWORTH		

612 North Main, Royal Oak, MI 48067 www.iscginc.com
248-399-1600 FX 248-399-1601

Terms and Conditions located at the end of document

PROPOSAL

PROPOSAL: 124665

DATE: 02/26/24
PROJECT #: 24-273

PROPOSAL FOR:
WALLED LAKE SCHOOL DISTRICT
850 LADD RD BLDG D
WALLED LAKE MI 48390

INSTALL AT:
WALLED LAKE WESTERN HIGH
600 BECK RD
WALLED LAKE MI 48390

COST CENTER:

SALESPERSON:	CLIENT:	YOUR P/O:	QUOTE VALID
PEGGY CAVERLY	10766		/ /

#	QTY	PRODUCT	DESCRIPTION	SELL	EXTENDED
73	1	VZCE-4200-H ,TR-TG	Compose,Panel Trim,End-Of-Run 42In.H, Steel - A49 Grout (Textured) GRD A Tag 1: A49 Tag 2: HAWORTH	12.42	12.42
74	1	VZCW-0000-P	Compose,Wall Mount,Fits All Heights - A49 Tag 1: A49 Tag 2: HAWORTH	18.14	18.14
75	1	VZCC-0072-HS ,TR-TG	Compose,Top Trim 72In.W,Stl, Pnl Frame - A49 Grout (Textured) GRD A Tag 1: A49 Tag 2: HAWORTH	23.72	23.72
76	1	WUTS-1272-LJSC ,H-AE ,HP-AE	Worksurface,Rect Countertop,12Dx72W,Lam,Edgeband,Std Core,No Cbl Mgt - A49 Maple GRD A Maple GRD A Tag 1: A49 Tag 2: HAWORTH	81.01	81.01

612 North Main, Royal Oak, MI 48067 www.iscginc.com
248-399-1600 FX 248-399-1601

Terms and Conditions located at the end of document

PROPOSAL

PROPOSAL: 124665

DATE: 02/26/24
PROJECT #: 24-273

PROPOSAL FOR:
WALLED LAKE SCHOOL DISTRICT
850 LADD RD BLDG D
WALLED LAKE MI 48390

INSTALL AT:
WALLED LAKE WESTERN HIGH
600 BECK RD
WALLED LAKE MI 48390

COST CENTER:

SALESPERSON:	CLIENT:	YOUR P/O:	QUOTE VALID
PEGGY CAVERLY	10766		/ /

#	QTY	PRODUCT	DESCRIPTION	SELL	EXTENDED
77	2	ZZBT-0000-PNH ,TR-TG	Compose, Counter Top, Bkt, Steel Top Cap - A49 Grout (Textured) GRD A Tag 1: A49 Tag 2: HAWORTH	17.26	34.52
78	1	ZZBD-1600-PP	Compose, Cntlvr Brkt,16In.D,Bh - A49 Tag 1: A49 Tag 2: HAWORTH	18.57	18.57
79	2	ZUBF-0000-PN	Flush Mount Plate - A49 Tag 1: A49 Tag 2: HAWORTH	4.08	8.16
80	1	WURD-3072-LJSC ,H-AE ,HP-AE	Worksurface,D-Shape Convergent,30Wx72L,Lam,Edgeband,Std Core,No Cbl Mgt - A50 Maple GRD A Maple GRD A Tag 1: A50 Tag 2: HAWORTH	118.25	118.25

612 North Main, Royal Oak, MI 48067 www.iscginc.com
248-399-1600 FX 248-399-1601

Terms and Conditions located at the end of document

PROPOSAL

PROPOSAL: 124665

DATE: 02/26/24
PROJECT #: 24-273

PROPOSAL FOR:
WALLED LAKE SCHOOL DISTRICT
850 LADD RD BLDG D
WALLED LAKE MI 48390

INSTALL AT:
WALLED LAKE WESTERN HIGH
600 BECK RD
WALLED LAKE MI 48390

COST CENTER:

SALESPERSON:	CLIENT:	YOUR P/O:	QUOTE VALID
PEGGY CAVERLY	10766		/ /

#	QTY	PRODUCT	DESCRIPTION	SELL	EXTENDED
81	1	WURA-2454-L JSA	Worksurface, Rect,24Dx54W,Lam,Edgeband,Std Core,Notched - A50	74.45	74.45
		,H-AE	Maple GRD A		
		,HP-AE	Maple GRD A		
			Tag 1: A50		
			Tag 2: HAWORTH		
82	1	UUKS-1654-P WL	Adaptable,Upper Storage,54"W,Painted Front,Wall Mount,Hinge,Swing,Locking - A50	258.46	258.46
		,TR-TG	Grout (Textured) GRD A		
		,TR-TG	Grout (Textured) GRD A		
		,LR-BP	Chrome GRD A		
			Tag 1: A50		
			Tag 2: HAWORTH		
83	1	KUAF-1654	Tackboard,Wall-Mounted,Universal 16In. X 54In. - A50	48.09	48.09
		(35)	Etch GRD A		
		,35-MA	Marquette GRD A		
			Tag 1: A50		
			Tag 2: HAWORTH		

612 North Main, Royal Oak, MI 48067 www.iscginc.com
248-399-1600 FX 248-399-1601

Terms and Conditions located at the end of document

PROPOSAL

PROPOSAL: 124665

DATE: 02/26/24
PROJECT #: 24-273

PROPOSAL FOR:
WALLED LAKE SCHOOL DISTRICT
850 LADD RD BLDG D
WALLED LAKE MI 48390

INSTALL AT:
WALLED LAKE WESTERN HIGH
600 BECK RD
WALLED LAKE MI 48390

COST CENTER:

SALESPERSON:	CLIENT:	YOUR P/O:	QUOTE VALID
PEGGY CAVERLY	10766		/ /

#	QTY	PRODUCT	DESCRIPTION	SELL	EXTENDED
84	2	JPAH-24-SJ	X Series,Pedestal,Attached,B/B/F ,24"D,PtdDrwFrt, Stl Lkrl,J Pull - A50	151.08	302.16
		,TR-TG	Grout (Textured) GRD A		
		,LR-BP	Chrome GRD A		
			Tag 1: A50		
			Tag 2: HAWORTH		
85	3	JLPD-0236-SJ	X Series,27.5"H x 36"W,Lateral File,File,Ptd Drawer Front,Proud,Ptd Lock Bar,Freestanding,J Pull,Glides - A50	288.85	866.55
		,TR-TG	Grout (Textured) GRD A		
		,LR-BP	Chrome GRD A		
			Tag 1: A50		
			Tag 2: HAWORTH		
86	1	WUCC-0004	Casegoods, Convergent Support Column - A50	49.51	49.51
		,TR-TG	Grout (Textured) GRD A		
			Tag 1: A50		
			Tag 2: HAWORTH		

612 North Main, Royal Oak, MI 48067 www.iscginc.com
248-399-1600 FX 248-399-1601

Terms and Conditions located at the end of document

PROPOSAL

PROPOSAL: 124665

DATE: 02/26/24
PROJECT #: 24-273

PROPOSAL FOR:
WALLED LAKE SCHOOL DISTRICT
850 LADD RD BLDG D
WALLED LAKE MI 48390

INSTALL AT:
WALLED LAKE WESTERN HIGH
600 BECK RD
WALLED LAKE MI 48390

COST CENTER:

SALESPERSON:	CLIENT:	YOUR P/O:	QUOTE VALID
PEGGY CAVERLY	10766		/ /

#	QTY	PRODUCT	DESCRIPTION	SELL	EXTENDED
87	1	UXAG-0002	Casegoods, Grommet - A50	13.99	13.99
		,LR-BL	Black GRD A		
			Tag 1: A50		
			Tag 2: HAWORTH		
88	1	WURA-24A8-L JSC	Worksurface,Rect,24Dx108W,Lam, Edgeband,Std Core,No Cbl Mgt - A50	128.27	128.27
		,H-AE	Maple GRD A		
		,HP-AE	Maple GRD A		
			Tag 1: A50		
			Tag 2: HAWORTH		
89	1	TS00-5Y1T	Adaptable,Laminate,Modesty Panel,20 Hx57 W,SPC - A50	186.12	186.12
		,H-AE	MAPLE GRADE A		
		,HP-AE	MAPLE GRADE A		
			Tag 1: A50		
			Tag 2: HAWORTH		
90	1	TS00-37GJ	Worksurface Support Panel,30In.W,Lam,3mm Edgeband Top,Freestanding,SPC - A50	73.36	73.36
		,H-AE	Maple GRD A		
		,HP-AE	Maple GRD A		
			CONTINUED...		

612 North Main, Royal Oak, MI 48067 www.iscginc.com
248-399-1600 FX 248-399-1601

Terms and Conditions located at the end of document

PROPOSAL

PROPOSAL: 124665

DATE: 02/26/24
PROJECT #: 24-273

PROPOSAL FOR:
WALLED LAKE SCHOOL DISTRICT
850 LADD RD BLDG D
WALLED LAKE MI 48390

INSTALL AT:
WALLED LAKE WESTERN HIGH
600 BECK RD
WALLED LAKE MI 48390

COST CENTER:

SALESPERSON:	CLIENT:	YOUR P/O:	QUOTE VALID
PEGGY CAVERLY	10766		/ /

#	QTY	PRODUCT	DESCRIPTION	SELL	EXTENDED
			Tag 1: A50 Tag 2: HAWORTH		
91	2	ZUBF-0000-PN	Flush Mount Plate - A50 Tag 1: A50 Tag 2: HAWORTH	4.08	8.16
92	2	HWMK-1	Master Key, Hw Series Tag 1: HAWORTH Tag 2: HAWORTH	3.69	7.38
93	4	WUAW-1500-PNH	Worksurface, Horiz Wire Manager Tag 1: HAWORTH Tag 2: HAWORTH	29.00	116.00
94	70	24-547-003	Ergotron, LearnFit Sit-Stand Desk - H1 Tag 1: H1 CONTINUED...	312.76	21,893.20

612 North Main, Royal Oak, MI 48067 www.iscginc.com
248-399-1600 FX 248-399-1601

Terms and Conditions located at the end of document

PROPOSAL

PROPOSAL: 124665

DATE: 02/26/24
PROJECT #: 24-273

PROPOSAL FOR:
WALLED LAKE SCHOOL DISTRICT
850 LADD RD BLDG D
WALLED LAKE MI 48390

INSTALL AT:
WALLED LAKE WESTERN HIGH
600 BECK RD
WALLED LAKE MI 48390

COST CENTER:

SALESPERSON:	CLIENT:	YOUR P/O:	QUOTE VALID
PEGGY CAVERLY	10766		/ /

#	QTY	PRODUCT	DESCRIPTION	SELL	EXTENDED
			Tag 2: ERGOTRON		
95	70	97-926-064	Ergotron, LearnFit, Storage Bin, Dark Grey - H1	31.36	2,195.20
			Tag 1: H1 Tag 2: ERGOTRON		
96	1	LABOR	LABOR TO RECEIVE, DELIVER AND INSTALLERGOTRON PRODUCT	6,430.00	6,430.00
		*	NORMAL BUSINESS HOURS		
		*	NON-UNION LABOR		
			Tag 1: P6110 Tag 2: ERGOTRON		
97	1	DESIGN	4% DESIGN FEE PER MIDEAL CONTRACT	4,559.95	4,559.95
			Tag 1: HAWORTH Tag 2: HAWORTH		

612 North Main, Royal Oak, MI 48067 www.iscginc.com
248-399-1600 FX 248-399-1601

Terms and Conditions located at the end of document

PROPOSAL

PROPOSAL: 124665

DATE: 02/26/24
PROJECT #: 24-273

PROPOSAL FOR:
WALLED LAKE SCHOOL DISTRICT
850 LADD RD BLDG D
WALLED LAKE MI 48390

INSTALL AT:
WALLED LAKE WESTERN HIGH
600 BECK RD
WALLED LAKE MI 48390

COST CENTER:

SALESPERSON:	CLIENT:	YOUR P/O:	QUOTE VALID
PEGGY CAVERLY	10766		/ /

#	QTY	PRODUCT	DESCRIPTION	SELL	EXTENDED
98	1	FREIGHT	HAWORTH CONTRACTUAL FREIGHT	1,250.00	1,250.00
			Tag 1: HAWORTH Tag 2: HAWORTH		
99	1	LABOR	LABOR TO RECEIVE, DELIVER AND INSTALL PER MIDEAL OPEN OFFICE CONTRACT	34,684.00	34,684.00
		*	NORMAL BUSINESS HOURS		
		*	NON-UNION LABOR		
			Tag 1: P6110 Tag 2: HAWORTH		
100	1	LABOR	LABOR TO RECEIVE, DELIVER AND INSTALL PER MIDEAL SEATING CONTRACT	3,791.00	3,791.00
		*	NORMAL BUSINESS HOURS		
		*	NON-UNION LABOR		
			Tag 1: P6110 Tag 2: HAWORTH		
			NOTE:		
		*	ALL OFFICES ARE TO BE KEYED ALIKE		
		*	WITH THE EXCEPTION OF THE		
		*	BOOKEEPER AND PRINCIPAL OFFICE		
			CONTINUED...		

612 North Main, Royal Oak, MI 48067 www.iscginc.com
248-399-1600 FX 248-399-1601

Terms and Conditions located at the end of document

PROPOSAL

PROPOSAL: 124665

DATE: 02/26/24
PROJECT #: 24-273

PROPOSAL FOR:
WALLED LAKE SCHOOL DISTRICT
850 LADD RD BLDG D
WALLED LAKE MI 48390

INSTALL AT:
WALLED LAKE WESTERN HIGH
600 BECK RD
WALLED LAKE MI 48390

COST CENTER:

SALESPERSON:	CLIENT:	YOUR P/O:	QUOTE VALID
PEGGY CAVERLY	10766		/ /

#	QTY	PRODUCT	DESCRIPTION	SELL	EXTENDED
		*	(P135/P132) WHICH ARE TO BE KEYED		
		*	UNIQUELY FROM ALL OTHER SPACES IN		
		*	BUILDING. ALL CLASSROOM STORAGE,		
		*	BUILDING WIDE, TO BE KEYED ALIKE.		
			NOTE:		
		*	NEED TO AUDIT PEDS AND DESK FOR		
		*	HANDEDNESS		

Thank you for the opportunity to quote on your requirements.
Quote valid until March 15th, 2024.
DEPOSIT REQUIRED 164,515.00

SUBTOTAL....: 329,029.71

ACCEPTED BY_____
DATE ACCEPTED_____

==========
TOTAL.....: 329,029.71

612 North Main, Royal Oak, MI 48067 www.iscginc.com
248-399-1600 FX 248-399-1601

Terms and Conditions located at the end of document

TERMS AND CONDITIONS

1. This Proposal is not a binding order unless signed by an authorized representative of the Buyer and accepted by a Manager at INTERIOR SYSTEMS CONTRACT GROUP INC. (“ISCG”).

2. If requested by ISCG, the Buyer agrees to provide reasonable financial information necessary to approve credit. ISCG reserves the right to modify the terms of this Proposal, including deposit requirement, based on the information obtained.

3. The Buyer warrants that any financial information provided to ISCG is true and correct.

4. Product purchased on this Proposal is not cancelable or returnable.

5. All imposed tariffs assessed after order placement, and applicable sales and use taxes will be added at the time of invoicing and are the responsibility of the Buyer.

6. The Buyer agrees to ISCG’s NET 30 payment terms. Payment in full is required on all delivered product. Payment for incorrect, or damaged product, may be withheld until issue is resolved or product replacement is delivered. Should Buyer be unable to accept delivery when product is available, Buyer agrees to be invoiced and ISCG will warehouse product for 30 days at no charge.

7. In the event of construction delays, or other causes not within ISCG’s control, force postponement of the delivery and/or installation beyond 30 days, the products will be stored until installation can take place. The products will be considered accepted by the Buyer for purposes of invoicing and payment. The Buyer agrees to pay any reasonable storage charges incurred.

8. In the case of partial deliveries, the Buyer will accept invoice for all products delivered.

9. Delivery and installation will be made during normal business hours utilizing non-union labor. Buyer agrees to pay any additional charges resulting from overtime work, and/or union labor, performed at the Buyer’s request.

10. Interest will be charged at the higher of 18% per annum, or the maximum rate permitted by law, on all past due amounts.

11. Buyer grants ISCG a security interest in the products described in this Proposal until full payment has been received. Buyer agrees to keep product free and clear of all claims and liens until ISCG has been paid in full.

12. ISCG is authorized to file a UCC-1 to further protect its security interest in any unpaid products.

13. Buyer understands and agrees that ISCG is not responsible for a manufacturer’s inability to meet their estimated or expected ship dates. There is no offset, or other price reduction, due to a manufacturer delay.

14. Buyer must provide a free and clear job site during the installation. Elevator service and adequate facilities for offloading, staging, moving, and handling of products must also be provided by the Buyer and without charge to ISCG. The Buyer is responsible for securing all necessary building permits.

15. Buyer is responsible for any damage to, or loss of, products after delivery. Until ISCG has been paid in full, Buyer shall maintain a policy of fire, and extended coverage insurance, on the full value of all products with loss payable to ISCG.

16. ISCG assigns all rights derived from the manufacturer’s warranties to Buyer to the extent such rights are assignable. There are no other warranties, or extended warranties, provided as part of this Proposal.

17. Any controversy or claim arising out of, or relating to, this Proposal and Terms and/or Conditions, or any breach thereof, shall be settled in accordance with the Rules of the American Arbitration Association and judgment upon the award may be entered in any court.

18. Buyer agrees to pay ISCG’s attorney’s fee and all other costs incurred in the enforcement of these Terms and Conditions.

19. The use of VISA, MasterCard or American Express for deposits and/or invoice payments, above $2,000, will be assessed an additional fee equal to 2.0% of the amount charged.

20. The Proposal and Terms and Conditions represent the entire Agreement between Buyer and ISCG and may not be changed without ISCG Management’s written authorization. 12/14/18



QUOTATION: 24ddw-661562/C

Walled Lake Consolidated School District: Western High - Feb 14

CREATED 1/9/2024 | REVISED 2/21/2024 | Valid Through 3/9/2024

QUOTATION

Walled Lake Consolidated School District: Western High - Feb 14

KI is pleased to present the enclosed quotation. The following items are included:

- Quote
- Summary
- Itemized Quote
- Detailed PO requirements
- Product Options

Quote Number: 24ddw-661562/C

CREATED 1/9/2024 | REVISED 2/21/2024 **| Valid Through 3/9/2024**

PRODUCT TOTALS	$402,640.70
See Quote Detail Summary	$0.00
GRAND TOTAL	**$402,640.70**

Contract Information:
OT0043795B Sourcewell Delivered & Installed

Requested Delivery Date: To be Determined

Sold To
Walled Lake Consolidated School District
Atn Accts Payable 850 Ladd Rd, Bldg D
Walled Lake, MI 48390
P. (248) 956-3060 F. (248) 956-3078
Customer # 36918

End User
Walled Lake Consolidated School District
Atn Accts Payable 850 Ladd Rd, Bldg D
Walled Lake, MI 48390
P. (248) 956-3060 F. (248) 956-3078

Ship To
To be Determined

Installation
The Interior Group
2195 S Milford Rd Suite E
Milford, MI 48381
P. 248.714.5756 F. 248.714.5791
Vendor # 15336

Sales Team:

Tiffani Caputo
Sales Specialist
tiffani.caputo@ki.com
614-374-1796

Chris Halatek
Dealer Rep
chris.halatek@ki.com
248-408-0978

Daryl Wendt
Inside Sales
daryl.wendt@ki.com
(877) 639-0643



Client Notes:
Delivered & Installed

QUOTATION

CREATED	**1/9/2024**
VALID THROUGH	**3/9/2024**
Prepared By	Chris Halatek
Quote Filename	Walled Lake Consolidated School District: Western High - Feb 14 - 24ddw-661562/C

Line	Model		Qty.	Sell Price	Extended Total	TBD Options
1.1	**IWC18**	Intellect Wave Cantilever Chair,Large	693	$93.50	**$64,795.50**	
		Intellect Wave Frame Color: Blue Grey /GR Shell Color: No Fire Retardant /NFR Shell NFR: Ultra Blue /PUB Glide Option: Nylon glides /NG Carton Code Option: Racked /RCK **MK: B1** **Price Description: Delivered/Open Market** **Lead Time: 2 - 4 Weeks; Ships from GREEN BAY, WI** **Please Note: Leadtime calculated on 2/21/2024 and is subject to change.**				
1.2	**IWCS24**	Intellect Wave 24" High Cafe Stool,Large Polypropylene	548	$226.60	**$124,176.80**	
		Glide Option: Nylon glides /NG Intellect Wave Frame Color: Blue Grey /GR Shell Color: No Fire Retardant /NFR Shell NFR: Ultra Blue /PUB **MK: B2** **Price Description: Delivered/Open Market** **Lead Time: 2 - 4 Weeks; Ships from GREEN BAY, WI** **Please Note: Leadtime calculated on 2/21/2024 and is subject to change.**				
1.3	**RTEAA2460-74P**	Ruckus,Fixed Height Activity Table 29",Rectangle(Round Corner),1-1/4"Top,74P Edge,24x60"	84	$337.70	**$28,366.80**	
		Edge Color: Blue Grey edge /EGR Laminate Color: KI Laminates Standard KI Laminates: CRISP LINEN 4942-38 /LRI Base Finish: Blue Grey /GR Caster/Glides: Casters /CCC **MK: B3** **Price Description: Delivered/Open Market** **Lead Time: 3 - 5 Weeks; Ships from BONDUEL, WI** **Please Note: Leadtime calculated on 2/21/2024 and is subject to change.**				
1.4	**RTEFA3660-74P**	Ruckus,Sit/Stand Height Adjustable Activity Table 29 to 42",Rectangle(Round Corner),1-1/4"Top,74P Edge,36x60"	114	$504.35	**$57,495.90**	
		Edge Color: Blue Grey edge /EGR Laminate Color: KI Laminates Standard KI Laminates: CRISP LINEN 4942-38 /LRI Base Finish: Blue Grey /GR Caster/Glides: Casters /CCC **MK: B4 (to be set at 36")** **Price Description: Delivered/Open Market** **Lead Time: 3 - 5 Weeks; Ships from BONDUEL, WI** **Please Note: Leadtime calculated on 2/21/2024 and is subject to change.**				
1.5	**PIFR3060T-74P**	Pirouette,Fixed Training,Rectangular,30x60",74P Edge	88	$601.15	**$52,901.20**	
		Edge Color: Blue Grey edge /EGR Grommet/Power Option: No grommets, power, wire management/No cutouts /NNN Laminate: KI Laminates Standard KI Laminates: CRISP LINEN 4942-38 /LRI Leg Finish: Blue Grey /GR Casters/Glides: 4 black casters w/silver hub (2 locking) /4EC Modesty Panel: No modesty panel /NMP **MK: B5a** **Price Description: Delivered/Open Market** **Lead Time: 3 - 5 Weeks; Ships from BONDUEL, WI** **Please Note: Leadtime calculated on 2/21/2024 and is subject to change.**				

CREATED 1/9/2024
VALID THROUGH 3/9/2024
Prepared By Chris Halatek
Quote Filename Walled Lake Consolidated School District: Western High - Feb 14 - 24ddw-661562/C

Line	Model		Qty.	Sell Price	Extended Total	TBD Options
1.6	**PIFR3060T-74P**	Pirouette,Fixed Training,Rectangular,30x60",74P Edge	20	$601.15	**$12,023.00**	
		Edge Color: Blue Grey edge /EGR Grommet/Power Option: No grommets, power, wire management/No cutouts /NNN Laminate: KI Laminates Standard KI Laminates: CRISP LINEN 4942-38 /LRI Leg Finish: Blue Grey /GR Casters/Glides: 4 black casters w/silver hub (2 locking) /4EC Modesty Panel: No modesty panel /NMP **MK: B5b** **Price Description: Delivered/Open Market** **Lead Time: 3 - 5 Weeks; Ships from BONDUEL, WI** **Please Note: Leadtime calculated on 2/21/2024 and is subject to change.**				
1.7	**PIFR3060T-74P**	Pirouette,Fixed Training,Rectangular,30x60",74P Edge	3	$601.15	**$1,803.45**	
		Edge Color: Kensington Maple edge /EKM Grommet/Power Option: No grommets, power, wire management/No cutouts /NNN Laminate: KI Laminates Standard KI Laminates: KENSINGTON MAPLE 10776-60 /LKM Leg Finish: Blue Grey /GR Casters/Glides: 4 black casters w/silver hub (2 locking) /4EC Modesty Panel: No modesty panel /NMP **MK: B5c** **Price Description: Delivered/Open Market** **Lead Time: 3 - 5 Weeks; Ships from BONDUEL, WI** **Please Note: Leadtime calculated on 2/21/2024 and is subject to change.**				
1.8	**PIFR2460T-74P**	Pirouette,Fixed Training,Rectangular,24x60",74P Edge	10	$567.60	**$5,676.00**	
		Edge Color: Blue Grey edge /EGR Grommet/Power Option: No grommets, power, wire management/No cutouts /NNN Laminate: KI Laminates Standard KI Laminates: CRISP LINEN 4942-38 /LRI Leg Finish: Blue Grey /GR Casters/Glides: 4 black casters w/silver hub (2 locking) /4EC Modesty Panel: No modesty panel /NMP **MK: B6** **Price Description: Delivered/Open Market** **Lead Time: 3 - 5 Weeks; Ships from BONDUEL, WI** **Please Note: Leadtime calculated on 2/21/2024 and is subject to change.**				
1.9	**PIFR2454T-74P**	Pirouette,Fixed Training,Rectangular,24x54",74P Edge	1	$537.35	**$537.35**	
		Edge Color: Kensington Maple edge /EKM Grommet/Power Option: No grommets, power, wire management/No cutouts /NNN Laminate: KI Laminates Standard KI Laminates: KENSINGTON MAPLE 10776-60 /LKM Leg Finish: Blue Grey /GR Casters/Glides: 4 black casters w/silver hub (2 locking) /4EC Modesty Panel: No modesty panel /NMP **MK: B7** **Price Description: Delivered/Open Market** **Lead Time: 3 - 5 Weeks; Ships from BONDUEL, WI** **Please Note: Leadtime calculated on 2/21/2024 and is subject to change.**				

QUOTATION

CREATED	**1/9/2024**
VALID THROUGH	**3/9/2024**
Prepared By	Chris Halatek
Quote Filename	Walled Lake Consolidated School District: Western High - Feb 14 - 24ddw-661562/C

Line	Model		Qty.	Sell Price	Extended Total	TBD Options
1.10	**PIFR3672T-74P**	Pirouette,Fixed Training,Rectangular,36x72",74P Edge	4	$726.00	**$2,904.00**	
		Grommet/Power Option: No grommets, power, wire management/No cutouts /NNN Edge Color: Kensington Maple edge /EKM Laminate: KI Laminates Standard KI Laminates: KENSINGTON MAPLE 10776-60 /LKM Leg Finish: Blue Grey /GR Casters/Glides: 4 black casters w/silver hub (2 locking) /4EC Modesty Panel: No modesty panel /NMP **MK: B8a** **Price Description: Delivered/Open Market** **Lead Time: 3 - 5 Weeks; Ships from BONDUEL, WI** **Please Note: Leadtime calculated on 2/21/2024 and is subject to change.**				
1.11	**PIFR3072C-74P**	Pirouette,Fixed Collaborative,Rectangular,30x72",74P Edge	6	$657.25	**$3,943.50**	
		Edge Color: Blue Grey edge /EGR Laminate: KI Laminates Standard KI Laminates: CRISP LINEN 4942-38 /LRI Leg Finish: Blue Grey /GR Casters/Glides: 4 black casters w/silver hub (2 locking) /4EC Modesty Panel: No modesty panel /NMP Grommet/Power Option: No grommets, power, wire management/No cutouts /NNN **MK: B9** **Price Description: Delivered/Open Market** **Lead Time: 3 - 5 Weeks; Ships from BONDUEL, WI** **Please Note: Leadtime calculated on 2/21/2024 and is subject to change.**				
1.12	**IWS**	Intellect Wave Task Stool,Large,Polypropylene	8	$200.75	**$1,606.00**	
		Base Option: Hard floor casters /S Shell Color: No Fire Retardant /NFR Shell NFR: Black /PBL **MK: B10** **Price Description: Delivered/Open Market** **Lead Time: 2 - 4 Weeks; Ships from GREEN BAY, WI** **Please Note: Leadtime calculated on 2/21/2024 and is subject to change.**				
1.13	**SLNAP**	Strive Four-Leg Armless Chair,Poly	15	$139.70	**$2,095.50**	
		Frame Color: Blue Grey /GR Poly Seat & Back Color: No Fire Retardant /NFR Poly Seat & Back Color: Ultra Blue /PUB Glide Option: Plastic glides /P **MK: B11** **Price Description: Delivered/Open Market** **Lead Time: 3 - 5 Weeks; Ships from GREEN BAY, WI** **Please Note: Leadtime calculated on 2/21/2024 and is subject to change.**				
1.14	**SWSNA**	Strive High Density Armless Stool,Poly	4	$205.70	**$822.80**	
		Seat Height: 24" Seat Height /24 Frame Color: Blue Grey /GR Glide Option: Polycarbonate glides /H Poly Seat & Back Color: No Fire Retardant /NFR Poly Seat & Back Color: Ultra Blue /PUB **MK: B12** **Price Description: Delivered/Open Market** **Lead Time: 3 - 5 Weeks; Ships from GREEN BAY, WI** **Please Note: Leadtime calculated on 2/21/2024 and is subject to change.**				

QUOTATION

CREATED	**1/9/2024**
VALID THROUGH	**3/9/2024**
Prepared By	Chris Halatek
Quote Filename	Walled Lake Consolidated School District: Western High - Feb 14 - 24ddw-661562/C

Line	Model		Qty.	Sell Price	Extended Total	TBD Options
1.15	**RKWB2218**	Ruckus,Medium Whiteboard 22x18"	300	$85.25	**$25,575.00**	
						
		MK: B13 **Price Description: Delivered/Open Market** **Lead Time: 5 - 7 Weeks; Ships from BONDUEL, WI** **Please Note: Leadtime calculated on 2/21/2024 and is subject to change.**				
1.16	**RKWMUSHOOK**	Ruckus,Undersurface Hook,Chrome	704	$4.40	**$3,097.60**	
						
		MK: B14 **Price Description: Delivered/Open Market** **Lead Time: 5 - 7 Weeks; Ships from BONDUEL, WI** **Please Note: Leadtime calculated on 2/21/2024 and is subject to change.**				
1.17	**RKWADOCK**	Ruckus,Whiteboard,Pivoting Dock	128	$27.50	**$3,520.00**	
		Paint Color — Black — /BL				
		MK: B15 **Price Description: Delivered/Open Market** **Lead Time: 5 - 7 Weeks; Ships from BONDUEL, WI** **Please Note: Leadtime calculated on 2/21/2024 and is subject to change.**				
1.18	**KICL12**	Medical/Lab Stool,hand act,16"Dia Seat,16-21"H,Uph,Hand Activated	2	$273.35	**$546.70**	
		Upholstery Grade/Color — Compliance to TB 117-2013 — /NFR Exam Stool Upholstery — Pallas Fabric Group P1 — GRPP1 P1 Pallas Fabric — ETCH — ETCH ETCH — CARBON — /27.292.102.P				
		MK: B16 **Price Description: Delivered/Open Market** **Lead Time: 4 - 6 Weeks; Ships from ONTARIO, CA** **Please Note: Leadtime calculated on 2/21/2024 and is subject to change.**				
1.19	**14.1450.SLVR**	Undermount R8 Module	56	$166.10	**$9,301.60**	
						
		MK: B17 **Price Description: Delivered/Open Market** **Lead Time: 5 - 7 Weeks; Ships from BONDUEL, WI** **Please Note: Leadtime calculated on 2/21/2024 and is subject to change.**				

QUOTATION

CREATED	**1/9/2024**
VALID THROUGH	**3/9/2024**
Prepared By	Chris Halatek
Quote Filename	Walled Lake Consolidated School District: Western High - Feb 14 - 24ddw-661562/C

Line	Model		Qty.		Sell Price	Extended Total	TBD Options
1.20	**PIFR3672T-74P S24377230**	*Modified-Pirouette,Fixed Training,Rectangular,36x72",74P Edge	2		$726.00	**$1,452.00**	
		Grommet/Power Option	No grommets, power, wire management/No cutouts	/NNN			
		Edge Color	Kensington Maple edge	/EKM			
		Laminate	KI Laminates	Standard			
		KI Laminates	KENSINGTON MAPLE 10776-60	/LKM			
		Leg Finish	Blue Grey	/GR			
		Casters/Glides	4 black casters w/silver hub (2 locking)	/4EC			
		Modesty Panel	No modesty panel	/NMP			
		Dimensional - Base/Leg Spacing	Legs inset 12.75" on each end	*Modified			
		MK: B8b					
		Price Description: Delivered/Open Market					
		Lead Time: 3 - 5 Weeks; Ships from BONDUEL, WI					
		Please Note: Leadtime calculated on 2/21/2024 and is subject to change.					
					WorkGroup Product Subtotal	**$402,640.70**	

Quote Summary

Product SubTotal: $402,640.70
Estimated Sales Tax: See Notes
Quote Total: $402,640.70

NOTES:

- Images shown above are intended for approximate visual reference only and may not represent the exact models, numbers, descriptions or options selected. Refer to the model number/description/options shown for full product specifications.
- Sales Tax (For Shipment within the United States Only): Estimated sales/use tax will be calculated when order is entered. It is the customer's responsibility to pay any applicable sales/use tax due upon invoicing. A customer will not be charged sales tax if (1) a Resale Certificate, (2) an Exempt Organization Certificate, or (3) a Direct Pay permit is on file with KI's Finance Department. If no certificate is on file, the appropriate sales/use tax rate in effect at shipment will be applied and tax will be added to the customer's invoice.
- This project contains non-standard items which are not returnable and not cancelable. The warranty on non-standard product that alters function is 1 year. The warranty on non-standard product that does not alter function, but only finish (i.e., paint or plastic color, laminate, grommet removal) matches that of the standard product. Modification to U.L. Listed products eliminates the listing. Product will not have U.L Listing labels unless specifically spelled out on this quote.

PROJECT LEAD TIME SUMMARY:

- Manufacturing lead time begins once the order is complete and acknowledged. Delivery dates are determined per order based on the longest lead time per shipping location and are confirmed on the order acknowledgement.

Shipping Location	MFG Lead Time Range
GREEN BAY, WI	3 - 5 Weeks
ONTARIO, CA	4 - 6 Weeks
BONDUEL, WI	5 - 7 Weeks

- Lead times are subject to change based on quantities, manufacturing capacity and surface material selections. Laminate and/or fabrics outside the standard KI ingrade program may have extended lead time.
- For more information or questions regarding delivery consolidation, contact KI Customer Service.

Customer represents that the product information contained within this quote is complete and accurate. Changes to quantities and/or options/finishes will affect this quote. If applicable, other charges such as freight, tax, installation and/or delivery fees may be added at time of order.

Sales resulting from purchase orders issued by the customer to KI (Whether related to this quotation or otherwise) are governed and controlled by the Terms and Conditions found at www.KI.com/terms

Prepared by Chris Halatek
Market Code: 2=2=K-12

Opportunity #: 661562

Quote Filename: Walled Lake Consolidated School District: Western High - Feb 14 - 24ddw-661562

Final Considerations:

To ensure your Purchase Order (PO) is processed quickly and efficiently, please adhere to the following requirements:

1. All purchase orders must be issued to KI or KI c/o the dealer with this address:
   KI
   1330 Bellevue Street
   Green Bay, WI 54302

2. The following items must be included on all purchase orders:
   - Sold To/Bill To Information: complete legal name, address, telephone number and fax number
   - Ship To Information: complete legal name, address, contact name, contact phone number
   - Purchase Order Number: a customer-specific identifier, typically a sequential purchase order number or requisition number
   - Issue Date: date the purchase order was issued
   - Sales Tax: applicable sales tax will be added upon KI invoicing. If tax exempt, customer must provide or have the tax exempt certificate on file at KI
   - Purchase Order Total: total of all items and services included on the purchase order
   - Authorization: signature of authorized purchasing agent or buying entity
   - Order Details: reference a fully optioned KI quote (ex: 11KGH-85432) or include all the information listed below
     - Quantity of each item
     - Complete model number, including all finish and option information (by line item)
     - Net purchase price (by line item)
     - Extended net purchase price (all line items)
     - Any additional applicable charges (ex: installation and/or delivery charges)
     - Contract name and/or number if pricing is based on a contract reference
3. Signatures on a quote or a worksheet cannot be accepted as a purchase order.

4. In the event that you do not have a formal Purchase Order process, please contact your KI Sales Representative or call 1-800-424-2432, and we will assist you with creating a PO.

We appreciate your cooperation in providing us with all the required information listed above on your Purchase Order. Complete information helps us serve you better. Thank you for your order.

Purchase Orders that do not meet these requirements will be placed on hold until complete information is received by KI. Purchase orders on hold are not released to manufacturing or assigned a delivery date. KI order lead times begin once the order is released to manufacturing.

VS America, Inc.
1940 Abbott Street Suite 501
Charlotte , NC 28203
704-378-6500

Quotation

Quote Number 0200195975

Revision 3

Revision Date 02/22/2024

Customer Walled Lake Consolidated Schools
850 Ladd Road
Building D
Walled Lake MI 48390
United States

Customer Reference GLFS-Western HS Phase 1

Date Quoted 01/03/2024

Inside Sales Contact Myra Kinder
m.kinder@vsamerica.com

Territory Manager Christine Debrot
c.debrot@vsamerica.com

Contract Omnia Partners Region 4 ESC
Contract # R191818

To Whom It May Concern:

Please note the following pricing has been presented in Omnia Partners Region 4 ESC Contract NET values, based on the stated models, colors, finishes, and quantities. Any alterations will be subject to updated pricing.

Pricing is valid for 30 days* for projects delivering within 9 months of the receipt of a complete PO. Orders with delivery requirements outside of 9 months must be requoted. Please discuss specific project requirements with your VS America Territory Manager.

Factory-direct orders qualify for free shipping if the total net amount is over $50,000 USD. Freight charges do apply for any orders fulfilled from the VS America Stock / Quickship Program. Please refer to the Customer Freight Terms document, Omnia Region 4 Freight Terms, for a complete list of exclusions and restrictions.

Installation is not included in unit pricing.

Please check all details prior to submitting an order. Where details have been left unspecified in the request, default selections have been quoted.If you have any questions, please contact your Inside Sales Representative or Territory Manager at the numbers shown above.

Best Regards,

VS America Inc.

*Barring the announcement of a formal price increase.

Item	Model/Description	Quantity	Unit Net Price	Extended price
1	C1 **21090** LiteTable-ST, lightweight construction table, stackable, circular steel tube frame, table weight 13.5 kg	**407**	**$ 337.56**	**$ 137,386.92**
	205 table height 074 74cm **230 metal color** 063 anthracite **348 top** 055 Chipboard laminated **209 thickness** 190 19mm **356 color laminate** 035 andes grey **439 table top edge** 005 2.5mm plastic, r=25.0mm **440 laminate color table top edge** 035 andes grey **500 glides / castors** 011 2 castors, 2 plastic glides **903 packaging** 002 with export protection			
	Width 70.0 cm **Depth** 55.0 cm			
	Unit List Price $ 435.00			
	Discount (%) 22.40000			
2	**23085** **Special** EcoTable-R, table, four-legged round tube frame *tabletop color 019 uni black with height adjustment from 76 - 99cm (76cm, 81cm, 88cm, 93cm, 99cm); set to 81cm for delivery	**72**	**$ 989.40**	**$ 71,236.80**
	207 table height 999 **205 table height** 999 **230 metal color** 063 anthracite **348 top** 054 Solid core board laminated HPL **209 thickness** 130 13mm **364 surface color** 999 **439 table top edge** 006 corner radius r=2.5mm **500 glides / castors** 060 mobile **903 packaging** 002 with export protection			
	Width 160.0 cm **Depth** 80.0 cm			
	Unit List Price $ 1275.00			
	Discount (%) 22.40000			
3	**23085** **Special** EcoTable-R, table, four-legged round tube frame *Solid core tabletop w/ Fundermax Max Resistance 082 black 13mm tabletop thickness corners rounded, r= 2.5mm with height adjustment from 76 - 99cm (76cm, 81cm, 88cm, 93cm, 99cm); set to 81cm for delivery	**72**	**$ 1,719.62**	**$ 123,812.64**
	207 table height 999 **205 table height** 999 **230 metal color** 063 anthracite **348 top** 054 Solid core board laminated HPL **209 thickness** 130 13mm **364 surface color** 999 **439 table top edge** 006 corner radius r=2.5mm **500 glides / castors** 060 mobile **903 packaging** 002 with export protection			
	Width 160.0 cm **Depth** 80.0 cm			
	Unit List Price $ 2216.00			
	Discount (%) 22.40000			
4	C4 **03428** LuPoStool with back rest	**288**	**$ 194.00**	**$ 55,872.00**
	204 seat height 056 56cm **230 metal color** 063 anthracite **280 seat / backrest plastic** 073 black grey **500 glides / castors** 001 plastic glides **903 packaging** 002 with export protection			
	Unit List Price $ 250.00			
	Discount (%) 22.40000			

Item	Model/Description	Quantity	Unit Net Price	Extended price
5	C5 **03825** Hokki, plastic stool for active sitting	**43**	**$ 97.00**	**$ 4,171.00**
	204 seat height 046 46cm size blue **290 color** 033 light green **281 seat type / finish** 005 Foam overlay **903 packaging** 002 with export protection **Unit List Price** $ 125.00 **Discount (%)** 22.40000			
6	C6 **31508** PantoMove-LuPo KiGa, swivel chair, gas-spring height adjustment from 35.4-44.3cm, with polypropylene seat and backrest shell, size L with piggy-back suspension	**3**	**$ 252.20**	**$ 756.60**
	230 metal color 063 anthracite **280 seat / backrest plastic** 073 black grey **500 glides / castors** 063 hard castors, height +2,5cm **903 packaging** 002 with export protection **Unit List Price** $ 325.00 **Discount (%)** 22.40000			
7	C7 **31506** PantoMove-LuPo, swivel chair, gas-spring height adjustment from 42.4-55.2cm, plastic seat-backrest shell, size L with piggy-back suspension	**263**	**$ 283.24**	**$ 74,492.12**
	230 metal color 063 anthracite **280 seat / backrest plastic** 073 black grey **500 glides / castors** 063 hard castors, height +2,5cm **608 mechanism** 008 3D rocking function **903 packaging** 002 with export protection **Unit List Price** $ 365.00 **Discount (%)** 22.40000			
8	C8 **31507** PantoMove-LuPo Plus, swivel chair, gas-spring height adjustment from 50.3-75.1cm, with foot ring, polypropylene seat and backrest shell, size L with piggy-back suspension	**30**	**$ 391.88**	**$ 11,756.40**
	230 metal color 063 anthracite **280 seat / backrest plastic** 073 black grey **500 glides / castors** 064 soft castors, height +2,5cm **608 mechanism** 008 3D rocking function **903 packaging** 002 with export protection **Unit List Price** $ 505.00 **Discount (%)** 22.40000			

Item	Model/Description	Quantity	Unit Net Price	Extended price
9	C9 formerly model 02827 **22238** RondoLift-R, sitting/stand-at table, circular tubular pillar with base cross and gas-lift height adjustment from 74-117,9cm	3	$ 1,854.64	$ 5,563.92

230	**metal color**	063	anthracite
348	**top**	001	chipboard décor
209	**thickness**	250	25mm
349	**top color laminate**	035	andes grey
439	**table top edge**	001	2.5mm plastic
440	**laminate color table top edge**	035	andes grey
473	**hardware**	009	hinged table top
470	**lock**	001	unified locking 18001
500	**glides / castors**	060	mobile
609	**delivery**	002	assembled
903	**packaging**	002	with export protection

Diameter 120.0 cm

Unit List Price $ 2390.00

Discount (%) 22.40000

Item	Model/Description	Quantity	Unit Net Price	Extended price
10	C10 **45303** Shift+ Landscape low cabinet w/shelves, middle partition center back panel	6	$ 1,264.88	$ 7,589.28

506	**sliding handle**	009	2 sliding handles
237	**metal color handle**	063	anthracite
340	**body**	001	chipboard décor
341	**body color laminate**	031	grey white
344	**base type**	029	mobile, spec.castors, d= 10cm
361	**finished back**	022	perforated metal
362	**color finished back**	063	anthracite
505	**equipment**	074	with magnet for linking
519	**shelf**	008	8, same as body
903	**packaging**	002	with export protection

Width 105.5 cm
Height 110.2 cm
Depth 52.7 cm

Unit List Price $ 1630.00

Discount (%) 22.40000

Item	Model/Description	Quantity	Unit Net Price	Extended price
11	C11 **45412** SpaceWalk, Triple-Standard storage module, rectangular tubular frame, with 4 castors, 3 rows with guide rails, each for 9 single or 4 double, 3 triple or 2 quad boxes, W/H/D 105.8x99.6x48.3cm	6	$ 1,649.00	$ 9,894.00

544	**Row 1**	940	receives CW bin Kit 1 clear
545	**Row 2**	940	receives CW bin Kit 1 clear
546	**Row 3**	920	receives 9″ bins clear
231	**metal color frame**	032	light blue
348	**top**	020	steel
238	**metal color top**	032	light blue
361	**finished back**	020	steel
362	**color finished back**	032	light blue
903	**packaging**	002	with export protection

Unit List Price $ 2125.00

Discount (%) 22.40000

Item	Model/Description	Quantity	Unit Net Price	Extended price
12	C12 **01471** TeamTable free-form standing table with storage board, amoeba-shaped table top 165x114cm	**5**	**$ 849.72**	**$ 4,248.60**

207	**table height**	110	110cm standing height
230	**metal color**	063	anthracite
348	**top**	001	chipboard décor
209	**thickness**	250	25mm
349	**top color laminate**	031	grey white
439	**table top edge**	001	2.5mm plastic
440	**laminate color table top edge**	031	grey white
500	**glides / castors**	002	adjustable plastic glides
524	**shelves**	054	storage shelf chipboard décor
533	**shelf color laminate**	031	grey white
903	**packaging**	002	with export protection

Unit List Price $ 1095.00

Discount (%) 22.40000

Item	Model/Description	Quantity	Unit Net Price	Extended price
13	C13 **45417** SpaceStation, Double-Standard storage module, rectangular tubular frame, 2 rows with guide rails, each for 18 single or 8 double, 6 triple or 4 quad boxes, W/H/D 71.2x183.8x48.3cm	**3**	**$ 3,433.80**	**$ 10,301.40**

544	**Row 1**	940	receives CW bin Kit 1 clear
545	**Row 2**	960	receives CW bin Kit 3 clear
231	**metal color frame**	091	white RAL 9016
310	**Front**	020	steel
313	**front color steel**	091	white RAL 9016
348	**top**	020	steel
238	**metal color top**	091	white RAL 9016
361	**finished back**	020	steel
362	**color finished back**	091	white RAL 9016
357	**side cladding**	003	both sides
239	**metal color side cladding**	091	white RAL 9016
516	**linking**	001	with linking
470	**lock**	001	unified locking 18001
903	**packaging**	002	with export protection

Unit List Price $ 4425.00

Discount (%) 22.40000

Item	Model/Description	Quantity	Unit Net Price	Extended price
14	C14 **45416** SpaceStation, Single-Standard storage module, rectangular tubular frame, 1 row with guide rails for 18 single or 8 double, 6 triple or 4 quad boxes, W/H/D 36.6x183.8x48.3cm	**1**	**$ 1,998.20**	**$ 1,998.20**

544	**Row 1**	940	receives CW bin Kit 1 clear
231	**metal color frame**	091	white RAL 9016
310	**Front**	020	steel
313	**front color steel**	091	white RAL 9016
348	**top**	020	steel
238	**metal color top**	091	white RAL 9016
361	**finished back**	020	steel
362	**color finished back**	091	white RAL 9016
357	**side cladding**	003	both sides
239	**metal color side cladding**	091	white RAL 9016
516	**linking**	001	with linking
470	**lock**	001	unified locking 18001
903	**packaging**	002	with export protection

Unit List Price $ 2575.00

Discount (%) 22.40000

Item	Model/Description	Quantity	Unit Net Price	Extended price
15	C15 **45417** SpaceStation, Double-Standard storage module, rectangular tubular frame, 2 rows with guide rails, each for 18 single or 8 double, 6 triple or 4 quad boxes, W/H/D 71.2x183.8x48.3cm	**18**	**$ 2,114.60**	**$ 38,062.80**
	544 Row 1 940 receives CW bin Kit 1 clear **545 Row 2** 960 receives CW bin Kit 3 clear **231 metal color frame** 091 white RAL 9016 **348 top** 020 steel **238 metal color top** 091 white RAL 9016 **516 linking** 001 with linking **903 packaging** 002 with export protection **Unit List Price** $ 2725.00 **Discount (%)** 22.40000			
16	C16 **45416** SpaceStation, Single-Standard storage module, rectangular tubular frame, 1 row with guide rails for 18 single or 8 double, 6 triple or 4 quad boxes, W/H/D 36.6x183.8x48.3cm	**18**	**$ 1,222.20**	**$ 21,999.60**
	544 Row 1 960 receives CW bin Kit 3 clear **231 metal color frame** 091 white RAL 9016 **348 top** 020 steel **238 metal color top** 091 white RAL 9016 **516 linking** 001 with linking **903 packaging** 002 with export protection **Unit List Price** $ 1575.00 **Discount (%)** 22.40000			


Subtotal	$ 579,142.28
Installation	$ 60,000.00
Total	**$ 639,142.28**

Payment Terms: Net 30 days

Please send POs to: orders@vsamerica.com

Project:	**Fleetwood Walled Lake Phase 5**				**IOS Quotation #:**	**FT19059A-1**		
Project Name:	**Walled Lake Schools**				**Date:**	**2/20/2024**		
Address:	**850 Ladd Road Building D**				**Contact:**	**Chris Halatek**		
City, State Zip:	**Walled Lake, MI 48390**				**Contact Number:**	**248-408-0978**		
Email:	SuzanneMajor@wlcsd.org				**Contact Email :**	chris.halatek@interiorofficesource.com		
Phone:	**248-956-2000**				**Vendor:**	Fleetwood Group Inc		
Project Name:	**Furnishings Western High**				**Contract:**	**NCPA 07-27**		
Project Number	**Category D Fleetwood 19059A**				**Project / Site Info:**	Western High School		
					Ship to Address:	**600 Beck Road**		
					City, State Zip:	**Commerce Township MI 49390**		

Item	Qty	Manufacturer	Model No.	Qty	Description		Sell	Total
D1	59		TCRP6030-R42C		Plane Computer Table			
					Unitized Frame		$ 776.75	$ 45,828.25
					Size: 60"W x 30"D x 29-42"H			
					with Modesty Panel			
					with Cable Tray			
					with (2) Grommets			
					with (4) Locking Casters			
					**Finishes:**			
					Laminate Surface: HPL Etched Grey			
					Edge: Graphite			728
					Paint Legs: Graphite			
					Assembled			
					Set to 29"H			
					Locations:			
D2	46	Fleetwood	TCRP4824-R42C		Plane Computer Table		$ 672.50	$ 30,935.00
					Unitized Frame			
					Size: 48"W x 24"D x 29-42"H			
	*Image for reference, not exact product				with Modesty Panel			
					with Cable Tray			
					with (2) Grommets			
					with (4) Locking Casters			
					Set Height to: 29"H			
					Finishes:			
					Laminate Surface: HPL Etched Grey			
					Edge: Graphite			
					Paint Legs: Graphite			

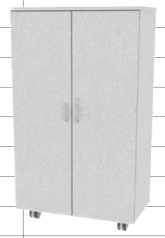Project:	**Fleetwood Walled Lake Phase 5**				**IOS Quotation #:**	**FT19059A-1**		
Project Name:	**Walled Lake Schools**				**Date:**	**2/20/2024**		
Address:	**850 Ladd Road Building D**				**Contact:**	**Chris Halatek**		
City, State Zip:	**Walled Lake, MI 48390**				**Contact Number:**	**248-408-0978**		
D3	12	Fleetwood	DSS13620684N		Designer 2.0 Shelf - Straight		$ 959.00	$ 11,508.00
					No Doors			
					Single Sided			
					Size: 36"W x 20"D x 68"H			
					with (4) Locking Casters			
					with (3) Adjustable Shelves 1 Fixed			
					with HPL (G5) Top Not Available			
					Finishes:			
					Laminate: Etched Grey			
					Edge Graphite			
					Laminate Back			
					Locations:			
D4	3	Fleetwood	DSS13620684D		Designer 2.0 Shelf Straight		$ 1,194.75	$ 3,584.25
					with Locking Doors *(Key all storage alike, building wide)*			
					Single Sided			729
					Size: 36"W x 20"D x 68"H			
					with (4) Locking Casters			
					with (3) Adjustable Shelves 1 Fixed			
					with HPL (G5) Top Not Available			
					with Arch Pull			
					Finishes:			
					Laminate Etched Grey			
					Edge Graphite			
					Laminate Back			
					Pull: Chrome			

Project:	**Fleetwood Walled Lake Phase 5**				**IOS Quotation #:**	**FT19059A-1**		
Project Name:	**Walled Lake Schools**				**Date:**	**2/20/2024**		
Address:	**850 Ladd Road Building D**				**Contact:**	**Chris Halatek**		
City, State Zip:	**Walled Lake, MI 48390**				**Contact Number:**	**248-408-0978**		
D5a	13	Fleetwood	DSD13020684D		Designer 2.0 Shelf Drawer		$ 1,243.50	$ 16,165.50
					with Locking Doors/Drawers *(Key all storage alike, building wide)*			
	*Image for reference, not exact product				Size: 30"W x 20"D x 68"H			
					with (4) Locking Casters			
					with (2) Adjustable Shelves 1 Fixed			
					with 1 Box Drawer, 1 File Drawer			
					with Arch Pull			
					Finishes:			
					Laminate Etched Grey			
					Edge Graphite			
					Pull: Chrome			
					Laminate Back			
D5b	8	Fleetwood	DSD13020684D		Designer 2.0 Shelf Drawer		$ 1,391.50	$ 11,132.00
					with Locking Doors/Drawers *(Key all storage alike, building wide)*			
	*Image for reference, not exact product				Size: 30"W x 20"D x 68"H			
					with (4) Locking Casters			730
					with (2) Adjustable Shelves 1 Fixed			
					with 1 Box Drawer, 1 File Drawer			
					with Arch Pull			
					with White Markerboard Back			
					Finishes:			
					Laminate Etched Grey			
					Edge Graphite			
`					Pull: Chrome			
					Laminate Back			

Project:	**Fleetwood Walled Lake Phase 5**				**IOS Quotation #:**	**FT19059A-1**		
Project Name:	**Walled Lake Schools**				**Date:**	**2/20/2024**		
Address:	**850 Ladd Road Building D**				**Contact:**	**Chris Halatek**		
City, State Zip:	**Walled Lake, MI 48390**				**Contact Number:**	**248-408-0978**		
D6	32	Fleetwood	DSS13620374D		Designer 2.0 Shelf Straight		$ 802.75	$ 25,688.00
					with Locking Doors *(Key All Storage Alike, Building Wide)*			
					Single Sided			
	*Image for reference, not exact product				Size: 36"W x 20"D x 37"H			
					with (4) Locking Casters			
					with (2) Adjustable Shelves			
					with HPL (G3) Top			
					with Arch Pull			
					Finishes:			
					Laminate Etched Grey			
					Edge Graphite			
					Pull: Chrome			
					Laminate Back			
D7	12	Fleetwood	DSS13620374N		Designer 2.0 Shelf Straight		$ 547.00	$ 6,564.00
					No Doors			731
					Single Sided			
	*Image for reference, not exact product				Size: 36"W x 20"D x 37"H			
					with (4) Locking Casters			
					with (2) Adjustable Shelves			
					with HPL (G3) Top			
					Finishes:			
					Laminate Etched Grey			
					Edge Graphite			
					Laminate Back			

Project:	**Fleetwood Walled Lake Phase 5**				**IOS Quotation #:**	**FT19059A-1**		
Project Name:	**Walled Lake Schools**				**Date:**	**2/20/2024**		
Address:	**850 Ladd Road Building D**				**Contact:**	**Chris Halatek**		
City, State Zip:	**Walled Lake, MI 48390**				**Contact Number:**	**248-408-0978**		
D8	35	Fleetwood	TUNG3024F29W		Wedge Desk		$ 330.50	$ 11,567.50
					Unitized Frame			
					Size: 30"W x 24"D x 29"H			
	*Image for reference, not exact product				with (2) Locking Casters, (2) Glides			
					Finishes:			
					Laminate Etched Grey			
					Edge Graphite			
					Paint: Graphite			
					Assembled			
D9	56	Fleetwood	TCRP6024-F29C		Plane Computer Table		$ 540.25	$ 30,254.00
					with Unitized Frame			
					Size: 60"W x 24"D x 29"H			
	*Image for reference, not exact product							732
					with Cable Tray			
					with (2) Grommets			
					with (4) Locking Casters			
					No Modesty Panel			
					Finishes:			
					Laminate Surface: HPL G3 Etched Grey			
					Edge: Graphite			
					Paint Legs: Graphite			
					Assembled			
					Locations:			
				19	N129 Classroom			
				19	P210 Classroom			
	276			18	P212 Classroom			
Quote Summary					**Total Product**			
								$ 193,226.50
PO to Fleetwood Furniture Inc								
					Freight			Included
					Total Quote			$ 193,226.50

Project:	**Fleetwood Walled Lake Phase 5**			**IOS Quotation #:**	**IOS19059A-2**		
Project Name:	**Walled Lake Schools**			**Date:**	**2/20/2024**		
Address:	**850 Ladd Road Building D**			**Contact:**	**Chris Halatek**		
City, State Zip:	**Walled Lake, MI 48390**			**Contact Number:**	**248-408-0978**		
Email:	SuzanneMajor@wlcsd.org			**Contact Email :**	chris.halatek@interiorofficesource.com		
Phone:	**248-956-2000**			**Vendor:**	Fleetwood Group Inc		
Project Name:	**Funishings Phase 5 Western**			**Contract:**	**NCPA 07-27**		
Project Number	**Category D Fleetwood**			**Project / Site Info:**	Western High School		
				Ship to Address:			
				City, State Zip:			
Quote Summary				**Total Product**			
PO To Interior Office Source				**Installation of 276 Pieces Cat D**			**$16,800.00**
				2-3 Day Install Sequencial			
				Direct Shipment IOS to Meet the Truck and Install			

Terms and Conditions for Installation

733

1) Payment Net 30 Days unless otherwise agreed upon in writing
2) Price expires 60 Days from dated quotation unless otherwise agreed
3) Quotation is considered as final in regards to selections for all product specifications and finishes.
4) Installation to be completed in one complete and continuous phase unless noted on the PO.
5) Additional trips to site and return trips are additional to this quote
installation price
and/or voided warranty. Devations that cause delay and increased work will be additional
7) Pricing is based on normal elevator use unless noted. If building layout is such that the elevator is not easily accessible additional time will be required
to move product and is additional to this quote
7) If the elevator is not available upon delivery or does not accommodate the product, additional charges to the quotation will be required based on need
8) All areas shall be free and clear of other trades and material prior to commencement of installation.
9) Following installation and confirmed punch list, if any, contractors must provide furniture protection until the project is turned over to the owner
10) Signature for acceptance of the furniture or punch list is required by the owner or designated person by the owner upon installation completion
11) If the delivery is scheduled for site delivery and the access to the space is delayed, additional charges will be incurred for storage and handling
12) If the delivery is based on delivery to the project site, storage charges will be incurred if the site is not ready
13) Schedule delays or changes that cause production loss or overtime premiums will be additional
14) IOS is not responsible for phone/data lines or hardwire connection of power
15) Building or electrical permits, if required, are by others. Consult with local building code department
16) By issuing a PO, Contract or signing this quotation these terms and conditions are being accepted
17) Deposits may be required depending on credit evaluation and vendors requirements
18) Changes in the quantities stated may require a changes in the pricing listed
19) Access to the site must be a hard surface such as asphalt or concrete and accessible for Hi-Lo and standard 53 Foot Truck Trailer

NBS commercial interiors

2595 Bellingham • Troy, MI 48083 • **248.823.5400** • 248.823.5401 Fax
2211 Old Earhart Rd. Ste.190 • Ann Arbor, MI 48105 • **248.823.5400** • 248.823.5401 Fax
3201 Pine Tree Rd. Ste. A • Lansing, MI 48911 • **517.886.0072** • 248.823.5401 Fax
5160 Alliance Dr. • Bay City, MI 48706 • **989.895.8574** • 989.895.8545 Fax
4 North St. Clair St. • Toledo, OH 43604 • **419.662.2040** • 248.823.5401 Fax

yourNBS.com **Remit Payments to:** NBS, 6973 Reliable Parkway, Chicago, IL 60686

Quotation 370839

Quote Date 02/20/24
Project 240024
Customer W00002
Terms NET 10 DAYS
Account Representative ANNE MARIE TREMBERTH

Quote To

Accounts Payable
Walled Lake Consolidated
850 Ladd Rd Bldg D
Walled Lake, MI, 48390-3019

Phone +1 (248) 956-2000
Fax +1 (248) 956-2123

Ship To

sarah watson
WALLED LAKE WESTERN
600 BECK RD
WALLED LAKE, MI, 48390-4005

Phone +1 (248) 338-4561

swatson@tmp-architecture.com

Sales Location Troy

***** FINAL FINISHES NEED TO BE SELECTED TO PROVIDE CONFIRMED PRICING.****

following contracts utilized for pricing on this quote/ project:

Omnia: Safco, Sit on It, OFS Carolina, Egan
E&I: Smith System, Steelcase
Integra: NPP
Palmer Hamliton :Sourcewell + additional discounitng

School is responsible for contract membership enrollment. Changes to specifications and quantity could affect tiered contract pricing.

Pricing valid for 30 days.
Please verify finish selections prior to order placement.

If due to unforeseen circumstances the building is not ready to receive furniture, additional fees may be incurred to double handle and/or store the furniture. Circumstances include, but are not limited to construction delays and COVID-19.

Storage Free for 30 days, after which storage is charged per hundred weight or per SF per month.

Quote includes Non-Union labor for NBS to receive, deliver and install during Normal Business Hours; any owner requested changes requiring additional delivery trip(s) will result in additional charges to be quoted separately.

Overtime Labor (evening after hours and weekends) additonal.

Purchase Order and 40% Deposit is required before order placement; please reference NBS quote number on PO. Receipt of PO indicates owner approval of product as specified; upon release of order, no changes, cancellations or returns can be made.

	Description	Quantity	Unit Price	Extended Price
Category E Steelcase				
1	**435A00** - Steelcase Series 1; Chair-Task	84	433.45	36,409.80

TITLE OF PRODUCT TRANSFERS UPON RECEIPT BY CUSTOMER.

ACCEPTED BY _____ TITLE _____ DATE _____

Description	Quantity	Unit Price	Extended Price

1

Back Finish: 3D Microknit 5T21 - LICORICE

Back Color Scheme: Non-Contrasting Outer Back

Outer Back Finish: Plastic - PG1 6205 - BLACK

Seat Finish: Graded In Prc. Grp. 5 59DE - GRADED IN PR. GRP. 5
MOMENTUM TEXTILES
Purchaser: VENDOR
Pattern: COVER CLOTH
Color: GRAPHITE -09137588
Direction: HORIZONTAL

Headrest Option: No Headrest

Coat Hanger: No Coat Hanger

Frame Finish: Plastic - PG1 6205 - BLACK

Color Scheme: Black

Arm Type: Height,Width,Pivot,Depth Arm

Cylinder Type: Standard Range

Base Type: Plastic Base

Base Finish: Plastic - PG1 6205 - BLACK

Lumbar Option: Adjustable Lumbar

Caster or Glide Type: Hard Casters

Soil Retardant Option: No Soil Retardant

Sewn Upholstery Type: Sewn

STEELCASE

Tag For E1

Qty	Description
1	M104 CLASSROOM
1	M105 CLASSROOM
1	M108 CLASSROOM
1	M119 SCIENCE LAB
1	M123 SCIENCE LAB
1	M126 SCIENCE LAB
1	M129 SCIENCE LAB
1	M136 Classroom
1	M138 Classroom
1	M139 Classroom
1	N102 Classroom
1	N113 Science Lab
1	N116 Science Lab
1	N118 Science Lab
1	N123 Science Lab

Description		Quantity	Unit Price	Extended Price
1	2 N128 Computer Lab			
	1 N129 Classroom			
	1 N137 Classroom			
	1 N142 Classroom			
	1 N143 Classroom			
	2 P102 Reception			
	1 P104 Office			
	1 P107 Office			
	1 P109 Office			
	1 P111 Office			
	1 P113 Office			
	1 P1114 Reception			
	1 P115 Career Development			
	1 P118 office			
	1 P121 Office			
	1 P123 Office			
	1 P124 Office			
	1 P126 Office			
	1 P127 Office			
	1 P128 Office			
	1 P132 Office			
	1 P133 Office			
	1 P135Office			
	1 P141 Learning Commons			
	2 Q102 STorage			
	2 Q112 Office			
	1 M204 Classroom			
	1 M205 Classroom			
	1 M208 Classroom			
	1 M219 Classroom			
	1 M221 Classroom			
	1 M222 Classroom			
	1 M223 Classroom			
	1 M226 Classroom			
	1 M227 Classroom			
	1 M228 Classroom			
	1 M229 Classroom			
	1 M236 Classroom			
	1 M238 Classroom			
	1 M239 Classroom			
	1 N201 Classroom			
	1 N212 Classroom			

Description	Quantity	Unit Price	Extended Price
1			

1 N213 Classroom
1 N214 Classroom
1 N215 Classroom
1 N217 Classroom
1 N219 Classroom
1 N221 Classroom
1 N222 Classroom
1 N227 Classroom
1 N228 Computer Lab
1 N231 Classroom
1 N235 Classroom
1 N237 Classroom
3 P202 Classroom
1 P204 Office
3 P205 Classroom
1 P207 Classroom
1 P210 Classroom
1 P212 Classroom
1 Q113 Production Packing

2	**COLAGTP** - Lagunitas; Table-Personal, 13D x 24W x 25H	76	455.00	34,580.00

Top Finish: Patina HPL 2873 - INSTANT IRON PATINA

Edge Finish: Plastic - PG1 6527 - MERLE

Base Finish: Smooth Paint 4180 - GRAPHITE MATTE

STEELCASE

Tag For E2

Qty	Description
1	M102 BREAKOUT
2	M106 BREAKOUT
1	M117 BREAKOUT
4	M118 COLLABORATION
1	M137 BREAKOUT
2	M141 BREAKOUT
3	N112 COLLABORATION
2	N128 COMPUTER LAB
4	N132 COLLABORATION
3	N137 CLASROOM
3	N142 CLASSROOM
1	P118 OFFICE
1	P121 OFFICE
1	P122 WELLNESS
1	P123 OFFICE

Description	Quantity	Unit Price	Extended Price
2			

1 P124 OFFICE
1 P126 OFFICE
2 P141 LEARNING COMMONS
1 M202 BREAKOUT
2 M206 BREAKOUT
1 M217 BREAKOUT
4 M218 COLLABORATION
3 M219 CLASSROOM
2 M228 CLASSROOM
2 M241 BREAKOUT
3 M237 BREAKOUT
3 N211 COLLABORATION
3 N215 CLASSROOM
2 N219 CLASSROOM
2 N231 COLLABORATON
2 N235 Classroom
3 N237 Classroom
2 P200 Commons
1 P202 Classroom
1 P204 Office
1 P205 Classroom
2 P209 BREAKOUT
2 N143 Classroom

---

3 **TS3HL** - Campfire; Seating-Half lounge — 31 — 1,090.48 — 33,804.88

UPHLSTRY: 59DD GRADED IN PR. GRP. 4

DESIGNTEX INC
Purchaser: VENDOR
Pattern: ASPECT -3887
Color: LAZULI -402
Direction: HORIZONTAL
STEELCASE

Tag For E3

Qty	Description
2	N128 COMPUTER LAB
2	N137 CLASSROOM
2	N142 CLASSROOM
2	N143 CLASSROOM
2	M219 CLASSROOM
2	M228 CLASSROOM
2	N215 CLASSROOM
2	N219 CLASSROOM
2	N231 CLASSROOM

Description		Quantity	Unit Price	Extended Price
3	2 N235 CLASSROOM 2 N237 CLASSROOM 1 P202 CLASSROOM 1 P204 OFFICE 1 P205 CLASSROOM 1 P118 OFFICE 1 P121 OFFICE 1 P122 WELLNESS 1 P123 OFFICE 1 P124 OFFICE 1 P126 OFFICE			
4	**COLAGLL31** - Lagunitas; Lounge-Low, 3 seat, Back screen **Screen Type:** Knit **Screen Finish:** Knit 01 5K59 - COAL **Screen Color Scheme:** Non-Contrasting **Seat Cushion Finish:** Customers Own Material 5999 - MISC FABRIC ARC-COM FABRICS INC Purchaser: VENDOR Pattern: INSIGHT Color: FIR #22 -63541 Direction: HORIZONTAL **Back Cushion Finish:** Customers Own Material 5999 - MISC FABRIC ARC-COM FABRICS INC Purchaser: VENDOR Pattern: INSIGHT Color: FIR #22 -63541 Direction: HORIZONTAL **Cushion Color Scheme:** Non-Contrasting **Bracket Finish:** Smooth Paint 4141 - PLATINUM MATTE **Articulating Back:** 3 Articulating Backs **Pull Color Scheme:** Non-Contrasting **Power:** No Power **Fabric Backer:** Backer Not Required COALESS **Tag For** E4	5	3,084.00	15,420.00

Qty	Description
1	N112 Collaboration
3	P141 Learning Commons
1	N211 Collaboration

Description	Quantity	Unit Price	Extended Price
5 **COM** - COM NBS TROY **Tag For** E4	1	998.51	998.51
6 **COLAGLL32** - Lagunitas; Lounge-Low, 3 seat, Back, Side screen **Screen Type:** Knit **Screen Finish:** Knit 01 5K59 - COAL **Screen Color Scheme:** Non-Contrasting **Seat Cushion Finish:** Customers Own Material 5999 - MISC FABRIC ARC-COM FABRICS INC Purchaser: VENDOR Pattern: INSIGHT Color: FIR #22 -63541 Direction: HORIZONTAL **Back Cushion Finish:** Customers Own Material 5999 - MISC FABRIC ARC-COM FABRICS INC Purchaser: VENDOR Pattern: INSIGHT Color: FIR #22 -63541 Direction: HORIZONTAL **Cushion Color Scheme:** Non-Contrasting **Bracket Finish:** Smooth Paint 4141 - PLATINUM MATTE **Screen Location:** Back and Right Side **Cushion Option:** 1 Corner Cushion **Articulating Back:** 2 Articulating Backs **Pull Color Scheme:** Non-Contrasting **Power:** No Power **Fabric Backer:** Backer Not Required COALESS **Tag For** E5a (RH) **Qty** **Description** 1 N112 Collaboration 1 N211 Collaboration	2	3,501.00	7,002.00
7 **COM** - COM NBS TROY	1	466.64	466.64
8 **COLAGLL32** - Lagunitas; Lounge-Low, 3 seat, Back, Side screen **Screen Type:** Knit **Screen Finish:** Knit 01 5K59 - COAL **Screen Color Scheme:** Non-Contrasting	3	3,501.00	10,503.00

Description	Quantity	Unit Price	Extended Price
8 **Seat Cushion Finish:** Customers Own Material 5999 - MISC FABRIC ARC-COM FABRICS INC Purchaser: VENDOR Pattern: INSIGHT Color: FIR #22 -63541 Direction: HORIZONTAL **Back Cushion Finish:** Customers Own Material 5999 - MISC FABRIC ARC-COM FABRICS INC Purchaser: VENDOR Pattern: INSIGHT Color: FIR #22 -63541 Direction: HORIZONTAL **Cushion Color Scheme:** Non-Contrasting **Bracket Finish:** Smooth Paint 4141 - PLATINUM MATTE **Screen Location:** Back and Left Side **Cushion Option:** 1 Corner Cushion **Articulating Back:** 2 Articulating Backs **Pull Color Scheme:** Non-Contrasting **Power:** No Power **Fabric Backer:** Backer Not Required COALESS **Tag For** E5b (LH) **Qty** **Description** 1 N112 Collaboration 1 P141 Learning Commons 1 N211 Collaboration			
9 **COM** - COM NBS TROY	1	703.80	703.80
10 **488WE** - Brody; Chair-Lounge, Privacy, Extension **Lower Surround Finish:** Graded In Prc. Grp. 8 59DH - GRADED IN PR. GRP. 8 DESIGNTEX INC Purchaser: VENDOR Pattern: LOOP TO LOOP -3467 Color: KERMIT -501 Direction: HORIZONTAL **Foot Finish:** Textured Paint 7243 - SEAGULL **Trim Type:** Plastic **Trim Finish:** Plastic - Pg1 6053 - SEAGULL **Seat Finish:** Graded In Prc. Grp. 5 59DE - GRADED IN PR. GRP. 5	1	4,261.22	4,261.22

Description	Quantity	Unit Price	Extended Price

10

CF STINSON INC - Acct 140021
Purchaser: VENDOR
Pattern: TESSUTO 2.0
Color: STRADA -TES241
Direction: HORIZONTAL

Seat Shell Finish: Plastic - Pg1 6249 - PLATINUM SOLID

Color Scheme: Light

Side Surface Location: User's Right

Side Surface Finish: Solid HPL 2883 - SEAGULL

Edge Finish: Plastic - PG1 6053 - SEAGULL

Caddy Finish: Plastic - PG1 6053 - SEAGULL

Frame Finish: Textured Paint 7360 - MERLE

Worksurface: Personal Worksurface

Personal Wksf Finish: Plastic - Pg1 6053 - SEAGULL

Personal Wksf Arm Finish: Smooth Metallic 4799 - PLATINUM METALLIC

Power Outlet Type: No Power Outlet

Light: No Light

Screen Type: Acrylic

Screen Finish: Plastic - PG1 6559 - SATIN ICE

Screen Location: Left and Right

Screen Bracket Finish: Textured Paint 7243 - SEAGULL

Soil Retardant Option: No Soil Retardant

STEELCASE

Tag For E6

Qty	Description
1	P141 Learning Commons

---

11 **TS31409** - Jenny; Chair-Round — 6 — 1,118.00 — 6,708.00

UPHLSTRY: 59DD GRADED IN PR. GRP. 4

DESIGNTEX INC
Purchaser: VENDOR
Pattern: ALPHABET -3877
Color: IRON -802
Direction: HORIZONTAL

LEG OPT: *OPT:LEG OPTIONS

WOODROUND: WOOD ROUND LEG

LEGS: LEGS

VEN GRD1: *LEGS:VENEER GRADE 1

V1AM: FC/LS CLEAR MAPLE

STEELCASE

Description	Quantity	Unit Price	Extended Price
11 **Tag For** E7 **Qty** **Description** 4 P141 Learning Commons 1 P200 Commons 1 P209 Breakout			
12 **TS31409** - Jenny; Chair-Round **UPHLSTRY:** 59DD GRADED IN PR. GRP. 4 DESIGNTEX INC Purchaser: VENDOR Pattern: ASPECT -3887 Color: LAZULI -402 Direction: HORIZONTAL **LEG OPT:** *OPT:LEG OPTIONS **WOODROUND:** WOOD ROUND LEG **LEGS:** LEGS **VEN GRD1:** *LEGS:VENEER GRADE 1 **V1AM:** FC/LS CLEAR MAPLE STEELCASE **Tag For** E7 **Qty** **Description** 2 N133 STAFF LOUNGE	2	1,118.00	2,236.00
13 **LOT** - Non-Union, normal hours. Receive, Deliver, and Installation of Product. One phase. Elevator access, as necessary Free and clear space No Removal of Existing Product Overtime Labor, if required, would be an additional charge. Storage free for 30 days. After which storage is charged per LF per month. ROSE MOVIN	1	7,067.77	7,067.77
Sub Total			**160,161.62**
Total			**160,161.62**
Category M OFS - CAROLINA			
14 **1480W** - Saven High Back Rocker with Stationary Arms 30.75x29.5x46.5 **Arm Cap:** **~X9:** None **X9:** None	1	1,233.12	1,233.12

Description	Quantity	Unit Price	Extended Price

14 **Legs:**

PAL: Polished Aluminum

Head Pillow:

X9: No Selection of Option

X9: None

X9: None

Grade:

4: Grade 4 Material

SPS: Spradling Silvertex

3070377: Sterling Stx-8840

Barrier:

X9: No Selection of Option

Saven High Back Rocker with Stationary
Arms 30.75x29.5x46.5
Arm Cap
~X9 None
X9 None
Legs
PAL Polished Aluminum
Head Pillow
X9 No Selection of Option
X9 None
X9 None
Grade
4 Grade 4 Material
SPS Spradling Silvertex
Color TBD
Barrier
X9 No Selection of Option
CAROLINA B

Tag For M1

Qty	Description
1	P205 Classroom

15 **82541F-C** - Heya 43x33.5x66.5 Lounge Chair w/ Arms, Full Surround & Canopy, Solid Ash Trim Rail — 1 — 3,741.36 — 3,741.36

Leg Type:

~CastAlum: Cast Aluminum Leg

GRPH: Graphite

X9: None

Arm Top:

UP1: Left Uph/Right Uph - Standard

X9: None - Standard

Description	Quantity	Unit Price	Extended Price

15

Power Location/Finish:

X9: None - Standard

Wood Trim Rail Finish:

EBY: Ebony (EBY)

Cushion/Arm Grade:

4: Grade 4 Material

SPS: Spradling Silvertex

3070322: Marine Blue Stx-8801

Surround Grade:

7: Grade 7

AC-HUSH: Arc Com Hush

3069133: Steel AC-62132 #23

Canopy Grade:

7: Grade 7 Material

AC-HUSH: Arc Com Hush

3069133: Steel AC-62132 #23

Heya 43x33.5x66.5 Lounge Chair w/ Arms,
Full Surround & Canopy,
Solid Ash Trim Rail
Leg Type
~SolidAsh Solid Ash Leg
EBY Ebony (EBY)
X9 None
Arm Top
UP1 Left Uph/Right Uph - Standard
X9 None - Standard
Power Location/Finish
X9 None - Standard
Wood Trim Rail Finish
Solid Ash Stain EBY Ebony (EBY)
Cushion/Arm Grade
4 Grade 4 Material
SPS Spradling Silvertex
color TBD
Surround Grade
7 Grade 7
AC-HUSH Arc Com Hush
color TBD
Canopy Grade
7 Grade 7 Material
AC-HUSH Arc Com Hush
color TBD
OFS STY

Tag For M2

Description	Quantity	Unit Price	Extended Price

15

Qty	Description
1	P122 Wellness

16 **LOT** - Non-Union, normal hours. — 1 — 236.29 — 236.29
Receive, Deliver, and Installation of Product. One phase.
Elevator access, as necessary
Free and clear space
No Removal of Existing Product

Overtime Labor, if required, would be an additional charge.

Storage free for 30 days. After which storage is charged per LF per month.
ROSE MOVIN

Sub Total **5,210.77**

Total **5,210.77**

Category P SitOnIt

17 **1181.FT2.PS.PB.AR0** - Sprout Wire Rod Stacking Chair, Plastic Seat, Plastic Back, Armless — 89 — 109.02 — 9,702.78
Frame Finish:

FC15: Chrome Frame

Glide Option Selection:

CGR: Clear Glides

Plastic Shell Color Selection:

SC5: Navy

Packaging Options:

AC: Fully Assembled in Carton

EXEMPLIS
Tag For P1

Qty	Description
65	P101 COMMONS
16	P142 COMMONS
8	N131 COMMONS

18 **1011FT1.PSS2** - Lumin, 30" Bar Stool, Plastic Seat & Back, Armless — 50 — 218.50 — 10,925.00
Frame Information:

FC2: Silver Frame

Plastic Shell Color Selection:

SC5: Navy

~: No Selection

Glide Option Selection:

Description	Quantity	Unit Price	Extended Price
18 **GL1:** Standard Multi-Surface Glide **Packaging Options:** **AC:** Fully Assembled in a Carton EXEMPLIS **Tag For** P2 **Qty** **Description** 8 N131 COMMONS 42 P142 COMMONS			
19 **1181.FT2.CART** - Sprout Stacking Cart - Wire Rod EXEMPLIS **Tag For** P3 **Qty** **Description** 2 P101 COMMONS	2	183.54	367.08
20 **LOT** - Non-Union, normal hours. Receive, Deliver, and Installation of Product. One phase. Elevator access, as necessary Free and clear space No Removal of Existing Product Overtime Labor, if required, would be an additional charge. Storage free for 30 days. After which storage is charged per LF per month. ROSE MOVIN	1	1,795.77	1,795.77
Sub Total			**22,790.63**
Total			**22,790.63**
Category K Integra			
21 **COST-1** - COFFEE HOUSE STRAIGHT (CLEAN-OUT) w/TABLET(4) ON RIGHT AS SEATED - TBLT POST EXTERNAL (ONYX) ON RIGHT AS SEATED TABLET TOP- LAMINATE Back: CH 22" STR BACK Seat: CH 22" STR SEAT (CLEAN OUT) Legs: COFFEE HOUSE SLED BASE ONYZX Pair Counter Weights: (2*)10LB WT 209-150/LAM:PIONITE HARD ROCK MAPLE WM791-S (VANILLA).... Grade ArcCom Insight Fir AC63541-22 INTEGRA	23	1,542.50	35,477.50

Description	Quantity	Unit Price	Extended Price

21 **Tag For** K1

Qty	Description
1	M102 BREAKOUT
2	M103 COLLABORATION
1	M106 BREAKOUT
1	M117 BREAKOUT
1	M131 BREAKOUT
1	M137 BREAKOUT
1	M141 BREAKOUT
1	M202 BREAKOUT
2	M203 COLLABORATION
1	M206 BREAKOUT
1	M217 BREAKOUT
1	M231 BREAKOUT
1	M237 BREAKOUT
1	M241 BREAKOUT
1	N111 BREAKOUT
1	N124 BREAKOUT
1	N209 BREAKOUT
1	N223 BREAKOUT
1	P102 RECEPTION
1	P208 BREAKOUT
1	P211 BREAKOUT

22 **COST-1** - COFFEE HOUSE STRAIGHT (CLEAN-OUT) w/TABLET(4) ON LEFT AS SEATED - — 1 — 1,542.50 — 1,542.50

TBLT POST EXTERNAL (ONYX) ON LEFT AS SEATED
TABLET TOP- LAMINATE
Back: CH 22" STR BACK
Seat: CH 22" STR SEAT (CLEAN OUT)
Legs: COFFEE HOUSE SLED BASE ONYX Pair

COUNTER WEIGHT (2) 10#

209-150/LAM:PIONITE HARD ROCK MAPLE WM791-S

Grade ArcCom Insight Smoke
INTEGRA

Tag For K2

Qty	Description
1	P102 RECEPTION

23 **COST-0** - COFFEE HOUSE - SYSTEM — 6 — 1,147.00 — 6,882.00
Back: CH 30" STR BACK

Description	Quantity	Unit Price	Extended Price
23 Seat: CH 30" STR SEAT (CLEAN OUT) Legs: COFFEE HOUSE LEGS W/DOME GLIDE (4) finish Pepper Fabric ArcCom Insight Smoke INTEGRA **Tag For** K3 **Qty** **Description** 6 N133 STAFF LOUNGE			
24 **CEC-0** - COFFEE HOUSE END OR CORNER UNIT - SYSTEM Back: CH 90º CORNER BACK Seat: CH 90º CORNER SEAT (CLEAN OUT) Legs: COFFEE HOUSE LEGS W/DOME GLIDE (5) Finish: PEP : PEPPER Fabric ArCom Insight Smoke INTEGRA **Tag For** K4 **Qty** **Description** 2 N133 STAFF LOUNGE	2	1,504.50	3,009.00
25 **COST-0** - COFFEE HOUSE - SYSTEM RPC..... Connector: RIGID PLATE CONNECTOR INTEGRA **Tag For** K3,K4 **Qty** **Description** 6 STAFF LOUNGE	6	13.50	81.00
26 **LOT** - Non-Union, normal hours. Receive, Deliver, and Installation of Product. One phase. Elevator access, as necessary Free and clear space No Removal of Existing Product Overtime Labor, if required, would be an additional charge. Storage free for 30 days. After which storage is charged per LF per month. ROSE MOVIN	1	1,559.49	1,559.49
Sub Total			**48,551.49**
Total			**48,551.49**

Category R Smith System

	Description	Quantity	Unit Price	Extended Price
27	**55000** - Soft Rocker **Surface Finish:** SION - IRON SMITH SYST **Tag For** R1	10	485.67	4,856.70

Qty	Description
1	N128 COMPUTER LAB
1	N137 CLASSROOM
1	N142 CLASSROOM
1	N143 CLASSROOM
1	M219 CLASSROOM
1	M228 CLASSROOM
1	M215 CLASSROOM
1	M219 CLASSROOM
1	M235 CLASSROOM
1	M237 CLASSROOM

28	**21001** - Booktruck-Six Sloping Shelf, 18Dx36Wx43H **Cart Finish:** PLT - PLATINUM SMITH SYST **Tag For** R2	2	372.62	745.24

Qty	Description
2	P141 LEARNING COMMONS

29	**17567** - BOOKTRUCK 5" LOCKING CASTER PK OF 2 SMITH SYST	4	74.63	298.52
30	**FREIGHT** - SMITH SYSTEM FREIGHT SMITH SYST	1	788.48	788.48
31	**LOT** - Non-Union, normal hours. Receive, Deliver, and Installation of Product. One phase. Elevator access, as necessary Free and clear space No Removal of Existing Product Overtime Labor, if required, would be an additional charge. Storage free for 30 days. After which storage is charged per LF per month. ROSE MOVIN	1	661.60	661.60

Sub Total	**7,350.54**
Total	**7,350.54**

Category J - Egan

Description	Quantity	Unit Price	Extended Price
32 **VSF3660** - V-Series Presentation Mobile, 2-Sided, Configure Your Mobile with Dry-Erase EVS and Tack Surface Combinations, Single Panel, 4-Point Caster Base, 36"w x 60"h x 20"d **Mobile Surface:** **E:** Side: EVS Writing Surface **~:** ***No EganINK Required *** **Mobile Surface:** **E:** Side: EVS Writing Surface **~:** ***No EganINK Required *** **V-Series Mobile Frame Finish:** **CA:** Clear Anodized Frame **Base Color Option for Mobiles:** **EM:** EganMetallic **36"w V-Series Accessory Options:** **~:** ***No Linking Connector Required *** **Included Accessories:** **~:** This Product Includes Markers and EganCloth EGAN VISUA **Tag For** J1	55	950.95	52,302.25

Qty	Description
2	M103 COLLABORATION
1	M104 CLASSROOM
1	M105 CLASSROOM
1	M108 CLASSROOM1
1	M118 COLLABORATION
1	M138 CLASSROOM
1	M136 CLASSROOM
1	M139 CLASSROOM
1	N102 CLASSROOM
2	N112 COLLABORATION
1	N128 COMPUTER LAB
1	N137 CLASSROOM
1	N142 CLASSROOM
1	N143 CLASROOM
1	N143 CLASSROOM
1	P141 LEARNING COMMONS
2	M203 COLLABORATION
1	M204 CLASSROOM
1	M205 CLASSROOM
1	M208 CLASSROOM

Description		Quantity	Unit Price	Extended Price
32	1 M218 COLLABORATION 1 M219 CLASSROOM 1 M221 CLASSROOM 1 M223 CLASSROOM 1 M226 CLASSROOM 1 M227 CLASSROOM 1 M228 CLASSROOM 1 M229 CLASSROOM 1 M236 CLASSROOM 1 M238 CLASSROOM 1 M239 CLASSROOM 1 N201 CLASSROOM 2 N211 COLLABORATION 1 N212 CLASSROOM 1 N213 CLASSROOM 1 N214 CLASSROOM 1 N215 CLASSROOM 1 N217 CLASSROOM 1 N219 CLASSROOM 1 N221 CLASSROOM 1 N222 CLASSROOM 1 N227 CLASSROOM 1 N229 CONFERENCE 1 N231 COLLABORATION 1 N235 CLASSROOM 1 N237 CLASSROOM 1 P200 COMMON 1 P201 COLLABORATION 1 P202 CLASSROOM 1 P205 CLASSROOM 1 P207 CLASSROOM			
33	**FREIGHT** - freight EGAN VISUA	1	579.00	579.00
34	**LOT** - Non-Union, normal hours. Receive, Deliver, and Installation of Product. One phase. Elevator access, as necessary Free and clear space No Removal of Existing Product Overtime Labor, if required, would be an additional charge. Storage free for 30 days. After which storage is charged per LF per month.	1	3,898.71	3,898.71

NBS commercial interiors

2595 Bellingham • Troy, MI 48083 • **248.823.5400** • 248.823.5401 Fax
2211 Old Earhart Rd. Ste.190 • Ann Arbor, MI 48105 • **248.823.5400** • 248.823.5401 Fax
3201 Pine Tree Rd. Ste. A • Lansing, MI 48911 • **517.886.0072** • 248.823.5401 Fax
5160 Alliance Dr. • Bay City, MI 48706 • **989.895.8574** • 989.895.8545 Fax
4 North St. Clair St. • Toledo, OH 43604 • **419.662.2040** • 248.823.5401 Fax

yourNBS.com

Remit Payments to: NBS, 6973 Reliable Parkway, Chicago, IL 60686

Description		Quantity	Unit Price	Extended Price
34	ROSE MOVIN			
Sub Total				**56,779.96**
Total				**56,779.96**
35	**CONTINGENCY** - Estimating 4-5 days for install ****	1	N/C	N/C
	If due to unforeseen circumstances the building is not ready to receive furniture, including construction delays, additional fees may be incurred to double handle and/or store the furniture. Installation is quoted as one phase. Storage will be quoted for after 30 days in delayed Addtional Trip charge cost to return to site and complete installation: $300 **** NBS TROY			
Quotation Totals				
Sub Total				**300,845.01**
Grand Total				**300,845.01**

End of Quotation

TITLE OF PRODUCT TRANSFERS UPON RECEIPT BY CUSTOMER.

ACCEPTED BY _____ TITLE _____ DATE _____



Walled Lake Consolidated Schools

PRICE PROPOSAL

Date: 2/16/2024

Quote Number: 2602-27891
Valid For 30 Days
Prepared by: Steve Timmer

Confidential

© 2024 Dew-El Corporation.The information in this transmittal is proprietary to Dew-El Corporation. It is provided on the condition that it remains in confidence between Dew-El Corporation and the recipient of this quote. Do Not Copy, Distribute nor Share the Contents of this proposal without the written permission of Dew-El Corporation.

DEW-EL CORPORATION ▪ 10841 PAW PAW DRIVE ▪ HOLLAND, MI 49424 ▪ PHONE: (616) 396-6554 ▪ FAX: (616) 396-6669 ▪ WEBSITE: HTTP://WWW.DEW-EL.COM

Dew-El Corporation
10841 Paw Paw Drive
Holland, MI 49424
Phone: (616) 396-6554
Fax: (616) 396-6669
http://www.Dew-El.com

SUMMARY PAGE

Quote # 2602-27891

Project Scope

Bill To

Walled Lake Consolidated Schools
850 Ladd Road, Bldg D
Walled Lake, MI 48390

Install To

Walled Lake Consolidated Schools
850 Ladd Road, Bldg D
Walled Lake, MI 48390

Project Investment

Project Total	$80,460.99
Tax (0%)	$0.00
Grand Total	**$80,460.99**

Payment Schedule	**Net 30**
100% Due Net 30	$80,460.99

Price Summary by Phase

Option	Phase / TAG	Price	Tax	Total
Western High School - by Manufacturer	Palmer Hamilton	$33,736.67	$0.00	$33,736.67
	Media Technologies	$12,079.56	$0.00	$12,079.56
	Wisconsin Bench	$25,544.76	$0.00	$25,544.76
	Freight	$4,100.00	$0.00	$4,100.00
	Installation	$5,000.00	$0.00	$5,000.00
		$80,460.99	**$0.00**	**$80,460.99**
Grand Total		**$80,460.99**	**$0.00**	**$80,460.99**

Dew-El Corporation
10841 Paw Paw Drive
Holland, MI 49424
Phone: (616) 396-6554
Fax: (616) 396-6669
http://www.Dew-El.com

DEW-EL
LEARNING ENVIRONMENT SPECIALISTS

QUOTATION

 # 2602-27891

VALID UNTIL 3/17/2024

BILL TO

Walled Lake Consolidated Schools
850 Ladd Road, Bldg D
Walled Lake, MI 48390

INSTALL TO

Walled Lake Consolidated Schools
850 Ladd Road, Bldg D
Walled Lake, MI 48390

Salesperson
Steve Timmer

Payment Terms
Net 30

Western High School - by Manufacturer

Palmer Hamilton

LINE #	QTY	UNIT	PART # / DESCRIPTION	PRICE EA	EXT PRICE
1	6.00	EA	22M132960RD / Round - 29"H x 60"D Frame: Powdercoat Frame Color: Blk Textured Laminate: Group 1 Laminate Choice: Wilsonart 4942-38 Crisp Linen (A12-CLI) Edge: EdgeGuard Edge Color: Slate (007) Casters P101 Commons Tag: L1	$835.72	$5,014.29
2	2.00	EA	59T0829120EL-S12 / 12 Stool Table 29"H x 44"W x 120"L Frame: Powdercoat Frame Color: Black Textured Laminate: Group 1 Laminate Choice: Wilsonart 4942-38 Crisp Linen (A12-CLI) Edge: EdgeGuard Edge Color: Slate (007) Stool Color: Lava Casters P101 Commons Tag: L2	$2,274.28	$4,548.57
3	1.00	EA	EdgeGuard Upcharge / EdgeGuard Upcharge -007 Slate P101 Commons	$595.24	$595.24
4	1.00	EA	22M132960RD / Round - 29"H x 60"D Frame: Powdercoat Frame Color: Black Textured Laminate: Group 1 Laminate Choice: Wilsonart 4942-38 Crisp Linen (A12-CLI) Edge: EdgeGuard Edge Color: Slate (007) Casters N131 Commons Tag: L1	$835.71	$835.71

Dew-El Corporation
10841 Paw Paw Drive
Holland, MI 49424
Phone: (616) 396-6554
Fax: (616) 396-6669
http://www.Dew-El.com

DEW-EL
LEARNING ENVIRONMENT SPECIALISTS

QUOTATION

 # 2602-27891

VALID UNTIL 3/17/2024

Western High School - by Manufacturer

Palmer Hamilton

LINE #	QTY	UNIT	PART # / DESCRIPTION	PRICE EA	EXT PRICE
5	10.00	EA	59T0829120EL-S12 / 12 Stool Table 29"H x 44"W x 120"L Frame: Powdercoat Frame Color: Black Textured Laminate: Group 1 Laminate Choice: Wilsonart 4942-38 Crisp Linen (A12-CLI) Edge: EdgeGuard Edge Color: Slate (007) Stool Color: Lava Casters P142 Commons Tag: L2	$2,274.29	$22,742.86



Media Technologies

LINE #	QTY	UNIT	PART # / DESCRIPTION	PRICE EA	EXT PRICE
6	1.00	EA	DT-A4296L-42 / Downtown Table, 42"W x 96"L x 42"H, Laminate Panels self edged HPL top, (2) HPL panel ends, (2) HPL stringers HPL: Formica Sarum Twill 8827-58 ***Will not be receiving power. To have no cut-outs in worksurface*** P141 Learning Commons Tag: G1	$3,154.00	$3,154.00



7	3.00	EA	V21-3612M / Bookmark Shelving Single Faced Starter 37"W x 12"D x 36"H Maple veneer construction, 1 adjustable 1" veneer core and 1 base shelf. Please specify stain finish on maple. Finish on Maple: Natural Maple NM30 P141 Learning Commons Tag: G2a	$640.08	$1,920.23



8	13.00	EA	V21-3612AM / Bookmark Shelving Single Faced Adder 36"W x 12"D x 36"H Maple veneer construction, 1 adjustable 1" veneer core and 1 base shelf. Please specify stain finish on maple. Finish on Maple: Natural Maple NM30 P141 Learning Commons Tag: G2b	$528.05	$6,864.68



9	19.00	EA	31-LK / Leveling Kit for use on 11/21/31 Series shelving, 1 set needed for an adder and 2 sets needed for a starter. 800-000091-000 + 800-000007-000 P141 Learning Commons	$7.40	$140.65

Dew-El Corporation
10841 Paw Paw Drive
Holland, MI 49424
Phone: (616) 396-6554
Fax: (616) 396-6669
http://www.Dew-El.com

DEW-EL
LEARNING ENVIRONMENT SPECIALISTS

QUOTATION

 # 2602-27891

VALID UNTIL 3/17/2024

Western High School - by Manufacturer

Wisconsin Bench

LINE #	QTY	UNIT	PART # / DESCRIPTION	PRICE EA	EXT PRICE
10	1.00	EA	SP3920001-1 / CLW8092-326136-AC / (Custom Tomah, CLWX092-326136 (54"Wx28"L) Epoxy Top, Casebody: (48"x22") Left: 1 Adjustable Shelf, 2 Doors, Right: 1 Fixed Shelf, 1 Vertical Divider, 2 Drawers; to be fabricated on levelers with apron base, locks, Mho Power Hub, to be installed on site. Casebody, Wrought Iron TFL w/Matching 3mm Edge Band) -- Unit Weight: 327.0000 Keying: Key all units alike, building wide. Provide (2) Master keys per building M119 Science Lab Tag: V2	$3,395.64	$3,395.64
11	1.00	EA	SP3920001-1 / CLW8092-326136-AC / (Custom Tomah, CLWX092-326136 (54"Wx28"L) Epoxy Top, Casebody: (48"x22") Left: 1 Adjustable Shelf, 2 Doors, Right: 1 Fixed Shelf, 1 Vertical Divider, 2 Drawers; to be fabricated on levelers with apron base, locks, Mho Power Hub, to be installed on site. Casebody, Wrought Iron TFL w/Matching 3mm Edge Band) -- Unit Weight: 327.0000 Keying: Key all units alike, building wide. Provide (2) Master keys per building M123 Science Lab Tag: V2	$3,395.64	$3,395.64
12	1.00	EA	SP3920001-1 / CLW8092-326136-AC / Tomah Workstation Custom With Blk Phenolic Top & HPL Body Size: 36"W x 60"L x 35.75"H With Heavy Duty Casters With Mho Power Hub - coordinate with Architect for location within unit. Left Configuration: 1 Adjustable Shelf with 2 Doors Right Configuration: 1 Fixed Shelf with 2 Drawer Keying: Key all units alike, building wide. Provide (2) Master keys per building Finishes: Phenolic Resin Surface: Black Laminate Finish: Wrought Iron Paint Finish: Smooth Silver M126 Science Lab Tag: V1	$2,990.55	$2,990.55
13	1.00	EA	SP3920001-1 / CLW8092-326136-AC / (Custom Tomah, CLWX092-326136 (54"Wx28"L) Epoxy Top, Casebody: (48"x22") Left: 1 Adjustable Shelf, 2 Doors, Right: 1 Fixed Shelf, 1 Vertical Divider, 2 Drawers; to be fabricated on levelers with apron base, locks, Mho Power Hub, to be installed on site. Casebody, Wrought Iron TFL w/Matching 3mm Edge Band) -- Unit Weight: 327.0000 Keying: Key all units alike, building wide. Provide (2) Master keys per building M113 Science Lab Tag: V2	$3,395.64	$3,395.64

Dew-El Corporation
10841 Paw Paw Drive
Holland, MI 49424
Phone: (616) 396-6554
Fax: (616) 396-6669
http://www.Dew-El.com

DEW-EL
LEARNING ENVIRONMENT SPECIALISTS

QUOTATION

 # 2602-27891

VALID UNTIL 3/17/2024

Western High School - by Manufacturer

Wisconsin Bench

LINE #	QTY	UNIT	PART # / DESCRIPTION	PRICE EA	EXT PRICE
14	1.00	EA	SP3920001-1 / CLW8092-326136-AC / (Custom Tomah, CLWX092-326136 (54"Wx28"L) Epoxy Top, Casebody: (48"x22") Left: 1 Adjustable Shelf, 2 Doors, Right: 1 Fixed Shelf, 1 Vertical Divider, 2 Drawers; to be fabricated on levelers with apron base, locks, Mho Power Hub, to be installed on site. Casebody, Wrought Iron TFL w/Matching 3mm Edge Band) -- Unit Weight: 327.0000 Keying: Key all units alike, building wide. Provide (2) Master keys per building M116 Science Lab Tag: V2	$3,395.64	$3,395.64
15	1.00	EA	SP3920001-1 / CLW8092-326136-AC / Tomah Workstation Custom With Blk Phenolic Top & HPL Body Size: 36"W x 60"L x 35.75"H With Heavy Duty Casters With Mho Power Hub - coordinate with Architect for location within unit. Left Configuration: 1 Adjustable Shelf with 2 Doors Right Configuration: 1 Fixed Shelf with 2 Drawer Keying: Key all units alike, building wide. Provide (2) Master keys per building Finishes: Phenolic Resin Surface: Black Laminate Finish: Wrought Iron Paint Finish: Smooth Silver M129 Science Lab Tag: V1	$2,990.55	$2,990.55
16	1.00	EA	SP3920001-1 / CLW8092-326136-AC / Tomah Workstation Custom With Blk Phenolic Top & HPL Body Size: 36"W x 60"L x 35.75"H With Heavy Duty Casters With Mho Power Hub - coordinate with Architect for location within unit. Left Configuration: 1 Adjustable Shelf with 2 Doors Right Configuration: 1 Fixed Shelf with 2 Drawer Keying: Key all units alike, building wide. Provide (2) Master keys per building Finishes: Phenolic Resin Surface: Black Laminate Finish: Wrought Iron Paint Finish: Smooth Silver M118 Science Lab Tag: V1	$2,990.55	$2,990.55

Dew-El Corporation
10841 Paw Paw Drive
Holland, MI 49424
Phone: (616) 396-6554
Fax: (616) 396-6669
http://www.Dew-El.com

DEW-EL
LEARNING ENVIRONMENT SPECIALISTS

QUOTATION

 # 2602-27891

VALID UNTIL 3/17/2024

Western High School - by Manufacturer

Wisconsin Bench

LINE #	QTY	UNIT	PART # / DESCRIPTION	PRICE EA	EXT PRICE
17	1.00	EA	SP3920001-1 / CLW8092-326136-AC / Tomah Workstation Custom With Blk Phenolic Top & HPL Body Size: 36"W x 60"L x 35.75"H With Heavy Duty Casters With Mho Power Hub - coordinate with Architect for location within unit. Left Configuration: 1 Adjustable Shelf with 2 Doors Right Configuration: 1 Fixed Shelf with 2 Drawer Keying: Key all units alike, building wide. Provide (2) Master keys per building Finishes: Phenolic Resin Surface: Black Laminate Finish: Wrought Iron Paint Finish: Smooth Silver M123 Science Lab Tag: V1	$2,990.55	$2,990.55



Freight

LINE #	QTY	UNIT	PART # / DESCRIPTION	PRICE EA	EXT PRICE
18	1.00	EA	Freight / Freight / Shipping / Packaging	$4,100.00	$4,100.00

Installation

LINE #	QTY	UNIT	PART # / DESCRIPTION	PRICE EA	EXT PRICE
19	1.00	EA	INSTALL / Labor to Receive, Deliver, Install, and remove debris	$5,000.00	$5,000.00

CUSTOMER SIGN OFF

subtotal	$80,460.99
sales tax	$0.00
total	**$80,460.99**

Authorized Signature

Accepted Date

Print Name

Dew-El Corporation
10841 Paw Paw Drive
Holland, MI 49424
Phone: (616) 396-6554
Fax: (616) 396-6669
http://www.Dew-El.com

QUOTATION

 # 2602-27891

VALID UNTIL 3/17/2024

Pricing for Palmer Hamilton is provided according to Sourcewell Purchasing Contract #031715-PHL
Pricing for Media Technologies is provided according to National Purchasing Contract OMNIA Region 14 ESC - TX, Contract Number 07-106 .cs2654AE3A{text-align:left;text-indent:0pt;margin:0pt 0pt 0pt 0pt} .csC8F6D76{color:#000000;background-color:transparent;font-family:Calibri;font-size:11pt;font-weight:normal;font-style:normal;}

Pricing for WB Mfg is provided according to National Purchasing Contract TIPS 210305

BID

SSI Bid Number: Q-418757
Currency: USD
Customer Bid Number: FURNISHINGS PHASE 5 2019 BOND PROGRAM
WESTERN HIGH SCHOOL
Due Date: 01-12-2024, 12:00 PM
Expiration Date: 08-30-2024
Customer Number: 414800
Requestor Name:

Bill To: WALLED LAKE CONSOLIDATE SCHL DIST
850 LADD RD BLDG D
WALLED LAKE, MI 48390-3086

Send Orders & Correspondence to:
Customer Care Ph. 888-388-3224
Email Orders: orders@schoolspecialty.com
Bid Team: bidnotices@schoolspecialty.com

School Specialty

Lift Gate Truck Required: ☒
Inside Delivery: ☒
Notes:

Priced in accordance with AEPA Contract #IFB022-A

Customer Item #	SSI Item	Alt Item	Image	Item Description	Pack Size	Item Qty	Your Price	Extended Price
Q1	1469003	☐		HEALTH TABLE - SCHOOL HEALTH RECOVERY COUCH WITH WOODEN LEGS - SPECIFY COLOR Color: Navy	Each	2	$1,034.54	$2,069.08
	INSTALL	☐		INSTALLATION CHARGES	Each	1	$7,500.00	$7,500.00
Q2	1505804	☐		SHELVING RIVETED 18X36X72 LORELL SHELVING SHELVES RIVETED STEEL SHELVING BLACK	Each	54	$281.18	$15,183.72

Subtotal	$24,752.80
Estimated Taxes	
Total	$24,752.80

Proposal

Interior Environments - Novi
48700 Grand River Ave
Novi, MI 48374
Phone: (248) 213-3010

Order Number	16287
Date	02/23/2024
Customer PO No	
Customer Name	Walled Lake Consolidated Schools
Salesperson	Betsy Pethoud
Terms	NET 10
Page	1 of 6

TO
Walled Lake Consolidated Schools
850 Ladd Rd Bldg D
Walled Lake, MI 48390

ATTN: INVOICE CONTACT
Email: SuzanneMajor@wlcsd.org

SHIP TO
Western High School
600 Beck Rd
Commerce Township, MI 48390

ATTN: Sarah Watson
Phone: 248-338-4561
Email: SWatson@tmp-architecture.com

Prepared for : Betsy Pethoud

HON - Omnia Contract #R191804

Due to the current challenges in the global supply chain and labor environment, pricing and lead times remain in a state of flux. Our team will do it's best to communicate any changes as they arise and provide the best available solutions to meet your needs. Thank you for your business and understanding.

Group	Quantity	Description	Unit Price	Extended Amount
ALLSTEEL	1.0		27,568.20	27,568.20

Line	Quantity	Description	Unit Price	Extended Amount
6	5.00 Each	ACEGUS--$(6COM)-.S504001XP Rock Single Upholstery $(6COM):Grade 6 COM Uph .S504001XP:C.F. Stinson Tessuto 2.0 Sprada Tag: Tag TG: ALLSTEEL Tag L1: S1	1,522.92	7,614.60
7	8.00 Each	A995C--$(P1)-.P28 A990 File 5-Drawer Legal 18-1/4W 28-1/2D 60H $(P1):P1 Paint Opts .P28:Fossil Tag: Tag TG: ALLSTEEL Tag L1: S2	913.32	7,306.56
8	1.00 Each	LKFE1SLV--$(KEYNUM)-.X117-.12 Lock Core Kit Silver - 1 Core 2 Keys $(KEYNUM):Key Number .X117:Key Number 117 .12:12 Tag: Tag TG: ALLSTEEL Tag L1: S2	84.79	84.79
9	12.00 Each	A995--$(P1)-.P28 A990 File 5-Drawer Letter 15W 28-1/2D 60H $(P1):P1 Paint Opts .P28:Fossil Tag: Tag TG: ALLSTEEL Tag L1: S3	821.52	9,858.24
10	1.00 Each	LKFE1SLV--$(KEYNUM)-.X111-.8 Lock Core Kit Silver - 1 Core 2 Keys $(KEYNUM):Key Number .X111:Key Number 111	57.34	57.34

Proposal

Interior Environments - Novi
48700 Grand River Ave
Novi, MI 48374
Phone: (248) 213-3010

Order Number	16287
Date	02/23/2024
Customer PO No	
Customer Name	Walled Lake Consolidated Schools
Salesperson	Betsy Pethoud
Terms	NET 10
Page	2 of 6

		.8:8 Tag: Tag TG: ALLSTEEL Tag L1: S3		
12	1.00 Each	Labor Furniture Installation: 5 Rock chairs and 20 vertical files :STRAIGHT TIME :NON UNION :NO STAIR CARRY :NO PERMITS :NO HARDWIRE DATA OR ELECTRICAL CONNECTIONS :ALL DEBRIS REMOVAL INCLUDED Tag: Tag TG: ALLSTEEL	2,646.67	2,646.67

Group	Quantity	Description	Unit Price	Extended Amount
FOMCORE	1.0		663.18	663.18

Line	Quantity	Description	Unit Price	Extended Amount
4	1.00 Each	SKU-FF004 4' Fom Bean Bag :Size- 48"L x 48"W x 321"H :Fully Zippered :Upholstery- MIcro Squede, Dark Grey Tag: Tag TG: FOMCORE Tag L1: U1	608.18	608.18
5	1.00 Each	Labor Furniture Installation: 1 Fom Bean Bag :STRAIGHT TIME :NON UNION :NO STAIR CARRY :NO PERMITS :NO HARDWIRE DATA OR ELECTRICAL CONNECTIONS :ALL DEBRIS REMOVAL INCLUDED Tag: Tag TG: FOMCORE Tag L1: U1	55.00	55.00

Group	Quantity	Description	Unit Price	Extended Amount
HON	1.0		13,720.00	13,720.00

Line	Quantity	Description	Unit Price	Extended Amount
1	30.00 Each	HFLCO1--.H-$(12)-.POL-14 Flock Square Mini .H:Hard Casters $(12):Grd 12 Uph .POL:Polygon 14:Freestyle	432.00	12,960.00

Proposal

Interior Environments - Novi
48700 Grand River Ave
Novi, MI 48374
Phone: (248) 213-3010

Order Number	16287
Date	02/23/2024
Customer PO No	
Customer Name	Walled Lake Consolidated Schools
Salesperson	Betsy Pethoud
Terms	NET 10
Page	3 of 6

		Tag: Tag TG: HON Tag L1: T1		
2	1.00 Each	Labor Furniture Installation: (30) Flock :STRAIGHT TIME :NON UNION :NO STAIR CARRY :NO PERMITS :NO HARDWIRE DATA OR ELECTRICAL CONNECTIONS :ALL DEBRIS REMOVAL INCLUDED Tag: Tag TG: HON Tag L1: T1	760.00	760.00

Order Sub-Total :	$41,951.38
TOTAL ORDER :	**$41,951.38**
Required Deposit 50.00% :	$20,975.69

PLEASE REVIEW THIS QUOTATION AND NOTIFY US PROMPTLY OF ANY CORRECTIONS REQUIRED THANK YOU FOR THE OPPORTUNITY TO BE OF SERVICE

A FINANCE CHARGE OF 1-1/2% PER MONTH WHICH IS AN ANNUAL PERCENTAGE RATE OF 18% WILL BE CHARGED ON ACCOUNTS PAST DUE.

Signature: _____Name:_____ Title:_____ Date: _____

Proposal

Interior Environments - Novi
48700 Grand River Ave
Novi, MI 48374
Phone: (248) 213-3010

Order Number	16287
Date	02/23/2024
Customer PO No	
Customer Name	Walled Lake Consolidated Schools
Salesperson	Betsy Pethoud
Terms	NET 10
Page	4 of 6

Balco Interiors LLC / IE Connect LLC / Interior Environments Atlanta, LLC - d/b/a INTERIOR ENVIRONMENTS

1. PROPOSALS AND ORDERS

A. **TERM:** All prices quoted by Interior Environments ("Seller") are valid for 30 days from date of proposal.

B. **OFFER AND ACCEPTANCE:** All orders for the purchase of goods and services from Seller require a proposal prepared by Seller which has been approved and signed buy an authorized signatory of Buyer. Seller's proposal shall constitute an offer and Buyer's approval of the proposal shall constitute acceptance of that offer. If Buyer submits a purchase order before Seller issues a proposal, Seller's proposal shall constitute a counteroffer and Buyer's approval of the Seller's proposal shall constitute acceptance of that counter offer without any additional terms or conditions.

C. **AGREEMENT:** Following the offer and acceptance described above and Seller's payment as provided in paragraph 2 below, an "Agreement" between the parties shall be deemed to have been formed with such Agreement comprised solely of Seller's proposal together with these Terms and Conditions of Sale. The Agreement shall be deemed to supersede any prior written or oral agreements and any different or conflicting terms in any quote, invoice, Buyer purchase order, shipper or any other document. For the avoidance of doubt, any different, additional or conflicting terms provided on any ancillary Buyer document(s) are expressly rejected by Seller.

D. **MODIFICATIONS/CHANGES/CANCELLATIONS:** Any requested modification to an Agreement is subject to the approval of Seller and the manufacturer or supplier of the goods ordered. Buyer will pay any and all additional charges resulting from order modifications, cancellations, and changes. Express Ship Orders cannot be changed or cancelled. All goods are custom manufactured to customer specifications and, therefore, cannot be returned. Restocking programs are not available. Any modifications of an Agreement must be made via a signed and dated revised proposal.

2. DEPOSITS

Unless otherwise specified and agreed to by both parties, a deposit of 50% is required on all orders. No interest shall accrue on such deposits. The Agreement is deemed entered upon such payment by Buyer.

3. OWNERSHIP AND RISK OF LOSS

Transfer of title to the goods as between Seller and Buyer shall be deemed to have occurred when the Agreement is entered, and thereafter Buyer shall insure against risk of loss. If the goods are first received on behalf of Buyer by Seller, such goods shall be considered held by Seller subject to bailment for the sole benefit of Buyer.

4. PAYMENT

A. **TIMING:** Any remaining balance on goods purchased under this Agreement and any related installation or other services will be invoiced upon delivery of the goods to the job site or, if installed by Seller, following substantial completion. Direct shipments from manufacturers will be invoiced upon shipment from the manufacturer. Any goods being held at Buyer's request, due to delays or otherwise, will be invoiced for product only upon Seller's receipt of same with separate invoicing for installation or other related services upon substantial completion.

B. **PAYMENT TERMS:** Seller has the right to increase its prices at any time upon notice to Buyer to reflect any and all unusual or unforeseen increases in Seller cost, provided that any such increase shall be limited to the increase actually incurred by Seller. Buyer will not offset or recoup any claim against amounts due Seller. All invoices are due on the date noted on the related invoice. A monthly service charge of 1.5% (18% A.P.R.) will be assessed on all unpaid balances, including accrued but unpaid monthly service charges, after the invoice due date. A service charge of three percent (3%) of the invoice amount will be added to all invoices paid by credit card.

C. **FREIGHT:** Buyer is solely responsible for any applicable freight and handling charges, including tariffs, for delivery from the manufacturer to Seller and is FOB origin. If not included in the proposal, such charges are not included in a price quotation and will be invoiced to Buyer separately after the Seller is invoiced by the carrier or manufacturer.

D. **TAXES:** Buyer is solely responsible for any applicable sales, use, excise, or other taxes. If not included in the proposal, applicable taxes will be invoiced separately. If Buyer possesses tax-exempt status, a certificate of resale, or tax exemption is to be provided prior to order placement.

E. **DELAYS:** If Buyer is unable or unwilling to receive goods at the prescribed shipping site on the mutually agreed delivery date any goods thereafter stored by Seller will be at Buyer's expense until such time as Buyer is able to accept delivery. Seller shall have no obligation or

liability to Buyer whatsoever for failure to ship goods by a particular date.

5. **DELIVERY AND INSTALLATION**

A. **DELIVERY AND INSTALLATION:** Any contracted delivery and installation will be made during Seller's normal business hours of 7:00 a.m. to 3:30 p.m., Monday through Friday. Overtime delivery or installation performed at the Buyer's request will be subject to labor rates reflecting time-and-a-half for weekdays and double time for weekends and holidays. If applicable trade regulations require employing union tradesmen to complete the installation or delivery, any additional incremental costs will be invoiced to and paid by the Buyer. Seller shall not be liable for failure or delay in installation due to the installation site not being ready for installation. Any shipping, delivery, and performance dates are estimates only, and time is not of the essence. Seller may ship or direct shipments of all the goods at one time or in portions from time to time. Seller has the right, but not the obligation, to determine the method of shipment and routing of the goods, unless otherwise stated in Seller's delivery and installation proposal or acknowledgement.

B. **SELLER'S RESPONSIBILITIES:** Unless received by Buyer or Buyer's agent directly, Seller will receive, inspect, stage, and if contracted, install Buyer's goods. All furnishings will be left clean and in working order. Carton and packing materials will be removed to the Buyer's waste disposal containers, and the premises will be left broom clean. At Seller's option, Seller may direct shipments directly to the job site.

C. **BUYER'S ACCEPTANCE:** Buyer agrees to have an agent on the premises at the agreed upon time to accept goods, deliveries, installation, and completed work. All goods and services shall be considered accepted after Buyer or his agent has signed an acknowledgement document(s). All claims or exceptions must be made in writing the date the work is substantially complete. Notwithstanding the foregoing, if Buyer or Buyer's agent is unavailable or unwilling to sign acknowledgment document(s), Buyer shall be deemed to have accepted the goods and services "as is" or as otherwise noted by Seller on the acknowledgement document.

D. **DROP SHIPMENTS:** In case of drop shipments where goods are delivered without installation, Buyer will receive, inspect, and install ordered goods. Buyer is also responsible for filing necessary freight claims in the event of damage. Buyer shall have no claims against Seller due to damage and may not withhold payment on account thereof.

E. **CONDITION OF JOB SITE:** Buyer's job site shall be clean, clear of all obstructions, and free of debris prior to any Seller installation. Charges will be assessed to the Buyer for excessive handling, storage and transportation incurred because of site conditions, activity of other trades, or other reasons not specifically identified in the price quotation, at a standard hourly rate, or at actual charges plus fees, if labor is performed by a third party.

F. **JOB SITE SERVICES:** Buyer will furnish electrical current, heating, lighting, trash disposal containers, hoisting and/or elevator services, and suitable unobstructed dock space and staging areas at the job site without charge to Seller if Seller is to provide installation. If Seller is required to remove or handle existing furniture, the additional cost of moving and transporting shall be billed to the Buyer on an hourly basis. Once installation has begun, Buyer agrees to assume any expense incurred by Seller due to changes made at the Buyer's request or for any reason beyond Seller's reasonable commercial control.

G. **ELECTRICAL INSTALLATION:** A licensed electrician may be required to install electrical product including outlets, task lights, and hook-ups to base building power. If Seller determines that an electrician is required, Buyer will be responsible for contracting and paying the electrician.

H. **PROTECTION OF DELIVERED GOODS:** Buyer is responsible for security and safekeeping of goods after delivery to Buyer's site, or into storage negotiated by Buyer if the job site is not ready on an agreed upon delivery date, and Buyer shall assume any risk of damage or loss thereof.

I. **CONCEALED DAMAGED GOODS:** Buyer is required to report all concealed or damage packaged goods within seven (7) business days or receipt. In addition, Buyer is required to report all damage goods revealed upon unpackaging within seven (7) days of the same. Likewise, Buyer is required to and must send pictures of damaged goods, packages and labels to initiate any available warranty claim(s). Failure to report damages within the required reporting period with the required information may negate any warranty claims and Buyer shall accept responsibility for any and all costs associated with replacement or repairs of damaged goods.

J. **DELIVERY AND INSTALL WARRANTY:** Seller shall warrant all delivery and installation services against defects in performance for a period of one (1) year following delivery unless stated otherwise in the documents accompanying these Terms and Conditions of Sale. If this proposal includes the provision of delivery and installation services, Seller warrants that delivery and installation services performed by

Seller or by a permitted subcontractor or agent of Seller shall be performed in a good and workmanlike manner consistent with the best practices in the industry. In the event of a delivery and installation service defect, the Seller shall, at Buyer's discretion, repair or re-perform the defective services at no cost to the Buyer. All delivery and installation services performed after the one (1) year delivery and install warranty period including but not limited to product warranties, service, repairs, replacement, etc. shall be paid for by Buyer at Buyer's expense.

6. **ADDITIONAL TERMS**

A. **DISCLAIMER OF WARRANTIES: BUYER AGREES THAT THE GOODS ARE OF THE SIZE AND DESIGN SELECTED BY BUYER AND THAT BUYER IS SATISFIED THAT SAME IS SUITABLE FOR BUYER'S PURPOSES. SELLER HAS MADE NO REPRESENTATION OR WARRANTY AS TO ANY MATTER WHATSOEVER. SELLER DISCLAIMS AND BUYER EXPRESSLY WAIVES AS TO SELLER, ALL WARRANTIES WITH RESPECT TO THE GOODS, INCLUDING BUT NOT LIMITED TO ALL EXPRESS OR IMPLIED WARRANTIES OF MERCHANTABILITY AND FITNESS FOR A PARTICULAR PURPOSE, QUALITY, CAPACITY, OR WORKMANSHIP. NOTHING CONTAINED HEREIN SHALL DIMINISH THE RIGHT OF BUYER TO EXERCISE ALL RIGHTS AND REMEDIES AGAINST THE MANUFACTURER OF THE GOODS FOR MANUFACTURER WARRANTIES. IN NO EVENT SHALL SELLER BE LIABLE UNDER ANY THEORY AT LAW OR EQUITY FOR ANY LOSS OF USE, REVENUE, ANTICIPATED PROFIT OR SPECIAL, INDIRECT, INCIDENTAL OR CONSEQUENTIAL DAMAGES ARISING OUT OF OR RELATED TO THE DESIGN AND USE OF THE GOODS. SELLER SHALL ADVISE BUYER OF ALL RELATED MANUFACTURERS' WARRANTIES UPON BUYER'S REQUEST.**

B. **RESALE:** On any resale of the goods, Buyer shall contractually limit its buyer's warranty against both Buyer and Seller to the same extent that Paragraph 6(A) above limits the warranty offered by Seller.

C. **ACTS BEYOND REASONABLE CONTROL:** Seller shall not be liable for any delay or failure to deliver any or all of the goods caused by installation site delays, labor disputes, strikes, acts of God, or other delays beyond the reasonable control of Seller.

D. **ASSIGNMENT:** Buyer shall not assign its rights or obligations under this Agreement without the prior written consent of Seller.

E. **INDEMNIFICATION:** Buyer shall indemnify, defend, and hold harmless Seller with respect to all damages, losses, claims, and expenses, including, without limitation, consequential and incidental damages and reasonable attorney fees arising from or related to : i) Buyer's breach of any of Buyer's obligations under this Agreement and from; ii) Seller's interior design, project management, delivery, installation, or any other services except when caused by Seller's gross negligence or willful misconduct.

F. **DEFAULT:** If Buyer fails to pay any amount herein provided within ten (10) days after the same is due and payable, or if Buyer fails to observe, keep, or perform any other provision of this Agreement, then Seller shall have the right to exercise any one or more of the following remedies without prejudice to such remedies as may otherwise exist at law or in equity: i) to declare the entire amount due hereunder immediately due and payable without notice or demand to Buyer; ii) to sue for and recover all payments, then accrued or thereafter accruing; iii) to take possession of the goods provided hereunder, without demand or notice wherever located, without any court order or other process of law. Buyer hereby grants free and full access to the premises and hereby waives any and all damages occasioned by such taking of possession.

G. **NO WAIVER:** Seller's waiver of any right on one occasion shall not be a waiver of any future exercise of that right.

H. **TIME FOR BRINGING ACTION:** Any action that Buyer brings against Seller that arises out of or relates to the goods and services provided by Seller to Buyer must be brought by Buyer within one year after the cause of action occurs.

I. **LAW:** The Agreement shall be deemed entered into, and performed in substantial part, in Oakland County, Michigan. The Agreement shall be governed by and construed in accordance with the laws of the State of Michigan, without regard to its conflict of law provisions. The parties hereto agree to submit to the exclusive personal jurisdiction of the state or federal courts serving Oakland County, Michigan for the resolution of any claim or cause of action that arises from or related to this Agreement or the goods or services provided by Seller.

QUOTE 59627

Lakeshore Learning Materials
2695 E. Dominguez St Carson, CA 90895
(310)537-8600 (800)421-5354
www.lakeshorelearning.com

To contact your local representative,
Andrew Marsh, please call (800) 421-5354

Bill to:

320140
WALLED LAKE CONS SCHOOL DIST
850 LADD RD-BLDG D

WALLED LAKE MI 48390
(810) 960-8357

Ship to:

999999
JAMES R GEISLER MIDDLE SCHOOL
46720 W PONTIAC TRAIL
COMMERCE CHARTE MI 48390

Comments:
PRICES GOOD FOR 90 DAYS. ITEM AVAILABILITY SUBJECT TO CHANGE

FOB DESTINATION:FREE SHIPPING DISCOUNT REFLECTED IN PRICES.

PLEASE REFERENCE "PER QUOTE #59627" ON YOUR PURCHASE ORDER.

PER TASB-BUYBOARD 653-21 & 667-22

Entry date: 02/14/2024 Sls: 43 Your reference number: 59627

Line	Item	Qty	Description	List	Price	Extended	Image
1	LC768BU	3	Flex-Space Premium Wobble Chair - 18" - Blue	$109.99	$104.49	$313.47	

Our wobble chairs are an alternative to traditional seating—giving kids a full range of movement and the stability they need to wobble without tipping over! Each of our chairs features a comfortable, contoured seat and a rounded, no-slip rubber base…plus, the durable plastic chairs' unique design helps strengthen core muscles while encouraging proper posture. There are even built-in handles under the seats that make the chairs super-easy to pick up and move anywhere in the classroom! Lifetime warranty.

Subtotal: $313.47
0.0% Tax: $0.00
Freight Amount: $0.00
Installation Cost: $66.00
Total: $379.47



QUOTATION: 24ddw-680310/C

Walled Lake Consolidated School District: Misc - Geisler (19061A)

CREATED 2/19/2024 | REVISED 2/22/2024 | Valid Through 4/19/2024

QUOTATION

Walled Lake Consolidated School District: Misc - Geisler (19061A)

KI is pleased to present the enclosed quotation. The following items are included:

- Quote
- Summary
- Itemized Quote
- Detailed PO requirements
- Product Options

Quote Number: 24ddw-680310/C

CREATED 2/19/2024 | REVISED 2/22/2024 **| Valid Through 4/19/2024**

PRODUCT TOTALS	$3,450.72
See Quote Detail Summary	$0.00
GRAND TOTAL	**$3,450.72**

Requested Delivery Date: To be Determined

Sales Team:

Tiffani Caputo
Sales Specialist
tiffani.caputo@ki.com
614-374-1796

Chris Halatek
Dealer Rep
chris.halatek@ki.com
248-408-0978

Daryl Wendt
Inside Sales
daryl.wendt@ki.com
(877) 639-0643

Sold To
Walled Lake Consolidated School District
Atn Accts Payable 850 Ladd Rd, Bldg D
Walled Lake, MI 48390
P. (248) 956-3060 F. (248) 956-3078
Customer # 36918

End User
Walled Lake Consolidated School District
Atn Accts Payable 850 Ladd Rd, Bldg D
Walled Lake, MI 48390
P. (248) 956-3060 F. (248) 956-3078

Ship To
To be Determined

Installation
To be Determined



Client Notes:
KI Sourcewell Furniture RFP #091423-KII

QUOTATION

CREATED	**2/19/2024**
VALID THROUGH	**4/19/2024**
Prepared By	Chris Halatek
Quote Filename	Walled Lake Consolidated School District: Misc - Geisler (19061A) - 24ddw-680310/C

Line	Model		Qty.		Sell Price	Extended Total	TBD Options
1.1	**S7P/1520FBBF** 	700 Series Files Freestanding Ped-Box/Box/File-20" Nominal Depth	2		$675.92	**$1,351.84**	
		Pull Options	Aluminum bow tie pull	/ALBT			
		Unit Color	Starlight Silver Metallic	/SX			
		Counterbalance Option	With Counterbalance	/CBW			
		Lock Option	Key standard	/KS			
		Lock Color	Satin Chrome	/SCL			
		MK: B2					
		Price Description: Delivered/Open Market					
		Lead Time: 4 - 6 Weeks; Ships from PEMBROKE, ONT					
		Please Note: Leadtime calculated on 2/22/2024 and is subject to change.					
1.2	**ATBT39PFLS-74P-S3R** 	All Terrain 39" Binder Tower,Pencil/Shelf/File,Mobile Lectern-Shaped,74P Edge,Steel/alum bow tie(hinge right),22x20"D	2		$1,049.44	**$2,098.88**	
		Base Options	4 black casters (2 locking)	/4CW			
		Unit Color	Starlight Silver Metallic	/SX			
		Surface Finish	Additional laminates	Additional			
		Additional Laminates	WILSONART - 2 week additional lead time	/LW			
		WILSONART - 2 week additional lead time	STEEL MESH - FINE VELVET TEXTURE	/487938			
		Lock Option	Key standard	/KS			
		Lock Color	Satin Chrome	/SCL			
		Edge Color	Blue Grey edge	/EGR			
		MK: B3					
		Price Description: Delivered/Open Market					
		Lead Time: 4 - 6 Weeks; Ships from PEMBROKE, ONT					
		Please Note: Leadtime calculated on 2/22/2024 and is subject to change.					
					WorkGroup Product Subtotal	**$3,450.72**	

Quote Summary

Product SubTotal:	**$3,450.72**
Estimated Sales Tax:	**See Notes**
Quote Total:	**$3,450.72**

NOTES:

- Images shown above are intended for approximate visual reference only and may not represent the exact models, numbers, descriptions or options selected. Refer to the model number/description/options shown for full product specifications.
- Sales Tax (For Shipment within the United States Only): Estimated sales/use tax will be calculated when order is entered. It is the customer's responsibility to pay any applicable sales/use tax due upon invoicing. A customer will not be charged sales tax if (1) a Resale Certificate, (2) an Exempt Organization Certificate, or (3) a Direct Pay permit is on file with KI's Finance Department. If no certificate is on file, the appropriate sales/use tax rate in effect at shipment will be applied and tax will be added to the customer's invoice.

PROJECT LEAD TIME SUMMARY:

- Manufacturing lead time begins once the order is complete and acknowledged. Delivery dates are determined per order based on the longest lead time per shipping location and are confirmed on the order acknowledgement.

Shipping Location	MFG Lead Time Range
PEMBROKE, ONT	4 - 6 Weeks

- Lead times are subject to change based on quantities, manufacturing capacity and surface material selections. Laminate and/or fabrics outside the standard KI ingrade program may have extended lead time.
- For more information or questions regarding delivery consolidation, contact KI Customer Service.

Customer represents that the product information contained within this quote is complete and accurate. Changes to quantities and/or options/finishes will affect this quote. If applicable, other charges such as freight, tax, installation and/or delivery fees may be added at time of order.

Sales resulting from purchase orders issued by the customer to KI (Whether related to this quotation or otherwise) are governed and controlled by the Terms and Conditions found at www.KI.com/terms

Prepared by Chris Halatek
Market Code: 2=2=K-12

Opportunity #: 680310

Quote Filename: Walled Lake Consolidated School District: Misc - Geisler (19061A) - 24ddw-680310

Final Considerations:

To ensure your Purchase Order (PO) is processed quickly and efficiently, please adhere to the following requirements:

1. All purchase orders must be issued to KI or KI c/o the dealer with this address:
   KI
   1330 Bellevue Street
   Green Bay, WI 54302

2. The following items must be included on all purchase orders:
   - Sold To/Bill To Information: complete legal name, address, telephone number and fax number
   - Ship To Information: complete legal name, address, contact name, contact phone number
   - Purchase Order Number: a customer-specific identifier, typically a sequential purchase order number or requisition number
   - Issue Date: date the purchase order was issued
   - Sales Tax: applicable sales tax will be added upon KI invoicing. If tax exempt, customer must provide or have the tax exempt certificate on file at KI
   - Purchase Order Total: total of all items and services included on the purchase order
   - Authorization: signature of authorized purchasing agent or buying entity
   - Order Details: reference a fully optioned KI quote (ex: 11KGH-85432) or include all the information listed below
     - Quantity of each item
     - Complete model number, including all finish and option information (by line item)
     - Net purchase price (by line item)
     - Extended net purchase price (all line items)
     - Any additional applicable charges (ex: installation and/or delivery charges)
     - Contract name and/or number if pricing is based on a contract reference
3. Signatures on a quote or a worksheet cannot be accepted as a purchase order.

4. In the event that you do not have a formal Purchase Order process, please contact your KI Sales Representative or call 1-800-424-2432, and we will assist you with creating a PO.

We appreciate your cooperation in providing us with all the required information listed above on your Purchase Order. Complete information helps us serve you better. Thank you for your order.

Purchase Orders that do not meet these requirements will be placed on hold until complete information is received by KI. Purchase orders on hold are not released to manufacturing or assigned a delivery date. KI order lead times begin once the order is released to manufacturing.

VS America, Inc.
1940 Abbott Street Suite 501
Charlotte , NC 28203
704-378-6500

Quotation

Quote Number 0200201964

Revision 1

Revision Date 02/23/2024

Customer VS America, Inc.
1940 Abbott Street
Suite 501
Charlotte NC 28203
United States

Customer Reference GLFS-Geisler MS

Date Quoted 02/20/2024

Inside Sales Contact Myra Kinder
m.kinder@vsamerica.com

Territory Manager Christine Debrot
c.debrot@vsamerica.com

Contract Omnia Partners Region 4 ESC
Contract # R191818

To Whom It May Concern:

Please note the following pricing has been presented in Omnia Partners Region 4 ESC Contract NET values, based on the stated models, colors, finishes, and quantities. Any alterations will be subject to updated pricing.

Pricing is valid for 30 days* for projects delivering within 9 months of the receipt of a complete PO. Orders with delivery requirements outside of 9 months must be requoted. Please discuss specific project requirements with your VS America Territory Manager.

Factory-direct orders qualify for free shipping if the total net amount is over $50,000 USD. Freight charges do apply for any orders fulfilled from the VS America Stock / Quickship Program. Please refer to the Customer Freight Terms document, Omnia Region 4 Freight Terms, for a complete list of exclusions and restrictions.

Installation is not included in unit pricing.

Please check all details prior to submitting an order. Where details have been left unspecified in the request, default selections have been quoted.If you have any questions, please contact your Inside Sales Representative or Territory Manager at the numbers shown above.

Best Regards,

VS America Inc.

*Barring the announcement of a formal price increase.

Item	Model/Description	Quantity	Unit Net Price	Extended price
1	C2D **31400** PantoSwing-LuPo, chair with polypropylene seat and backrest shell, tested to DIN EN 1729	**15**	**$ 136.00**	**$ 2,040.00**

204	**seat height**	046	46cm size blue
230	**metal color**	059	arctic
280	**seat / backrest plastic**	073	black grey
500	**glides / castors**	001	plastic glides
505	**equipment**	063	with table edge protection
903	**packaging**	002	with export protection

Unit List Price $ 170.00

Discount (%) 20.00000

Item	Model/Description	Quantity	Unit Net Price	Extended price
2	C4 **21090** **Special** LiteTable-ST, lightweight construction table, stackable, circular steel tube frame, table weight 13.5 kg * Special size 70/50cm, Table top covered with laminate: Color according to specification	**10**	**$ 318.40**	**$ 3,184.00**

205	**table height**	074	74cm
230	**metal color**	059	arctic
348	**top**	055	Chipboard laminated
209	**thickness**	190	19mm
356	**color laminate**	999	anthracite 018
439	**table top edge**	002	2.5mm plastic, r= 2.5mm
440	**laminate color table top edge**	999	same color
500	**glides / castors**	041	2 castors, 2-component glides
903	**packaging**	002	with export protection

Width	70.0 cm
Depth	50.0 cm

Unit List Price $ 398.00

Discount (%) 20.00000

Subtotal	$ 5,224.00
Shipping (Commerce Township , MI 48390)	$ 623.00
Installation	$ 450.00
Total	**$ 6,297.00**

Payment Terms: Immediate Payment

Please send POs to: orders@vsamerica.com

Interor Office Source Quotation

Project:	**Fleetwood Walled Lake Phase 5**				**IOS Quotation #:**	**FT19061A-1**		
Project Name:	**Walled Lake Schools**				**Date:**	**2/16/2024**		
Address:	**850 Ladd Road Building D**				**Contact:**	**Chris Halatek**		
City, State Zip:	**Walled Lake, MI 48390**				**Contact Number:**	**248-408-0978**		
Email:	SuzanneMajor@wlcsd.org				**Contact Email :**	chris.halatek@interiorofficesource.com		
Phone:	**248-956-2000**				**Vendor:**	Fleetwood Group Inc		
Project Name:	**Funishings Giesler 19061A**				**Contract:**	**NCPA 07-27**		
Project Number	**Category D Fleetwood**				**Project / Site Info:**	**James R Geisler Middle School**		
					Ship to Address:	**46720 W Pontiac Trail**		
					City, State Zip:	**Commerce Charter Twshp MI 48390**		

Item	Qty	Manufacturer	Model No.	Qty	Description	Example Image (Reference Only)	Sell Each	Total
					Corrected 2-16			
D1	2	Fleetwood	TCRP6030-R42C		Plane Computer Table		$ 776.75	$ 1,553.50
					With Unitized Frame			
					Size: 60" W x 30" D x 29-42" H			
					With Modesty Panel			776
					With Wire Management			
					With (2) Grommets			
					With (4) Locking Casters			
					With HPL (G3)			
					Set Height to: 29" H			
					Top Material: Etched Gray			
					Edge: Graphite			
					Paint Legs: Silver			
					Locations:			
					Geisler (19061A):			

D2	2	Fleetwood	TCRP4824-R42C		Plane Computer Table		$ 672.50	$ 1,345.00
					With Unitized Frame			
					Size: 48" W x 24" D x 29-42" H			
					With Modesty Panel			
					With Wire Management			
					With (2) Grommets			
					With (4) Casters			
					With HPL (G3)			
					Set Height to: 29" H			
					Top Material: Etched Gray			
					Edge: Graphite			
					Paint Legs: Silver			
					Locations:			
D3	7	Fleetwood	TUNG3024F29W		Wedge Desk		$ 330.50	$ 2,313.50
					With Unitized Frame			
					Size: 30"W x 24"D x 29"H			
					Wheelbarrow (2 casters, 2 glides)			777
					With HPL (G3)			
					HPL Laminate: Etched Gray			
					Edge: Graphite			
					Paint Finish: Silver			
					Locations:			

D9	24	Fleetwood	TUNR6020R42L		Rectangle Table		$ 747.25	$ 17,934.00
					With Unitized Frame			
					Size: 60"W x 20"D x 29-42" H-Leg			
					With Levelers			
					With Phenolic Resin Top			
					Paint Finish: Silver			
					Set to 36"H			
D4	1	Fleetwood	TUNP6030F29W		Plane Table		$ 569.50	$ 569.50
					With Unitized Frame			
					Size: 60"W x 36"D x 29"H			
					With (2) Locking Casters, (2) Levelers (Wheelbarrow)			
					With HPL (G3)			
					HPL Laminate: Etched Gray			
					Edge: Graphite			
					Paint Finish: Silver			
					Locations:			778
Quote Summary					**Total Product**			$23,715.50
PO to Interior Office Source					**Installation and Delivery**			$ 3,600.00
					Freight			INC
					Total Quote			$23,715.50

NBS commercial interiors

2595 Bellingham • Troy, MI 48083 • **248.823.5400** • 248.823.5401 Fax
2211 Old Earhart Rd. Ste.190 • Ann Arbor, MI 48105 • **248.823.5400** • 248.823.5401 Fax
3201 Pine Tree Rd. Ste. A • Lansing, MI 48911 • **517.886.0072** • 248.823.5401 Fax
5160 Alliance Dr. • Bay City, MI 48706 • **989.895.8574** • 989.895.8545 Fax
4 North St. Clair St. • Toledo, OH 43604 • **419.662.2040** • 248.823.5401 Fax

yourNBS.com **Remit Payments to:** NBS, 6973 Reliable Parkway, Chicago, IL 60686

Quotation 372614

Quote Date 02/22/24
Customer Order
Project 240298
Customer W00002
Terms NET 10 DAYS
Expiration Date
Account Representative ANNE MARIE TREMBERTH

Quote To

Accounts Payable
Walled Lake Consolidated
850 Ladd Rd Bldg D
Walled Lake, MI, 48390-3019

Phone +1 (248) 956-2000
Fax +1 (248) 956-2123

Ship To

sarah watson
GIESLER MIDDLE SCHOOL
46720 W PONTIAC TRAIL
Commerce Township, MI, 48382

Phone +1 (248) 338-4561

swatson@tmp-architecture.com

Sales Location Troy

The Following contracts, plus additional project discounting utilized for pricing on this quote:
Omnia: Sit on It
E&I: Global, Smith System, Steelcase, Jonti-craft
TIPPS: Gressco, Fomcore
School is responsible for contract membership enrollment. Changes to specifications and quantity could affect tiered contract pricing.

Pricing valid for 30 days.
Please verify finish selections prior to order placement.

If due to unforeseen circumstances the building is not ready to receive furniture, additional fees may be incurred to double handle and/or store the furniture. Circumstances include, but are not limited to construction delays and COVID-19.

Storage Free for 30 days, after which storage is charged per hundred weight or per SF per month.

Quote includes Non-Union labor for NBS to receive, deliver and install during Normal Business Hours; any owner requested changes requiring additional delivery trip(s) will result in additional charges to be quoted separately.

Overtime Labor (evening after hours and weekends) additional.

Purchase Order and 40% Deposit is required before order placement; please reference NBS quote number on PO. Receipt of PO indicates owner approval of product as specified; upon release of order, no changes, cancellations or returns can be made.

	Description	Quantity	Unit Price	Extended Price
STEELCASE				
1	**435A00** - Steelcase Series 1; Chair-Task **Back Finish:** 3D Microknit 5T21 - LICORICE **Back Color Scheme:** Non-Contrasting Outer Back **Outer Back Finish:** Plastic - PG1 6205 - BLACK **Seat Finish:** Graded In Prc. Grp. 5 59DE - GRADED IN PR.	2	451.90	903.80

TITLE OF PRODUCT TRANSFERS UPON RECEIPT BY CUSTOMER.

ACCEPTED BY _____ TITLE _____ DATE _____

NBS commercial interiors

2595 Bellingham • Troy, MI 48083 • **248.823.5400** • 248.823.5401 Fax
2211 Old Earhart Rd. Ste.190 • Ann Arbor, MI 48105 • **248.823.5400** • 248.823.5401 Fax
3201 Pine Tree Rd. Ste. A • Lansing, MI 48911 • **517.886.0072** • 248.823.5401 Fax
5160 Alliance Dr. • Bay City, MI 48706 • **989.895.8574** • 989.895.8545 Fax
4 North St. Clair St. • Toledo, OH 43604 • **419.662.2040** • 248.823.5401 Fax

yourNBS.com

Remit Payments to: NBS, 6973 Reliable Parkway, Chicago, IL 60686

Description	Quantity	Unit Price	Extended Price
1 GRP. 5 MOMENTUM TEXTILES Purchaser: VENDOR Pattern: COVER CLOTH Color: GRAPHITE -09137588 Direction: HORIZONTAL **Headrest Option:** No Headrest **Coat Hanger:** No Coat Hanger **Frame Finish:** Plastic - PG1 6205 - BLACK **Color Scheme:** Black **Arm Type:** Height,Width,Pivot,Depth Arm **Cylinder Type:** Standard Range **Base Type:** Plastic Base **Base Finish:** Plastic - PG1 6205 - BLACK **Lumbar Option:** Adjustable Lumbar **Caster or Glide Type:** Hard Casters **Soil Retardant Option:** No Soil Retardant **Sewn Upholstery Type:** Sewn STEELCASE **Tag For** E1 **Qty** **Description** 1 D122/122 Music Classroom 1 A206/206 Classroom			
2 **LOT (NT)** - Non-union, Normal hours. Received, Deliver, and Installation of all product. One phase, elevator access as needed. Free and clear space. After hours, including night and weekends is considered overtime labor and woudl result in additioanl charge. Storage free for 30 days upon receipt of product to our warehouse. Afterwards, storage is charged per SF per 30 days. *All product on quote to be installed togehter, otherwise minimum trip charge will apply. Minimum trip charge $250 NBS TROY	1	160.00	160.00
Sub Total			**1,063.80**
Total			**1,063.80**
FOMCORE			
3 **FF003** - 3' Fom Bag	2	397.50	795.00

TITLE OF PRODUCT TRANSFERS UPON RECEIPT BY CUSTOMER.

ACCEPTED BY _____ TITLE _____ DATE _____

	Description	Quantity	Unit Price	Extended Price
3	**Select Fom Fabric Finish:** **MSD:** Microsuede **Select Fom Fabric Finish:** **-:** FOM Filled **FF003-112:** 3' Fom Bag, Navy FOMCORE **Tag For** H1 **Qty** **Description** 2 A206/206 Classroom			
4	**LOT (NT)** - Non-union, Normal hours. Received, Deliver, and Installation of all product. One phase, elevator access as needed. Free and clear space. After hours, including night and weekends is considered overtime labor and woudl result in additioanl charge. Storage free for 30 days upon receipt of product to our warehouse. Afterwards, storage is charged per SF per 30 days. *All product on quote to be installed togehter, otherwise minimum trip charge will apply. Minimum trip charge $250 NBS TROY	1	160.00	160.00
	Sub Total			**955.00**
	Total			**955.00**
	SMITH SYSTEM			
5	**55000** - Soft Rocker **Surface Finish:** SPIO - PISTACHIO SMITH SYST **Tag For** R2 **Qty** **Description** 1 A206/206 Classroom	1	485.67	485.67
6	**FC** - freight charge SMITH SYST	1	192.33	192.33
7	**LOT (NT)** - Non-union, Normal hours. Received, Deliver, and Installation of all product. One phase, elevator access as needed. Free and clear space. After hours, including night and weekends is considered overtime labor and woudl result in additioanl charge. Storage free for 30 days upon receipt of product to our warehouse.	1	100.00	100.00

NBS commercial interiors

2595 Bellingham • Troy, MI 48083 • **248.823.5400** • 248.823.5401 Fax
2211 Old Earhart Rd. Ste.190 • Ann Arbor, MI 48105 • **248.823.5400** • 248.823.5401 Fax
3201 Pine Tree Rd. Ste. A • Lansing, MI 48911 • **517.886.0072** • 248.823.5401 Fax
5160 Alliance Dr. • Bay City, MI 48706 • **989.895.8574** • 989.895.8545 Fax
4 North St. Clair St. • Toledo, OH 43604 • **419.662.2040** • 248.823.5401 Fax

yourNBS.com

Remit Payments to: NBS, 6973 Reliable Parkway, Chicago, IL 60686

Description	Quantity	Unit Price	Extended Price
7 Afterwards, storage is charged per SF per 30 days. *All product on quote to be installed togehter, otherwise minimum trip charge will apply. Minimum trip charge $250 NBS TROY			
Sub Total			**778.00**
Total			**778.00**
Quotation Totals			
Sub Total			**2,796.80**
Grand Total			**2,796.80**

End of Quotation

TITLE OF PRODUCT TRANSFERS UPON RECEIPT BY CUSTOMER.

ACCEPTED BY _____ TITLE _____ DATE _____

Proposal

Interior Environments - Novi
48700 Grand River Ave
Novi, MI 48374
Phone: (248) 213-3010

Order Number	16907
Date	02/23/2024
Customer PO No	
Customer Name	Walled Lake Consolidated Schools
Salesperson	Betsy Pethoud
Terms	NET 10
Page	1 of 5

TO
Walled Lake Consolidated Schools
850 Ladd Rd Bldg D
Walled Lake, MI 48390

ATTN: INVOICE CONTACT
Email: SuzanneMajor@wlcsd.org

SHIP TO
Geisler Middle School
46720 W Pontiac Trl
Commerce Township, MI 48390

ATTN: Sarah Watson
Phone: 248-338-4561
Email: SWatson@tmp-architecture.com

Prepared for : Betsy Pethoud

Allsteel Omnia Contract #R191802
Egan - OMNIA Contract 07-25

Due to the current challenges in the global supply chain and labor environment, pricing and lead times remain in a state of flux. Our team will do it's best to communicate any changes as they arise and provide the best available solutions to meet your needs. Thank you for your business and understanding.

Line	Quantity	Description	Unit Price	Extended Amount
1	4.00 Each	EBC336--$(P2)-.PR3 Ess Bookcase 3H 36W Open Cabinet $(P2):P2 Paint Opts .PR3:Gunmetal Metallic Tag: Tag TG: S2 - A206/206	474.12	1,896.48
2	1.00 Each	VSF3660EE----QUOTE Eagan Mobiles: V-Series, Mobile, Four-Point Base, Size: 36"Wx60"H :EVS/EVS :Clear Adonized QUOTE:Q-1-013508 Tag: Tag TG: J1 - A206/206	1,001.00	1,001.00
3	1.00 Each	ACEOT12M--QUOTE Egan 12"L pent tray magnetic, includes 2 pens and Egan cloth QUOTE:Q-1-013508 Tag: Tag TG: J1 - A206/206	82.50	82.50
4	1.00 Each	FREIGHT EGAN FREIGHT	279.00	279.00
7	1.00 Each	Labor------- Furniture Installation: S2, J1 Installation :STRAIGHT TIME :NON UNION :NO STAIR CARRY :NO PERMITS :NO HARDWIRE DATA OR ELECTRICAL CONNECTIONS :ALL DEBRIS REMOVAL INCLUDED	755.00	755.00
			Order Sub-Total :	$4,013.98
			TOTAL ORDER :	**$4,013.98**
			Required Deposit 50.00% :	$2,006.99

PLEASE REVIEW THIS QUOTATION AND NOTIFY US PROMPTLY OF ANY CORRECTIONS REQUIRED THANK YOU FOR THE OPPORTUNITY TO BE OF SERVICE

Proposal

Interior Environments - Novi
48700 Grand River Ave
Novi, MI 48374
Phone: (248) 213-3010

Order Number	16907
Date	02/23/2024
Customer PO No	
Customer Name	Walled Lake Consolidated Schools
Salesperson	Betsy Pethoud
Terms	NET 10
Page	2 of 5

A FINANCE CHARGE OF 1-1/2% PER MONTH WHICH IS AN ANNUAL PERCENTAGE RATE OF 18% WILL BE CHARGED ON ACCOUNTS PAST DUE.

Signature: _____Name:_____ Title:_____ Date: _____

Proposal

Interior Environments - Novi
48700 Grand River Ave
Novi, MI 48374
Phone: (248) 213-3010

Order Number	16907
Date	02/23/2024
Customer PO No	
Customer Name	Walled Lake Consolidated Schools
Salesperson	Betsy Pethoud
Terms	NET 10
Page	3 of 5

Balco Interiors LLC / IE Connect LLC / Interior Environments Atlanta, LLC - d/b/a INTERIOR ENVIRONMENTS

1. PROPOSALS AND ORDERS

A. **TERM:** All prices quoted by Interior Environments ("Seller") are valid for 30 days from date of proposal.

B. **OFFER AND ACCEPTANCE:** All orders for the purchase of goods and services from Seller require a proposal prepared by Seller which has been approved and signed buy an authorized signatory of Buyer. Seller's proposal shall constitute an offer and Buyer's approval of the proposal shall constitute acceptance of that offer. If Buyer submits a purchase order before Seller issues a proposal, Seller's proposal shall constitute a counteroffer and Buyer's approval of the Seller's proposal shall constitute acceptance of that counter offer without any additional terms or conditions.

C. **AGREEMENT:** Following the offer and acceptance described above and Seller's payment as provided in paragraph 2 below, an "Agreement" between the parties shall be deemed to have been formed with such Agreement comprised solely of Seller's proposal together with these Terms and Conditions of Sale. The Agreement shall be deemed to supersede any prior written or oral agreements and any different or conflicting terms in any quote, invoice, Buyer purchase order, shipper or any other document. For the avoidance of doubt, any different, additional or conflicting terms provided on any ancillary Buyer document(s) are expressly rejected by Seller.

D. **MODIFICATIONS/CHANGES/CANCELLATIONS:** Any requested modification to an Agreement is subject to the approval of Seller and the manufacturer or supplier of the goods ordered. Buyer will pay any and all additional charges resulting from order modifications, cancellations, and changes. Express Ship Orders cannot be changed or cancelled. All goods are custom manufactured to customer specifications and, therefore, cannot be returned. Restocking programs are not available. Any modifications of an Agreement must be made via a signed and dated revised proposal.

2. DEPOSITS

Unless otherwise specified and agreed to by both parties, a deposit of 50% is required on all orders. No interest shall accrue on such deposits. The Agreement is deemed entered upon such payment by Buyer.

3. OWNERSHIP AND RISK OF LOSS

Transfer of title to the goods as between Seller and Buyer shall be deemed to have occurred when the Agreement is entered, and thereafter Buyer shall insure against risk of loss. If the goods are first received on behalf of Buyer by Seller, such goods shall be considered held by Seller subject to bailment for the sole benefit of Buyer.

4. PAYMENT

A. **TIMING:** Any remaining balance on goods purchased under this Agreement and any related installation or other services will be invoiced upon delivery of the goods to the job site or, if installed by Seller, following substantial completion. Direct shipments from manufacturers will be invoiced upon shipment from the manufacturer. Any goods being held at Buyer's request, due to delays or otherwise, will be invoiced for product only upon Seller's receipt of same with separate invoicing for installation or other related services upon substantial completion.

B. **PAYMENT TERMS:** Seller has the right to increase its prices at any time upon notice to Buyer to reflect any and all unusual or unforeseen increases in Seller cost, provided that any such increase shall be limited to the increase actually incurred by Seller. Buyer will not offset or recoup any claim against amounts due Seller. All invoices are due on the date noted on the related invoice. A monthly service charge of 1.5% (18% A.P.R.) will be assessed on all unpaid balances, including accrued but unpaid monthly service charges, after the invoice due date. A service charge of three percent (3%) of the invoice amount will be added to all invoices paid by credit card.

C. **FREIGHT:** Buyer is solely responsible for any applicable freight and handling charges, including tariffs, for delivery from the manufacturer to Seller and is FOB origin. If not included in the proposal, such charges are not included in a price quotation and will be invoiced to Buyer separately after the Seller is invoiced by the carrier or manufacturer.

D. **TAXES:** Buyer is solely responsible for any applicable sales, use, excise, or other taxes. If not included in the proposal, applicable taxes will be invoiced separately. If Buyer possesses tax-exempt status, a certificate of resale, or tax exemption is to be provided prior to order placement.

E. **DELAYS:** If Buyer is unable or unwilling to receive goods at the prescribed shipping site on the mutually agreed delivery date any goods thereafter stored by Seller will be at Buyer's expense until such time as Buyer is able to accept delivery. Seller shall have no obligation or

liability to Buyer whatsoever for failure to ship goods by a particular date.

5. **DELIVERY AND INSTALLATION**

A. **DELIVERY AND INSTALLATION:** Any contracted delivery and installation will be made during Seller's normal business hours of 7:00 a.m. to 3:30 p.m., Monday through Friday. Overtime delivery or installation performed at the Buyer's request will be subject to labor rates reflecting time-and-a-half for weekdays and double time for weekends and holidays. If applicable trade regulations require employing union tradesmen to complete the installation or delivery, any additional incremental costs will be invoiced to and paid by the Buyer. Seller shall not be liable for failure or delay in installation due to the installation site not being ready for installation. Any shipping, delivery, and performance dates are estimates only, and time is not of the essence. Seller may ship or direct shipments of all the goods at one time or in portions from time to time. Seller has the right, but not the obligation, to determine the method of shipment and routing of the goods, unless otherwise stated in Seller's delivery and installation proposal or acknowledgement.

B. **SELLER'S RESPONSIBILITIES:** Unless received by Buyer or Buyer's agent directly, Seller will receive, inspect, stage, and if contracted, install Buyer's goods. All furnishings will be left clean and in working order. Carton and packing materials will be removed to the Buyer's waste disposal containers, and the premises will be left broom clean. At Seller's option, Seller may direct shipments directly to the job site.

C. **BUYER'S ACCEPTANCE:** Buyer agrees to have an agent on the premises at the agreed upon time to accept goods, deliveries, installation, and completed work. All goods and services shall be considered accepted after Buyer or his agent has signed an acknowledgement document(s). All claims or exceptions must be made in writing the date the work is substantially complete. Notwithstanding the foregoing, if Buyer or Buyer's agent is unavailable or unwilling to sign acknowledgment document(s), Buyer shall be deemed to have accepted the goods and services "as is" or as otherwise noted by Seller on the acknowledgement document.

D. **DROP SHIPMENTS:** In case of drop shipments where goods are delivered without installation, Buyer will receive, inspect, and install ordered goods. Buyer is also responsible for filing necessary freight claims in the event of damage. Buyer shall have no claims against Seller due to damage and may not withhold payment on account thereof.

E. **CONDITION OF JOB SITE:** Buyer's job site shall be clean, clear of all obstructions, and free of debris prior to any Seller installation. Charges will be assessed to the Buyer for excessive handling, storage and transportation incurred because of site conditions, activity of other trades, or other reasons not specifically identified in the price quotation, at a standard hourly rate, or at actual charges plus fees, if labor is performed by a third party.

F. **JOB SITE SERVICES:** Buyer will furnish electrical current, heating, lighting, trash disposal containers, hoisting and/or elevator services, and suitable unobstructed dock space and staging areas at the job site without charge to Seller if Seller is to provide installation. If Seller is required to remove or handle existing furniture, the additional cost of moving and transporting shall be billed to the Buyer on an hourly basis. Once installation has begun, Buyer agrees to assume any expense incurred by Seller due to changes made at the Buyer's request or for any reason beyond Seller's reasonable commercial control.

G. **ELECTRICAL INSTALLATION:** A licensed electrician may be required to install electrical product including outlets, task lights, and hook-ups to base building power. If Seller determines that an electrician is required, Buyer will be responsible for contracting and paying the electrician.

H. **PROTECTION OF DELIVERED GOODS:** Buyer is responsible for security and safekeeping of goods after delivery to Buyer's site, or into storage negotiated by Buyer if the job site is not ready on an agreed upon delivery date, and Buyer shall assume any risk of damage or loss thereof.

I. **CONCEALED DAMAGED GOODS:** Buyer is required to report all concealed or damage packaged goods within seven (7) business days or receipt. In addition, Buyer is required to report all damage goods revealed upon unpackaging within seven (7) days of the same. Likewise, Buyer is required to and must send pictures of damaged goods, packages and labels to initiate any available warranty claim(s). Failure to report damages within the required reporting period with the required information may negate any warranty claims and Buyer shall accept responsibility for any and all costs associated with replacement or repairs of damaged goods.

J. **DELIVERY AND INSTALL WARRANTY:** Seller shall warrant all delivery and installation services against defects in performance for a period of one (1) year following delivery unless stated otherwise in the documents accompanying these Terms and Conditions of Sale. If this proposal includes the provision of delivery and installation services, Seller warrants that delivery and installation services performed by

Seller or by a permitted subcontractor or agent of Seller shall be performed in a good and workmanlike manner consistent with the best practices in the industry. In the event of a delivery and installation service defect, the Seller shall, at Buyer's discretion, repair or re-perform the defective services at no cost to the Buyer. All delivery and installation services performed after the one (1) year delivery and install warranty period including but not limited to product warranties, service, repairs, replacement, etc. shall be paid for by Buyer at Buyer's expense.

6. **ADDITIONAL TERMS**

A. **DISCLAIMER OF WARRANTIES: BUYER AGREES THAT THE GOODS ARE OF THE SIZE AND DESIGN SELECTED BY BUYER AND THAT BUYER IS SATISFIED THAT SAME IS SUITABLE FOR BUYER'S PURPOSES. SELLER HAS MADE NO REPRESENTATION OR WARRANTY AS TO ANY MATTER WHATSOEVER. SELLER DISCLAIMS AND BUYER EXPRESSLY WAIVES AS TO SELLER, ALL WARRANTIES WITH RESPECT TO THE GOODS, INCLUDING BUT NOT LIMITED TO ALL EXPRESS OR IMPLIED WARRANTIES OF MERCHANTABILITY AND FITNESS FOR A PARTICULAR PURPOSE, QUALITY, CAPACITY, OR WORKMANSHIP. NOTHING CONTAINED HEREIN SHALL DIMINISH THE RIGHT OF BUYER TO EXERCISE ALL RIGHTS AND REMEDIES AGAINST THE MANUFACTURER OF THE GOODS FOR MANUFACTURER WARRANTIES. IN NO EVENT SHALL SELLER BE LIABLE UNDER ANY THEORY AT LAW OR EQUITY FOR ANY LOSS OF USE, REVENUE, ANTICIPATED PROFIT OR SPECIAL, INDIRECT, INCIDENTAL OR CONSEQUENTIAL DAMAGES ARISING OUT OF OR RELATED TO THE DESIGN AND USE OF THE GOODS. SELLER SHALL ADVISE BUYER OF ALL RELATED MANUFACTURERS' WARRANTIES UPON BUYER'S REQUEST.**

B. **RESALE:** On any resale of the goods, Buyer shall contractually limit its buyer's warranty against both Buyer and Seller to the same extent that Paragraph 6(A) above limits the warranty offered by Seller.

C. **ACTS BEYOND REASONABLE CONTROL:** Seller shall not be liable for any delay or failure to deliver any or all of the goods caused by installation site delays, labor disputes, strikes, acts of God, or other delays beyond the reasonable control of Seller.

D. **ASSIGNMENT:** Buyer shall not assign its rights or obligations under this Agreement without the prior written consent of Seller.

E. **INDEMNIFICATION:** Buyer shall indemnify, defend, and hold harmless Seller with respect to all damages, losses, claims, and expenses, including, without limitation, consequential and incidental damages and reasonable attorney fees arising from or related to : i) Buyer's breach of any of Buyer's obligations under this Agreement and from; ii) Seller's interior design, project management, delivery, installation, or any other services except when caused by Seller's gross negligence or willful misconduct.

F. **DEFAULT:** If Buyer fails to pay any amount herein provided within ten (10) days after the same is due and payable, or if Buyer fails to observe, keep, or perform any other provision of this Agreement, then Seller shall have the right to exercise any one or more of the following remedies without prejudice to such remedies as may otherwise exist at law or in equity: i) to declare the entire amount due hereunder immediately due and payable without notice or demand to Buyer; ii) to sue for and recover all payments, then accrued or thereafter accruing; iii) to take possession of the goods provided hereunder, without demand or notice wherever located, without any court order or other process of law. Buyer hereby grants free and full access to the premises and hereby waives any and all damages occasioned by such taking of possession.

G. **NO WAIVER:** Seller's waiver of any right on one occasion shall not be a waiver of any future exercise of that right.

H. **TIME FOR BRINGING ACTION:** Any action that Buyer brings against Seller that arises out of or relates to the goods and services provided by Seller to Buyer must be brought by Buyer within one year after the cause of action occurs.

I. **LAW:** The Agreement shall be deemed entered into, and performed in substantial part, in Oakland County, Michigan. The Agreement shall be governed by and construed in accordance with the laws of the State of Michigan, without regard to its conflict of law provisions. The parties hereto agree to submit to the exclusive personal jurisdiction of the state or federal courts serving Oakland County, Michigan for the resolution of any claim or cause of action that arises from or related to this Agreement or the goods or services provided by Seller.



Walled Lake Consolidated Schools

PRICE PROPOSAL

Date: 2/21/2024

Prepared For: Bill Chatfield

Quote Number: 2704-27911

Valid For 30 Days

Prepared by: Steve Timmer

Confidential

© 2024 Dew-El Corporation.The information in this transmittal is proprietary to Dew-El Corporation. It is provided on the condition that it remains in confidence between Dew-El Corporation and the recipient of this quote. Do Not Copy, Distribute nor Share the Contents of this proposal without the written permission of Dew-El Corporation.

DEW-EL CORPORATION ▪ 10841 PAW PAW DRIVE ▪ HOLLAND, MI 49424 ▪ PHONE: (616) 396-6554 ▪ FAX: (616) 396-6669 ▪ WEBSITE: HTTP://WWW.DEW-EL.COM

Dew-El Corporation
10841 Paw Paw Drive
Holland, MI 49424
Phone: (616) 396-6554
Fax: (616) 396-6669
http://www.Dew-El.com

SUMMARY PAGE

Quote # 2704-27911

Project Scope

Bill To

Walled Lake Consolidated Schools
850 Ladd Road, Bldg D
Walled Lake, MI 48390

Install To

Commerce Elementary School
520 Farr St
Commerce Township, MI 48382

Project Investment

Project Total	$721.00
Tax (0%)	$0.00
Grand Total	**$721.00**

Payment Schedule	**Net 30**
100% Due Net 30	$721.00

Price Summary by Phase

Option	Phase / TAG	Price	Tax	Total
Walled Lake CSD Phase 4	MiEN	$611.00	$0.00	$611.00
	Freight	$35.00	$0.00	$35.00
	Installation	$75.00	$0.00	$75.00
		$721.00	**$0.00**	**$721.00**
Grand Total		**$721.00**	**$0.00**	**$721.00**

Dew-El Corporation
10841 Paw Paw Drive
Holland, MI 49424
Phone: (616) 396-6554
Fax: (616) 396-6669
http://www.Dew-El.com

DEW-EL
LEARNING ENVIRONMENT SPECIALISTS

QUOTATION

 # 2704-27911

VALID UNTIL 3/22/2024

BILL TO

Walled Lake Consolidated Schools
850 Ladd Road, Bldg D
Walled Lake, MI 48390

INSTALL TO

Commerce Elementary School
520 Farr St
Commerce Township, MI 48382

Salesperson
Steve Timmer

Payment Terms
Net 30

Walled Lake CSD Phase 4

MiEN

LINE #	QTY	UNIT	PART # / DESCRIPTION	PRICE EA	EXT PRICE
1	1.00	EA	FYI-00162 / Mobile Flip Chart Marketboard  Frame: Steel w/ silver powder coat Markerboard Surface: Steel w/ silver powder coat (magnetic) Base: Grey melamine Casters: Black nylon, locking Item V1 A149/00	$611.00	$611.00

Freight

LINE #	QTY	UNIT	PART # / DESCRIPTION	PRICE EA	EXT PRICE
2	1.00	EA	Freight / Freight / Shipping / Packaging	$35.00	$35.00

Installation

LINE #	QTY	UNIT	PART # / DESCRIPTION	PRICE EA	EXT PRICE
3	1.00	EA	INSTALL / Labor to Receive, Deliver, Install, and remove debris	$75.00	$75.00

CUSTOMER SIGN OFF

subtotal	$721.00
sales tax	$0.00
total	**$721.00**

Authorized Signature

Accepted Date

Print Name

Dew-El Corporation
10841 Paw Paw Drive
Holland, MI 49424
Phone: (616) 396-6554
Fax: (616) 396-6669
http://www.Dew-El.com

DEW-EL
LEARNING ENVIRONMENT SPECIALISTS

QUOTATION

 # 2704-27911

VALID UNTIL 3/22/2024

Pricing for MiEN is provided according to National Purchasing Contract OMNIA Region 14 ESC - TX, contract number 07-107



QUOTATION: 24ddw-680301/C

Walled Lake Consolidated School District: Misc - Hickory Woods (19068A)

CREATED 2/19/2024 | REVISED 2/22/2024 | Valid Through 4/19/2024

QUOTATION

Walled Lake Consolidated School District: Misc - Hickory Woods (19068A)

KI is pleased to present the enclosed quotation. The following items are included:

- Quote
- Summary
- Itemized Quote
- Detailed PO requirements
- Product Options*

* TBDs exist and must be selected prior to purchase. Please contact a sales team member for assistance with specifications.

Quote Number: 24ddw-680301/C

CREATED 2/19/2024 / REVISED 2/22/2024 | **Valid Through 4/19/2024**

PRODUCT TOTALS	$742.40
See Quote Detail Summary	$0.00
GRAND TOTAL	**$742.40**

Requested Delivery Date: To be Determined

Sales Team:

Tiffani Caputo
Sales Specialist
tiffani.caputo@ki.com
614-374-1796

Chris Halatek
Dealer Rep
chris.halatek@ki.com
248-408-0978

Daryl Wendt
Inside Sales
daryl.wendt@ki.com
(877) 639-0643

Sold To
Walled Lake Consolidated School District
Atn Accts Payable 850 Ladd Rd, Bldg D
Walled Lake, MI 48390
P. (248) 956-3060 F. (248) 956-3078
Customer # 36918

End User
Walled Lake Consolidated School District
Atn Accts Payable 850 Ladd Rd, Bldg D
Walled Lake, MI 48390
P. (248) 956-3060 F. (248) 956-3078

Ship To
To be Determined

Installation
To be Determined



Client Notes:
KI Sourcewell
Please note discounting same as the larger orders, all ordered the same week.

QUOTATION

CREATED	**2/19/2024**
VALID THROUGH	**4/19/2024**
Prepared By	Chris Halatek
Quote Filename	Walled Lake Consolidated School District: Misc - Hickory Woods (19068A) - 24ddw-680301/C

Product options that must be determined (aka TBDs) exist and must be selected prior to purchase order submittal. These items are notated in the far right column with (?)

Line	Model		Qty.		Sell Price	Extended Total	TBD Options
1.1	**S7P/1520FFF**	700 Series Files Freestanding Ped-File/File-20" Nominal Depth	1		$742.40	**$742.40**	
		Pull Options	Aluminum bow tie pull	/ALBT			
		Unit Color	Starlight Silver Metallic	/SX			
		Counterbalance Option	With Counterbalance	/CBW			
		Lock Option	To Be Determined	TBD<<			
		MK: B1					
		Price Description: Delivered/Open Market					
		Lead Time: 4 - 6 Weeks; Ships from PEMBROKE, ONT					
		Please Note: Leadtime calculated on 2/22/2024 and is subject to change.					
					WorkGroup Product Subtotal	**$742.40**	

Quote Summary

Product SubTotal:	**$742.40**
Estimated Sales Tax:	**See Notes**
Quote Total:	**$742.40**

NOTES:

- Images shown above are intended for approximate visual reference only and may not represent the exact models, numbers, descriptions or options selected. Refer to the model number/description/options shown for full product specifications.
- Sales Tax (For Shipment within the United States Only): Estimated sales/use tax will be calculated when order is entered. It is the customer's responsibility to pay any applicable sales/use tax due upon invoicing. A customer will not be charged sales tax if (1) a Resale Certificate, (2) an Exempt Organization Certificate, or (3) a Direct Pay permit is on file with KI's Finance Department. If no certificate is on file, the appropriate sales/use tax rate in effect at shipment will be applied and tax will be added to the customer's invoice.

PROJECT LEAD TIME SUMMARY:

- Manufacturing lead time begins once the order is complete and acknowledged. Delivery dates are determined per order based on the longest lead time per shipping location and are confirmed on the order acknowledgement.

Shipping Location	MFG Lead Time Range
PEMBROKE, ONT	4 - 6 Weeks

- Lead times are subject to change based on quantities, manufacturing capacity and surface material selections. Laminate and/or fabrics outside the standard KI ingrade program may have extended lead time.
- For more information or questions regarding delivery consolidation, contact KI Customer Service.

Customer represents that the product information contained within this quote is complete and accurate. Changes to quantities and/or options/finishes will affect this quote. If applicable, other charges such as freight, tax, installation and/or delivery fees may be added at time of order.

Sales resulting from purchase orders issued by the customer to KI (Whether related to this quotation or otherwise) are governed and controlled by the Terms and Conditions found at www.KI.com/terms

Prepared by Chris Halatek
Market Code: 2=2=K-12

Opportunity #: 680301

Quote Filename: Walled Lake Consolidated School District: Misc - Hickory Woods (19068A) - 24ddw-680301

Final Considerations:

To ensure your Purchase Order (PO) is processed quickly and efficiently, please adhere to the following requirements:

1. All purchase orders must be issued to KI or KI c/o the dealer with this address:
   KI
   1330 Bellevue Street
   Green Bay, WI 54302

2. The following items must be included on all purchase orders:
   - Sold To/Bill To Information: complete legal name, address, telephone number and fax number
   - Ship To Information: complete legal name, address, contact name, contact phone number
   - Purchase Order Number: a customer-specific identifier, typically a sequential purchase order number or requisition number
   - Issue Date: date the purchase order was issued
   - Sales Tax: applicable sales tax will be added upon KI invoicing. If tax exempt, customer must provide or have the tax exempt certificate on file at KI
   - Purchase Order Total: total of all items and services included on the purchase order
   - Authorization: signature of authorized purchasing agent or buying entity
   - Order Details: reference a fully optioned KI quote (ex: 11KGH-85432) or include all the information listed below
     - Quantity of each item
     - Complete model number, including all finish and option information (by line item)
     - Net purchase price (by line item)
     - Extended net purchase price (all line items)
     - Any additional applicable charges (ex: installation and/or delivery charges)
     - Contract name and/or number if pricing is based on a contract reference
3. Signatures on a quote or a worksheet cannot be accepted as a purchase order.

4. In the event that you do not have a formal Purchase Order process, please contact your KI Sales Representative or call 1-800-424-2432, and we will assist you with creating a PO.

We appreciate your cooperation in providing us with all the required information listed above on your Purchase Order. Complete information helps us serve you better. Thank you for your order.

Purchase Orders that do not meet these requirements will be placed on hold until complete information is received by KI. Purchase orders on hold are not released to manufacturing or assigned a delivery date. KI order lead times begin once the order is released to manufacturing.

VS America, Inc.
1940 Abbott Street Suite 501
Charlotte , NC 28203
704-378-6500

Quotation

Quote Number 0200201958

Revision 2

Revision Date 02/26/2024

Customer VS America, Inc.
1940 Abbott Street
Suite 501
Charlotte NC 28203
United States

Customer Reference GLFS-Hickory Woods ES

Date Quoted 02/20/2024

Inside Sales Contact Myra Kinder
m.kinder@vsamerica.com

Territory Manager Christine Debrot
c.debrot@vsamerica.com

Contract Omnia Partners Region 4 ESC
Contract # R191818

To Whom It May Concern:

Please note the following pricing has been presented in Omnia Partners Region 4 ESC Contract NET values, based on the stated models, colors, finishes, and quantities. Any alterations will be subject to updated pricing.

Pricing is valid for 30 days* for projects delivering within 9 months of the receipt of a complete PO. Orders with delivery requirements outside of 9 months must be requoted. Please discuss specific project requirements with your VS America Territory Manager.

Factory-direct orders qualify for free shipping if the total net amount is over $50,000 USD. Freight charges do apply for any orders fulfilled from the VS America Stock / Quickship Program. Please refer to the Customer Freight Terms document, Omnia Region 4 Freight Terms, for a complete list of exclusions and restrictions.

Installation is not included in unit pricing.

Please check all details prior to submitting an order. Where details have been left unspecified in the request, default selections have been quoted.If you have any questions, please contact your Inside Sales Representative or Territory Manager at the numbers shown above.

Best Regards,

VS America Inc.

*Barring the announcement of a formal price increase.

Item	Model/Description	Quantity	Unit Net Price	Extended price
1	C1 **22131** **Special** FlipTable-TR, table with flip-up top, posts/legs with T-foot and castors which can be slid into each other *Tabletop in 018-anthracite	1	**$ 1,196.00**	**$ 1,196.00**

205	**table height**	076	76cm size blue
233	**metal color legs**	059	arctic
348	**top**	055	Chipboard laminated
209	**thickness**	190	19mm
356	**color laminate**	999	*018-anthracite
439	**table top edge**	002	2.5mm plastic, r= 2.5mm
440	**laminate color table top edge**	018	anthracite
903	**packaging**	002	with export protection

Width	160.0 cm
Depth	80.0 cm

Unit List Price $ 1495.00

Discount (%) 20.00000

Subtotal	$ 1,196.00
Shipping (Novi , MI 48377)	$ 478.00
Installation	$ 90.00
Total	**$ 1,764.00**

Payment Terms: Immediate Payment

Please send POs to: orders@vsamerica.com

Walled Lake Consolidated Schools

PRICE PROPOSAL

Date: 2/21/2024

Prepared For: Bill Chatfield

Quote Number: 2701-27910

Valid For 30 Days

Prepared by: Steve Timmer

Confidential

© 2024 Dew-El Corporation.The information in this transmittal is proprietary to Dew-El Corporation. It is provided on the condition that it remains in confidence between Dew-El Corporation and the recipient of this quote. Do Not Copy, Distribute nor Share the Contents of this proposal without the written permission of Dew-El Corporation.

Dew-El Corporation
10841 Paw Paw Drive
Holland, MI 49424
Phone: (616) 396-6554
Fax: (616) 396-6669
http://www.Dew-El.com

SUMMARY PAGE

Quote # 2701-27910

Project Scope

Bill To

Walled Lake Consolidated Schools
850 Ladd Road, Bldg D
Walled Lake, MI 48390

Install To

Hickory Woods Elementary School
30655 Novi Rd
Novi, MI 48377

Project Investment

Project Total	$7,827.96
Tax (0%)	$0.00
Grand Total	**$7,827.96**

Payment Schedule	**Net 30**
100% Due Net 30	$7,827.96

Price Summary by Phase

Option	Phase / TAG	Price	Tax	Total
Walled Lake CSD Phase 4	Palmer Hamilton Furniture	$6,827.96	$0.00	$6,827.96
	Freight	$500.00	$0.00	$500.00
	Installation	$500.00	$0.00	$500.00
		$7,827.96	**$0.00**	**$7,827.96**
Grand Total		**$7,827.96**	**$0.00**	**$7,827.96**

Dew-El Corporation
10841 Paw Paw Drive
Holland, MI 49424
Phone: (616) 396-6554
Fax: (616) 396-6669
http://www.Dew-El.com

DEW-EL
LEARNING ENVIRONMENT SPECIALISTS

QUOTATION

 # 2701-27910

VALID UNTIL 3/22/2024

BILL TO

Walled Lake Consolidated Schools
850 Ladd Road, Bldg D
Walled Lake, MI 48390

INSTALL TO

Hickory Woods Elementary School
30655 Novi Rd
Novi, MI 48377

Salesperson
Steve Timmer

Payment Terms
Net 30

Walled Lake CSD Phase 4

Palmer Hamilton Furniture

LINE #	QTY	UNIT	PART # / DESCRIPTION	PRICE EA	EXT PRICE
1	4.00	EA	19F18293012 / PALMER HAMILTON CAFE TABLES 19F BENCH TABLE 29H X 30W X12'L Frame: Black Laminate: Group 1 Laminate Choice: Wilson Art 4795-60 Windswept Pewter Laminate (Bench): Group 1 Laminate Choice: Wilson Art 4991-38 Pressed Linen Edge: EdgeGuard Edge Color: Black (001) Item L1 B103 Multipurpose room	$1,706.99	$6,827.96



Freight

LINE #	QTY	UNIT	PART # / DESCRIPTION	PRICE EA	EXT PRICE
2	1.00	EA	Freight / Freight / Shipping / Packaging	$500.00	$500.00

Installation

LINE #	QTY	UNIT	PART # / DESCRIPTION	PRICE EA	EXT PRICE
3	1.00	EA	INSTALL / Labor to Receive, Deliver, Install, and remove debris	$500.00	$500.00

CUSTOMER SIGN OFF

subtotal	$7,827.96
sales tax	$0.00
total	**$7,827.96**

Authorized Signature

Accepted Date

Print Name

800

Dew-El Corporation
10841 Paw Paw Drive
Holland, MI 49424
Phone: (616) 396-6554
Fax: (616) 396-6669
http://www.Dew-El.com

DEW-EL
LEARNING ENVIRONMENT SPECIALISTS

QUOTATION

 # 2701-27910

VALID UNTIL 3/22/2024

Pricing is provided per the CoPro+ cooperative purchasing contract, referencing Dew-El's contract 2021-HV-425110920-D

NBS commercial interiors

2595 Bellingham • Troy, MI 48083 • **248.823.5400** • 248.823.5401 Fax
2211 Old Earhart Rd. Ste.190 • Ann Arbor, MI 48105 • **248.823.5400** • 248.823.5401 Fax
3201 Pine Tree Rd. Ste. A • Lansing, MI 48911 • **517.886.0072** • 248.823.5401 Fax
5160 Alliance Dr. • Bay City, MI 48706 • **989.895.8574** • 989.895.8545 Fax
4 North St. Clair St. • Toledo, OH 43604 • **419.662.2040** • 248.823.5401 Fax

yourNBS.com **Remit Payments to:** NBS, 6973 Reliable Parkway, Chicago, IL 60686

Quotation 372617

Quote Date 02/22/24
Customer Order
Project 240299
Customer W00002
Terms NET 10 DAYS
Expiration Date
Account Representative ANNE MARIE TREMBERTH

Quote To

Accounts Payable
Walled Lake Consolidated
850 Ladd Rd Bldg D
Walled Lake, MI, 48390-3019

Phone +1 (248) 956-2000
Fax +1 (248) 956-2123

Ship To

sarah watson
Hickory Woods Elementary
30655 Novi Rd
Novi, MI, 48377

Phone +1 (248) 338-4561

swatson@tmp-architecture.com

Sales Location Troy

The Following contracts, plus additional project discounting utilized for pricing on this quote:
Omnia: Sit on It
E&I: Global, Smith System, Steelcase, Jonti-craft
TIPPS: Gressco, Fomcore
School is responsible for contract membership enrollment. Changes to specifications and quantity could affect tiered contract pricing.

Pricing valid for 30 days.
Please verify finish selections prior to order placement.

If due to unforeseen circumstances the building is not ready to receive furniture, additional fees may be incurred to double handle and/or store the furniture. Circumstances include, but are not limited to construction delays and COVID-19.

Storage Free for 30 days, after which storage is charged per hundred weight or per SF per month.

Quote includes Non-Union labor for NBS to receive, deliver and install during Normal Business Hours; any owner requested changes requiring additional delivery trip(s) will result in additional charges to be quoted separately.

Overtime Labor (evening after hours and weekends) additional.

Purchase Order and 40% Deposit is required before order placement; please reference NBS quote number on PO. Receipt of PO indicates owner approval of product as specified; upon release of order, no changes, cancellations or returns can be made.

	Description	Quantity	Unit Price	Extended Price
SIT ON IT				
1	**5622YB1.A153** - Focus, Midback, Mesh Back, Enhanced Synchro Tilt Cntrl, A153 Height/Width Adj Arms, Sport Edition **Mesh Back Colors:** **MC1:** Black Mesh **Fabric or Leather Upholstery Selection:**	3	500.02	1,500.06

ACCEPTED BY _____ TITLE _____ DATE _____

NBS commercial interiors

2595 Bellingham • Troy, MI 48083 • **248.823.5400** • 248.823.5401 Fax
2211 Old Earhart Rd. Ste.190 • Ann Arbor, MI 48105 • **248.823.5400** • 248.823.5401 Fax
3201 Pine Tree Rd. Ste. A • Lansing, MI 48911 • **517.886.0072** • 248.823.5401 Fax
5160 Alliance Dr. • Bay City, MI 48706 • **989.895.8574** • 989.895.8545 Fax
4 North St. Clair St. • Toledo, OH 43604 • **419.662.2040** • 248.823.5401 Fax

yourNBS.com

Remit Payments to: NBS, 6973 Reliable Parkway, Chicago, IL 60686

Quotation 372617

Description	Quantity	Unit Price	Extended Price
1 **FABRIC:** Fabric Grade Selections **~:** No Selection **FG3:** Fabric Grade 3 **COVERCLOTH:** Cover Cloth Standard Color Selection **26-0010745-0218:** Cover Cloth Graphite **Back Support Color Option:** **Z1:** Black Back Support **Cylinder Height Option:** **S0:** Standard Cylinder **~:** No Heavy Duty Upgrade **B0:** Std Black Base **C14:** Hard Floor and Carpet Casters **E3:** Seat Depth Adjustment Upgrade **Adjustable Lumbar Support Option:** **LB1:** Adjustable Lumbar Support **Packaging Options:** **~:** Std Packaging EXEMPLIS **Tag For** P1 **Qty** **Description** 3 A121/105 Classroom			
2 **LOT (NT)** - Non-union, Normal hours. Received, Deliver, and Installation of all product. One phase, elevator access as needed. Free and clear space. After hours, including night and weekends is additioanl charge. Storage free for 30 days upon receipt of product to our warehouse. Afterwards, storage is charged per SF per 30 days. NBS TROY	1	250.00	250.00
Sub Total			**1,750.06**
Total			**1,750.06**

Quotation Totals

Sub Total	**1,750.06**
Grand Total	**1,750.06**

End of Quotation

TITLE OF PRODUCT TRANSFERS UPON RECEIPT BY CUSTOMER.

ACCEPTED BY _____ TITLE _____ DATE _____

Proposal

Interior Environments - Novi
48700 Grand River Ave
Novi, MI 48374
Phone: (248) 213-3010

Order Number	16906
Date	02/21/2024
Customer PO No	
Customer Name	Walled Lake Consolidated Schools
Salesperson	Betsy Pethoud
Terms	NET 10
Page	1 of 4

TO
Walled Lake Consolidated Schools
850 Ladd Rd Bldg D
Walled Lake, MI 48390

ATTN: INVOICE CONTACT
Email: SuzanneMajor@wlcsd.org

SHIP TO
Keith Elementary
2800 Keith Rd
West Bloomfield, MI 48324

ATTN: Sarah Watson
Phone: 248-338-4561
Email: SWatson@tmp-architecture.com

Prepared for : Betsy Pethoud

Allsteel Omnia Contract #R191802

Due to the current challenges in the global supply chain and labor environment, pricing and lead times remain in a state of flux. Our team will do it's best to communicate any changes as they arise and provide the best available solutions to meet your needs. Thank you for your business and understanding.

Line	Quantity	Description	Unit Price	Extended Amount
1	1.00 Each	AF5RS7230D--$(L1STD)-.LWD-.DD-.GC-P 72Wx30D Rect Lam Flat Edge Single Surface $(L1STD):Grd L1 Standard Laminates .LWD:Natural Maple .DD: Natural Maple .GC:Center Grommet P:Plastic Grommet Tag: Tag TG: S1 - PRINCIPALS OFFICE	313.54	313.54
3	1.00 Each	Labor------- Furniture Installation: S1 Installation - Remove existing top and install new onto existing base :STRAIGHT TIME :NON UNION :NO STAIR CARRY :NO PERMITS :NO HARDWIRE DATA OR ELECTRICAL	245.00	245.00
			Order Sub-Total :	$558.54
			TOTAL ORDER :	**$558.54**
			Required Deposit 50.00% :	$279.27

PLEASE REVIEW THIS QUOTATION AND NOTIFY US PROMPTLY OF ANY CORRECTIONS REQUIRED THANK YOU FOR THE OPPORTUNITY TO BE OF SERVICE

A FINANCE CHARGE OF 1-1/2% PER MONTH WHICH IS AN ANNUAL PERCENTAGE RATE OF 18% WILL BE CHARGED ON ACCOUNTS PAST DUE.

Signature: _____Name:_____ Title:_____ Date: _____

Proposal

Interior Environments - Novi
48700 Grand River Ave
Novi, MI 48374
Phone: (248) 213-3010

Order Number	16906
Date	02/21/2024
Customer PO No	
Customer Name	Walled Lake Consolidated Schools
Salesperson	Betsy Pethoud
Terms	NET 10
Page	2 of 4

Balco Interiors LLC / IE Connect LLC / Interior Environments Atlanta, LLC - d/b/a INTERIOR ENVIRONMENTS

1. PROPOSALS AND ORDERS

A. **TERM:** All prices quoted by Interior Environments ("Seller") are valid for 30 days from date of proposal.

B. **OFFER AND ACCEPTANCE:** All orders for the purchase of goods and services from Seller require a proposal prepared by Seller which has been approved and signed buy an authorized signatory of Buyer. Seller's proposal shall constitute an offer and Buyer's approval of the proposal shall constitute acceptance of that offer. If Buyer submits a purchase order before Seller issues a proposal, Seller's proposal shall constitute a counteroffer and Buyer's approval of the Seller's proposal shall constitute acceptance of that counter offer without any additional terms or conditions.

C. **AGREEMENT:** Following the offer and acceptance described above and Seller's payment as provided in paragraph 2 below, an "Agreement" between the parties shall be deemed to have been formed with such Agreement comprised solely of Seller's proposal together with these Terms and Conditions of Sale. The Agreement shall be deemed to supersede any prior written or oral agreements and any different or conflicting terms in any quote, invoice, Buyer purchase order, shipper or any other document. For the avoidance of doubt, any different, additional or conflicting terms provided on any ancillary Buyer document(s) are expressly rejected by Seller.

D. **MODIFICATIONS/CHANGES/CANCELLATIONS:** Any requested modification to an Agreement is subject to the approval of Seller and the manufacturer or supplier of the goods ordered. Buyer will pay any and all additional charges resulting from order modifications, cancellations, and changes. Express Ship Orders cannot be changed or cancelled. All goods are custom manufactured to customer specifications and, therefore, cannot be returned. Restocking programs are not available. Any modifications of an Agreement must be made via a signed and dated revised proposal.

2. DEPOSITS

Unless otherwise specified and agreed to by both parties, a deposit of 50% is required on all orders. No interest shall accrue on such deposits. The Agreement is deemed entered upon such payment by Buyer.

3. OWNERSHIP AND RISK OF LOSS

Transfer of title to the goods as between Seller and Buyer shall be deemed to have occurred when the Agreement is entered, and thereafter Buyer shall insure against risk of loss. If the goods are first received on behalf of Buyer by Seller, such goods shall be considered held by Seller subject to bailment for the sole benefit of Buyer.

4. PAYMENT

A. **TIMING:** Any remaining balance on goods purchased under this Agreement and any related installation or other services will be invoiced upon delivery of the goods to the job site or, if installed by Seller, following substantial completion. Direct shipments from manufacturers will be invoiced upon shipment from the manufacturer. Any goods being held at Buyer's request, due to delays or otherwise, will be invoiced for product only upon Seller's receipt of same with separate invoicing for installation or other related services upon substantial completion.

B. **PAYMENT TERMS:** Seller has the right to increase its prices at any time upon notice to Buyer to reflect any and all unusual or unforeseen increases in Seller cost, provided that any such increase shall be limited to the increase actually incurred by Seller. Buyer will not offset or recoup any claim against amounts due Seller. All invoices are due on the date noted on the related invoice. A monthly service charge of 1.5% (18% A.P.R.) will be assessed on all unpaid balances, including accrued but unpaid monthly service charges, after the invoice due date. A service charge of three percent (3%) of the invoice amount will be added to all invoices paid by credit card.

C. **FREIGHT:** Buyer is solely responsible for any applicable freight and handling charges, including tariffs, for delivery from the manufacturer to Seller and is FOB origin. If not included in the proposal, such charges are not included in a price quotation and will be invoiced to Buyer separately after the Seller is invoiced by the carrier or manufacturer.

D. **TAXES:** Buyer is solely responsible for any applicable sales, use, excise, or other taxes. If not included in the proposal, applicable taxes will be invoiced separately. If Buyer possesses tax-exempt status, a certificate of resale, or tax exemption is to be provided prior to order placement.

E. **DELAYS:** If Buyer is unable or unwilling to receive goods at the prescribed shipping site on the mutually agreed delivery date any goods thereafter stored by Seller will be at Buyer's expense until such time as Buyer is able to accept delivery. Seller shall have no obligation or

liability to Buyer whatsoever for failure to ship goods by a particular date.

5. **DELIVERY AND INSTALLATION**

A. **DELIVERY AND INSTALLATION:** Any contracted delivery and installation will be made during Seller's normal business hours of 7:00 a.m. to 3:30 p.m., Monday through Friday. Overtime delivery or installation performed at the Buyer's request will be subject to labor rates reflecting time-and-a-half for weekdays and double time for weekends and holidays. If applicable trade regulations require employing union tradesmen to complete the installation or delivery, any additional incremental costs will be invoiced to and paid by the Buyer. Seller shall not be liable for failure or delay in installation due to the installation site not being ready for installation. Any shipping, delivery, and performance dates are estimates only, and time is not of the essence. Seller may ship or direct shipments of all the goods at one time or in portions from time to time. Seller has the right, but not the obligation, to determine the method of shipment and routing of the goods, unless otherwise stated in Seller's delivery and installation proposal or acknowledgement.

B. **SELLER'S RESPONSIBILITIES:** Unless received by Buyer or Buyer's agent directly, Seller will receive, inspect, stage, and if contracted, install Buyer's goods. All furnishings will be left clean and in working order. Carton and packing materials will be removed to the Buyer's waste disposal containers, and the premises will be left broom clean. At Seller's option, Seller may direct shipments directly to the job site.

C. **BUYER'S ACCEPTANCE:** Buyer agrees to have an agent on the premises at the agreed upon time to accept goods, deliveries, installation, and completed work. All goods and services shall be considered accepted after Buyer or his agent has signed an acknowledgement document(s). All claims or exceptions must be made in writing the date the work is substantially complete. Notwithstanding the foregoing, if Buyer or Buyer's agent is unavailable or unwilling to sign acknowledgment document(s), Buyer shall be deemed to have accepted the goods and services "as is" or as otherwise noted by Seller on the acknowledgement document.

D. **DROP SHIPMENTS:** In case of drop shipments where goods are delivered without installation, Buyer will receive, inspect, and install ordered goods. Buyer is also responsible for filing necessary freight claims in the event of damage. Buyer shall have no claims against Seller due to damage and may not withhold payment on account thereof.

E. **CONDITION OF JOB SITE:** Buyer's job site shall be clean, clear of all obstructions, and free of debris prior to any Seller installation. Charges will be assessed to the Buyer for excessive handling, storage and transportation incurred because of site conditions, activity of other trades, or other reasons not specifically identified in the price quotation, at a standard hourly rate, or at actual charges plus fees, if labor is performed by a third party.

F. **JOB SITE SERVICES:** Buyer will furnish electrical current, heating, lighting, trash disposal containers, hoisting and/or elevator services, and suitable unobstructed dock space and staging areas at the job site without charge to Seller if Seller is to provide installation. If Seller is required to remove or handle existing furniture, the additional cost of moving and transporting shall be billed to the Buyer on an hourly basis. Once installation has begun, Buyer agrees to assume any expense incurred by Seller due to changes made at the Buyer's request or for any reason beyond Seller's reasonable commercial control.

G. **ELECTRICAL INSTALLATION:** A licensed electrician may be required to install electrical product including outlets, task lights, and hook-ups to base building power. If Seller determines that an electrician is required, Buyer will be responsible for contracting and paying the electrician.

H. **PROTECTION OF DELIVERED GOODS:** Buyer is responsible for security and safekeeping of goods after delivery to Buyer's site, or into storage negotiated by Buyer if the job site is not ready on an agreed upon delivery date, and Buyer shall assume any risk of damage or loss thereof.

I. **CONCEALED DAMAGED GOODS:** Buyer is required to report all concealed or damage packaged goods within seven (7) business days or receipt. In addition, Buyer is required to report all damage goods revealed upon unpackaging within seven (7) days of the same. Likewise, Buyer is required to and must send pictures of damaged goods, packages and labels to initiate any available warranty claim(s). Failure to report damages within the required reporting period with the required information may negate any warranty claims and Buyer shall accept responsibility for any and all costs associated with replacement or repairs of damaged goods.

J. **DELIVERY AND INSTALL WARRANTY:** Seller shall warrant all delivery and installation services against defects in performance for a period of one (1) year following delivery unless stated otherwise in the documents accompanying these Terms and Conditions of Sale. If this proposal includes the provision of delivery and installation services, Seller warrants that delivery and installation services performed by

Proposal

Interior Environments - Novi
48700 Grand River Ave
Novi, MI 48374
Phone: (248) 213-3010

Order Number	16906
Date	02/21/2024
Customer PO No	
Customer Name	Walled Lake Consolidated Schools
Salesperson	Betsy Pethoud
Terms	NET 10
Page	4 of 4

Seller or by a permitted subcontractor or agent of Seller shall be performed in a good and workmanlike manner consistent with the best practices in the industry. In the event of a delivery and installation service defect, the Seller shall, at Buyer's discretion, repair or re-perform the defective services at no cost to the Buyer. All delivery and installation services performed after the one (1) year delivery and install warranty period including but not limited to product warranties, service, repairs, replacement, etc. shall be paid for by Buyer at Buyer's expense.

6. **ADDITIONAL TERMS**

A. **DISCLAIMER OF WARRANTIES: BUYER AGREES THAT THE GOODS ARE OF THE SIZE AND DESIGN SELECTED BY BUYER AND THAT BUYER IS SATISFIED THAT SAME IS SUITABLE FOR BUYER'S PURPOSES. SELLER HAS MADE NO REPRESENTATION OR WARRANTY AS TO ANY MATTER WHATSOEVER. SELLER DISCLAIMS AND BUYER EXPRESSLY WAIVES AS TO SELLER, ALL WARRANTIES WITH RESPECT TO THE GOODS, INCLUDING BUT NOT LIMITED TO ALL EXPRESS OR IMPLIED WARRANTIES OF MERCHANTABILITY AND FITNESS FOR A PARTICULAR PURPOSE, QUALITY, CAPACITY, OR WORKMANSHIP. NOTHING CONTAINED HEREIN SHALL DIMINISH THE RIGHT OF BUYER TO EXERCISE ALL RIGHTS AND REMEDIES AGAINST THE MANUFACTURER OF THE GOODS FOR MANUFACTURER WARRANTIES. IN NO EVENT SHALL SELLER BE LIABLE UNDER ANY THEORY AT LAW OR EQUITY FOR ANY LOSS OF USE, REVENUE, ANTICIPATED PROFIT OR SPECIAL, INDIRECT, INCIDENTAL OR CONSEQUENTIAL DAMAGES ARISING OUT OF OR RELATED TO THE DESIGN AND USE OF THE GOODS. SELLER SHALL ADVISE BUYER OF ALL RELATED MANUFACTURERS' WARRANTIES UPON BUYER'S REQUEST.**

B. **RESALE:** On any resale of the goods, Buyer shall contractually limit its buyer's warranty against both Buyer and Seller to the same extent that Paragraph 6(A) above limits the warranty offered by Seller.

C. **ACTS BEYOND REASONABLE CONTROL:** Seller shall not be liable for any delay or failure to deliver any or all of the goods caused by installation site delays, labor disputes, strikes, acts of God, or other delays beyond the reasonable control of Seller.

D. **ASSIGNMENT:** Buyer shall not assign its rights or obligations under this Agreement without the prior written consent of Seller.

E. **INDEMNIFICATION:** Buyer shall indemnify, defend, and hold harmless Seller with respect to all damages, losses, claims, and expenses, including, without limitation, consequential and incidental damages and reasonable attorney fees arising from or related to : i) Buyer's breach of any of Buyer's obligations under this Agreement and from; ii) Seller's interior design, project management, delivery, installation, or any other services except when caused by Seller's gross negligence or willful misconduct.

F. **DEFAULT:** If Buyer fails to pay any amount herein provided within ten (10) days after the same is due and payable, or if Buyer fails to observe, keep, or perform any other provision of this Agreement, then Seller shall have the right to exercise any one or more of the following remedies without prejudice to such remedies as may otherwise exist at law or in equity: i) to declare the entire amount due hereunder immediately due and payable without notice or demand to Buyer; ii) to sue for and recover all payments, then accrued or thereafter accruing; iii) to take possession of the goods provided hereunder, without demand or notice wherever located, without any court order or other process of law. Buyer hereby grants free and full access to the premises and hereby waives any and all damages occasioned by such taking of possession.

G. **NO WAIVER:** Seller's waiver of any right on one occasion shall not be a waiver of any future exercise of that right.

H. **TIME FOR BRINGING ACTION:** Any action that Buyer brings against Seller that arises out of or relates to the goods and services provided by Seller to Buyer must be brought by Buyer within one year after the cause of action occurs.

I. **LAW:** The Agreement shall be deemed entered into, and performed in substantial part, in Oakland County, Michigan. The Agreement shall be governed by and construed in accordance with the laws of the State of Michigan, without regard to its conflict of law provisions. The parties hereto agree to submit to the exclusive personal jurisdiction of the state or federal courts serving Oakland County, Michigan for the resolution of any claim or cause of action that arises from or related to this Agreement or the goods or services provided by Seller.

QUOTE 59636

Lakeshore Learning Materials
2695 E. Dominguez St Carson, CA 90895
(310)537-8600 (800)421-5354
www.lakeshorelearning.com

To contact your local representative,
Andrew Marsh, please call (800) 421-5354

Bill to:

320140
WALLED LAKE CONS SCHOOL DIST
850 LADD RD-BLDG D

WALLED LAKE MI 48390
(810) 960-8357

Ship to:

132458
MEADOWBROOK ELEMENTARY SCHOOL
29200 MEADOWBROOK RD

NOVI MI 48377-2838

Comments:
PRICES GOOD FOR 90 DAYS. ITEM AVAILABILITY SUBJECT TO CHANGE

FOB DESTINATION:FREE SHIPPING DISCOUNT REFLECTED IN PRICES

PLEASE REFERENCE "PER QUOTE #59636" ON YOUR PURCHASE ORDER.

PER TASB-BUYBOARD 653-21 & 667-22

Entry date: 02/14/2024 Sls: 43 Your reference number: 59636

Line	Item	Qty	Description	List	Price	Extended	Image
1	LC153	9	Flex-Space Student Lap Desk	$99.50	$94.53	$850.77	

With our portable lap desk, students can work wherever they feel most inspired! The handy desk features a flat surface at just the right height for kids. Plus, the wooden desk is super-durable for years of repeated use, yet light enough for children to move around the classroom. Lap desk measures 18"w x 12"d x 11"h. Lifetime warranty.

2	LC764RG	4	Flex-Space Premium Wobble Chair - 14" - Orange	$89.99	$85.49	$341.96	

Our wobble chairs are an alternative to traditional seating—giving kids a full range of movement and the stability they need to wobble without tipping over! Each of our chairs features a comfortable, contoured seat and a rounded, no-slip rubber base…plus, the durable plastic chairs' unique design helps strengthen core muscles while encouraging proper posture. There are even built-in handles under the seats that make the chairs super-easy to pick up and move anywhere in the classroom! Lifetime warranty.

3	LC768RG	8	Flex-Space Premium Wobble Chair - 18" - Orange	$109.99	$104.49	$835.92	

Our wobble chairs are an alternative to traditional seating—giving kids a full range of movement and the stability they need to wobble without tipping over! Each of our chairs features a comfortable, contoured seat and a rounded, no-slip rubber base…plus, the durable plastic chairs' unique design helps strengthen core muscles while encouraging proper posture. There are even built-in handles under the seats that make the chairs super-easy to pick up and move anywhere in the classroom! Lifetime warranty.

4	LK364RG	2	Flex-Space Premium Floor Seat - Orange	$79.99	$75.99	$151.98	

Everything teachers and students love about our Flex-Space Comfy Floor Seats…but featuring a vinyl surface that's super-easy to wipe clean! Perfect for independent or group activities, our cozy, cushioned chairs give kids flexible seating wherever they need it—and make cleanup a breeze for teachers! Plus, with adjustable back supports, the seats provide the right fit for every child. And, after kids are done working, just wipe the seats clean and lay them flat for convenient storage!

Subtotal: $2,180.63
0.0% Tax: $0.00
Freight Amount: $0.00
Installation Cost: $459.07
Total: $2,639.70

VS America, Inc.
1940 Abbott Street Suite 501
Charlotte , NC 28203
704-378-6500

Quotation

Quote Number 0200201959

Revision 1

Revision Date 02/23/2024

Customer VS America, Inc.
1940 Abbott Street
Suite 501
Charlotte NC 28203
United States

Customer Reference GLFS-Meadowbrook ES

Date Quoted 02/20/2024

Inside Sales Contact Myra Kinder
m.kinder@vsamerica.com

Territory Manager Christine Debrot
c.debrot@vsamerica.com

Contract Omnia Partners Region 4 ESC
Contract # R191818

To Whom It May Concern:

Please note the following pricing has been presented in Omnia Partners Region 4 ESC Contract NET values, based on the stated models, colors, finishes, and quantities. Any alterations will be subject to updated pricing.

Pricing is valid for 30 days* for projects delivering within 9 months of the receipt of a complete PO. Orders with delivery requirements outside of 9 months must be requoted. Please discuss specific project requirements with your VS America Territory Manager.

Factory-direct orders qualify for free shipping if the total net amount is over $50,000 USD. Freight charges do apply for any orders fulfilled from the VS America Stock / Quickship Program. Please refer to the Customer Freight Terms document, Omnia Region 4 Freight Terms, for a complete list of exclusions and restrictions.

Installation is not included in unit pricing.

Please check all details prior to submitting an order. Where details have been left unspecified in the request, default selections have been quoted.If you have any questions, please contact your Inside Sales Representative or Territory Manager at the numbers shown above.

Best Regards,

VS America Inc.

*Barring the announcement of a formal price increase.

Item	Model/Description	Quantity	Unit Net Price	Extended price
1	C2A **31400** PantoSwing-LuPo, chair with polypropylene seat and backrest shell, tested to DIN EN 1729	**28**	**$ 136.00**	**$ 3,808.00**
	204 seat height 035 35cm size yellow **230 metal color** 059 arctic **280 seat / backrest plastic** 073 black grey **500 glides / castors** 001 plastic glides **505 equipment** 063 with table edge protection **903 packaging** 002 with export protection **Unit List Price** $ 170.00 **Discount (%)** 20.00000			
2	C2C **31400** PantoSwing-LuPo, chair with polypropylene seat and backrest shell, tested to DIN EN 1729	**24**	**$ 136.00**	**$ 3,264.00**
	204 seat height 043 43cm size green **230 metal color** 059 arctic **280 seat / backrest plastic** 073 black grey **500 glides / castors** 001 plastic glides **505 equipment** 063 with table edge protection **903 packaging** 002 with export protection **Unit List Price** $ 170.00 **Discount (%)** 20.00000			
3	C3 **21201** **Special** NetWork table * with gid height adjustment from 60.5 to 79.5cm, 2 castors crosswise, 2 plastic glides	**13**	**$ 684.00**	**$ 8,892.00**
	207 table height 999 Rasterhöhenverstellung von 60,5 bis 79,5cm **232 legs / top frame** 059 arctic **348 top** 001 chipboard décor **209 thickness** 250 25mm **349 top color laminate** 018 anthracite **439 table top edge** 003 2.5mm plastic, r= 22mm **440 laminate color table top edge** 018 anthracite **500 glides / castors** 999 2Rollen quer, 2Stellgl.Kunstst **609 delivery** 002 assembled **903 packaging** 002 with export protection **Width** 140.0 cm **Depth** 70.0 cm **Unit List Price** $ 855.00 **Discount (%)** 20.00000			
4	C5 **31508** PantoMove-LuPo KiGa, swivel chair, gas-spring height adjustment from 35.4-44.3cm, with polypropylene seat and backrest shell, size L with piggy-back suspension	**1**	**$ 292.00**	**$ 292.00**
	230 metal color 059 arctic **280 seat / backrest plastic** 073 black grey **500 glides / castors** 063 hard castors, height +2,5cm **608 mechanism** 008 3D rocking function **903 packaging** 002 with export protection **Unit List Price** $ 365.00 **Discount (%)** 20.00000			

Item	Model/Description	Quantity	Unit Net Price	Extended price
5	C6 **09329** Shift+ Landscape seat module 60° round element, W/D 109.9x52.8cm, radius 57.2/110cm	**2**	**$ 1,020.00**	**$ 2,040.00**
	204 seat height 046 46cm size blue **287 cover** 865 S40 Stamsk.Top 20289,turquoise **539 version** 088 CAL TB 117-2013 **500 glides / castors** 001 plastic glides **903 packaging** 002 with export protection **Unit List Price** $ 1275.00 **Discount (%)** 20.00000			
6	C8 **01440** **Special** Shift+ Base freeform student's table, convex, stackable, 4-leg frame with black end caps and center frame, table top WxD 96.8x54/39.1cm * Tabletop in 018-anthracite with matching edge	**2**	**$ 465.60**	**$ 931.20**
	207 table height 203 Grid adjustment size 3-7 **205 table height** 216 mounted in 71cm size green **230 metal color** 059 arctic **348 top** 055 Chipboard laminated **209 thickness** 190 19mm **356 color laminate** 999 color laminate special **500 glides / castors** 011 2 castors, 2 plastic glides **903 packaging** 002 with export protection **Unit List Price** $ 582.00 **Discount (%)** 20.00000			
7	C9 **01441** **Special** Shift+ Base freeform student's table, concave, stackable, 4-leg frame with gray end caps and center frame, table top WxD 98.5x54/38.9cm * Tabletop in 018-anthracite with matching edge	**2**	**$ 465.60**	**$ 931.20**
	207 table height 203 Grid adjustment size 3-7 **205 table height** 216 mounted in 71cm size green **230 metal color** 059 arctic **348 top** 055 Chipboard laminated **209 thickness** 190 19mm **356 color laminate** 999 * Table top in 018-anthracite **500 glides / castors** 011 2 castors, 2 plastic glides **903 packaging** 002 with export protection **Unit List Price** $ 582.00 **Discount (%)** 20.00000			
8	**22238** RondoLift-R, sitting/stand-at table, circular tubular pillar with base cross and gas-lift height adjustment from 74-117,9cm	**2**	**$ 1,912.00**	**$ 3,824.00**
	230 metal color 059 arctic **348 top** 001 chipboard décor **209 thickness** 250 25mm **349 top color laminate** 018 anthracite **439 table top edge** 001 2.5mm plastic **440 laminate color table top edge** 018 anthracite **473 hardware** 009 hinged table top **470 lock** 001 unified locking 18001 **500 glides / castors** 060 mobile **609 delivery** 002 assembled **903 packaging** 002 with export protection **Diameter** 120.0 cm **Unit List Price** $ 2390.00 **Discount (%)** 20.00000			

Subtotal	$ 23,982.40
Shipping (Novi , MI 48377)	$ 1,375.00
Installation	$ 2,160.00
Total	**$ 27,517.40**

Payment Terms: Immediate Payment

Please send POs to: orders@vsamerica.com

812

Interior Office Source Quotation

Project:	**Fleetwood Walled Lake Phase 5**				**IOS Quotation #:**	**FT19070A-1**		
Project Name:	**Walled Lake Schools**				**Date:**	**2/20/2024**		
Address:	**850 Ladd Road Building D**				**Contact:**	**Chris Halatek**		
City, State Zip:	**Walled Lake, MI 48390**				**Contact Number:**	**248-408-0978**		
Email:	SuzanneMajor@wlcsd.org				**Contact Email :**	chris.halatek@interiorofficesource.com		
Phone:	**248-956-2000**				**Vendor:**	Fleetwood Group Inc		
Project Name:	**Funishings Phase 5 Adds**				**Contract:**	**NCPA 07-27**		
Project Number	**Category D Fleetwood Meadowbrook**				**Project / Site Info:**	Meadowbrook Elementary		
					Ship to Address:	**29200 Meadowbrook**		
					City, State Zip:	**Novi MI 48377**		
Item	**Total Qty**	**Manufacturer**	**Model No.**	**Location Qty**	**Description**	**Example Image (Reference Only)**	**Sell Each**	**Total**
						**Note: Finishes, details, and sizing may*		
D5	1	Fleetwood	PB.RD3685-05535		Round Table, Pedestal Base		$ 516.00	$ 516.00
			CUSTOM		Size: 36" Diameter			
					Custom Height: 14" H			
					With Pedestal Base			
					With Glides			
					With HPL (G3)			813
					Top Material: Etched Gray			
					Edge: Graphite			
					Base: Silver			
					Locations:			
					Meadowbrook (19071A):			
				1	A116/111			

D7	1	Fleetwood	IL.PG528L-05535		Plane Computer Table, Steel Square I-Leg		$ 923.50	$ 923.50
					Size: 54" W x 24" D x 29-42" H			
					With Modesty Panel			
					With Wire Management			
					With Grommets			
					With (4) Casters			
					Set Height to: 29" H			
					Top Material: Etched Gray HPL			
					Edge: Graphite			
					Paint Legs: Silver			
					Locations:			
					Meadowbrook (19071A):			
D6	4	Fleetwood	DCD14820444N		Designer 2.0 Mobile Storage 6 Cubby		$ 1,042.00	$ 4,168.00
					Size: 48" W x 20" D x 44" H	Per Sarah 2-14-24		
					Without Doors			
					With (4) Locking Casters			814
					With TFL (G1)			
					HPL Top			
					Finish Material: Etched Gray			
					Edge: Graphite			
					Paint Finish: Silver			
					Locations:			
					Meadowbrook (19071A):			
					4			

D8	2	Fleetwood	DTR14220444N		Designer 2.0 Mobile Storage Totes		$ 1,348.00	$ 2,696.00
					Mid Tray Storage			
					Size: 42" W x 20" D x 44" H			
					Without Doors			
					With (4) Locking Casters			
					Option B - (15) 6" Trays			
					With TFL (G1)			
					HPL Top			
					Finish Material: Etched Gray			
					Edge: Graphite			
					Paint Finish: Silver			
					Locations:			
					Meadowbrook (19071A):			
				2				
Quote Summary					**Total Product**			$ 8,303.50
					Install			$ 800.00
PO to interior Office Source					**Freight**			Included
					Total Quote			$ 8,303.50

Proposal

Interior Environments - Novi
48700 Grand River Ave
Novi, MI 48374
Phone: (248) 213-3010

Order Number	16910
Date	02/21/2024
Customer PO No	
Customer Name	Walled Lake Consolidated Schools
Salesperson	Betsy Pethoud
Terms	NET 10
Page	1 of 4

TO
Walled Lake Consolidated Schools
850 Ladd Rd Bldg D
Walled Lake, MI 48390

ATTN: INVOICE CONTACT
Email: SuzanneMajor@wlcsd.org

SHIP TO
Meadowbrook Elementary
29200 Meadowbrook Rd
Novi, MI 48377

ATTN: Sarah Watson
Phone: 248-338-4561
Email: SWatson@tmp-architecture.com

Prepared for : Betsy Pethoud

Norva Nivel - TIPS: Contract #21035

Due to the current challenges in the global supply chain and labor environment, pricing and lead times remain in a state of flux. Our team will do it's best to communicate any changes as they arise and provide the best available solutions to meet your needs. Thank you for your business and understanding.

Line	Quantity	Description	Unit Price	Extended Amount
1	1.00 Each	10-CADD-001--STX-8803-QUOTE Workpad Caddy Collection with (10) workspads. Size: 19"L x 19"W x 26"H STX-8803:Turquoise - Silvertex Fabric QUOTE:QUOTE 12328 Tag: Tag TG: G1 - A116/101	1,301.33	1,301.33
2	1.00 Each	11-SG013-063--STX-8837-QUOTE Rocker Ott Seating Size: 16"L x 18"W x 18"H STX-8837:Bazaar - Silvertex QUOTE:QUOTE 13238 Tag: Tag TG: G2A - A132/114	337.07	337.07
3	1.00 Each	FREIGHT NORVA FREIGHT	342.26	342.26
4	1.00 Each	Labor------- Furniture Installation: G1 and G2A Installation :STRAIGHT TIME :NON UNION :NO STAIR CARRY :NO PERMITS :NO HARDWIRE DATA OR ELECTRICAL CONNECTIONS :ALL DEBRIS REMOVAL INCLUDED	224.36	224.36

Order Sub-Total :	$2,205.02
TOTAL ORDER :	**$2,205.02**
Required Deposit 50.00% :	$1,102.51

PLEASE REVIEW THIS QUOTATION AND NOTIFY US PROMPTLY OF ANY CORRECTIONS REQUIRED THANK YOU FOR THE OPPORTUNITY TO BE OF SERVICE

A FINANCE CHARGE OF 1-1/2% PER MONTH WHICH IS AN ANNUAL PERCENTAGE RATE OF 18% WILL BE CHARGED ON ACCOUNTS PAST DUE.

Signature: _____Name:_____ Title:_____ Date: _____

Proposal

Interior Environments - Novi
48700 Grand River Ave
Novi, MI 48374
Phone: (248) 213-3010

Order Number	16910
Date	02/21/2024
Customer PO No	
Customer Name	Walled Lake Consolidated Schools
Salesperson	Betsy Pethoud
Terms	NET 10
Page	2 of 4

Balco Interiors LLC / IE Connect LLC / Interior Environments Atlanta, LLC - d/b/a INTERIOR ENVIRONMENTS

1. PROPOSALS AND ORDERS

A. **TERM:** All prices quoted by Interior Environments ("Seller") are valid for 30 days from date of proposal.

B. **OFFER AND ACCEPTANCE:** All orders for the purchase of goods and services from Seller require a proposal prepared by Seller which has been approved and signed buy an authorized signatory of Buyer. Seller's proposal shall constitute an offer and Buyer's approval of the proposal shall constitute acceptance of that offer. If Buyer submits a purchase order before Seller issues a proposal, Seller's proposal shall constitute a counteroffer and Buyer's approval of the Seller's proposal shall constitute acceptance of that counter offer without any additional terms or conditions.

C. **AGREEMENT:** Following the offer and acceptance described above and Seller's payment as provided in paragraph 2 below, an "Agreement" between the parties shall be deemed to have been formed with such Agreement comprised solely of Seller's proposal together with these Terms and Conditions of Sale. The Agreement shall be deemed to supersede any prior written or oral agreements and any different or conflicting terms in any quote, invoice, Buyer purchase order, shipper or any other document. For the avoidance of doubt, any different, additional or conflicting terms provided on any ancillary Buyer document(s) are expressly rejected by Seller.

D. **MODIFICATIONS/CHANGES/CANCELLATIONS:** Any requested modification to an Agreement is subject to the approval of Seller and the manufacturer or supplier of the goods ordered. Buyer will pay any and all additional charges resulting from order modifications, cancellations, and changes. Express Ship Orders cannot be changed or cancelled. All goods are custom manufactured to customer specifications and, therefore, cannot be returned. Restocking programs are not available. Any modifications of an Agreement must be made via a signed and dated revised proposal.

2. DEPOSITS

Unless otherwise specified and agreed to by both parties, a deposit of 50% is required on all orders. No interest shall accrue on such deposits. The Agreement is deemed entered upon such payment by Buyer.

3. OWNERSHIP AND RISK OF LOSS

Transfer of title to the goods as between Seller and Buyer shall be deemed to have occurred when the Agreement is entered, and thereafter Buyer shall insure against risk of loss. If the goods are first received on behalf of Buyer by Seller, such goods shall be considered held by Seller subject to bailment for the sole benefit of Buyer.

4. PAYMENT

A. **TIMING:** Any remaining balance on goods purchased under this Agreement and any related installation or other services will be invoiced upon delivery of the goods to the job site or, if installed by Seller, following substantial completion. Direct shipments from manufacturers will be invoiced upon shipment from the manufacturer. Any goods being held at Buyer's request, due to delays or otherwise, will be invoiced for product only upon Seller's receipt of same with separate invoicing for installation or other related services upon substantial completion.

B. **PAYMENT TERMS:** Seller has the right to increase its prices at any time upon notice to Buyer to reflect any and all unusual or unforeseen increases in Seller cost, provided that any such increase shall be limited to the increase actually incurred by Seller. Buyer will not offset or recoup any claim against amounts due Seller. All invoices are due on the date noted on the related invoice. A monthly service charge of 1.5% (18% A.P.R.) will be assessed on all unpaid balances, including accrued but unpaid monthly service charges, after the invoice due date. A service charge of three percent (3%) of the invoice amount will be added to all invoices paid by credit card.

C. **FREIGHT:** Buyer is solely responsible for any applicable freight and handling charges, including tariffs, for delivery from the manufacturer to Seller and is FOB origin. If not included in the proposal, such charges are not included in a price quotation and will be invoiced to Buyer separately after the Seller is invoiced by the carrier or manufacturer.

D. **TAXES:** Buyer is solely responsible for any applicable sales, use, excise, or other taxes. If not included in the proposal, applicable taxes will be invoiced separately. If Buyer possesses tax-exempt status, a certificate of resale, or tax exemption is to be provided prior to order placement.

E. **DELAYS:** If Buyer is unable or unwilling to receive goods at the prescribed shipping site on the mutually agreed delivery date any goods thereafter stored by Seller will be at Buyer's expense until such time as Buyer is able to accept delivery. Seller shall have no obligation or

liability to Buyer whatsoever for failure to ship goods by a particular date.

5. **DELIVERY AND INSTALLATION**

A. **DELIVERY AND INSTALLATION:** Any contracted delivery and installation will be made during Seller's normal business hours of 7:00 a.m. to 3:30 p.m., Monday through Friday. Overtime delivery or installation performed at the Buyer's request will be subject to labor rates reflecting time-and-a-half for weekdays and double time for weekends and holidays. If applicable trade regulations require employing union tradesmen to complete the installation or delivery, any additional incremental costs will be invoiced to and paid by the Buyer. Seller shall not be liable for failure or delay in installation due to the installation site not being ready for installation. Any shipping, delivery, and performance dates are estimates only, and time is not of the essence. Seller may ship or direct shipments of all the goods at one time or in portions from time to time. Seller has the right, but not the obligation, to determine the method of shipment and routing of the goods, unless otherwise stated in Seller's delivery and installation proposal or acknowledgement.

B. **SELLER'S RESPONSIBILITIES:** Unless received by Buyer or Buyer's agent directly, Seller will receive, inspect, stage, and if contracted, install Buyer's goods. All furnishings will be left clean and in working order. Carton and packing materials will be removed to the Buyer's waste disposal containers, and the premises will be left broom clean. At Seller's option, Seller may direct shipments directly to the job site.

C. **BUYER'S ACCEPTANCE:** Buyer agrees to have an agent on the premises at the agreed upon time to accept goods, deliveries, installation, and completed work. All goods and services shall be considered accepted after Buyer or his agent has signed an acknowledgement document(s). All claims or exceptions must be made in writing the date the work is substantially complete. Notwithstanding the foregoing, if Buyer or Buyer's agent is unavailable or unwilling to sign acknowledgment document(s), Buyer shall be deemed to have accepted the goods and services "as is" or as otherwise noted by Seller on the acknowledgement document.

D. **DROP SHIPMENTS:** In case of drop shipments where goods are delivered without installation, Buyer will receive, inspect, and install ordered goods. Buyer is also responsible for filing necessary freight claims in the event of damage. Buyer shall have no claims against Seller due to damage and may not withhold payment on account thereof.

E. **CONDITION OF JOB SITE:** Buyer's job site shall be clean, clear of all obstructions, and free of debris prior to any Seller installation. Charges will be assessed to the Buyer for excessive handling, storage and transportation incurred because of site conditions, activity of other trades, or other reasons not specifically identified in the price quotation, at a standard hourly rate, or at actual charges plus fees, if labor is performed by a third party.

F. **JOB SITE SERVICES:** Buyer will furnish electrical current, heating, lighting, trash disposal containers, hoisting and/or elevator services, and suitable unobstructed dock space and staging areas at the job site without charge to Seller if Seller is to provide installation. If Seller is required to remove or handle existing furniture, the additional cost of moving and transporting shall be billed to the Buyer on an hourly basis. Once installation has begun, Buyer agrees to assume any expense incurred by Seller due to changes made at the Buyer's request or for any reason beyond Seller's reasonable commercial control.

G. **ELECTRICAL INSTALLATION:** A licensed electrician may be required to install electrical product including outlets, task lights, and hook-ups to base building power. If Seller determines that an electrician is required, Buyer will be responsible for contracting and paying the electrician.

H. **PROTECTION OF DELIVERED GOODS:** Buyer is responsible for security and safekeeping of goods after delivery to Buyer's site, or into storage negotiated by Buyer if the job site is not ready on an agreed upon delivery date, and Buyer shall assume any risk of damage or loss thereof.

I. **CONCEALED DAMAGED GOODS:** Buyer is required to report all concealed or damage packaged goods within seven (7) business days or receipt. In addition, Buyer is required to report all damage goods revealed upon unpackaging within seven (7) days of the same. Likewise, Buyer is required to and must send pictures of damaged goods, packages and labels to initiate any available warranty claim(s). Failure to report damages within the required reporting period with the required information may negate any warranty claims and Buyer shall accept responsibility for any and all costs associated with replacement or repairs of damaged goods.

J. **DELIVERY AND INSTALL WARRANTY:** Seller shall warrant all delivery and installation services against defects in performance for a period of one (1) year following delivery unless stated otherwise in the documents accompanying these Terms and Conditions of Sale. If this proposal includes the provision of delivery and installation services, Seller warrants that delivery and installation services performed by

Seller or by a permitted subcontractor or agent of Seller shall be performed in a good and workmanlike manner consistent with the best practices in the industry. In the event of a delivery and installation service defect, the Seller shall, at Buyer's discretion, repair or re-perform the defective services at no cost to the Buyer. All delivery and installation services performed after the one (1) year delivery and install warranty period including but not limited to product warranties, service, repairs, replacement, etc. shall be paid for by Buyer at Buyer's expense.

6. **ADDITIONAL TERMS**

A. **DISCLAIMER OF WARRANTIES: BUYER AGREES THAT THE GOODS ARE OF THE SIZE AND DESIGN SELECTED BY BUYER AND THAT BUYER IS SATISFIED THAT SAME IS SUITABLE FOR BUYER'S PURPOSES. SELLER HAS MADE NO REPRESENTATION OR WARRANTY AS TO ANY MATTER WHATSOEVER. SELLER DISCLAIMS AND BUYER EXPRESSLY WAIVES AS TO SELLER, ALL WARRANTIES WITH RESPECT TO THE GOODS, INCLUDING BUT NOT LIMITED TO ALL EXPRESS OR IMPLIED WARRANTIES OF MERCHANTABILITY AND FITNESS FOR A PARTICULAR PURPOSE, QUALITY, CAPACITY, OR WORKMANSHIP. NOTHING CONTAINED HEREIN SHALL DIMINISH THE RIGHT OF BUYER TO EXERCISE ALL RIGHTS AND REMEDIES AGAINST THE MANUFACTURER OF THE GOODS FOR MANUFACTURER WARRANTIES. IN NO EVENT SHALL SELLER BE LIABLE UNDER ANY THEORY AT LAW OR EQUITY FOR ANY LOSS OF USE, REVENUE, ANTICIPATED PROFIT OR SPECIAL, INDIRECT, INCIDENTAL OR CONSEQUENTIAL DAMAGES ARISING OUT OF OR RELATED TO THE DESIGN AND USE OF THE GOODS. SELLER SHALL ADVISE BUYER OF ALL RELATED MANUFACTURERS' WARRANTIES UPON BUYER'S REQUEST.**

B. **RESALE:** On any resale of the goods, Buyer shall contractually limit its buyer's warranty against both Buyer and Seller to the same extent that Paragraph 6(A) above limits the warranty offered by Seller.

C. **ACTS BEYOND REASONABLE CONTROL:** Seller shall not be liable for any delay or failure to deliver any or all of the goods caused by installation site delays, labor disputes, strikes, acts of God, or other delays beyond the reasonable control of Seller.

D. **ASSIGNMENT:** Buyer shall not assign its rights or obligations under this Agreement without the prior written consent of Seller.

E. **INDEMNIFICATION:** Buyer shall indemnify, defend, and hold harmless Seller with respect to all damages, losses, claims, and expenses, including, without limitation, consequential and incidental damages and reasonable attorney fees arising from or related to : i) Buyer's breach of any of Buyer's obligations under this Agreement and from; ii) Seller's interior design, project management, delivery, installation, or any other services except when caused by Seller's gross negligence or willful misconduct.

F. **DEFAULT:** If Buyer fails to pay any amount herein provided within ten (10) days after the same is due and payable, or if Buyer fails to observe, keep, or perform any other provision of this Agreement, then Seller shall have the right to exercise any one or more of the following remedies without prejudice to such remedies as may otherwise exist at law or in equity: i) to declare the entire amount due hereunder immediately due and payable without notice or demand to Buyer; ii) to sue for and recover all payments, then accrued or thereafter accruing; iii) to take possession of the goods provided hereunder, without demand or notice wherever located, without any court order or other process of law. Buyer hereby grants free and full access to the premises and hereby waives any and all damages occasioned by such taking of possession.

G. **NO WAIVER:** Seller's waiver of any right on one occasion shall not be a waiver of any future exercise of that right.

H. **TIME FOR BRINGING ACTION:** Any action that Buyer brings against Seller that arises out of or relates to the goods and services provided by Seller to Buyer must be brought by Buyer within one year after the cause of action occurs.

I. **LAW:** The Agreement shall be deemed entered into, and performed in substantial part, in Oakland County, Michigan. The Agreement shall be governed by and construed in accordance with the laws of the State of Michigan, without regard to its conflict of law provisions. The parties hereto agree to submit to the exclusive personal jurisdiction of the state or federal courts serving Oakland County, Michigan for the resolution of any claim or cause of action that arises from or related to this Agreement or the goods or services provided by Seller.



Walled Lake Consolidated Schools

PRICE PROPOSAL

Date: 2/21/2024

Prepared For: Bill Chatfield

Quote Number: 2699-27907

Valid For 30 Days

Prepared by: Steve Timmer

Confidential

© 2024 Dew-El Corporation.The information in this transmittal is proprietary to Dew-El Corporation. It is provided on the condition that it remains in confidence between Dew-El Corporation and the recipient of this quote. Do Not Copy, Distribute nor Share the Contents of this proposal without the written permission of Dew-El Corporation.

DEW-EL CORPORATION ▪ 10841 PAW PAW DRIVE ▪ HOLLAND, MI 49424 ▪ PHONE: (616) 396-6554 ▪ FAX: (616) 396-6669 ▪ WEBSITE: HTTP://WWW.DEW-EL.COM

Dew-El Corporation
10841 Paw Paw Drive
Holland, MI 49424
Phone: (616) 396-6554
Fax: (616) 396-6669
http://www.Dew-El.com

SUMMARY PAGE

Quote # 2699-27907

Project Scope

Bill To

Walled Lake Consolidated Schools
850 Ladd Road, Bldg D
Walled Lake, MI 48390

Install To

Meadow Brook Elementary School
1450 Forest Hill Ave SE
Grand Rapids, MI 49546

Project Investment

Project Total	$8,538.96
Tax (0%)	$0.00
Grand Total	**$8,538.96**

Payment Schedule	**Net 30**
100% Due Net 30	$8,538.96

Price Summary by Phase

Option	Phase / TAG	Price	Tax	Total
Walled Lake CSD Phase 4	MiEN Furiture	$611.00	$0.00	$611.00
	Palmer Hamilton Furniture	$6,827.96	$0.00	$6,827.96
	Freight	$500.00	$0.00	$500.00
	Installation	$600.00	$0.00	$600.00
		$8,538.96	**$0.00**	**$8,538.96**
Grand Total		**$8,538.96**	**$0.00**	**$8,538.96**

Dew-El Corporation
10841 Paw Paw Drive
Holland, MI 49424
Phone: (616) 396-6554
Fax: (616) 396-6669
http://www.Dew-El.com

DEW-EL
LEARNING ENVIRONMENT SPECIALISTS

QUOTATION

 # 2699-27907

VALID UNTIL 3/22/2024

BILL TO

Walled Lake Consolidated Schools
850 Ladd Road, Bldg D
Walled Lake, MI 48390

INSTALL TO

Meadow Brook Elementary School
1450 Forest Hill Ave SE
Grand Rapids, MI 49546

Salesperson
Steve Timmer

Payment Terms
Net 30

Walled Lake CSD Phase 4

MiEN Furiture

LINE #	QTY	UNIT	PART # / DESCRIPTION	PRICE EA	EXT PRICE
1	1.00	EA	FYI-00162 / Mobile Flip Chart Marketboard Frame: Steel w/ silver powder coat Markerboard Surface: Steel w/ silver powder coat (magnetic) Base: Grey melamine Casters: Black nylon, locking Item V1 A132/114	$611.00	$611.00



Palmer Hamilton Furniture

LINE #	QTY	UNIT	PART # / DESCRIPTION	PRICE EA	EXT PRICE
2	4.00	EA	19F18293012 / PALMER HAMILTON CAFE TABLES 19F BENCH TABLE 29H X 30W X12'L Frame: Black Laminate: Group 1 Laminate Choice: Wilson Art 4795-60 Windswept Pewter Laminate (Bench): Group 1 Laminate Choice: Wilson Art 4991-38 Pressed Linen Edge: EdgeGuard Edge Color: Black (001) Item L1 B103 Multipurpose room	$1,706.99	$6,827.96



Freight

LINE #	QTY	UNIT	PART # / DESCRIPTION	PRICE EA	EXT PRICE
3	1.00	EA	Freight / Freight / Shipping / Packaging	$500.00	$500.00

Installation

LINE #	QTY	UNIT	PART # / DESCRIPTION	PRICE EA	EXT PRICE
4	1.00	EA	INSTALL / Labor to Receive, Deliver, Install, and remove debris	$600.00	$600.00

Dew-El Corporation
10841 Paw Paw Drive
Holland, MI 49424
Phone: (616) 396-6554
Fax: (616) 396-6669
http://www.Dew-El.com

QUOTATION

 # 2699-27907

VALID UNTIL 3/22/2024

Walled Lake CSD Phase 4

CUSTOMER SIGN OFF

subtotal	$8,538.96
sales tax	$0.00
total	**$8,538.96**

Authorized Signature

Accepted Date

Print Name

Dew-El Corporation
10841 Paw Paw Drive
Holland, MI 49424
Phone: (616) 396-6554
Fax: (616) 396-6669
http://www.Dew-El.com

DEW-EL
LEARNING ENVIRONMENT SPECIALISTS

QUOTATION

 # 2699-27907

VALID UNTIL 3/22/2024

Pricing for MiEN is provided according to National Purchasing Contract OMNIA Region 14 ESC - TX, contract number 07-107

Pricing is provided per the CoPro+ cooperative purchasing contract, referencing Dew-El's contract 2021-HV-425110920-D

NBS commercial interiors

2595 Bellingham • Troy, MI 48083 • **248.823.5400** • 248.823.5401 Fax
2211 Old Earhart Rd. Ste.190 • Ann Arbor, MI 48105 • **248.823.5400** • 248.823.5401 Fax
3201 Pine Tree Rd. Ste. A • Lansing, MI 48911 • **517.886.0072** • 248.823.5401 Fax
5160 Alliance Dr. • Bay City, MI 48706 • **989.895.8574** • 989.895.8545 Fax
4 North St. Clair St. • Toledo, OH 43604 • **419.662.2040** • 248.823.5401 Fax

yourNBS.com **Remit Payments to:** NBS, 6973 Reliable Parkway, Chicago, IL 60686

Quotation 372615

Quote Date 02/22/24
Customer Order
Project 240300
Customer W00002
Terms NET 10 DAYS
Expiration Date
Account Representative ANNE MARIE TREMBERTH

Quote To

Accounts Payable
Walled Lake Consolidated
850 Ladd Rd Bldg D
Walled Lake, MI, 48390-3019

Phone +1 (248) 956-2000
Fax +1 (248) 956-2123

Ship To

sarah watson
Meadowbrook Elementary School
29200 Meadowbrook Rd
Novi, MI, 48377

Phone +1 (248) 338-4561

swatson@tmp-architecture.com

Sales Location Troy

The Following contracts, plus additional project discounting utilized for pricing on this quote:
Omnia: Sit on It
E&I: Global, Smith System, Steelcase, Jonti-craft
TIPPS: Gressco, Fomcore
School is responsible for contract membership enrollment. Changes to specifications and quantity could affect tiered contract pricing.

Pricing valid for 30 days.
Please verify finish selections prior to order placement.

If due to unforeseen circumstances the building is not ready to receive furniture, additional fees may be incurred to double handle and/or store the furniture. Circumstances include, but are not limited to construction delays and COVID-19.

Storage Free for 30 days, after which storage is charged per hundred weight or per SF per month.

Quote includes Non-Union labor for NBS to receive, deliver and install during Normal Business Hours; any owner requested changes requiring additional delivery trip(s) will result in additional charges to be quoted separately.

Overtime Labor (evening after hours and weekends) additional.

Purchase Order and 40% Deposit is required before order placement; please reference NBS quote number on PO. Receipt of PO indicates owner approval of product as specified; upon release of order, no changes, cancellations or returns can be made.

Description	Quantity	Unit Price	Extended Price
GRESSCO			
1 **2010190** - HABA Pro Jule Kitchenette Size: 39"H x 43"W x 14"D GRESSCO **Tag For** M1	1	2,533.00	2,533.00

Qty **Description**

TITLE OF PRODUCT TRANSFERS UPON RECEIPT BY CUSTOMER.

ACCEPTED BY _____ TITLE _____ DATE _____

	Description	Quantity	Unit Price	Extended Price
1	1 A116/101 Kindergarten Classroo			
2	**LOT (NT)** - Non-union, Normal hours. Received, Deliver, and Installation of all product. One phase, elevator access as needed. Free and clear space. After hours, including night and weekends is considered overtime labor and woudl result in additioanl charge. Storage free for 30 days upon receipt of product to our warehouse. Afterwards, storage is charged per SF per 30 days. *All product on quote to be installed togehter, otherwise minimum trip charge will apply. Minimum trip charge $250 NBS TROY	1	80.00	80.00
	Sub Total			**2,613.00**
	Total			**2,613.00**
	JONTI-CRAFT			
3	**2870JC** - See Thru Mini Sensory Table With Lego Top Size: 24.5"H x 20.5"W x 20.5"D JONTI-CRAF **Tag For** N1 **Qty** **Description** 2 A116/101 Kindergarten Classroo	2	565.39	1,130.78
4	**LOT (NT)** - Non-union, Normal hours. Received, Deliver, and Installation of all product. One phase, elevator access as needed. Free and clear space. After hours, including night and weekends is considered overtime labor and woudl result in additioanl charge. Storage free for 30 days upon receipt of product to our warehouse. Afterwards, storage is charged per SF per 30 days. *All product on quote to be installed togehter, otherwise minimum trip charge will apply. Minimum trip charge $250 NBS TROY	1	160.00	160.00
	Sub Total			**1,290.78**
	Total			**1,290.78**
	SIT ON IT			
5	**5622YB1.A153** - Focus, Midback, Mesh Back, Enhanced Synchro Tilt Cntrl, A153 Height/Width Adj Arms, Sport Edition	2	500.02	1,000.04

Description	Quantity	Unit Price	Extended Price
5 **Mesh Back Colors:** **MC1:** Black Mesh **Fabric or Leather Upholstery Selection:** **FABRIC:** Fabric Grade Selections **~:** No Selection **FG3:** Fabric Grade 3 **COVERCLOTH:** Cover Cloth Standard Color Selection **26-0010745-0218:** Cover Cloth Graphite **Back Support Color Option:** **Z1:** Black Back Support **Cylinder Height Option:** **S0:** Standard Cylinder **~:** No Heavy Duty Upgrade **B0:** Std Black Base **C14:** Hard Floor and Carpet Casters **E3:** Seat Depth Adjustment Upgrade **Adjustable Lumbar Support Option:** **LB1:** Adjustable Lumbar Support **Packaging Options:** **~:** Std Packaging EXEMPLIS **Tag For** P1 **Qty** **Description** 1 A116/101 Kindergarten Classroo 1 A132/114 Classroom			
6 **LOT (NT)** - Non-union, Normal hours. Received, Deliver, and Installation of all product. One phase, elevator access as needed. Free and clear space. After hours, including night and weekends is considered overtime labor and woudl result in additioanl charge. Storage free for 30 days upon receipt of product to our warehouse. Afterwards, storage is charged per SF per 30 days. *All product on quote to be installed togehter, otherwise minimum trip charge will apply. Minimum trip charge $250 NBS TROY	1	160.00	160.00

NBS commercial interiors

2595 Bellingham • Troy, MI 48083 • **248.823.5400** • 248.823.5401 Fax
2211 Old Earhart Rd. Ste.190 • Ann Arbor, MI 48105 • **248.823.5400** • 248.823.5401 Fax
3201 Pine Tree Rd. Ste. A • Lansing, MI 48911 • **517.886.0072** • 248.823.5401 Fax
5160 Alliance Dr. • Bay City, MI 48706 • **989.895.8574** • 989.895.8545 Fax
4 North St. Clair St. • Toledo, OH 43604 • **419.662.2040** • 248.823.5401 Fax

yourNBS.com

Remit Payments to: NBS, 6973 Reliable Parkway, Chicago, IL 60686

Description	Quantity	Unit Price	Extended Price
Sub Total			**1,160.04**
Total			**1,160.04**
GLOBAL			
7 **1230PDPL** - 18"d x 30"w x 27.75"h, Left, BBF, Linear Combo, 1200P SERIES, UNIVERSAL FILING Metal File Case & Storage Front Paint Finishes ~COLOR Metal File Case & Storage Front Paint Finishes (Color Match ~STL Steelcase Color Match Q15 1-Platinum Metallic (Metallic) Keys {40} W401 C-Keyed for Lock #W401 Commercial or GSA Offering ~STD Non-GSA (Commercial Furniture Offering) C301X - CounterWeight GLOBAL **Tag For** Q1 **Qty** **Description** 1 A132/114 Classroom	1	854.52	854.52
8 **LOT (NT)** - Non-union, Normal hours. Received, Deliver, and Installation of all product. One phase, elevator access as needed. Free and clear space. After hours, including night and weekends is considered overtime labor and woudl result in additioanl charge. Storage free for 30 days upon receipt of product to our warehouse. Afterwards, storage is charged per SF per 30 days. *All product on quote to be installed togehter, otherwise minimum trip charge will apply. Minimum trip charge $250 NBS TROY	1	80.00	80.00
Sub Total			**934.52**
Total			**934.52**
SMITH SYSTEM			
9 **26158** - Cascade Teachers Desk-Box/Box/File Ped (LH) Laminate Top Finish: CUSTOM Laminate Top: Wilson Art - French Linen (5016-38)	1	650.30	650.30

	Description	Quantity	Unit Price	Extended Price
9	Edge: 1 - 1 1/4in Top w/ 3/8in Bmp TMld Edge Finish: CGR - CHARCOAL T MOLD Frame Finish: PLT - PLATINUM SMITH SYST **Tag For** R1B **Qty** **Description** 1 A116/101 Kindergarten Classroo			
10	**04128** - Interchange Act Tbl, Half Moon, 36Dx72W Worksurface Finish: CUSTOM Laminate Top: Wilson Art - French Linen (5016-38) Edge: D - 1 1/4in Top w/ 4mm TMld Edge Finish: CGR - CHARCOAL T MOLD Frame Finish: PLT - Platinum SMITH SYST **Tag For** R3 **Qty** **Description** 1 A116/101 Kindergarten Classroo	1	459.88	459.88
11	**LAMINATE** - CUSTOM LAMINATE UPCHARGE SMITH SYST	1	375.00	375.00
12	**77159** - Low Range Insert on Glides SMITH SYST **Tag For** R3	1	40.06	40.06
13	**17576** - 3" Dual Wheel Pack,Dual-Wheel, Set of 4 Locking SMITH SYST **Tag For** R3	1	55.98	55.98
14	**FC** - FREIGHT CHARGE SMITH SYST	1	300.00	300.00
15	**LOT (NT)** - Non-union, Normal hours. Received, Deliver, and Installation of all product. One phase, elevator access as needed. Free and clear space. After hours, including night and weekends is considered overtime labor and woudl result in additioanl charge. Storage free for 30 days upon receipt of product to our warehouse. Afterwards, storage is charged per SF per 30 days. *All product on quote to be installed togehter, otherwise minimum trip charge will apply. Minimum trip charge $250 NBS TROY	1	240.00	240.00

NBS commercial interiors

2595 Bellingham • Troy, MI 48083 • **248.823.5400** • 248.823.5401 Fax
2211 Old Earhart Rd. Ste.190 • Ann Arbor, MI 48105 • **248.823.5400** • 248.823.5401 Fax
3201 Pine Tree Rd. Ste. A • Lansing, MI 48911 • **517.886.0072** • 248.823.5401 Fax
5160 Alliance Dr. • Bay City, MI 48706 • **989.895.8574** • 989.895.8545 Fax
4 North St. Clair St. • Toledo, OH 43604 • **419.662.2040** • 248.823.5401 Fax

yourNBS.com

Remit Payments to: NBS, 6973 Reliable Parkway, Chicago, IL 60686

Description	Quantity	Unit Price	Extended Price
Sub Total			**2,121.22**
Total			**2,121.22**
Quotation Totals			
Sub Total			**8,119.56**
Grand Total			**8,119.56**

End of Quotation

TITLE OF PRODUCT TRANSFERS UPON RECEIPT BY CUSTOMER.

ACCEPTED BY _____ TITLE _____ DATE _____

QUOTE

SSL Quote Number: Q-435831
Status: Approved
Quote Name: Meadowbrook
Currency: USD
Created Date: 02-21-2024
Expiration Date: 06-30-2024
Customer Number: 414800
Requestor Name: SARAH WATSON
swatson@tmp-architecture.com
2483384561

Customer Program: REMC/MI MARKETPLACE - 35% CONSUMABLES 14% EQUIP

To place an order using this quote, contact:
Phone 888-388-3224
Email:
F&E_Orders_Quotes_Questions@schoolspecialty.com

School Specialty

Sales Rep Name: Charles Hurt
Sales Rep Email: charles.hurt@schoolspecialty.com
Sales Rep Phone: (616) 540-6864

Bill To: WALLED LAKE CONSOLIDATE SCHL DIST
850 LADD RD BLDG D
WALLED LAKE, MI 48390-3086

Ship To: MEADOWBROOK ELEMENTARY SCHOOL
29200 MEADOWBROOK RD
NOVI, MI 48377-2838

Lift Gate Truck Required: ☒
Inside Delivery: ☒
Installation:

Notes: Priced in accordance with AEPA Contract #IFB022-A

Quantity	SSL Item	Customer Item #	MFG Item	Image	Item Description	Your Price	Extended Price
2	1335360	T1	1335360		QS STORAGE 2 SHELF DEEP 35 3/4W X 14 3/4D X 24H - NO TOEKICK	$348.26	$696.52
1	1318389	T2	1318389		ROOM DIVIDER DBL SIDE LIBRARY/BROWSER MOBILE	$899.52	$899.52
1	272116	T3	272116		QS CUBBY 30 FLAT TRAY MOBILE	$1,060.34	$1,060.34
2	206052	T4			KIT CUBBY FLEX TRAY WITH 16 TRANSLUCENT DEEP FLAT TRAYS	$1,061.20	$2,122.40
2	5000250	T5	HM12!* -58SS		CHILDCRAFT - CARPETS - CHALK SPOTS SEATING - RECTANGLE - 10 FT 6 IN X 13 FT 2 IN - SPECIFY NUMBER OF SEATS - SPECIFY COLOR Number of Seats: 30 Color: Blue	$720.64	$1,441.28
1	2093203	U1	H-4468BL		MAILBOX UNIT - STEEL-BLACK-30 SLOTS-34X12X36	$470.40	$470.40
1	202691	K1	RC005		CENTER READING/WRITING W/TUBS	$580.46	$580.46
1	INSTALL				INSTALLATION CHARGES	$1,000.00	$1,000.00

Subtotal	$8,270.92
Estimated Taxes	$0.00
Shipping & Handling	$0.00
Total	$8,270.92

Accept this quote by sending back your purchase order number or signing it electronically. For orders over $5,000.00, please submit a hard copy of your Purchase Order.

Prices subject to change until all finish selections have been completed. Order will not be placed until all finish options are selected.

Signature: _____

Name: _____

Date: _____

Purchase Order Number: _____

Pack Slip Notes:

QUOTE 59639

Lakeshore Learning Materials
2695 E. Dominguez St Carson, CA 90895
(310)537-8600 (800)421-5354
www.lakeshorelearning.com

To contact your local representative,
Andrew Marsh, please call (800) 421-5354

Bill to:

320140
WALLED LAKE CONS SCHOOL DIST
850 LADD RD-BLDG D

WALLED LAKE MI 48390
(810) 960-8357

Ship to:

130585
PLEASANT LAKE ELEMENTARY SCH
4900 HALSTED RD

WEST BLOOMFIELD MI 48323-2115

Comments:
PRICES GOOD FOR 90 DAYS. ITEM AVAILABILITY SUBJECT TO CHANGE

FOB DESTINATION:FREE SHIPPING DISCOUNT REFLECTED IN PRICES.

PLEASE REFERENCE "PER QUOTE #59639" ON YOUR PURCHASE ORDER.

PER TASB-BUYBOARD 653-21 & 667-22

Entry date: 02/14/2024 Sls: 43 Your reference number: 59639

Line	Item	Qty	Description	List	Price	Extended	Image
1	LC153	3	Flex-Space Student Lap Desk	$99.50	$94.53	$283.59	

With our portable lap desk, students can work wherever they feel most inspired! The handy desk features a flat surface at just the right height for kids. Plus, the wooden desk is super-durable for years of repeated use, yet light enough for children to move around the classroom. Lap desk measures 18"w x 12"d x 11"h. Lifetime warranty.

Line	Item	Qty	Description	List	Price	Extended	Image
2	LC766GR	8	Flex-Space Premium Wobble Chair - 16" - Green	$99.99	$94.99	$759.92	

Our wobble chairs are an alternative to traditional seating—giving kids a full range of movement and the stability they need to wobble without tipping over! Each of our chairs features a comfortable, contoured seat and a rounded, no-slip rubber base…plus, the durable plastic chairs' unique design helps strengthen core muscles while encouraging proper posture. There are even built-in handles under the seats that make the chairs super-easy to pick up and move anywhere in the classroom! Lifetime warranty.

Subtotal: $1,043.51
0.0% Tax: $0.00
Freight Amount: $0.00
Installation Cost: $219.68
Total: $1,263.19

VS America, Inc.
1940 Abbott Street Suite 501
Charlotte , NC 28203
704-378-6500

Quotation

Quote Number 0200201962

Revision 1

Revision Date 02/23/2024

Customer VS America, Inc.
1940 Abbott Street
Suite 501
Charlotte NC 28203
United States

Customer Reference GLFS-Pleasant Lake ES

Date Quoted 02/20/2024

Inside Sales Contact Myra Kinder
m.kinder@vsamerica.com

Territory Manager Christine Debrot
c.debrot@vsamerica.com

Contract Omnia Partners Region 4 ESC
Contract # R191818

To Whom It May Concern:

Please note the following pricing has been presented in Omnia Partners Region 4 ESC Contract NET values, based on the stated models, colors, finishes, and quantities. Any alterations will be subject to updated pricing.

Pricing is valid for 30 days* for projects delivering within 9 months of the receipt of a complete PO. Orders with delivery requirements outside of 9 months must be requoted. Please discuss specific project requirements with your VS America Territory Manager.

Factory-direct orders qualify for free shipping if the total net amount is over $50,000 USD. Freight charges do apply for any orders fulfilled from the VS America Stock / Quickship Program. Please refer to the Customer Freight Terms document, Omnia Region 4 Freight Terms, for a complete list of exclusions and restrictions.

Installation is not included in unit pricing.

Please check all details prior to submitting an order. Where details have been left unspecified in the request, default selections have been quoted.If you have any questions, please contact your Inside Sales Representative or Territory Manager at the numbers shown above.

Best Regards,

VS America Inc.

*Barring the announcement of a formal price increase.

Item	Model/Description	Quantity	Unit Net Price	Extended price
1	C2B **31400** PantoSwing-LuPo, chair with polypropylene seat and backrest shell, tested to DIN EN 1729	**24**	**$ 136.00**	**$ 3,264.00**

204	**seat height**	038	38cm size red
230	**metal color**	059	arctic
280	**seat / backrest plastic**	073	black grey
500	**glides / castors**	001	plastic glides
505	**equipment**	063	with table edge protection
903	**packaging**	002	with export protection

Unit List Price $ 170.00

Discount (%) 20.00000

Item	Model/Description	Quantity	Unit Net Price	Extended price
2	C3 **21201** **Special** NetWork table * with gid height adjustment from 60.5 to 79.5cm, 2 castors crosswise, 2 plastic glides	**6**	**$ 692.80**	**$ 4,156.80**

207	**table height**	999	Rasterhöhenverstellung von 60,5 bis 79,5cm
232	**legs / top frame**	059	arctic
348	**top**	001	chipboard décor
209	**thickness**	250	25mm
349	**top color laminate**	018	anthracite
439	**table top edge**	003	2.5mm plastic, r= 22mm
440	**laminate color table top edge**	018	anthracite
500	**glides / castors**	999	2Rollen quer, 2Stellgl.Kunstst
609	**delivery**	002	assembled
903	**packaging**	002	with export protection

Width 140.0 cm
Depth 70.0 cm

Unit List Price $ 866.00

Discount (%) 20.00000

Item	Model/Description	Quantity	Unit Net Price	Extended price
3	C7 **09329** Shift+ Landscape seat module 60° round element, W/D 109.9x52.8cm, radius 57.2/110cm	**2**	**$ 1,020.00**	**$ 2,040.00**

204	**seat height**	046	46cm size blue
287	**cover**	867	S40 Stamskin Top 20280, orange
539	**version**	088	CAL TB 117-2013
500	**glides / castors**	001	plastic glides
903	**packaging**	002	with export protection

Unit List Price $ 1275.00

Discount (%) 20.00000

Item	Model/Description	Quantity	Unit Net Price	Extended price
4	C8 **01440** **Special** Shift+ Base freeform student's table, convex, stackable, 4-leg frame with black end caps and center frame, table top WxD 96.8x54/39.1cm * Tabletop in 018-anthracite with matching edge	**2**	**$ 465.60**	**$ 931.20**

207	**table height**	203	Grid adjustment size 3-7
205	**table height**	214	mounted in 64cm size red
230	**metal color**	059	arctic
348	**top**	055	Chipboard laminated
209	**thickness**	190	19mm
356	**color laminate**	999	color laminate special
500	**glides / castors**	011	2 castors, 2 plastic glides
903	**packaging**	002	with export protection

Unit List Price $ 582.00

Discount (%) 20.00000

Item	Model/Description	Quantity	Unit Net Price	Extended price
5	C9 **01441** **Special** Shift+ Base freeform student's table, concave, stackable, 4-leg frame with gray end caps and center frame, table top WxD 98.5x54/38.9cm * Tabletop in 018-anthracite with matching edge	**2**	**$ 465.60**	**$ 931.20**

207	**table height**	203	Grid adjustment size 3-7
205	**table height**	214	mounted in 64cm size red
230	**metal color**	059	arctic
348	**top**	055	Chipboard laminated
209	**thickness**	190	19mm
356	**color laminate**	999	* Table top in 018-anthracite
500	**glides / castors**	011	2 castors, 2 plastic glides
903	**packaging**	002	with export protection

Unit List Price $ 582.00

Discount (%) 20.00000

Item	Model/Description	Quantity	Unit Net Price	Extended price
6	**22238** RondoLift-R, sitting/stand-at table, circular tubular pillar with base cross and gas-lift height adjustment from 74-117,9cm	**2**	**$ 1,912.00**	**$ 3,824.00**

230	**metal color**	059	arctic
348	**top**	001	chipboard décor
209	**thickness**	250	25mm
349	**top color laminate**	018	anthracite
439	**table top edge**	001	2.5mm plastic
440	**laminate color table top edge**	018	anthracite
473	**hardware**	009	hinged table top
470	**lock**	001	unified locking 18001
500	**glides / castors**	060	mobile
609	**delivery**	002	assembled
903	**packaging**	002	with export protection

Diameter 120.0 cm

Unit List Price $ 2390.00

Discount (%) 20.00000

Subtotal	$ 15,147.20
Shipping (West Bloomfield , MI 48323)	$ 1,375.00
Installation	$ 1,440.00
Total	**$ 17,962.20**

Payment Terms: Immediate Payment

Please send POs to: orders@vsamerica.com

Interior Office Source Quotation

Project:	**Fleetwood Walled Lake Phase 5**			**IOS Quotation #:**	**FT19073A-1**		
Project Name:	**Walled Lake Schools**			**Date:**	**2/20/2024**		
Address:	**850 Ladd Road Building D**			**Contact:**	**Chris Halatek**		
City, State Zip:	**Walled Lake, MI 48390**			**Contact Number:**	**248-408-0978**		
Email:	SuzanneMajor@wlcsd.org			**Contact Email :**	chris.halatek@interiorofficesource.com		
Phone:	**248-956-2000**			**Vendor:**	Fleetwood Group Inc		
Project Name:	**Funishings Phase 5**			**Contract:**	**NCPA 07-27**		
Project Number	**Category D Fleetwood Pleasant Lake**			**Project / Site Info:**	**Pleasant Lake Elementary**		
				Ship to Address:	**4900 Halstead Road**		
				City, State Zip:	**West Bloomfield MI 48323**		

Item	Qty	Manufacturer	Model No.	Qty	Description	Example Image (Reference Only)	Sell Each	Total
						*Note: Finishes, details, and sizing may		
D7	1	Fleetwood	IL.PG528L-05535		Plane Computer Table, Steel Square I-Leg		$ 923.50	$ 923.50
					Size: 54" W x 24" D x 29-42" H			
					With Modesty Panel			
					With Wire Management			
					With Grommets			
					With (4) Casters			
								837
					Set Height to: 29" H			
					Top Material: Etched Gray			
					Edge: Graphite			
					Paint Legs: Silver			
					Locations:			
D6	2	Fleetwood	DCB14820444N		Designer 2.0 Mobile Storage 6 Cubby		$ 1,042.00	$ 2,084.00
					Size: 48" W x 20" D x 44" H			
					Without Doors			
					With (4) Locking Casters			
					With TFL (G1)			
					HPL Top			
					Finish Material: Etched Gray			
					Edge: Graphite			
					Paint Finish: Silver			

D8	2	Fleetwood	DTR14220444N		Designer 2.0 Mobile Storage Totes		$ 1,348.00	$ 2,696.00
					Mid Tray Storage			
					Size: 42" W x 20" D x 44" H			
					Without Doors			
					With (4) Locking Casters			
					Option B - (15) 6" Trays			
					With TFL (G1)			
					HPL Top			
					Finish Material: Etched Gray			
					Edge: Graphite			
					Paint Finish: Silver			
					Locations:			
					Pleasant Lake (19073A):			
	5							
Quote Summary					**Total Product**			$ 5,703.50
								838
PO to Interior Office Source					**Install**			$ 550.00
					Freight			Included
					Total Quote			$ 6,253.50

Proposal

Interior Environments - Novi
48700 Grand River Ave
Novi, MI 48374
Phone: (248) 213-3010

Order Number	16911
Date	02/21/2024
Customer PO No	
Customer Name	Walled Lake Consolidated Schools
Salesperson	Betsy Pethoud
Terms	NET 10
Page	1 of 4

TO
Walled Lake Consolidated Schools
850 Ladd Rd Bldg D
Walled Lake, MI 48390

ATTN: INVOICE CONTACT
Email: SuzanneMajor@wlcsd.org

SHIP TO
Pleasant Lake Elementary
4900 Halsted Rd
West Bloomfield, MI 48323

ATTN: Sarah Watson
Phone: 248-338-4561
Email: SWatson@tmp-architecture.com

Prepared for : Betsy Pethoud

Norva Nivel - TIPS: Contract #21035

Due to the current challenges in the global supply chain and labor environment, pricing and lead times remain in a state of flux. Our team will do it's best to communicate any changes as they arise and provide the best available solutions to meet your needs. Thank you for your business and understanding.

Line	Quantity	Description	Unit Price	Extended Amount
1	1.00 Each	11-SG013-071--STX-8801-QUOTE Rocker Ott Seating Size: 16"L x 18"W x 18"H STX-8801:Marine Blue - Silvertex QUOTE:QUOTE- 12328 Tag: Tag TG: G2B	356.06	356.06
2	1.00 Each	FREIGHT NORVA FREIGHT	326.70	326.70
3	1.00 Each	Labor------- Furniture Installation: G2B Installation :STRAIGHT TIME :NON UNION :NO STAIR CARRY :NO PERMITS :NO HARDWIRE DATA OR ELECTRICAL CONNECTIONS :ALL DEBRIS REMOVAL INCLUDED	216.05	216.05

Order Sub-Total :	$898.81
TOTAL ORDER :	**$898.81**
Required Deposit 50.00% :	$449.41

PLEASE REVIEW THIS QUOTATION AND NOTIFY US PROMPTLY OF ANY CORRECTIONS REQUIRED THANK YOU FOR THE OPPORTUNITY TO BE OF SERVICE

A FINANCE CHARGE OF 1-1/2% PER MONTH WHICH IS AN ANNUAL PERCENTAGE RATE OF 18% WILL BE CHARGED ON ACCOUNTS PAST DUE.

Signature: _____Name:_____ Title:_____ Date: _____

Proposal

Interior Environments - Novi
48700 Grand River Ave
Novi, MI 48374
Phone: (248) 213-3010

Order Number	16911
Date	02/21/2024
Customer PO No	
Customer Name	Walled Lake Consolidated Schools
Salesperson	Betsy Pethoud
Terms	NET 10
Page	2 of 4

Balco Interiors LLC / IE Connect LLC / Interior Environments Atlanta, LLC - d/b/a INTERIOR ENVIRONMENTS

1. PROPOSALS AND ORDERS

A. **TERM:** All prices quoted by Interior Environments ("Seller") are valid for 30 days from date of proposal.

B. **OFFER AND ACCEPTANCE:** All orders for the purchase of goods and services from Seller require a proposal prepared by Seller which has been approved and signed buy an authorized signatory of Buyer. Seller's proposal shall constitute an offer and Buyer's approval of the proposal shall constitute acceptance of that offer. If Buyer submits a purchase order before Seller issues a proposal, Seller's proposal shall constitute a counteroffer and Buyer's approval of the Seller's proposal shall constitute acceptance of that counter offer without any additional terms or conditions.

C. **AGREEMENT:** Following the offer and acceptance described above and Seller's payment as provided in paragraph 2 below, an "Agreement" between the parties shall be deemed to have been formed with such Agreement comprised solely of Seller's proposal together with these Terms and Conditions of Sale. The Agreement shall be deemed to supersede any prior written or oral agreements and any different or conflicting terms in any quote, invoice, Buyer purchase order, shipper or any other document. For the avoidance of doubt, any different, additional or conflicting terms provided on any ancillary Buyer document(s) are expressly rejected by Seller.

D. **MODIFICATIONS/CHANGES/CANCELLATIONS:** Any requested modification to an Agreement is subject to the approval of Seller and the manufacturer or supplier of the goods ordered. Buyer will pay any and all additional charges resulting from order modifications, cancellations, and changes. Express Ship Orders cannot be changed or cancelled. All goods are custom manufactured to customer specifications and, therefore, cannot be returned. Restocking programs are not available. Any modifications of an Agreement must be made via a signed and dated revised proposal.

2. DEPOSITS

Unless otherwise specified and agreed to by both parties, a deposit of 50% is required on all orders. No interest shall accrue on such deposits. The Agreement is deemed entered upon such payment by Buyer.

3. OWNERSHIP AND RISK OF LOSS

Transfer of title to the goods as between Seller and Buyer shall be deemed to have occurred when the Agreement is entered, and thereafter Buyer shall insure against risk of loss. If the goods are first received on behalf of Buyer by Seller, such goods shall be considered held by Seller subject to bailment for the sole benefit of Buyer.

4. PAYMENT

A. **TIMING:** Any remaining balance on goods purchased under this Agreement and any related installation or other services will be invoiced upon delivery of the goods to the job site or, if installed by Seller, following substantial completion. Direct shipments from manufacturers will be invoiced upon shipment from the manufacturer. Any goods being held at Buyer's request, due to delays or otherwise, will be invoiced for product only upon Seller's receipt of same with separate invoicing for installation or other related services upon substantial completion.

B. **PAYMENT TERMS:** Seller has the right to increase its prices at any time upon notice to Buyer to reflect any and all unusual or unforeseen increases in Seller cost, provided that any such increase shall be limited to the increase actually incurred by Seller. Buyer will not offset or recoup any claim against amounts due Seller. All invoices are due on the date noted on the related invoice. A monthly service charge of 1.5% (18% A.P.R.) will be assessed on all unpaid balances, including accrued but unpaid monthly service charges, after the invoice due date. A service charge of three percent (3%) of the invoice amount will be added to all invoices paid by credit card.

C. **FREIGHT:** Buyer is solely responsible for any applicable freight and handling charges, including tariffs, for delivery from the manufacturer to Seller and is FOB origin. If not included in the proposal, such charges are not included in a price quotation and will be invoiced to Buyer separately after the Seller is invoiced by the carrier or manufacturer.

D. **TAXES:** Buyer is solely responsible for any applicable sales, use, excise, or other taxes. If not included in the proposal, applicable taxes will be invoiced separately. If Buyer possesses tax-exempt status, a certificate of resale, or tax exemption is to be provided prior to order placement.

E. **DELAYS:** If Buyer is unable or unwilling to receive goods at the prescribed shipping site on the mutually agreed delivery date any goods thereafter stored by Seller will be at Buyer's expense until such time as Buyer is able to accept delivery. Seller shall have no obligation or

liability to Buyer whatsoever for failure to ship goods by a particular date.

5. **DELIVERY AND INSTALLATION**

A. **DELIVERY AND INSTALLATION:** Any contracted delivery and installation will be made during Seller's normal business hours of 7:00 a.m. to 3:30 p.m., Monday through Friday. Overtime delivery or installation performed at the Buyer's request will be subject to labor rates reflecting time-and-a-half for weekdays and double time for weekends and holidays. If applicable trade regulations require employing union tradesmen to complete the installation or delivery, any additional incremental costs will be invoiced to and paid by the Buyer. Seller shall not be liable for failure or delay in installation due to the installation site not being ready for installation. Any shipping, delivery, and performance dates are estimates only, and time is not of the essence. Seller may ship or direct shipments of all the goods at one time or in portions from time to time. Seller has the right, but not the obligation, to determine the method of shipment and routing of the goods, unless otherwise stated in Seller's delivery and installation proposal or acknowledgement.

B. **SELLER'S RESPONSIBILITIES:** Unless received by Buyer or Buyer's agent directly, Seller will receive, inspect, stage, and if contracted, install Buyer's goods. All furnishings will be left clean and in working order. Carton and packing materials will be removed to the Buyer's waste disposal containers, and the premises will be left broom clean. At Seller's option, Seller may direct shipments directly to the job site.

C. **BUYER'S ACCEPTANCE:** Buyer agrees to have an agent on the premises at the agreed upon time to accept goods, deliveries, installation, and completed work. All goods and services shall be considered accepted after Buyer or his agent has signed an acknowledgement document(s). All claims or exceptions must be made in writing the date the work is substantially complete. Notwithstanding the foregoing, if Buyer or Buyer's agent is unavailable or unwilling to sign acknowledgment document(s), Buyer shall be deemed to have accepted the goods and services "as is" or as otherwise noted by Seller on the acknowledgement document.

D. **DROP SHIPMENTS:** In case of drop shipments where goods are delivered without installation, Buyer will receive, inspect, and install ordered goods. Buyer is also responsible for filing necessary freight claims in the event of damage. Buyer shall have no claims against Seller due to damage and may not withhold payment on account thereof.

E. **CONDITION OF JOB SITE:** Buyer's job site shall be clean, clear of all obstructions, and free of debris prior to any Seller installation. Charges will be assessed to the Buyer for excessive handling, storage and transportation incurred because of site conditions, activity of other trades, or other reasons not specifically identified in the price quotation, at a standard hourly rate, or at actual charges plus fees, if labor is performed by a third party.

F. **JOB SITE SERVICES:** Buyer will furnish electrical current, heating, lighting, trash disposal containers, hoisting and/or elevator services, and suitable unobstructed dock space and staging areas at the job site without charge to Seller if Seller is to provide installation. If Seller is required to remove or handle existing furniture, the additional cost of moving and transporting shall be billed to the Buyer on an hourly basis. Once installation has begun, Buyer agrees to assume any expense incurred by Seller due to changes made at the Buyer's request or for any reason beyond Seller's reasonable commercial control.

G. **ELECTRICAL INSTALLATION:** A licensed electrician may be required to install electrical product including outlets, task lights, and hook-ups to base building power. If Seller determines that an electrician is required, Buyer will be responsible for contracting and paying the electrician.

H. **PROTECTION OF DELIVERED GOODS:** Buyer is responsible for security and safekeeping of goods after delivery to Buyer's site, or into storage negotiated by Buyer if the job site is not ready on an agreed upon delivery date, and Buyer shall assume any risk of damage or loss thereof.

I. **CONCEALED DAMAGED GOODS:** Buyer is required to report all concealed or damage packaged goods within seven (7) business days or receipt. In addition, Buyer is required to report all damage goods revealed upon unpackaging within seven (7) days of the same. Likewise, Buyer is required to and must send pictures of damaged goods, packages and labels to initiate any available warranty claim(s). Failure to report damages within the required reporting period with the required information may negate any warranty claims and Buyer shall accept responsibility for any and all costs associated with replacement or repairs of damaged goods.

J. **DELIVERY AND INSTALL WARRANTY:** Seller shall warrant all delivery and installation services against defects in performance for a period of one (1) year following delivery unless stated otherwise in the documents accompanying these Terms and Conditions of Sale. If this proposal includes the provision of delivery and installation services, Seller warrants that delivery and installation services performed by

Seller or by a permitted subcontractor or agent of Seller shall be performed in a good and workmanlike manner consistent with the best practices in the industry. In the event of a delivery and installation service defect, the Seller shall, at Buyer's discretion, repair or re-perform the defective services at no cost to the Buyer. All delivery and installation services performed after the one (1) year delivery and install warranty period including but not limited to product warranties, service, repairs, replacement, etc. shall be paid for by Buyer at Buyer's expense.

6. **ADDITIONAL TERMS**

A. **DISCLAIMER OF WARRANTIES: BUYER AGREES THAT THE GOODS ARE OF THE SIZE AND DESIGN SELECTED BY BUYER AND THAT BUYER IS SATISFIED THAT SAME IS SUITABLE FOR BUYER'S PURPOSES. SELLER HAS MADE NO REPRESENTATION OR WARRANTY AS TO ANY MATTER WHATSOEVER. SELLER DISCLAIMS AND BUYER EXPRESSLY WAIVES AS TO SELLER, ALL WARRANTIES WITH RESPECT TO THE GOODS, INCLUDING BUT NOT LIMITED TO ALL EXPRESS OR IMPLIED WARRANTIES OF MERCHANTABILITY AND FITNESS FOR A PARTICULAR PURPOSE, QUALITY, CAPACITY, OR WORKMANSHIP. NOTHING CONTAINED HEREIN SHALL DIMINISH THE RIGHT OF BUYER TO EXERCISE ALL RIGHTS AND REMEDIES AGAINST THE MANUFACTURER OF THE GOODS FOR MANUFACTURER WARRANTIES. IN NO EVENT SHALL SELLER BE LIABLE UNDER ANY THEORY AT LAW OR EQUITY FOR ANY LOSS OF USE, REVENUE, ANTICIPATED PROFIT OR SPECIAL, INDIRECT, INCIDENTAL OR CONSEQUENTIAL DAMAGES ARISING OUT OF OR RELATED TO THE DESIGN AND USE OF THE GOODS. SELLER SHALL ADVISE BUYER OF ALL RELATED MANUFACTURERS' WARRANTIES UPON BUYER'S REQUEST.**

B. **RESALE:** On any resale of the goods, Buyer shall contractually limit its buyer's warranty against both Buyer and Seller to the same extent that Paragraph 6(A) above limits the warranty offered by Seller.

C. **ACTS BEYOND REASONABLE CONTROL:** Seller shall not be liable for any delay or failure to deliver any or all of the goods caused by installation site delays, labor disputes, strikes, acts of God, or other delays beyond the reasonable control of Seller.

D. **ASSIGNMENT:** Buyer shall not assign its rights or obligations under this Agreement without the prior written consent of Seller.

E. **INDEMNIFICATION:** Buyer shall indemnify, defend, and hold harmless Seller with respect to all damages, losses, claims, and expenses, including, without limitation, consequential and incidental damages and reasonable attorney fees arising from or related to : i) Buyer's breach of any of Buyer's obligations under this Agreement and from; ii) Seller's interior design, project management, delivery, installation, or any other services except when caused by Seller's gross negligence or willful misconduct.

F. **DEFAULT:** If Buyer fails to pay any amount herein provided within ten (10) days after the same is due and payable, or if Buyer fails to observe, keep, or perform any other provision of this Agreement, then Seller shall have the right to exercise any one or more of the following remedies without prejudice to such remedies as may otherwise exist at law or in equity: i) to declare the entire amount due hereunder immediately due and payable without notice or demand to Buyer; ii) to sue for and recover all payments, then accrued or thereafter accruing; iii) to take possession of the goods provided hereunder, without demand or notice wherever located, without any court order or other process of law. Buyer hereby grants free and full access to the premises and hereby waives any and all damages occasioned by such taking of possession.

G. **NO WAIVER:** Seller's waiver of any right on one occasion shall not be a waiver of any future exercise of that right.

H. **TIME FOR BRINGING ACTION:** Any action that Buyer brings against Seller that arises out of or relates to the goods and services provided by Seller to Buyer must be brought by Buyer within one year after the cause of action occurs.

I. **LAW:** The Agreement shall be deemed entered into, and performed in substantial part, in Oakland County, Michigan. The Agreement shall be governed by and construed in accordance with the laws of the State of Michigan, without regard to its conflict of law provisions. The parties hereto agree to submit to the exclusive personal jurisdiction of the state or federal courts serving Oakland County, Michigan for the resolution of any claim or cause of action that arises from or related to this Agreement or the goods or services provided by Seller.



Walled Lake Consolidated Schools

PRICE PROPOSAL

Date: 2/21/2024

Prepared For: Bill Chatfield

Quote Number: 2700-27909

Valid For 30 Days

Prepared by: Steve Timmer

Confidential

© 2024 Dew-El Corporation.The information in this transmittal is proprietary to Dew-El Corporation. It is provided on the condition that it remains in confidence between Dew-El Corporation and the recipient of this quote. Do Not Copy, Distribute nor Share the Contents of this proposal without the written permission of Dew-El Corporation.

DEW-EL CORPORATION ▪ 10841 PAW PAW DRIVE ▪ HOLLAND, MI 49424 ▪ PHONE: (616) 396-6554 ▪ FAX: (616) 396-6669 ▪ WEBSITE: HTTP://WWW.DEW-EL.COM

Dew-El Corporation
10841 Paw Paw Drive
Holland, MI 49424
Phone: (616) 396-6554
Fax: (616) 396-6669
http://www.Dew-El.com

SUMMARY PAGE

Quote # 2700-27909

Project Scope

Bill To

Walled Lake Consolidated Schools
850 Ladd Road, Bldg D
Walled Lake, MI 48390

Install To

Pleasant Lake Elementary School
4900 Halsted Rd
West Bloomfield, MI 48323

Project Investment	
Project Total	$7,827.96
Tax (0%)	$0.00
Grand Total	**$7,827.96**

Payment Schedule	**Net 30**
100% Due Net 30	$7,827.96

Price Summary by Phase

Option	Phase / TAG	Price	Tax	Total
Walled Lake CSD Phase 4	Palmer Hamilton Furniture	$6,827.96	$0.00	$6,827.96
	Freight	$500.00	$0.00	$500.00
	Installation	$500.00	$0.00	$500.00
		$7,827.96	**$0.00**	**$7,827.96**
Grand Total		**$7,827.96**	**$0.00**	**$7,827.96**

Dew-El Corporation
10841 Paw Paw Drive
Holland, MI 49424
Phone: (616) 396-6554
Fax: (616) 396-6669
http://www.Dew-El.com

DEW-EL
LEARNING ENVIRONMENT SPECIALISTS

QUOTATION

 # 2700-27909

VALID UNTIL 3/22/2024

BILL TO

Walled Lake Consolidated Schools
850 Ladd Road, Bldg D
Walled Lake, MI 48390

INSTALL TO

Pleasant Lake Elementary School
4900 Halsted Rd
West Bloomfield, MI 48323

Salesperson
Steve Timmer

Payment Terms
Net 30

Walled Lake CSD Phase 4

Palmer Hamilton Furniture

LINE #	QTY	UNIT	PART # / DESCRIPTION	PRICE EA	EXT PRICE
1	4.00	EA	19F18293012 / PALMER HAMILTON CAFE TABLES 19F BENCH TABLE 29H X 30W X12'L Frame: Black Laminate: Group 1 Laminate Choice: Wilson Art 4795-60 Windswept Pewter Laminate (Bench): Group 1 Laminate Choice: Wilson Art 4991-38 Pressed Linen Edge: EdgeGuard Edge Color: Black (001) Item L1 B103 Multipurpose room	$1,706.99	$6,827.96



Freight

LINE #	QTY	UNIT	PART # / DESCRIPTION	PRICE EA	EXT PRICE
2	1.00	EA	Freight / Freight / Shipping / Packaging	$500.00	$500.00

Installation

LINE #	QTY	UNIT	PART # / DESCRIPTION	PRICE EA	EXT PRICE
3	1.00	EA	INSTALL / Labor to Receive, Deliver, Install, and remove debris	$500.00	$500.00

CUSTOMER SIGN OFF

subtotal	$7,827.96
sales tax	$0.00
total	**$7,827.96**

Authorized Signature

Accepted Date

Print Name

845

Dew-El Corporation
10841 Paw Paw Drive
Holland, MI 49424
Phone: (616) 396-6554
Fax: (616) 396-6669
http://www.Dew-El.com

DEW-EL
LEARNING ENVIRONMENT SPECIALISTS

QUOTATION

 # 2700-27909

VALID UNTIL 3/22/2024

Pricing is provided per the CoPro+ cooperative purchasing contract, referencing Dew-El's contract 2021-HV-425110920-D

NBS commercial interiors

2595 Bellingham • Troy, MI 48083 • **248.823.5400** • 248.823.5401 Fax
2211 Old Earhart Rd. Ste.190 • Ann Arbor, MI 48105 • **248.823.5400** • 248.823.5401 Fax
3201 Pine Tree Rd. Ste. A • Lansing, MI 48911 • **517.886.0072** • 248.823.5401 Fax
5160 Alliance Dr. • Bay City, MI 48706 • **989.895.8574** • 989.895.8545 Fax
4 North St. Clair St. • Toledo, OH 43604 • **419.662.2040** • 248.823.5401 Fax

yourNBS.com **Remit Payments to:** NBS, 6973 Reliable Parkway, Chicago, IL 60686

Quotation 372618

Quote Date 02/22/24
Customer Order
Project 240301
Customer W00002
Terms NET 10 DAYS
Expiration Date
Account Representative ANNE MARIE TREMBERTH

Quote To

Accounts Payable
Walled Lake Consolidated
850 Ladd Rd Bldg D
Walled Lake, MI, 48390-3019

Phone +1 (248) 956-2000
Fax +1 (248) 956-2123

Ship To

sarah watson
Pleasant Lake Elementary
4900 Halsted Rd
West Bloomfield, MI, 48323

Phone +1 (248) 338-4561

swatson@tmp-architecture.com

Sales Location Troy

The Following contracts, plus additional project discounting utilized for pricing on this quote:
Omnia: Sit on It
E&I: Global, Smith System, Steelcase, Jonti-craft
TIPPS: Gressco, Fomcore
School is responsible for contract membership enrollment. Changes to specifications and quantity could affect tiered contract pricing.

Pricing valid for 30 days.
Please verify finish selections prior to order placement.

If due to unforeseen circumstances the building is not ready to receive furniture, additional fees may be incurred to double handle and/or store the furniture. Circumstances include, but are not limited to construction delays and COVID-19.

Storage Free for 30 days, after which storage is charged per hundred weight or per SF per month.

Quote includes Non-Union labor for NBS to receive, deliver and install during Normal Business Hours; any owner requested changes requiring additional delivery trip(s) will result in additional charges to be quoted separately.

Overtime Labor (evening after hours and weekends) additional.

Purchase Order and 40% Deposit is required before order placement; please reference NBS quote number on PO. Receipt of PO indicates owner approval of product as specified; upon release of order, no changes, cancellations or returns can be made.

	Description	Quantity	Unit Price	Extended Price
SIT ON IT				
1	**5622YB1.A153** - Focus, Midback, Mesh Back, Enhanced Synchro Tilt Cntrl, A153 Height/Width Adj Arms, Sport Edition **Mesh Back Colors:** **MC1:** Black Mesh **Fabric or Leather Upholstery Selection:**	1	500.02	500.02

NBS commercial interiors

2595 Bellingham • Troy, MI 48083 • **248.823.5400** • 248.823.5401 Fax
2211 Old Earhart Rd. Ste.190 • Ann Arbor, MI 48105 • **248.823.5400** • 248.823.5401 Fax
3201 Pine Tree Rd. Ste. A • Lansing, MI 48911 • **517.886.0072** • 248.823.5401 Fax
5160 Alliance Dr. • Bay City, MI 48706 • **989.895.8574** • 989.895.8545 Fax
4 North St. Clair St. • Toledo, OH 43604 • **419.662.2040** • 248.823.5401 Fax

yourNBS.com

Remit Payments to: NBS, 6973 Reliable Parkway, Chicago, IL 60686

	Description	Quantity	Unit Price	Extended Price
1	**FABRIC:** Fabric Grade Selections **~:** No Selection **FG3:** Fabric Grade 3 **COVERCLOTH:** Cover Cloth Standard Color Selection **26-0010745-0218:** Cover Cloth Graphite **Back Support Color Option:** **Z1:** Black Back Support **Cylinder Height Option:** **S0:** Standard Cylinder **~:** No Heavy Duty Upgrade **B0:** Std Black Base **C14:** Hard Floor and Carpet Casters **E3:** Seat Depth Adjustment Upgrade **Adjustable Lumbar Support Option:** **LB1:** Adjustable Lumbar Support **Packaging Options:** **~:** Std Packaging EXEMPLIS **Tag For** P1 **Qty** **Description** 1 TBD Classroom			
2	**LOT (NT)** - Non-union, Normal hours. Received, Deliver, and Installation of all product. One phase, elevator access as needed. Free and clear space. After hours, including night and weekends is considered overtime labor and woudl result in additioanl charge. Storage free for 30 days upon receipt of product to our warehouse. Afterwards, storage is charged per SF per 30 days. *All product on quote to be installed togehter, otherwise minimum trip charge will apply. Minimum trip charge $250 NBS TROY	1	80.00	80.00
	Sub Total			**580.02**
	Total			**580.02**
	GLOBAL			
3	**1230PDPL** - 18"d x 30"w x 27.75"h, Left, BBF, Linear Combo, 1200P SERIES,	1	854.52	854.52

TITLE OF PRODUCT TRANSFERS UPON RECEIPT BY CUSTOMER.

ACCEPTED BY _____ TITLE _____ DATE _____

Description	Quantity	Unit Price	Extended Price
3 UNIVERSAL FILING Metal File Case & Storage Front Paint Finishes ~COLOR Metal File Case & Storage Front Paint Finishes (Color Match ~STL Steelcase Color Match Q15 1-Platinum Metallic (Metallic) Keys {40} W401 C-Keyed for Lock #W401 Commercial or GSA Offering ~STD Non-GSA (Commercial Furniture Offering) C301X - CounterWeight GLOBAL **Tag For** Q1 **Qty** **Description** 1 TBD Classroom			
4 **LOT (NT)** - Non-union, Normal hours. Received, Deliver, and Installation of all product. One phase, elevator access as needed. Free and clear space. After hours, including night and weekends is considered overtime labor and woudl result in additioanl charge. Storage free for 30 days upon receipt of product to our warehouse. Afterwards, storage is charged per SF per 30 days. *All product on quote to be installed togehter, otherwise minimum trip charge will apply. Minimum trip charge $250 NBS TROY	1	80.00	80.00
Sub Total			**934.52**
Total			**934.52**
SMITH SYSTEM			
5 **26159** - Cascade Teachers Desk-Box/Box/File Ped (RH) **Laminate Top Finish:** 822060 - FRENCH PEAR LAMINATE **Edge:** 1 - 1 1/4in Top w/ 3/8in Bmp TMld **Edge Finish:** CGR - CHARCOAL T MOLD **Frame Finish:** PLT - PLATINUM Cascade Teachers Desk-Box/Box/File Ped (RH) Laminate Top Finish: CUSTOM Laminate Top: Wilson Art - French Linen (5016-38)	1	650.30	650.30

NBS commercial interiors

2595 Bellingham • Troy, MI 48083 • **248.823.5400** • 248.823.5401 Fax
2211 Old Earhart Rd. Ste.190 • Ann Arbor, MI 48105 • **248.823.5400** • 248.823.5401 Fax
3201 Pine Tree Rd. Ste. A • Lansing, MI 48911 • **517.886.0072** • 248.823.5401 Fax
5160 Alliance Dr. • Bay City, MI 48706 • **989.895.8574** • 989.895.8545 Fax
4 North St. Clair St. • Toledo, OH 43604 • **419.662.2040** • 248.823.5401 Fax

yourNBS.com

Remit Payments to: NBS, 6973 Reliable Parkway, Chicago, IL 60686

Description	Quantity	Unit Price	Extended Price
5 Edge: 1 - 1 1/4in Top w/ 3/8in Bmp TMld Edge Finish: CHC - CHOCOLATE T MOLD Frame Finish: PLT - PLATINUM SMITH SYST **Tag For** R1A **Qty** **Description** 1 TBD Classroom			
6 **LAMINATE** - CUSTOM LAMINATE UPCHARGE SMITH SYST	1	375.00	375.00
7 **FC** - FREIGHT CHARGE SMITH SYST	1	225.00	225.00
8 **LOT (NT)** - Non-union, Normal hours. Received, Deliver, and Installation of all product. One phase, elevator access as needed. Free and clear space. After hours, including night and weekends is considered overtime labor and woudl result in additioanl charge. Storage free for 30 days upon receipt of product to our warehouse. Afterwards, storage is charged per SF per 30 days. *All product on quote to be installed togehter, otherwise minimum trip charge will apply. Minimum trip charge $250 NBS TROY	1	160.00	160.00
Sub Total			**1,410.30**
Total			**1,410.30**
Quotation Totals			
Sub Total			**2,924.84**
Grand Total			**2,924.84**

End of Quotation

TITLE OF PRODUCT TRANSFERS UPON RECEIPT BY CUSTOMER.

ACCEPTED BY _____ TITLE _____ DATE _____

QUOTE

SSL Quote Number: Q-435856
Status: Approved
Quote Name: Pleasant Lake ES
Currency: USD
Created Date: 02-22-2024
Expiration Date: 03-22-2024
Customer Number: 414800
Requestor Name: SARAH WATSON
swatson@tmp-architecture.com
2483384561

Customer Program: REMC/MI MARKETPLACE - 35% CONSUMABLES 14% EQUIP

To place an order using this quote, contact:
Phone 888-388-3224
Email:
F&E_Orders_Quotes_Questions@schoolspecialty.com

School Specialty

Sales Rep Name: Charles Hurt
Sales Rep Email: charles.hurt@schoolspecialty.com
Sales Rep Phone: (616) 540-6864

Bill To: WALLED LAKE CONSOLIDATE SCHL DIST
850 LADD RD BLDG D
WALLED LAKE, MI 48390-3086

Ship To: PLEASANT LAKE ELEM SCHOOL
4900 HALSTED RD
WEST BLOOMFIELD, MI 48323-2115

Lift Gate Truck Required: ☒
Inside Delivery: ☒
Installation:

Notes: Priced in accordance with AEPA Contract #IFB022-A

Quantity	SSL Item	Customer Item #	MFG Item	Image	Item Description	Your Price	Extended Price
1	5000250	T5	HM12!* -58SS		CHILDCRAFT - CARPETS - CHALK SPOTS SEATING - RECTANGLE - 10 FT 6 IN X 13 FT 2 IN - SPECIFY NUMBER OF SEATS - SPECIFY COLOR Number of Seats: 30 Color: Blue	$720.64	$720.64
1	2093203	U1	H-4468BL		MAILBOX UNIT - STEEL-BLACK-30 SLOTS-34X12X36	$470.40	$470.40
1	202691	K1	RC005		CENTER READING/WRITING W/TUBS	$580.46	$580.46
1	INSTALL				INSTALLATION CHARGES	$450.00	$450.00

Subtotal	$2,221.50
Estimated Taxes	$0.00
Shipping & Handling	$0.00
Total	$2,221.50

Accept this quote by sending back your purchase order number or signing it electronically. For orders over $5,000.00, please submit a hard copy of your Purchase Order.

Prices subject to change until all finish selections have been completed. Order will not be placed until all finish options are selected.

Signature:

Name:

Date:

Purchase Order Number:

Pack Slip Notes:

AMENDED RESOLUTION FOR ADOPTION
BOARD OF EDUCATION
of the
WALLED LAKE CONSOLIDATED SCHOOL DISTRICT
2023-24 BUDGET

RESOLVED, that this resolution shall be the general appropriation of the Walled Lake Consolidated School District for the fiscal year 2023-24.

A RESOLUTION to make appropriations; and to provide for the expenditures of appropriation; and to provide for the disposition of all income received by June 30, 2024.

BE IT FURTHER RESOLVED, that the total revenues and unappropriated fund balance estimated to be available for appropriations in the GENERAL FUND of the Walled Lake Consolidated School District for the fiscal year 2023-24 is as follows:

REVENUE			
Local	$	35,637,151	
State		125,188,151	
Federal		10,572,525	
Interdistrict Sources		15,254,882	
Proceeds from Financing		260,000	
TOTAL REVENUE			$ 186,912,709
Audited Fund Balance, July 1, 2023		22,151,548	
Fund Balance Available to Appropriate			$ 22,151,548
Total Available to Appropriate - General Fund			$ 209,064,257

AMENDED RESOLUTION FOR ADOPTION 2023-24 GENERAL FUND BUDGET
WALLED LAKE CONSOLIDATED SCHOOL DISTRICT

GENERAL FUND

EXPENDITURES

INSTRUCTION

Basic Programs	$	83,791,543
Added Needs		33,266,462
Adult Education		133,543

SUPPORT SERVICES

Pupil	18,097,458
Instructional Staff	8,032,012
General Administration	920,764
School Administration	10,118,557
Business Services	2,525,550
Operations and Maintenance	15,138,531
Transportation	6,588,083
Other Central Services	4,788,568
Community Services	216,982
Athletics	2,147,832
Debt Service	1,093,416

Grand Total Appropriated - General Fund	$	186,859,301

BE IT FURTHER RESOLVED, that the unappropriated Fund Balance of $ 22,204,956 be utilized for 2023-24 contingencies and future budget considerations.

BE IT FURTHER RESOLVED, that no Board of Education member nor employee of the School District shall expend any funds nor obligate the expenditure of any funds, except pursuant appropriations made by the Board of Education, and in keeping with the budgetary policy statement hitherto adopted by the Board of Education. Changes in the amount appropriated by the Board of Education shall require approval by the Board of Education.

BE IT FURTHER RESOLVED, that the Superintendent is hereby charged with general supervision of the execution of the budgets adopted by the Board of Education, and shall hold the department heads responsible for performance of their responsibilities within the amounts appropriated by the Board of Education, and in keeping with the budgetary policy hitherto adopted by the Board of Education.

Head Start
Reimbursement Policy

Walled Lake Head Start reimburses Policy Committee officers with a gift card for mileage for Policy Committee meetings attended from July 1 through June 30.

Policy Council members are reimbursed by the Grantee, OLHSA, for mileage and childcare expenses incurred as a result of Policy Council meetings and/or other activities deemed appropriate by the grantee.

Walled Lake HEAD START Recruitment Policy

The Walled Lake HEAD START Recruitment area is the Walled Lake school district, which includes municipalities of Commerce Township, Wolverine Lake, Walled Lake, Wixom as well as parts of Novi, West Bloomfield and White Lake.

We recruit families who are low income and/or at risk who have children three to four years old before September 1st. We prioritize the three-year-old children since we have a Great Start Readiness Program (GSRP) for four-year-old children.

We offer Center base programs.
10% of the enrollment is to include children with disabilities.
10% of the enrolled families may be over income.

In the Walled Lake school district, we have identified areas where there is a higher concentration of low-income families. Families from the Title I schools are recruited vigorously.

The Walled Lake Head Start program also recruits from areas where there are subsidized low-income developments, lower rent apartment complexes and mobile home parks.

We work with community partners to recognize and recruit low-income, at-risk families. We give our information pamphlets to our partners. We also ask to be included in newsletters and flyers that are sent out to the community. Our partners include all of the schools in our district, food pantries, libraries, OCHD, DHS, WIC doctor offices, and more. All of our handouts explain that HEAD START is a free program to low income and at-risk families.

The persons responsible for recruiting for the HEAD Start Program are the supervisor and Family Service worker.

We work very hard to ensure that the neediest families are given enrollment priority. We enroll by income and risk factors. The income guidelines we follow are provided by the Federal Government. The risk factors criteria that we follow are provided and required by OLHSA.

We keep an on-going, active waiting list. We recruit strongly in the spring for the following fall.

WALLED LAKE HEAD START

SELECTION

Relates to Head Start Performance Standard(s) 1302.14

Purpose:

To ensure children with the highest level of need receive the services of the program, selection criteria will be established that weighs the prioritization of applicants and their relevant risk factors.

This policy contains the procedures and process overview for the above.

PROCEDURE:

A) Selection is based on the income or category of eligibility of each family, and the extent to which a child or family meets the program's established Family Risk Criteria. Staff members are trained and must use the Family Risk Criteria to rank children and ensure children are properly prioritized based on their risk criteria points.
   a. Family Risk Criteria points are assessed during an intake interview and include points based on the child's family income, homelessness, whether the child is in foster care, the child's age and whether the child is eligible for special education services.
   b. Family Risk Criteria points are also used to identify family and community needs identified in the community needs assessment.
   c. Families with the highest number of points are selected into the program first
   d. When a vacancy occurs during the program year, the staff member responsible for placement should notify the family that is identified as most as risk by reviewing the waitlist and selecting the child with the highest Family Risk Criteria score.
   e. A child considered the most at risk may not be placed in a classroom in the following exceptions only, and the child with the next highest number of risk criteria points should be selected:
      i. The child's family declines classroom placement at the time the vacancy occurs
      ii. The child cannot be placed into a classroom with the vacancy due to childcare licensing restrictions
      iii. The child has not yet reached the age eligibility for a blended-funding classroom

B) Children eligible for services under IDEA
   a. The program will ensure at least 10% of its total funded enrollment is filled by children eligible for services under IDEA
   b. The program will prioritize children eligible for services under IDEA using the Family Risk Criteria described in Section A of this policy
   c. If the program does not meet this 10% requirement, a waiver request will be submitted

C) Waiting Lists
   a. The program will accept applications from interested families at any time, ensuring an active, ranked waitlist using the Family Risk Criteria described in Section A of this policy.

LHSA
A Community Action Agency

EARLY HEAD START / HEAD START
ENROLLMENT

Relates to Head Start Performance Standard(s) 1302.15

Purpose:

To ensure the program maintains its funded enrollment, including through the use of reserved slots, and fills slots as soon as possible after vacancies are identified.

POLICY:

A) The program will maintain its funded enrollment throughout the program year
   a. All funded enrollment slots, including those with blended funding sources, must be filled
   b. The program will make every effort, as vacancies are identified, to fill slots within 30 days using the procedure outlined in 1302.13 Recruitment of Children

B) The program will make efforts to ensure continuity of enrollment by maintaining the participation of eligible children for the following program year
   a. Parents of currently enrolled children that will remain age eligible for the next program year will be contacted for re-enrollment and complete this process beginning in March of the current program year.
   b. The program will work to ensure any child identified as homeless, or in foster care, maintains their enrollment in program should the family move to a different service area. The program will work with the child's parents to transition them to a program in different service area, if that is what best fits the family's need.
   c. The program will work with currently enrolled families that move outside of the service area to transition to another program. In order to maintain continuity of enrollment, the child may remain in the program if there are no available slots in their receiving program.
   d. The program will comply with the immunization requirements as outlined in Michigan State Child Care Licensing

C) Voluntary Parent Participation
   a. Though parent participation is welcomed and encouraged, as outlined in 1302.34 Parent Family Engagement in Education and 1302.50 Family Engagement, it will not be considered as a requirement of any child's enrollment.

Oakland Livingston Human Service Agency
Early Head Start / Head Start
Visit Summary

Program: Walled Lake
Reviewer: Jamie Braden
Date: 12/11/2023
Date of Review: 11/21/2023

An ERSEA file review was conducted. All of the eligibility was correct in the file and up to date in EmpowOR.

Correction needed: Students 1, 2, 3, school year is required in EmpowOR for all students.

Corrections are required to be completed within 2 weeks or 10 business days of the date the date on this summary. For additional information on this review, the monitoring tracking sheet can be found in SharePoint under the program's monitoring folder.

Follow-Up Required: Yes **Date: TBA**

Head Start/Early Head Start

Policy Council Meeting Minutes

Meeting Location: Zoom and Pontiac Building

Time of Meeting: 12pm Date: 01/23/2024

Call to Order by: Shelia Knotts at (time): 12:03pm

Policy Council Members in Attendance: Shelia Knotts (Pontiac), Brittany Vigeant (Walled Lake), Noorah Khalid (Pontiac), and Myiesha Gordon Beales (Auburn Hills).

Staff Members in Attendance: Sara Lamb (Pontiac), Janice Smith (Pontiac), Betty Thomas (Holly), Tracy Shore (Walled Lake), Nicole Cruosore (Lamphere), Jennifer Coronado (Lamphere), and Natalie Wendland (Waterford).

Guests in Attendance: None

Quorum met.

Agenda Additions: There are no agenda additions at this time.

Program Updates:

Training and Technical Assistance: No T&TA at this time.

Parent Program Updates: No updates at this time.

Program Information: ACF-PI-OHS-23-04 was reviewed. This document discussed the comment period that was open for possible changes to the Head Start performance standards. The proposed areas of change include HS staff wages and benefits, mental health integration within the program, and other areas to promote quality improvement.

ACF-PI-24-01 was reviewed. This document reminds programs of required financial paperwork that needs to be submitted.

Positions Updates: Open OLHSA positions were reviewed.

Minutes of the Previous Meeting: Date: 11/15/2023, and 12/11/2023

A motion was made to approve the November and December 2023 Policy Council Minutes by Brittany Vigeant and seconded by Noorah Khalid. The motion carried.

OLHSA Board of Directors Minutes: A motion was made to approve the August 2023 OLHSA Board of Directors Minutes by Brittany Vigeant and seconded by Noorah Khalid. The motion carried.

Reports

Executive Dashboard Summary: The Associate Directors created a data update document, and the document was reviewed and presented. A motion was made to approve the January 2024 Data Update document by Brittany Vigeant and was seconded by Myiesha Beales. The motion carried.

Budget Report: (Summarize or attach Copy): We are on track to spend out the 2023 funds. A motion was made to approve the November and December 2023 Budget Reports by Brittany Vigeant and seconded by Noorah Khalid. The motion carried.

EHS/HS Credit Card Expenditure Report: A motion was made to approve the September 2023 EHS/HS Credit Card Expenditure Report by Brittany Vigeant and seconded by Myiesha Beales. The motion carried.

Grantee and Delegate Monitoring Reports: A motion was made to approve the November delegate monitoring reports by Noorah Khalid and seconded by Brittany Vigeant. The motion carried.

EHS/HS Personnel Report: A motion was made to approve the November and December 2023 EHS/HS Personnel Reports by Noorah Khalid and seconded by Brittany Vigeant. The motion carried.

2024-2025 Policy Council By-Laws: Members can review the by-laws before the next meeting where we will vote to approve them.

Old Business: There is no old business at this time.

New Business: 1.) Elections. Elections were held, and the winners are:

Chairperson: Noorah Khalid

Vice Chairperson: Shelia Knotts

OLHSA Board of Directors Representative: Shelia Knotts

MHSA Representative: Brittany Vigeant

MHSA Alternate: Shelia Knotts

Treasurer: Noorah Khalid.

The positions for Secretary, Co-secretary, and OLHSA Board of Directors Replacement need to be filled.

Next Policy Council Meeting Date: 02/21/2024 @12pm at the Pontiac Building and on Zoom.

Announcements/Upcoming Events: There are no new announcements/upcoming events to report at this time.

Adjournment:

There being no further business, a motion was made to adjourn the meeting by Brittany Vigeant and seconded by Myiesha Beales. The motion carried and the meeting was adjourned at 1:16pm.

Respectfully Submitted,

Sara Lamb

Program Support Coordinator

Please attach additional pages if necessary (Sign-In Sheets, additional Business/Motions, Notes)

Lakes Area Youth Assistance

850 Ladd Rd., Building D, Walled Lake, MI 48390
(248)956-5070 ~ Fax (248)956-5075

Serving the Walled Lake Consolidated Schools

Kids Count on Us!

SPONSORS

CITY OF WALLED LAKE

CITY OF WIXOM

COMMERCE TOWNSHIP

VILLAGE OF WOLVERINE LAKE

WALLED LAKE CONSOLIDATED SCHOOLS

OAKLAND COUNTY

February 26, 2024

The Walled Lake Consolidated School District
ATTN: Dr. John Bernia, Superintendent
850 Ladd Road, Bldg D.
Walled Lake, MI 48390

Dear Dr. Bernia,

On behalf of Lakes Area Youth Assistance, it is my pleasure to present to you the names of our volunteer board members for 2024.

Executive Officers:
Stephanie Kaplan, Chairperson — Nancy van Leuwen, Vice-Chairperson
Joan Sare, Secretary — Peggy Hawke, Treasurer

Board Members:
Ellen Demray Jodi Gallo Kathy Lyall Clarence Mills

Ad Hoc Members:
Hon. David Law Michelle Casey Shayna Levin Christopher Titus Cindy Scarpace

In keeping with our established by-laws Article V., Section A, we are requesting approval from each of our sponsors in accepting these person(s) into official Lakes Area Youth Assistance board membership. Following sponsor approval, the names will be submitted to the Judges of the Oakland County Circuit Court Family Division who will then issue a proclamation of membership.

Please notify us of your decision by forwarding a copy of the minutes from the meeting in which this was discussed. If we do not hear from you by July 30, 2024, we will assume the above listed members are approved.

If you have any questions about individuals, or the process, please contact me at 248-956-5070.

Sincerely,

Stephanie Kaplan

Stephanie Kaplan, Chairperson
Lakes Area Youth Assistance

Lakes Area Youth Assistance
Sponsored by: Walled Lake Consolidated School District, Charter Township of Commerce, MI, City of Walled Lake, City of Wixom, Village of Wolverine Lake and Oakland County Circuit Court – Family Division

THE COUNTY OF OAKLAND DOES NOT DISCRIMINATE ON THE BASIS OF DISABILITY IN ADMISSION OR ACCESS TO ITS PROGRAMS, ACTIVITIES, OR SERVICES, AS REQUIRED BY TITLE 11 OF THE AMERICAN DISABILITIES ACT OF 1990. WE ARE AN EQUAL OPPORTUNITY EMPLOYER.

Walled Lake Consolidated School District
District Board Policy Adoption

March 7, 2024, Regular Board Meeting Review

April 4 2024, Regular Board Meeting Proposed Adoption

Board Policy 5014 – Use of Electronic Signatures

June 14, 2023, MJ School Policy Services Update 15.13

Unless a provision of law specifically prohibits the use of an electronic record for the specified purpose, the Board of Education authorizes the acceptance and distribution/transmission of electronic records and electronic signatures to and from District staff and other persons, as well as between District staff members. The Board further authorizes District staff to create, generate, send, communicate, receive, store, process, use, and rely upon electronic records and electronic signatures.

Board Policy 6003 – Safety and Security

June 14, 2023, MJ School Policy Services Update 15.14

School District facilities and grounds will be kept safe and secure. Such facilities and grounds should also be maintained as clean and attractive. The Superintendent will develop and implement a maintenance program for the safe and efficient operation of the School District. The program will provide for the regular inspection and periodic maintenance of all School District facilities and be compliant with all applicable safety, health, and environmental requirements.

The School District will undertake reasonable cooperative efforts with law enforcement agencies. The Superintendent and building administrators have the responsibility and authority to determine when the presence or assistance of law enforcement officers is necessary on School District premises and School-related functions.

Threat Assessment and Suicide Intervention

The Superintendent will develop a threat assessment and suicide intervention protocol aimed at addressing situations which may pose a threat to the health, safety, and welfare of themselves or the school community. The goal of the threat assessment and suicide intervention process is to take appropriate preventative or corrective measures to maintain a safe school environment, protect and support potential victims, and provide assistance, as appropriate, to any student or staff member being assessed.

The Board expects that the Superintendent will maintain security and administrative regulations and processes that are subject to periodic review with the Board including:

- A responsible single point of contact/School Safety Liaison
- Regular and periodic training of staff

Board Policy 7010 – School Visitors

June 14, 2023, MJ School Policy Services Update 15.16

The Board of Education welcomes and encourages visits to school by parents, other adult residents of the community and interested educators. Nonstaff access to students and classes must be limited and only in accordance with a schedule which has been determined by the principal after consultation with the teacher whose classroom is being visited. Classroom visitations must be nonobtrusive to the educative process and learning

environment and should not occur on an excessive basis. In order for the educational program to continue undisturbed when visitors are present and to prevent the intrusion of disruptive persons into the schools, it is necessary to establish visitor guidelines.

The Superintendent or building principal has the authority to prohibit the entry of any person to a school of this District.

Board Policy 8009 – Digital Communications

June 14, 2023, MJ School Policy Services Update 15.20

Students and Staff

Digital communication (including social networking) that occurs on District premises or involves the use of School District equipment is governed by the Acceptable Use Policy and this policy. This policy also applies to digital communication that occurs off District premises and/or using non-District equipment.


Digital communication (including social networking) provides educational and other opportunities for staff and students. The Board of Education expects that staff and students who engage in digital communication will do so in a reasonable and appropriate manner. Specifically, digital communication between staff and students, or to which students reasonably may be exposed, should be professional and of the same content, tone and demeanor as in-school communication between staff and students. Similarly, digital communication between staff and parents, community members, and other adults, or to which staff members, parents, and community members reasonably may be exposed, should be professional.

Public Use

The District's social media, to the extent it is open to the public for use, collectively constitutes a limited public forum. All comments and postings on District social media are subject to monitoring and, where permitted, removal by the District. Public posts or comments on District social media must address District business and, where applicable, the particular District business under discussion. Posting by candidates for Board or District positions is not permitted. Copyrighted, trademarked, or otherwise legally-protected content, the posting of which violates another's ownership interest, is not permitted.

Users who repeatedly or egregiously violate the content-related guidelines in this policy may be banned from posting and/or commenting on the District's social media (e.g., multiple off-topic posts or a single instance of posting a link to a pornographic video).

The "Public Use" portion of this policy must be displayed to users or made available by hyperlink.

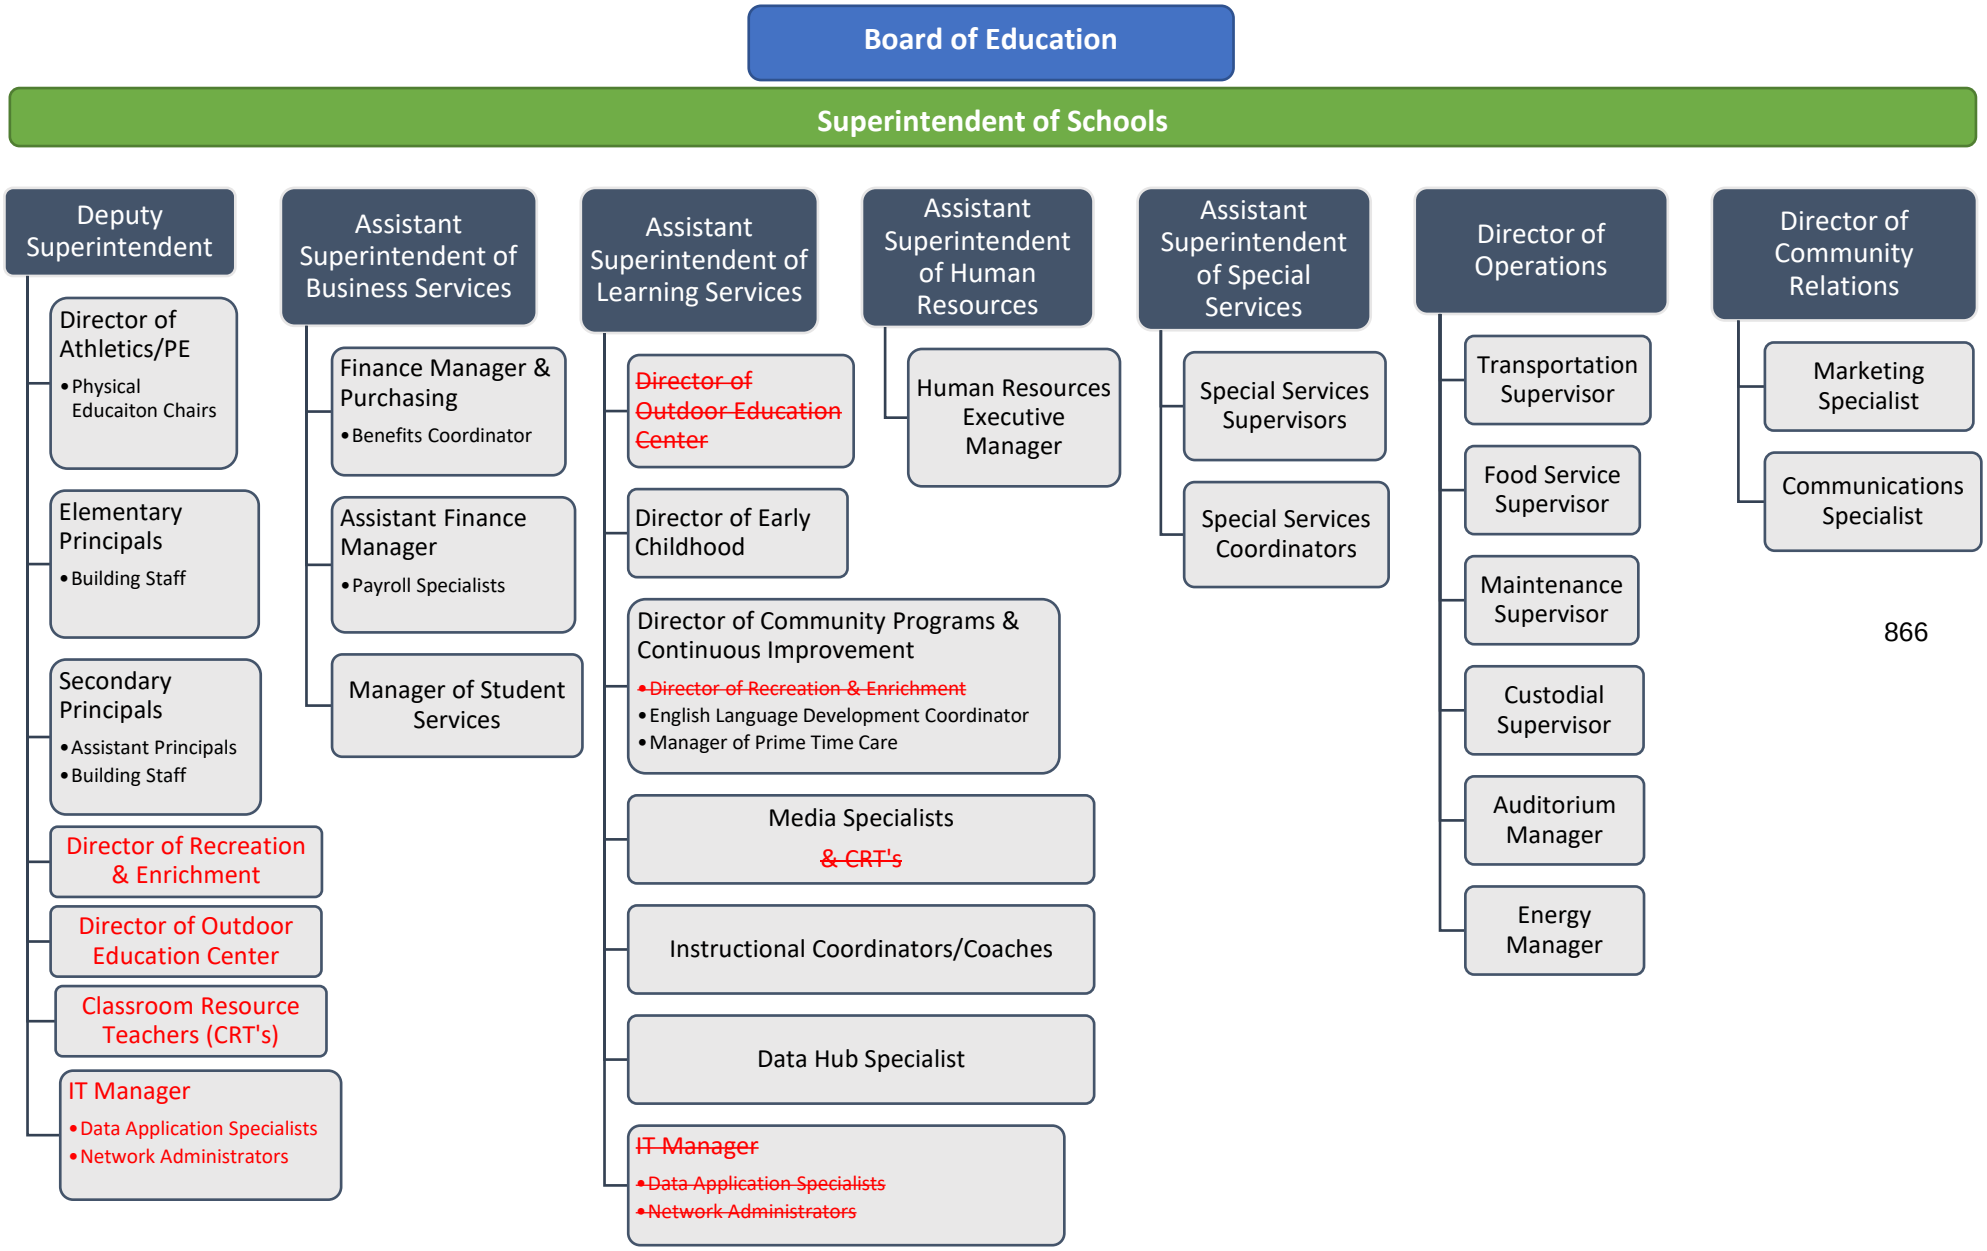

Revised: 10/07, 1/08, 8/09, 2/4/10, 9/16/10, 8/18/11, 2/5/15, 8/20/15, 9/6/18, 8/22/19, 8/20/20, 8/19/21, 8/18/22, 8/24/23, 3/7/23