GENERAL NOTES:

1. CONTRACTOR TO VERIFY ALL EXISTING CONDITIONS PRIOR TO AND GRADING, EXCAVATION, OR DEMOLITION. CONTRACTOR TO INFORM THE OWNER OF ANY DISCREPANCIES BEFORE PROCEEDING WITH WORK.
2. CONTRACTOR SHALL BE RESPONSIBLE FOR ALL SURVEYING AND STAKING.
3. CONTRACTOR SHALL BE RESPONSIBLE FOR PROTECTION OF ADJACENT PROPERTIES AND ROADWAYS DURING CONSTRUCTION. ANY REPAIRS SHALL BE MADE AT THE CONTRACTOR'S EXPENSE.
4. CONSTRUCTION MATERIALS SHALL CONFORM TO THE LOCAL AGENCY HAVING JURISDICTION.
5. UNDERGROUND UTILITY LOCATES, EITHER SHOWN OR NOT SHOWN ON THESE PLANS, SHALL BE THE RESPONSIBILITY OF THE CONTRACTOR PRIOR TO ANY EXCAVATION OR GRADING.
6. CONTRACTOR SHALL TAKE SPECIAL CARE TO LOCATE ALL ELECTRICAL AND FIBER OPTIC CABLES PRIOR TO ANY EXCAVATION OR GRADING.
7. SURFACES DISTURBED OR DAMAGED DURING THE COURSE OF CONSTRUCTION SHALL BE REPAIRED TO THE OWNER'S SATISFACTION.

0 20 40 60

SIMPSON SPORTS ENGINEERING

KEY PLAN

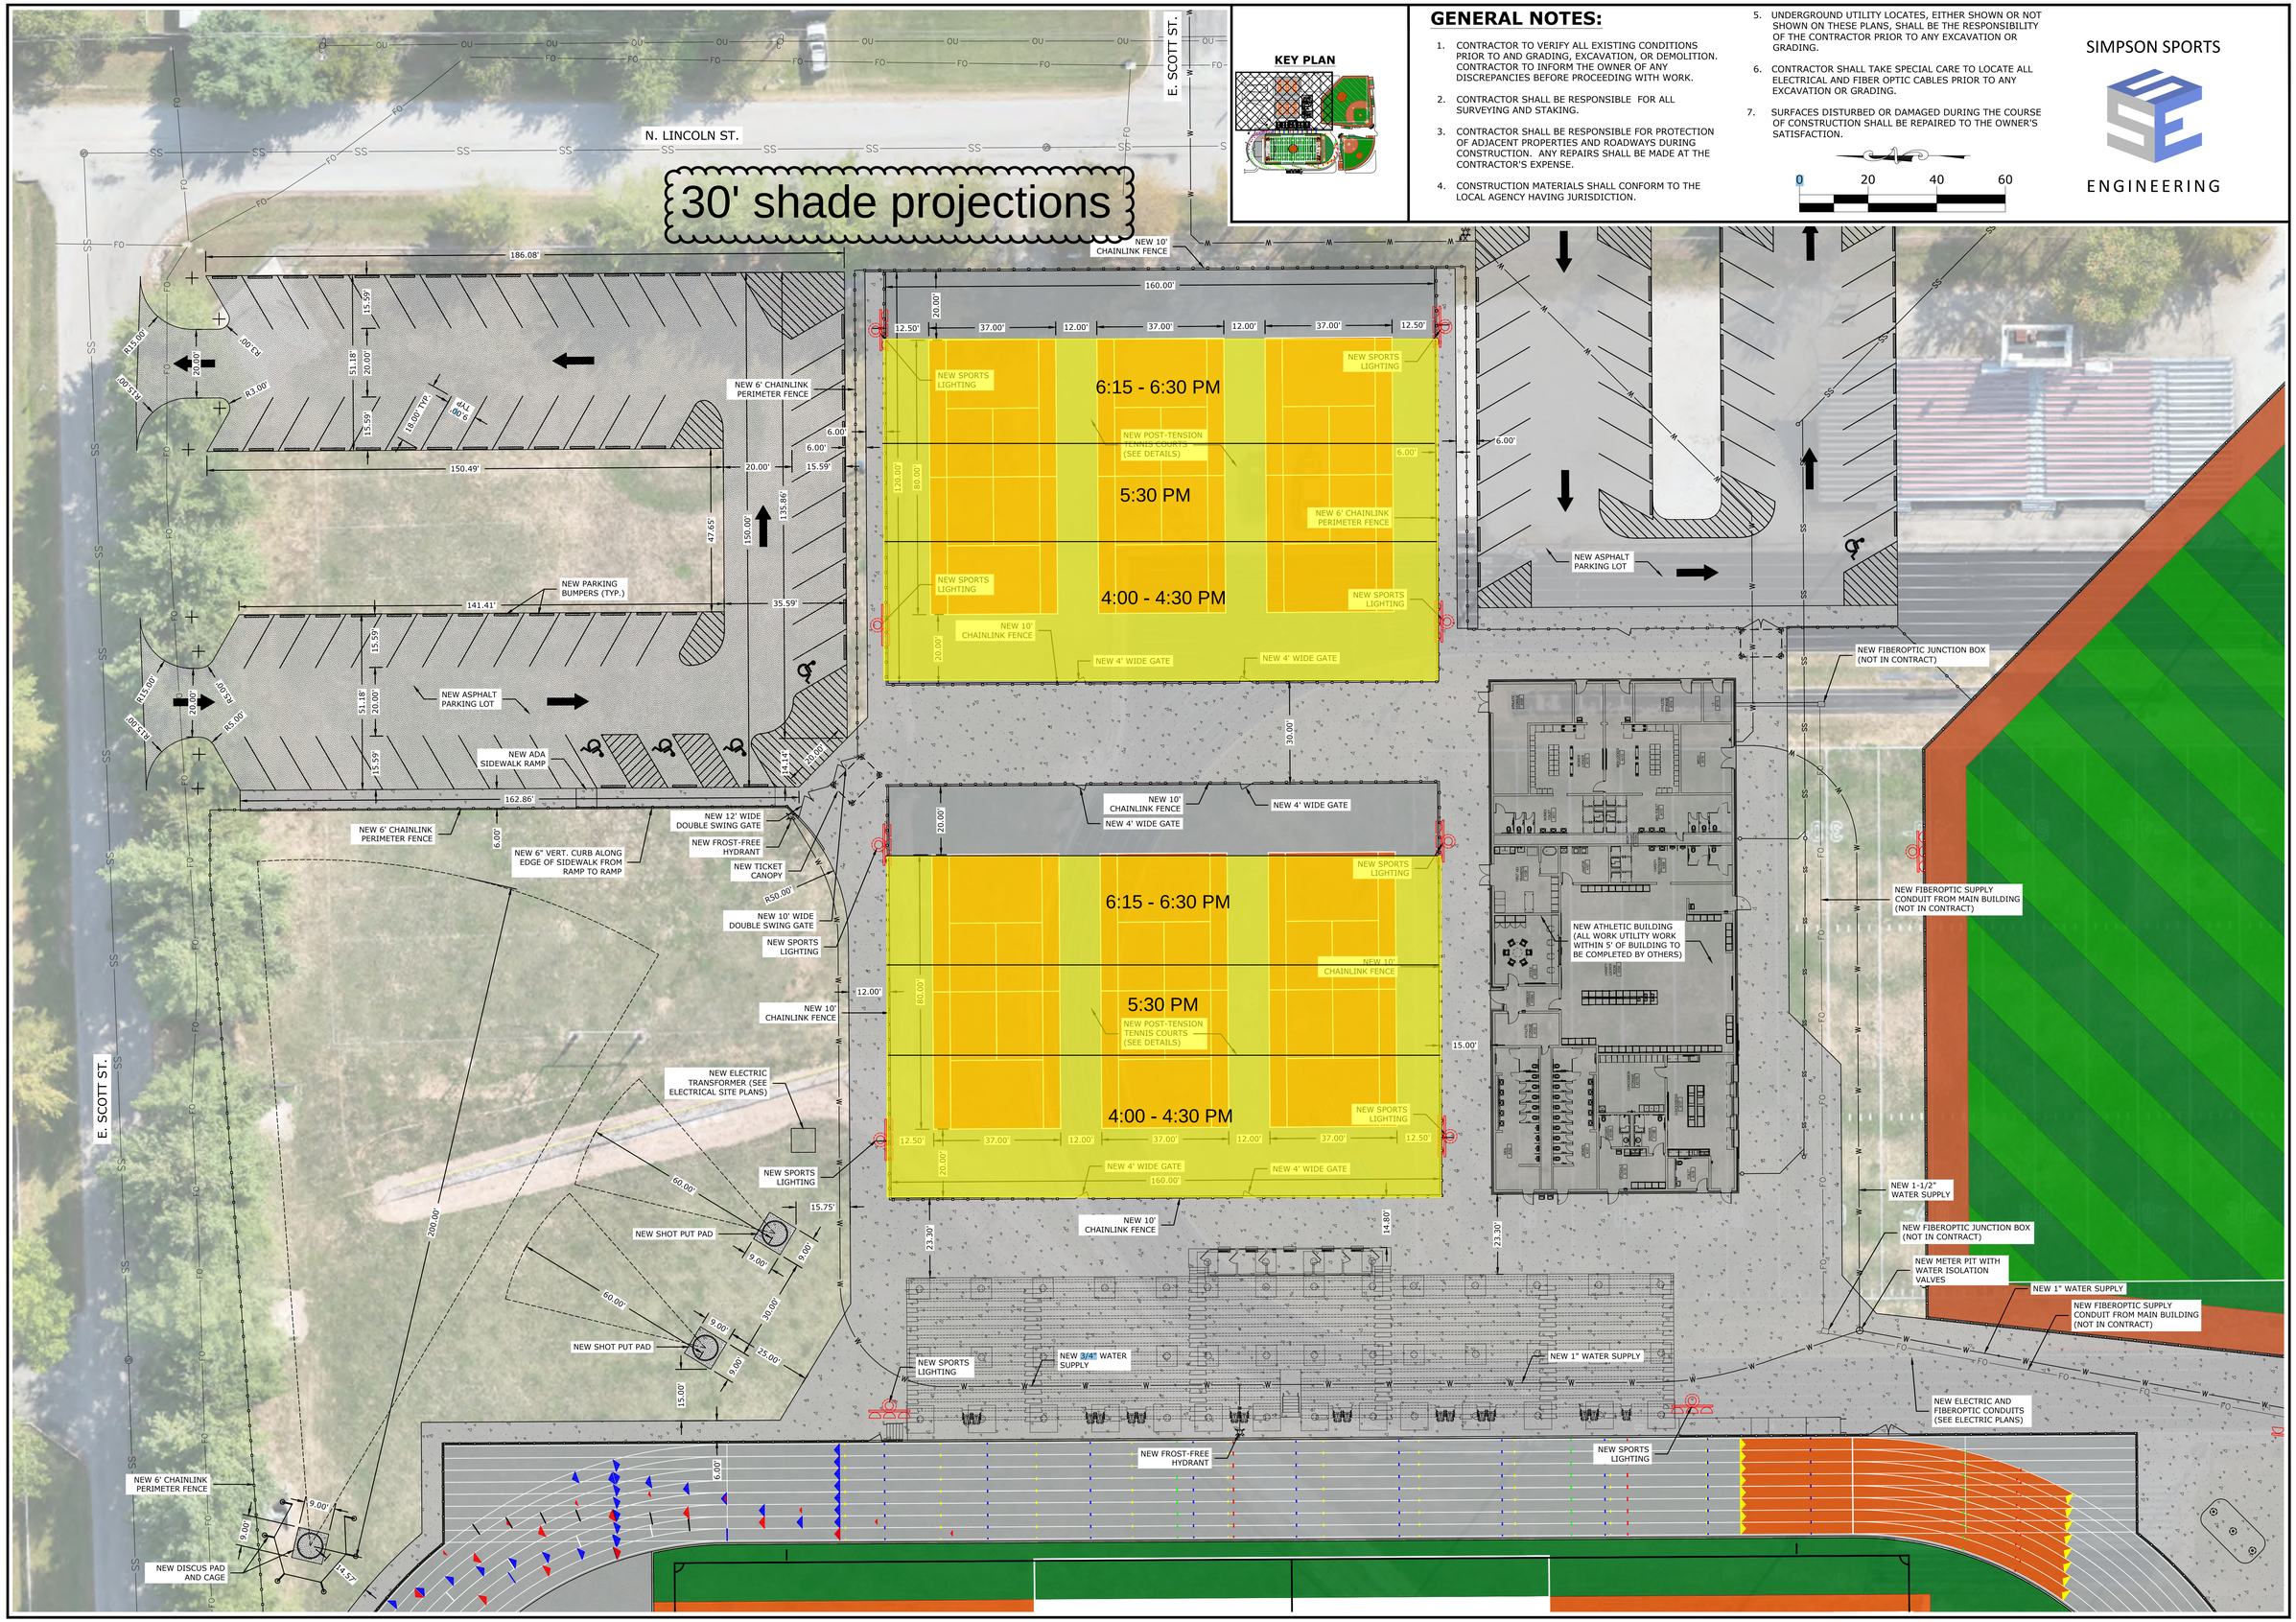

GEO SURFACES A TENCATE COMPANY

REVISIONS: DATE

SITE IMPROVEMENT PLANS FOR RICHLAND COUNTY HIGH SCHOOL OLNEY, ILLINOIS

DRAWN BY: DAS

JOB #: 025-036-MP

DATE: 3/17/2026

TENNIS COURTS AND PARKING LOT SITE PLAN

SHEET C10