CEDAR SPRINGS SUBDIVISION REPLAT

REPLAT OF CEDAR SPRINGS SUBDIVISION OF ALL OF TAX LOT 33, AND PART OF TAX LOT 34, ALL LYING IN THE NORTH HALF (N1/2) OF THE SOUTHWEST QUARTER (SW1/4) OF SECTION NINE (9), TOWNSHIP EIGHTEEN (18) NORTH, RANGE ELEVEN (11) EAST OF THE 6TH P.M., WASHINGTON COUNTY, NEBRASKA

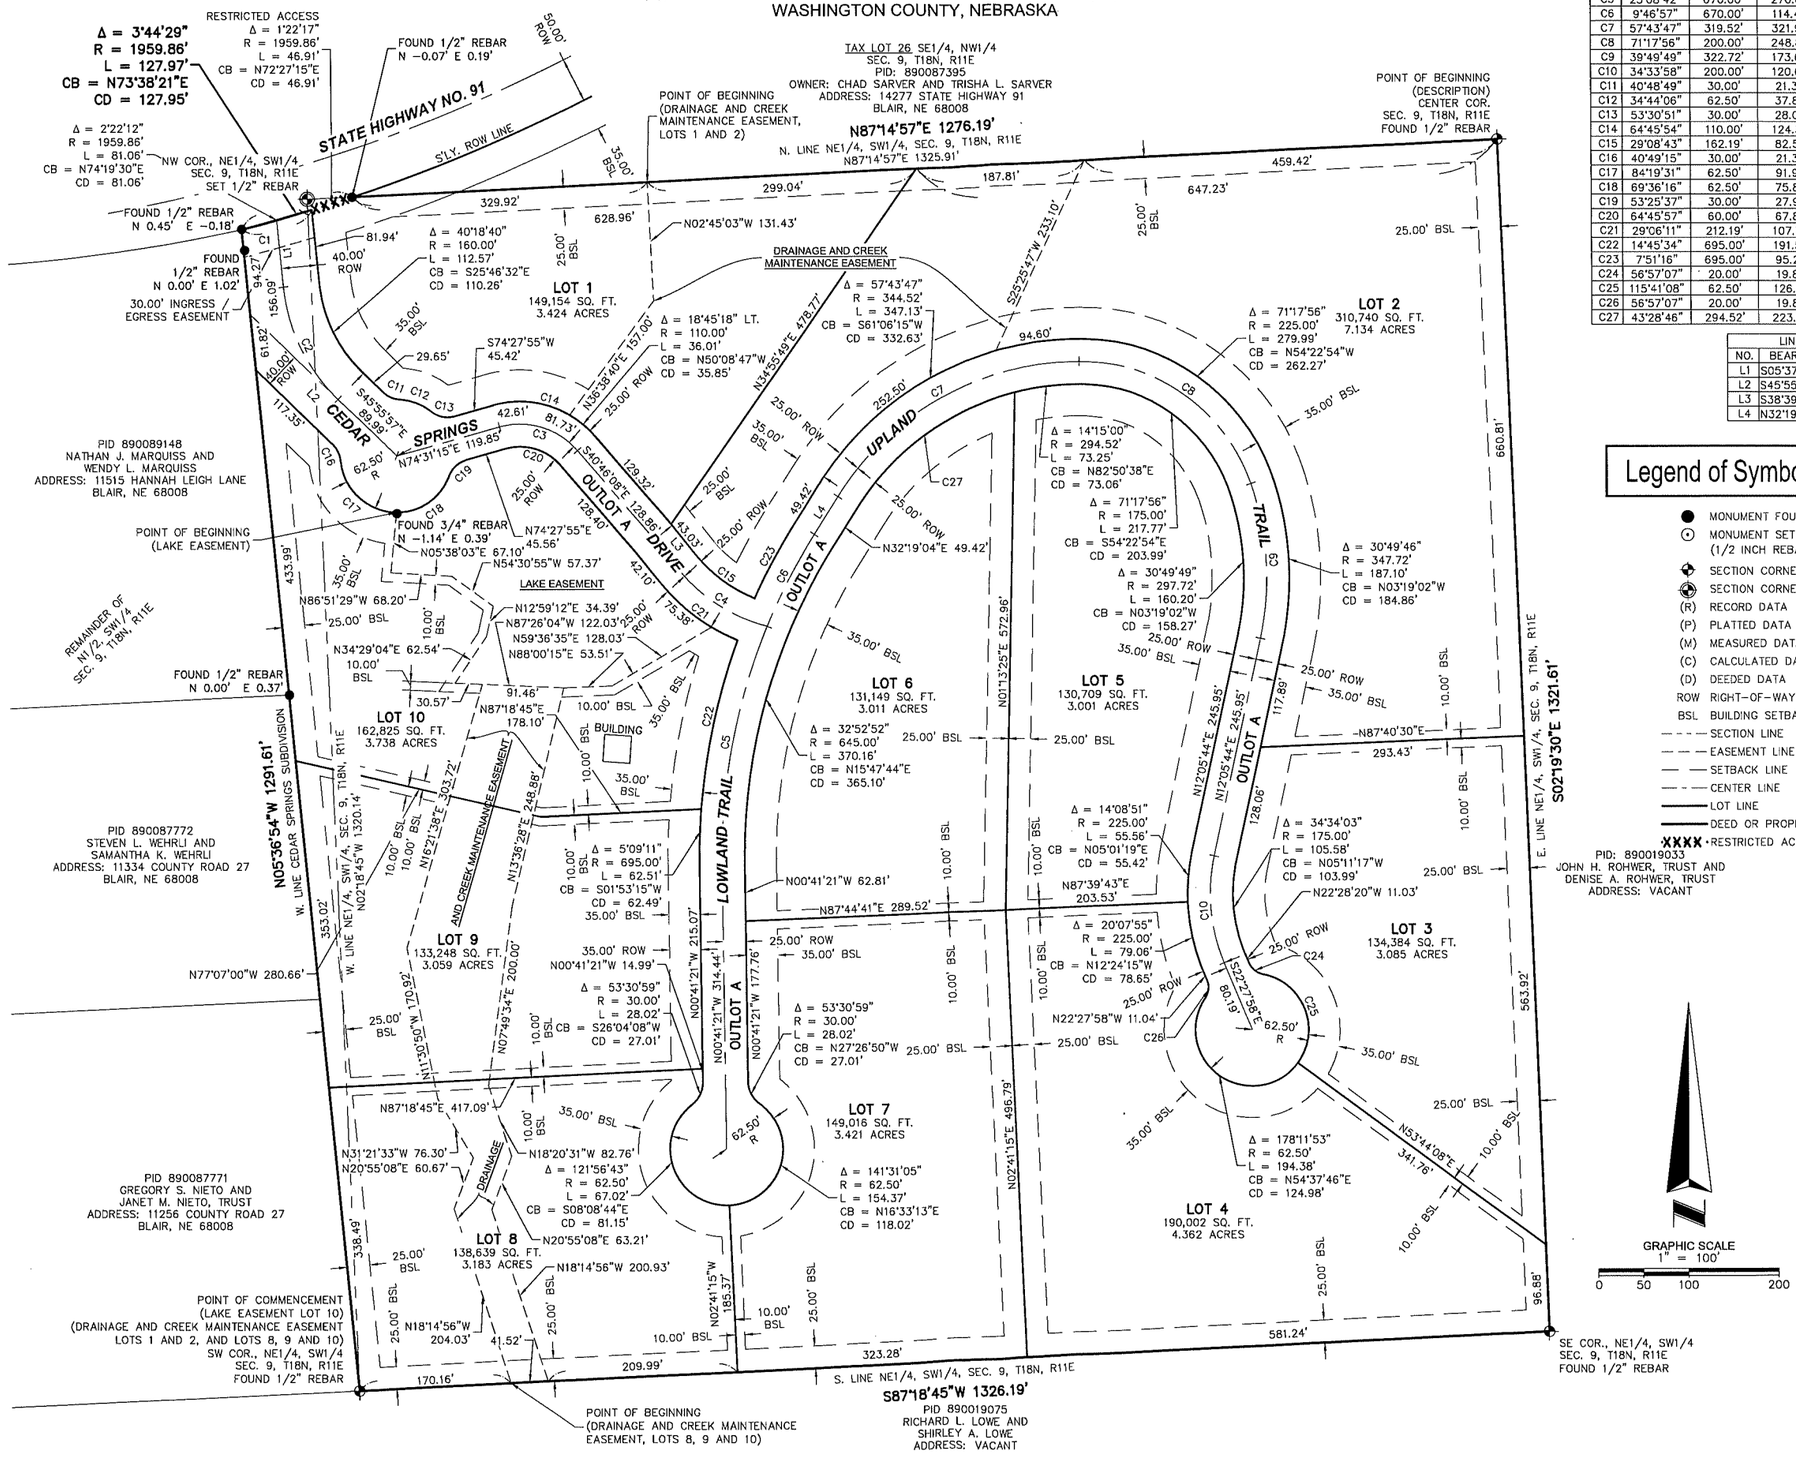
Δ = 3°44'29"
R = 1959.86'
L = 127.97'
CB = N73°38'21"E
CD = 127.95'
RESTRICTED ACCESS
Δ = 1°22'17"
R = 1959.86'
L = 46.91'
CB = N72°27'15"E
CD = 46.91'
FOUND 1/2" REBAR
N −0.07' E 0.19'
50.00' ROW
STATE HIGHWAY NO. 91
S'LY. ROW LINE
Δ = 2°22'12"
R = 1959.86'
L = 81.06'
CB = N74°19'30"E
CD = 81.06'
NW COR., NE1/4, SW1/4, SEC. 9, T18N, R11E
SET 1/2" REBAR
FOUND 1/2" REBAR
N 0.45' E −0.18'
FOUND 1/2" REBAR
N 0.00' E 1.02'
30.00' INGRESS / EGRESS EASEMENT
TAX LOT 26 SE1/4, NW1/4
SEC. 9, T18N, R11E
PID: 890087395
OWNER: CHAD SARVER AND TRISHA L. SARVER
ADDRESS: 14277 STATE HIGHWAY 91
BLAIR, NE 68008
POINT OF BEGINNING (DRAINAGE AND CREEK MAINTENANCE EASEMENT, LOTS 1 AND 2)
N87°14'57"E 1276.19'
N. LINE NE1/4, SW1/4, SEC. 9, T18N, R11E
N87°14'57"E 1325.91'
POINT OF BEGINNING (DESCRIPTION) CENTER COR. SEC. 9, T18N, R11E FOUND 1/2" REBAR
459.42'
647.23'
299.04'
187.81'
329.92'
628.96'
N02°45'03"W 131.43'
S25°25'47"W 233.10'
25.00' BSL
35.00' BSL
40.00' ROW
Δ = 40°18'40"
R = 160.00'
L = 112.57'
CB = S25°46'32"E
CD = 110.26'
LOT 1
149,154 SQ. FT.
3.424 ACRES
DRAINAGE AND CREEK MAINTENANCE EASEMENT
Δ = 18°45'18" LT.
R = 110.00'
L = 36.01'
CB = N50°08'47"W
CD = 35.85'
Δ = 57°43'47"
R = 344.52'
L = 347.13'
CB = S61°06'15"W
CD = 332.63'
N34°55'49"E 478.77'
LOT 2
310,740 SQ. FT.
7.134 ACRES
Δ = 71°17'56"
R = 225.00'
L = 279.99'
CB = N54°22'54"W
CD = 262.27'
94.60'
252.60'
S74°27'55"W 45.42'
S45°55'57"E 89.99'
N74°31'15"E 119.85'
N36°38'40"E 157.00'
CEDAR SPRINGS
UPLAND TRAIL
OUTLOT A
DRIVE
PID 890089148
NATHAN J. MARQUISS AND
WENDY L. MARQUISS
ADDRESS: 11515 HANNAH LEIGH LANE
BLAIR, NE 68008
POINT OF BEGINNING (LAKE EASEMENT)
FOUND 3/4" REBAR
N −1.14' E 0.39'
N74°27'55"E 45.56'
N05°38'03"E 67.10'
N54°30'55"W 57.37'
LAKE EASEMENT
N86°51'29"W 68.20'
N12°59'12"E 34.39'
N87°26'04"W 122.03'
N59°36'35"E 128.03'
N88°00'15"E 53.51'
N34°29'04"E 62.54'
10.00' BSL
30.57'
91.46'
N87°18'45"E 178.10'
LOT 10
162,825 SQ. FT.
3.738 ACRES
BUILDING
REMAINDER OF NE1/4, SW1/4 SEC. 9, T18N, R11E
FOUND 1/2" REBAR
N 0.00' E 0.37'
N05°36'54"W 1291.61'
W. LINE CEDAR SPRINGS SUBDIVISION
W. LINE NE1/4, SW1/4, SEC. 9, T18N, R11E
N02°18'45"W 1320.14'
N16°21'38"E 303.72'
AND CREEK MAINTENANCE EASEMENT
N13°36'29"E 248.86'
PID 890087772
STEVEN L. WEHRLI AND
SAMANTHA K. WEHRLI
ADDRESS: 11334 COUNTY ROAD 27
BLAIR, NE 68008
LOT 9
133,248 SQ. FT.
3.059 ACRES
N77°07'00"W 280.66'
N11°30'50"W 170.92'
N07°49'34"E 200.00'
N00°41'21"W 14.99'
Δ = 53°30'59"
R = 30.00'
L = 28.02'
CB = S26°04'08"W
CD = 27.01'
LOT 6
131,149 SQ. FT.
3.011 ACRES
Δ = 32°52'52"
R = 645.00'
L = 370.16'
CB = N15°47'44"E
CD = 365.10'
N01°13'25"E 572.96'
LOT 5
130,709 SQ. FT.
3.001 ACRES
N12°05'44"E 245.95'
OUTLOT A
LOWLAND TRAIL
N00°41'21"W 215.07'
N00°41'21"W 314.44'
N00°41'21"W 177.76'
N00°41'21"W 496.79'
N00°41'21"W 185.37'