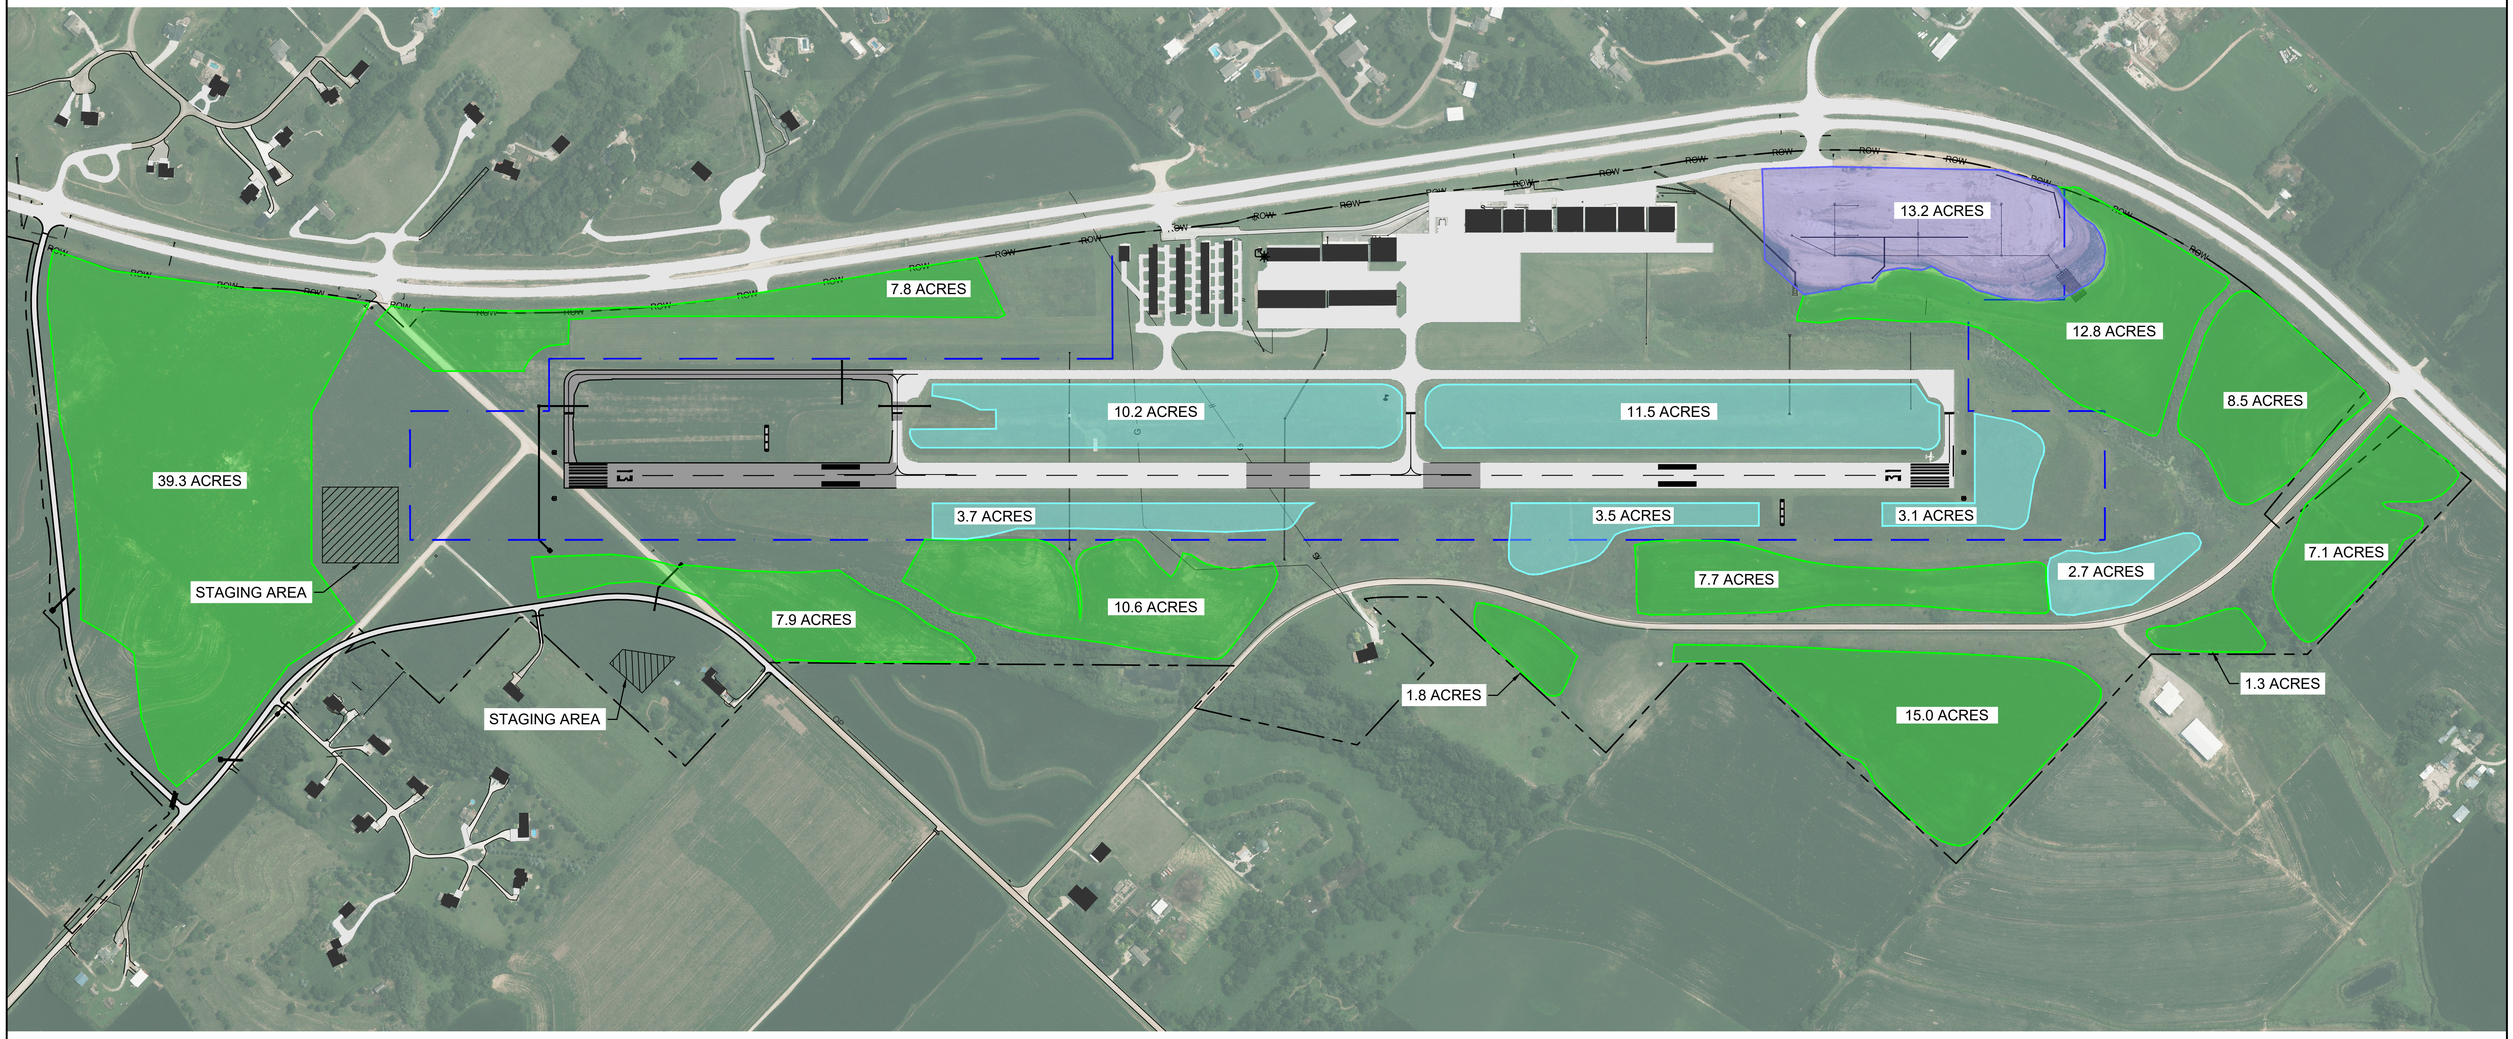


Date of Mapping: 2026 from MTZ geospatial

On-Airport Crop Acreage and Crop Restriction Legend

- RUNWAY EXTENSION FARMABLE GROUND
- RUNWAY EXTENSION HAY GROUND
- SOUTHEAST EXPANSION AREA
- ULTIMATE CROP LIMIT LINES

GENERAL NOTES

1. RECOMMENDED LAND USES WITHIN THE AIRPORT ENVIRONS ARE DEPICTED ON THE LAND USE DRAWING OF THE ALP.
2. EXISTING OR FUTURE CROP LIMIT LINES BEGIN AT 610' X 510' BEYOND EACH RUNWAY END, 70' FROM TAXIWAY CENTERLINE, 60' OFF OF APRON EDGE AND 300' CENTER ON MALS.

N

0' 150' 300' 600'
SCALE IN FEET

G:\Market\Transportation\Airport\ALP\Nebraska\Blair\Crop Restriction Lines\26-11-06 Crop Restriction Lines.dwg
DATE: Nov 09, 2026 4:40pm USER: Jokes

PROJECT NO:	02X-XXXXX
DRAWN BY:	XXX
DATE:	XX.XX.20XX

RUNWAY EXTENSION CROP LIMITS
BLAIR EXECUTIVE AIRPORT

olsson
14500 Heartwood Row
Suite 200
Omaha, NE 68154
olsson.com
TEL 402.341.1116

EXHIBIT 1