

Planning Commission
Monday, July 14, 2025 6:00 PM
Columbus Community Building/Community Room
2500 14 Street
Columbus, NE 68601

The Mayor and City Council reserve the right to go into closed session as per Section 84-1410 of the Nebraska Revised Statutes. A current agenda is on file at City Hall, 2500 14 Street, Columbus, Nebraska. For more information, call 402-562-4224 or visit our website at www.columbusne.us.

1. Statement of Compliance with Open Meetings Act and roll call.

84-1407. Act, how cited.

Sections 84-1407 to 84-1414 shall be known and may be cited as the Open Meetings Act.

Source: Laws 2004, LB 821, § 34.

84-1408. Declaration of intent; meetings open to public.

It is hereby declared to be the policy of this state that the formation of public policy is public business and may not be conducted in secret.

Every meeting of a public body shall be open to the public in order that citizens may exercise their democratic privilege of attending and speaking at meetings of public bodies, except as otherwise provided by the Constitution of Nebraska, federal statutes, and the Open Meetings Act.

Source: Laws 1975, LB 325, § 1; Laws 1996, LB 900, § 1071; Laws 2004, LB 821, § 35.

Annotations

- Nebraska's public meetings laws do not apply to school board deliberations pertaining solely to disputed adjudicative facts. *McQuinn v. Douglas Cty. Sch. Dist. No. 66*, 259 Neb. 720, 612 N.W.2d 198 (2000).
- The primary purpose of the public meetings law is to ensure that public policy is formulated at open meetings. *Marks v. Judicial Nominating Comm.*, 236 Neb. 429, 461 N.W.2d 551 (1990).
- The public meetings law is broadly interpreted and liberally construed to obtain the objective of openness in favor of the public, and provisions permitting closed sessions must be narrowly and strictly construed. *Grein v. Board of Education of Fremont*, 216 Neb. 158, 343 N.W.2d 718 (1984).
- Although a committee was a subcommittee of a natural resources district board, it was not subject to the Open Meetings Act because there was never a quorum of board members in attendance and the committee did not hold hearings, make policy, or take formal action on behalf of the board. *Koch v. Lower Loup NRD*, 27 Neb. App. 301, 931 N.W.2d 160 (2019).
- A county board of equalization is a public body whose meetings shall be open to the public. *Wolf v. Grubbs*, 17 Neb. App. 292, 759 N.W.2d 499 (2009).

84-1409. Terms, defined.

For purposes of the Open Meetings Act, unless the context otherwise requires:

(1)(a) Public body means (i) governing bodies of all political subdivisions of the State of Nebraska, (ii) governing bodies of all agencies, created by the Constitution of Nebraska, statute, or otherwise pursuant to law, of the executive department of the State of Nebraska, (iii) all independent boards, commissions, bureaus, committees, councils, subunits, or any other bodies created by the Constitution of Nebraska, statute, or otherwise pursuant to law, (iv) all study or advisory committees of the executive department of the State of Nebraska whether having continuing existence or appointed as special committees with limited existence, (v) advisory committees of the bodies referred to in subdivisions (i), (ii), and (iii) of this subdivision, and (vi) instrumentalities exercising essentially public functions; and

(b) Public body does not include (i) subcommittees of such bodies unless a quorum of the public body attends a subcommittee meeting or unless such subcommittees are holding hearings, making policy, or taking formal action on behalf of their parent body, except that all meetings of any subcommittee established under section 81-15,175 are subject to the Open Meetings Act, (ii) entities conducting judicial proceedings unless a court or other judicial body is exercising rulemaking authority, deliberating, or deciding upon the issuance of administrative orders, and (iii) the Judicial Resources Commission or subcommittees or subgroups of the commission;

(2) Meeting means all regular, special, or called meetings, formal or informal, of any public body for the purposes of briefing, discussion of public business, formation of tentative policy, or the taking of any action of the public body; and

(3) Virtual conferencing means conducting or participating in a meeting electronically or telephonically with interaction among the participants subject to subsection (2) of section 84-1412.

Source: Laws 1975, LB 325, § 2; Laws 1983, LB 43, § 1; Laws 1989, LB 429, § 42; Laws 1989, LB 311, § 14; Laws 1992, LB 1019, § 124; Laws 1993, LB 635, § 1; Laws 1996, LB 1044, § 978; Laws 1997, LB 798, § 37; Laws 2004, LB 821, § 36; Laws 2007, LB296, § 810; Laws 2011, LB366, § 2; Laws 2021, LB83, § 11; Laws 2022, LB922, § 12.

Annotations

- A township is a political subdivision, and as such, a township board is subject to the provisions of the public meetings laws. *Steenblock v. Elkhorn Township Bd.*, 245 Neb. 722, 515 N.W.2d 128 (1994).
- A county agricultural society is a public body to which the provisions of the Nebraska public meetings law are applicable. *Nixon v. Madison Co. Ag. Soc'y*, 217 Neb. 37, 348 N.W.2d 119 (1984).
- Failure by a public governing body, as defined under section 84-1409, R.R.S.1943, to take and record a roll call vote on an action, as required by section 84-1413(2), R.S.Supp.,1980, grants any citizen the right to sue for the purpose of having the action declared void. In this case such failure could not be later corrected by a nunc pro tunc order because there was no showing that a roll call vote on the disputed action was actually taken, and even if it was the record showed it was not recorded until over a year later. Sections 23-1301, R.R.S.1943, and 23-1302, R.R.S.1943, make it the duty of the county clerk to record proceedings of the board of county commissioners. *State ex rel. Schuler v. Dunbar*, 208 Neb. 69, 302 N.W.2d 674 (1981).
- Although a committee was a subcommittee of a natural resources district board, it was not subject to the Open Meetings Act because there was never a quorum of board members in attendance and the committee did not hold hearings, make policy, or take formal action on behalf of the board. *Koch v. Lower Loup NRD*, 27 Neb. App. 301, 931 N.W.2d 160 (2019).
- Although the Open Meetings Act does not define "subcommittee," a subcommittee is generally defined as a group within a committee to which the committee may refer business. *Koch v. Lower Loup NRD*, 27 Neb. App. 301, 931 N.W.2d 160 (2019).
- The Open Meetings Act does not require policymakers to remain ignorant of the issues they must decide until the moment the public is invited to comment on a proposed policy. By excluding nonquorum subgroups from the definition of a public body, the Legislature

has balanced the public's need to be heard on matters of public policy with a practical accommodation for a public body's need for information to conduct business. *Koch v. Lower Loup NRD*, 27 Neb. App. 301, 931 N.W.2d 160 (2019).

- As an administrative agency of the county, a county board of equalization is a public body. *Wolf v. Grubbs*, 17 Neb. App. 292, 759 N.W.2d 499 (2009).
- The electors of a township at their annual meeting are a public body under the Open Meetings Act. *State ex rel. Newman v. Columbus Township Bd.*, 15 Neb. App. 656, 735 N.W.2d 399 (2007).
- The meeting at issue in this case was a "meeting" within the parameters of subsection (2) of this section because it involved the discussion of public business, the formation of tentative policy, or the taking of any action of the public power district. *Hansmeyer v. Nebraska Pub. Power Dist.*, 6 Neb. App. 889, 578 N.W.2d 476 (1998).
- Informational sessions in which the governmental body hears reports are briefings. *Johnson v. Nebraska Environmental Control Council*, 2 Neb. App. 263, 509 N.W.2d 21 (1993).

84-1410. Closed session; when; purpose; reasons listed; procedure; right to challenge; prohibited acts; chance meetings, conventions, or workshops.

(1) Any public body may hold a closed session by the affirmative vote of a majority of its voting members if a closed session is clearly necessary for the protection of the public interest or for the prevention of needless injury to the reputation of an individual and if such individual has not requested a public meeting. The subject matter and the reason necessitating the closed session shall be identified in the motion to close. Closed sessions may be held for, but shall not be limited to, such reasons as:

(a) Strategy sessions with respect to collective bargaining, real estate purchases, pending litigation, or litigation which is imminent as evidenced by communication of a claim or threat of litigation to or by the public body;

(b) Discussion regarding deployment of security personnel or devices;

(c) Investigative proceedings regarding allegations of criminal misconduct;

(d) Evaluation of the job performance of a person when necessary to prevent needless injury to the reputation of a person and if such person has not requested a public meeting;

(e) For the Community Trust created under section 81-1801.02, discussion regarding the amounts to be paid to individuals who have suffered from a tragedy of violence or natural disaster; or

(f) For public hospitals, governing board peer review activities, professional review activities, review and discussion of medical staff investigations or disciplinary actions, and any strategy session concerning transactional negotiations with any referral source that is required by federal law to be conducted at arms length.

Nothing in this section shall permit a closed meeting for discussion of the appointment or election of a new member to any public body.

(2) The vote to hold a closed session shall be taken in open session. The entire motion, the vote of each member on the question of holding a closed session, and the time when the closed session commenced and concluded shall be recorded in the minutes. If the motion to close

passes, then the presiding officer immediately prior to the closed session shall restate on the record the limitation of the subject matter of the closed session. The public body holding such a closed session shall restrict its consideration of matters during the closed portions to only those purposes set forth in the motion to close as the reason for the closed session. The meeting shall be reconvened in open session before any formal action may be taken. For purposes of this section, formal action shall mean a collective decision or a collective commitment or promise to make a decision on any question, motion, proposal, resolution, order, or ordinance or formation of a position or policy but shall not include negotiating guidance given by members of the public body to legal counsel or other negotiators in closed sessions authorized under subdivision (1)(a) of this section.

(3) Any member of any public body shall have the right to challenge the continuation of a closed session if the member determines that the session has exceeded the reason stated in the original motion to hold a closed session or if the member contends that the closed session is neither clearly necessary for (a) the protection of the public interest or (b) the prevention of needless injury to the reputation of an individual. Such challenge shall be overruled only by a majority vote of the members of the public body. Such challenge and its disposition shall be recorded in the minutes.

(4) Nothing in this section shall be construed to require that any meeting be closed to the public. No person or public body shall fail to invite a portion of its members to a meeting, and no public body shall designate itself a subcommittee of the whole body for the purpose of circumventing the Open Meetings Act. No closed session, informal meeting, chance meeting, social gathering, email, fax, or other electronic communication shall be used for the purpose of circumventing the requirements of the act.

(5) The act does not apply to chance meetings or to attendance at or travel to conventions or workshops of members of a public body at which there is no meeting of the body then intentionally convened, if there is no vote or other action taken regarding any matter over which the public body has supervision, control, jurisdiction, or advisory power.

Source: Laws 1975, LB 325, § 3; Laws 1983, LB 43, § 2; Laws 1985, LB 117, § 1; Laws 1992, LB 1019, § 125; Laws 1994, LB 621, § 1; Laws 1996, LB 900, § 1072; Laws 2004, LB 821, § 37; Laws 2004, LB 1179, § 1; Laws 2006, LB 898, § 1; Laws 2011, LB390, § 29; Laws 2012, LB995, § 17.

Annotations

- There is no absolute discovery privilege for communications that occur during a closed session. *State ex rel. Upper Republican NRD v. District Judges*, 273 Neb. 148, 728 N.W.2d 275 (2007).
- If a person present at a meeting observes a public meetings law violation in the form of an improper closed session and fails to object, that person waives his or her right to object at a later date. *Wasikowski v. Nebraska Quality Jobs Bd.*, 264 Neb. 403, 648 N.W.2d 756 (2002).
- The public interest mentioned in this section is that shared by citizens in general and by the community at large concerning pecuniary or legal rights and liabilities. *Grein v. Board of Education*, 216 Neb. 158, 343 N.W.2d 718 (1984).
- Hearing in closed executive session was contrary to this section since there was no showing of necessity or reason under subdivision (1)(a), (b), or (c), but did not result in reversal of board decision. *Simonds v. Board of Examiners*, 213 Neb. 259, 329 N.W.2d 92

(1983).

- Negotiations for the purchase of land need not be conducted at an open meeting but the deliberations of a city council as to whether an offer to purchase real estate should be made should take place in an open meeting. *Pokorny v. City of Schuyler*, 202 Neb. 334, 275 N.W.2d 281 (1979).
- Public meeting law was not violated where the Board of Regents of the University of Nebraska voted to hold a closed session to consider the university president's resignation, and also discussed the appointment of an interim president during such session. *Meyer v. Board of Regents*, 1 Neb. App. 893, 510 N.W.2d 450 (1993).

84-1411. Meetings of public body; notice; method; contents; when available; right to modify; duties concerning notice; virtual conferencing authorized; requirements; emergency meeting without notice; appearance before public body; applicability of section.

(1) Until January 1, 2025:

(a) Except as provided in subsection (10) of this section, each public body shall give reasonable advance publicized notice of the time and place of each meeting as provided in this subsection. Such notice shall be transmitted to all members of the public body and to the public.

(b)(i) Except as provided in subdivision (1)(b)(ii) of this section, in the case of a public body described in subdivision (1)(a)(i) of section 84-1409 or such body's advisory committee, such notice shall be published in a newspaper of general circulation within the public body's jurisdiction and, if available, on such newspaper's website.

(ii) In the case of the governing body of a city of the second class or village or such body's advisory committee or the governing body of a rural or suburban fire protection district, such notice shall be published by:

(A) Publication in a newspaper of general circulation within the public body's jurisdiction and, if available, on such newspaper's website; or

(B) Posting written notice in three conspicuous public places in such city, village, or district. Such notice shall be posted in the same three places for each meeting.

(iii) In the case of a public body not described in subdivision (1)(b)(i) or (ii) of this section, such notice shall be given by a method designated by the public body.

(iv) In case of refusal, neglect, or inability of the newspaper to timely publish the notice, the public body shall (A) post such notice on its website, if available, and (B) post such notice in a conspicuous public place in such public body's jurisdiction. The public body shall keep a written record of such posting. The record of such posting shall be evidence that such posting was done as required and shall be sufficient to fulfill the requirement of publication.

(c) In addition to a method of notice required by subdivision (1)(b)(i) or (ii) of this section, such notice may also be provided by any other appropriate method designated by such public body or such advisory committee.

(d) Each public body shall record the methods and dates of such notice in its minutes.

(e) Such notice shall contain an agenda of subjects known at the time of the publicized notice or a statement that the agenda, which shall be kept continually current, shall be readily available for public inspection at the principal office of the public body during normal business hours.

Agenda items shall be sufficiently descriptive to give the public reasonable notice of the matters to be considered at the meeting. Except for items of an emergency nature, the agenda shall not be altered later than (i) twenty-four hours before the scheduled commencement of the meeting or (ii) forty-eight hours before the scheduled commencement of a meeting of a city council or village board scheduled outside the corporate limits of the municipality. The public body shall have the right to modify the agenda to include items of an emergency nature only at such public meeting.

(2) Beginning January 1, 2025:

(a) Except as provided in subsection (10) of this section, each public body shall give reasonable advance publicized notice of the time and place of each meeting as provided in this subsection. Such notice shall be transmitted to all members of the public body and to the public.

(b)(i) Except as provided in subdivision (2)(b)(ii) of this section, in the case of a public body described in subdivision (1)(a)(i) of section 84-1409 or such body's advisory committees, such notice shall be given by:

(A)(I) Publication in a newspaper of general circulation within the public body's jurisdiction that is finalized for printing prior to the time and date of the meeting, (II) posting on such newspaper's website, if available, and (III) posting on a statewide website established and maintained as a repository for such notices by a majority of Nebraska newspapers. Such notice shall be placed in the newspaper and on the websites by the newspaper; or

(B)(I) Posting to the newspaper's website, if available, and (II) posting to a statewide website established and maintained as a repository for such notices by a majority of Nebraska newspapers if no edition of a newspaper of general circulation within the public body's jurisdiction is to be finalized for printing prior to the time and date of the meeting. Such notice shall be placed in the newspaper and on the websites by the newspaper.

(ii) In the case of the governing body of a city of the second class or village, any advisory committee of such governing body, or the governing body of a rural or suburban fire protection district, such notice shall be given by:

(A)(I) Publication in a newspaper of general circulation within the public body's jurisdiction that is finalized for printing prior to the time and date of the meeting, (II) posting on such newspaper's website, if available, and (III) posting on a statewide website established and maintained as a repository for such notices by a majority of Nebraska newspapers. Such notice shall be placed in the newspaper and on the websites by the newspaper;

(B)(I) Posting to the newspaper's website, if available, and (II) posting on a statewide website established and maintained as a repository for such notices by a majority of Nebraska newspapers if no edition of a newspaper of general circulation within the public body's jurisdiction is to be finalized for printing prior to the time and date of the meeting. Such notice shall be placed in the newspaper and on the websites by the newspaper; or

(C) Posting written notice in three conspicuous public places in such city, village, or district. Such notice shall be posted by the public body in the same three places for each meeting.

(iii) In the case of a public body not described in subdivision (2)(b)(i) or (ii) of this section, such notice shall be given by a method designated by the public body.

(iv) In case of refusal, neglect, or inability of the newspaper to publish the notice, the public

body shall (A) post such notice on its website, if available, (B) submit a post on a statewide website established and maintained as a repository for such notices by a majority of Nebraska newspapers, and (C) post such notice in a conspicuous public place in such public body's jurisdiction. The public body shall keep a written record of such posting. The record of such posting shall be evidence that such posting was done as required and shall be sufficient to fulfill the requirement of publication.

(3)(a) The following entities may hold a meeting by means of virtual conferencing if the requirements of subdivision (3)(b) of this section are met:

(i) A state agency, state board, state commission, state council, or state committee, or an advisory committee of any such state entity;

(ii) An organization, including the governing body, created under the Interlocal Cooperation Act, the Joint Public Agency Act, or the Municipal Cooperative Financing Act;

(iii) The governing body of a public power district having a chartered territory of more than one county in this state;

(iv) The governing body of a public power and irrigation district having a chartered territory of more than one county in this state;

(v) An educational service unit;

(vi) The Educational Service Unit Coordinating Council;

(vii) An organization, including the governing body, of a risk management pool or its advisory committees organized in accordance with the Intergovernmental Risk Management Act;

(viii) A community college board of governors;

(ix) The Nebraska Brand Committee;

(x) A local public health department;

(xi) A metropolitan utilities district;

(xii) A regional metropolitan transit authority; and

(xiii) A natural resources district.

(b) The requirements for holding a meeting by means of virtual conferencing are as follows:

(i) Reasonable advance publicized notice is given as provided in subsections (1) and (2) of this section, including providing access to a dial-in number or link to the virtual conference;

(ii) In addition to the public's right to participate by virtual conferencing, reasonable arrangements are made to accommodate the public's right to attend at a physical site and participate as provided in section 84-1412, including reasonable seating, in at least one designated site in a building open to the public and identified in the notice, with: At least one member of the entity holding such meeting, or his or her designee, present at each site; a recording of the hearing by audio or visual recording devices; and a reasonable opportunity for input, such as public comment or questions, is provided to at least the same extent as would be

provided if virtual conferencing was not used;

(iii) At least one copy of all documents being considered at the meeting is available at any physical site open to the public where individuals may attend the virtual conference. The public body shall also provide links to an electronic copy of the agenda, all documents being considered at the meeting, and the current version of the Open Meetings Act; and

(iv) Except as otherwise provided in this subdivision, subsection (1) of section 70-1014, subsection (2) of section 70-1014.02, or subsection (4) of section 79-2204, no more than one-half of the meetings of the state entities, advisory committees, boards, councils, organizations, or governing bodies are held by virtual conferencing in a calendar year. In the case of (A) an organization created under the Interlocal Cooperation Act that sells electricity or natural gas, (B) an organization created under the Municipal Cooperative Financing Act, (C) a governing body of a risk management pool and any advisory committee of such governing body, or (D) any advisory committee of any state entity created in response to the Opioid Prevention and Treatment Act, such organization, governing body, or committee may hold more than one-half of its meetings by virtual conferencing if such organization holds at least one meeting each calendar year that is not by virtual conferencing.

(4) Virtual conferencing, emails, faxes, or other electronic communication shall not be used to circumvent any of the public government purposes established in the Open Meetings Act.

(5) The secretary or other designee of each public body shall maintain a list of the news media requesting notification of meetings and shall make reasonable efforts to provide advance notification to them of the time and place of each meeting and the subjects to be discussed at that meeting.

(6) When it is necessary to hold an emergency meeting without reasonable advance public notice, the nature of the emergency shall be stated in the minutes and any formal action taken in such meeting shall pertain only to the emergency. Such emergency meetings may be held by virtual conferencing. The provisions of subsection (5) of this section shall be complied with in conducting emergency meetings. Complete minutes of such emergency meetings specifying the nature of the emergency and any formal action taken at the meeting shall be made available to the public by no later than the end of the next regular business day.

(7) A public body may allow a member of the public or any other witness to appear before the public body by means of virtual conferencing.

(8)(a) Notwithstanding subsections (3) and (6) of this section, if an emergency is declared by the Governor pursuant to the Emergency Management Act as defined in section 81-829.39, a public body the territorial jurisdiction of which is included in the emergency declaration, in whole or in part, may hold a meeting by virtual conferencing during such emergency if the public body gives reasonable advance publicized notice as described in subsections (1) and (2) of this section. The notice shall include information regarding access for the public and news media. In addition to any formal action taken pertaining to the emergency, the public body may hold such meeting for the purpose of briefing, discussion of public business, formation of tentative policy, or the taking of any action by the public body.

(b) The public body shall provide access by providing a dial-in number or a link to the virtual conference. The public body shall also provide links to an electronic copy of the agenda, all documents being considered at the meeting, and the current version of the Open Meetings Act. Reasonable arrangements shall be made to accommodate the public's right to hear and speak at

the meeting and record the meeting. Subsection (5) of this section shall be complied with in conducting such meetings.

(c) The nature of the emergency shall be stated in the minutes. Complete minutes of such meeting specifying the nature of the emergency and any formal action taken at the meeting shall be made available for inspection as provided in subsection (5) of section 84-1413.

(9) In addition to any other statutory authorization for virtual conferencing, any public body not listed in subdivision (3)(a) of this section may hold a meeting by virtual conferencing if:

(a) The purpose of the virtual meeting is to discuss items that are scheduled to be discussed or acted upon at a subsequent non-virtual open meeting of the public body;

(b) No action is taken by the public body at the virtual meeting; and

(c) The public body complies with subdivisions (3)(b)(i) and (ii) of this section.

(10) This section does not apply to a meeting of the Nebraska Power Review Board or a public power district, a public power and irrigation district, an electric membership association, an electric cooperative company, a municipality having a generation and distribution system, or a registered group of municipalities if such meeting is subject to section 70-1034.

Source: Laws 1975, LB 325, § 4; Laws 1983, LB 43, § 3; Laws 1987, LB 663, § 25; Laws 1993, LB 635, § 2; Laws 1996, LB 469, § 6; Laws 1996, LB 1161, § 1; Laws 1999, LB 47, § 2; Laws 1999, LB 87, § 100; Laws 1999, LB 461, § 1; Laws 2000, LB 968, § 85; Laws 2004, LB 821, § 38; Laws 2004, LB 1179, § 2; Laws 2006, LB 898, § 2; Laws 2007, LB199, § 9; Laws 2009, LB361, § 2; Laws 2012, LB735, § 1; Laws 2013, LB510, § 1; Laws 2017, LB318, § 1; Laws 2019, LB212, § 5; Laws 2020, LB148, § 3; Laws 2021, LB83, § 12; Laws 2022, LB742, § 1; Laws 2022, LB908, § 1; Laws 2022, LB922, § 13; Laws 2024, LB287, § 74; Laws 2024, LB399, § 4; Laws 2024, LB1370, § 8.

Note: The Revisor of Statutes has pursuant to section 49-769 correlated LB287, section 74, with LB399, section 4, and LB1370, section 8, to reflect all amendments.

Note: Changes made by LB287 became operative April 17, 2024. Changes made by LB399 became effective July 19, 2024. Changes made by LB1370 became operative July 19, 2024.

Cross References

- **Emergency Management Act**, see section 81-829.36.
- **Intergovernmental Risk Management Act**, see section 44-4301.
- **Interlocal Cooperation Act**, see section 13-801.
- **Joint Public Agency Act**, see section 13-2501.
- **Municipal Cooperative Financing Act**, see section 18-2401.
- **Opioid Prevention and Treatment Act**, see section 71-2485.

Annotations

- Under subsection (1) of this section, the Legislature has imposed only two conditions on

the public body's notification method of a public meeting: (1) It must give reasonable advance publicized notice of the time and place of each meeting and (2) it must be recorded in the public body's minutes. *City of Elkhorn v. City of Omaha*, 272 Neb. 867, 725 N.W.2d 792 (2007).

- An emergency is "(a)ny event or occasional combination of circumstances which calls for immediate action or remedy; pressing necessity; exigency; a sudden or unexpected happening; an unforeseen occurrence or condition." *Steenblock v. Elkhorn Township Bd.*, 245 Neb. 722, 515 N.W.2d 128 (1994).
- An agenda which gives reasonable notice of the matters to be considered at a meeting of a city council complies with the requirements of this section. *Pokorny v. City of Schuyler*, 202 Neb. 334, 275 N.W.2d 281 (1979).
- When notice is required, a notice of a special meeting of a city council posted in three public places at 10:00 p.m. on the day preceding the meeting is not reasonable advance publicized notice of a meeting as is required by this section. *Pokorny v. City of Schuyler*, 202 Neb. 334, 275 N.W.2d 281 (1979).
- Teacher waived right to object to lack of public notice in board of education employment hearing by voluntary participation in the hearing without objection. *Alexander v. School Dist. No. 17*, 197 Neb. 251, 248 N.W.2d 335 (1976).
- A county board of commissioners and a county board of equalization are not required to give separate notices when the notice states only the time and place that the boards meet and directs a citizen to where the agendas for each board can be found. *Wolf v. Grubbs*, 17 Neb. App. 292, 759 N.W.2d 499 (2009).
- A county board of equalization is a public body which is required to give advanced publicized notice of its meetings. *Wolf v. Grubbs*, 17 Neb. App. 292, 759 N.W.2d 499 (2009).
- Notice of recessed and reconvened meetings must be given in the same fashion as the original meeting. *Wolf v. Grubbs*, 17 Neb. App. 292, 759 N.W.2d 499 (2009).
- True notice of a meeting is not given by burying such in the minutes of a prior board proceeding. *Wolf v. Grubbs*, 17 Neb. App. 292, 759 N.W.2d 499 (2009).
- An agenda notice which merely stated "work order reports" was an inadequate notice under this section because it did not give interested persons knowledge that plans for a 345 kv transmission line through the district was going to be discussed and voted upon at the meeting. Inadequate agenda notice under this section meant there was a substantial violation of the public meeting laws; however, later actions by the board of directors cured the defects in notice, and such actions were in substantial compliance with the statute. *Hansmeyer v. Nebraska Pub. Power Dist.*, 6 Neb. App. 889, 578 N.W.2d 476 (1998).

84-1412. Meetings of public body; rights of public; public body; powers and duties.

(1) Subject to the Open Meetings Act, the public has the right to attend and the right to speak at meetings of public bodies, and all or any part of a meeting of a public body, except for closed sessions called pursuant to section 84-1410, may be videotaped, televised, photographed, broadcast, or recorded by any person in attendance by means of a tape recorder, a camera, video equipment, or any other means of pictorial or sonic reproduction or in writing. Except for closed sessions called pursuant to section 84-1410, a public body shall allow members of the public an opportunity to speak at each meeting.

(2) It shall not be a violation of subsection (1) of this section for any public body to make and enforce reasonable rules and regulations regarding the conduct of persons attending, speaking at, videotaping, televising, photographing, broadcasting, or recording its meetings, including meetings held by virtual conferencing.

(3) No public body shall require members of the public to identify themselves as a condition for admission to the meeting nor shall such body require that the name of any member of the public be placed on the agenda prior to such meeting in order to speak about items on the agenda. The body shall require any member of the public desiring to address the body to identify himself or herself, including an address and the name of any organization represented by such person unless the address requirement is waived to protect the security of the individual.

(4) No public body shall, for the purpose of circumventing the Open Meetings Act, hold a meeting in a place known by the body to be too small to accommodate the anticipated audience.

(5) No public body shall be deemed in violation of this section if it holds its meeting in its traditional meeting place which is located in this state.

(6) No public body shall be deemed in violation of this section if it holds a meeting outside of this state if, but only if:

(a) A member entity of the public body is located outside of this state and the meeting is in that member's jurisdiction;

(b) All out-of-state locations identified in the notice are located within public buildings used by members of the entity or at a place which will accommodate the anticipated audience;

(c) Reasonable arrangements are made to accommodate the public's right to attend, hear, and speak at the meeting, including making virtual conferencing available at an in-state location to members, the public, or the press, if requested twenty-four hours in advance;

(d) No more than twenty-five percent of the public body's meetings in a calendar year are held out-of-state;

(e) Out-of-state meetings are not used to circumvent any of the public government purposes established in the Open Meetings Act; and

(f) The public body publishes notice of the out-of-state meeting at least twenty-one days before the date of the meeting in a legal newspaper of statewide circulation.

(7) Each public body shall, upon request, make a reasonable effort to accommodate the public's right to hear the discussion and testimony presented at a meeting.

(8) Public bodies shall make available at the meeting or the in-state location for virtual conferencing as required by subdivision (6)(c) of this section, for examination and copying by members of the public, at least one copy of all reproducible written material to be discussed at an open meeting, either in paper or electronic form. Public bodies shall make available at least one current copy of the Open Meetings Act posted in the meeting room at a location accessible to members of the public. At the beginning of the meeting, the public shall be informed about the location of the posted information.

Source: Laws 1975, LB 325, § 5; Laws 1983, LB 43, § 4; Laws 1985, LB 117, § 2; Laws 1987, LB 324, § 5; Laws 1996, LB 900, § 1073; Laws 2001, LB 250, § 2; Laws 2004, LB 821, § 39; Laws 2006, LB 898, § 3; Laws 2008, LB962, § 1; Laws 2021, LB83, § 13; Laws 2024, LB43, § 21.

Operative Date: July 19, 2024

Annotations

- To preserve an objection that a public body failed to make documents available at a public meeting as required by subsection (8) of this section, a person who attends a public meeting must not only object to the violation, but must make that objection to the public body or to a member of the public body. *Stoetzel & Sons v. City of Hastings*, 265 Neb. 637, 658 N.W.2d 636 (2003).

84-1413. Meetings; minutes; roll call vote; secret ballot; when; agenda and minutes; required on website; when.

(1) Each public body shall keep minutes of all meetings showing the time, place, members present and absent, and the substance of all matters discussed.

(2) Any action taken on any question or motion duly moved and seconded shall be by roll call vote of the public body in open session, and the record shall state how each member voted or if the member was absent or not voting. The requirements of a roll call or viva voce vote shall be satisfied by a public body which utilizes an electronic voting device which allows the yeas and nays of each member of such public body to be readily seen by the public.

(3) The vote to elect leadership within a public body may be taken by secret ballot, but the total number of votes for each candidate shall be recorded in the minutes.

(4) The minutes of all meetings and evidence and documentation received or disclosed in open session shall be public records and open to public inspection during normal business hours.

(5) Minutes shall be written or kept as an electronic record and shall be available for inspection within ten working days or prior to the next convened meeting, whichever occurs earlier, except that cities of the second class and villages may have an additional ten working days if the employee responsible for writing or keeping the minutes is absent due to a serious illness or emergency.

(6) Beginning July 31, 2022, the governing body of a natural resources district, the city council of a city of the metropolitan class, the city council of a city of the primary class, the city council of a city of the first class, the county board of a county with a population greater than twenty-five thousand inhabitants, and the school board of a school district shall make available on such entity's public website the agenda and minutes of any meeting of the governing body. The agenda shall be placed on the website at least twenty-four hours before the meeting of the governing body. Minutes shall be placed on the website at such time as the minutes are available for inspection as provided in subsection (5) of this section. This information shall be available on the public website for at least six months.

Source: Laws 1975, LB 325, § 6; Laws 1978, LB 609, § 3; Laws 1979, LB 86, § 9; Laws 1987, LB 663, § 26; Laws 2005, LB 501, § 1; Laws 2009, LB361, § 3; Laws 2015, LB365, § 2; Laws 2016, LB876, § 1; Laws 2021, LB83, § 14; Laws 2022, LB742, § 2.

Annotations

- Under prior law, if a person present at a meeting observes and fails to object to an alleged public meetings laws violation in the form of a failure to conduct rollcall votes before

taking actions on questions or motions pending, that person waives his or her right to object at a later date. *Hauser v. Nebraska Police Stds. Adv. Council*, 264 Neb. 944, 653 N.W.2d 240 (2002).

- Subsection (2) of this section does not require the record to state that the vote was by roll call, but requires only that the record show if and how each member voted. Neither does the statute set a time limit for recording the results of a vote, after which no corrections of the record can be made. If no intervening rights of third persons have arisen, a board of county commissioners has power to correct the record of the proceedings had at a previous meeting so as to make them speak the truth, particularly where the correction supplies some omitted fact or action and is done not to contradict or change the original record but to have the record show that a certain action was taken or thing done, which the original record fails to show. *State ex rel. Schuler v. Dunbar*, 214 Neb. 85, 333 N.W.2d 652 (1983).
- Failure by a public governing body, as defined under section 84-1409, R.R.S.1943, to take and record a roll call vote on an action, as required by section 84-1413(2), R.S.Supp.,1980, grants any citizen the right to sue for the purpose of having the action declared void. In this case such failure could not be later corrected by a nunc pro tunc order because there was no showing that a roll call vote on the disputed action was actually taken, and even if it was the record showed it was not recorded until over a year later. Sections 23-1301, R.R.S.1943, and 23-1302, R.R.S.1943, make it the duty of the county clerk to record proceedings of the board of county commissioners. *State ex rel. Schuler v. Dunbar*, 208 Neb. 69, 302 N.W.2d 674 (1981).
- There is no requirement that a public body make a record of where notice was published or posted. *Wolf v. Grubbs*, 17 Neb. App. 292, 759 N.W.2d 499 (2009).

84-1414. Unlawful action by public body; declared void or voidable by district court; when; duty to enforce open meeting laws; citizen's suit; procedure; violations; penalties.

(1) Any motion, resolution, rule, regulation, ordinance, or formal action of a public body made or taken in violation of the Open Meetings Act shall be declared void by the district court if the suit is commenced within one hundred twenty days of the meeting of the public body at which the alleged violation occurred. Any motion, resolution, rule, regulation, ordinance, or formal action of a public body made or taken in substantial violation of the Open Meetings Act shall be voidable by the district court if the suit is commenced more than one hundred twenty days after but within one year of the meeting of the public body in which the alleged violation occurred. A suit to void any final action shall be commenced within one year of the action.

(2) The Attorney General and the county attorney of the county in which the public body ordinarily meets shall enforce the Open Meetings Act.

(3) Any citizen of this state may commence a suit in the district court of the county in which the public body ordinarily meets or in which the plaintiff resides for the purpose of requiring compliance with or preventing violations of the Open Meetings Act, for the purpose of declaring an action of a public body void, or for the purpose of determining the applicability of the act to discussions or decisions of the public body. It shall not be a defense that the citizen attended the meeting and failed to object at such time. The court may order payment of reasonable attorney's fees and court costs to a successful plaintiff in a suit brought under this section.

(4) Any member of a public body who knowingly violates or conspires to violate or who attends or remains at a meeting knowing that the public body is in violation of any provision of the Open Meetings Act shall be guilty of a Class IV misdemeanor for a first offense and a Class III misdemeanor for a second or subsequent offense.

Source: Laws 1975, LB 325, § 9; Laws 1977, LB 39, § 318; Laws 1983, LB 43, § 5; Laws 1992, LB 1019, § 126; Laws 1994, LB 621, § 2; Laws 1996, LB 900, § 1074; Laws 2004, LB 821, § 40; Laws 2006, LB 898, § 4.

Annotations

- The Legislature has granted standing to a broad scope of its citizens for the very limited purpose of challenging meetings allegedly in violation of the Open Meetings Act, so that they may help police the public policy embodied by the act. *Schauer v. Grooms*, 280 Neb. 426, 786 N.W.2d 909 (2010).
- Any citizen of the state may commence an action to declare a public body's action void. *City of Elkhorn v. City of Omaha*, 272 Neb. 867, 725 N.W.2d 792 (2007).
- The reading of ordinances constitutes a formal action under subsection (1) of this section. *City of Elkhorn v. City of Omaha*, 272 Neb. 867, 725 N.W.2d 792 (2007).
- If a person present at a meeting observes a public meetings law violation in the form of an improper closed session and fails to object, that person waives his or her right to object at a later date. *Wasikowski v. Nebraska Quality Jobs Bd.*, 264 Neb. 403, 648 N.W.2d 756 (2002).
- Under the Public Meetings Act, a county lacks capacity to maintain an action to declare its official conduct "void" for noncompliance with the act. *County of York v. Johnson*, 230 Neb. 403, 432 N.W.2d 215 (1988).
- When a petitioner under this section is successful in the district court, that court may allow attorney fees. *Tracy Corp. II v. Nebraska Pub. Serv. Comm.*, 218 Neb. 900, 360 N.W.2d 485 (1984).
- Informal discussions between the Tax Commissioner and the State Board of Equalization in which instructions were clarified, with such clarification leading to the amendment of hearing notices, did not constitute a public meeting subject to the provisions of this section. *Box Butte County v. State Board of Equalization and Assessment*, 206 Neb. 696, 295 N.W.2d 670 (1980).
- The right to collaterally attack an order made in contravention of the Public Meeting Act must occur within a period of one year as is specifically provided by this section. *Witt v. School District No. 70*, 202 Neb. 63, 273 N.W.2d 669 (1979).
- Statutory change, requiring "publicized notice" for board of education employment hearings, occurring between dates meeting scheduled and conducted, held not to void proceedings. *Alexander v. School Dist. No. 17*, 197 Neb. 251, 248 N.W.2d 335 (1976).
- Voiding an entire meeting is a proper remedy for violations of the Open Meetings Act. Once a meeting has been declared void pursuant to Nebraska's public meetings law, board members are prohibited from considering any information obtained at the illegal meeting. *Wolf v. Grubbs*, 17 Neb. App. 292, 759 N.W.2d 499 (2009).
- Actions by the board of directors were merely voidable under this section, and not void. Pursuant to subsection (3) of this section, the plaintiffs were awarded partial attorney fees because they were successful in having the court declare that the board of directors was in substantial violation of the statute, even though the plaintiffs did not get the relief requested of having the board's actions declared void. *Hansmeyer v. Nebraska Pub. Power Dist.*, 6 Neb. App. 889, 578 N.W.2d 476 (1998).

2. Minutes of June 9, 2025, meeting.

PLANNING COMMISSION

June 9, 2025

A meeting of the Planning Commission of the City of Columbus, Nebraska, was convened in open and public session on June 9, 2025, at 6:00 p.m. in the Columbus Community Building, Community Room, 2500 14 Street, Columbus, Nebraska. Notice of this meeting was given in advance thereof by publication in the Columbus Telegram on May 29, 2025, with a copy of the proof of publication being on file in the office of the city clerk. Availability of the agenda was communicated in the advance notice and in the notice to the mayor, members of the city council, and members of the Planning Commission. All proceedings hereafter shown were taken while the convened meeting was open to the public.

1. **Statement of Compliance with Open Meetings Act and roll call.** Vice-Chair Lange announced that a copy of the Open Meetings Act is available at this meeting. Present were members Steve Anderson, Robbin Cutsor, Tom Lange, Fernando Lopez Jr., Josh Mueller, and Tom Pillen. Members Bob Elsasser and Melissa Goc were absent and excused. Member Colleen Bray was absent. City staff members included City Attorney Gene Schumacher, City Engineer Rick Bogus, Public Works Director Chuck Sliva, Chief Building and Code Official Andy Woehrer, Project Engineer Braden Labenz, Engineering Administrative Specialist Renee Whiting, and Senior Office Associate Vanessa Adame. Also present was Mayor James Bulkley.
2. **Minutes of May 12, 2025, meeting.** The minutes were approved as presented with a motion by Cutsor and a second by Mueller. Anderson, Cutsor, Lange, Lopez, Mueller, and Pillen voted "Aye" and none voted "Nay". Bray, Elsasser, and Goc were absent.
3. **Public hearing – Application from Rief Development, LLC and Highland Park Evangelical Church for preliminary plat of North Creek Subdivision (43rd Avenue south of 38th Street).** Bogus reported that the preliminary plat meets all requirements in accordance with the Columbus Land Development Ordinance. Andrew Toupin of Innate Concepts, behalf of applicant stated that the proposed development would consist of five buildings for a total of 110 units and agreements with adjacent landowners are in place. The public hearing closed with a motion by Pillen and a second by Mueller. Anderson, Cutsor, Lange, Lopez, Mueller, and Pillen voted "Aye" and none voted "Nay". Bray, Elsasser, and Goc were absent. A recommendation was made with a motion by Lopez and a second by Mueller for approval of the preliminary plat of North Creek Subdivision as it is amenable with the adjacent land use and is in accordance with the Columbus Land Development Ordinance. Anderson, Cutsor, Lange, Lopez, Mueller, and Pillen voted "Aye" and none voted "Nay". Bray, Elsasser, and Goc were absent.
4. **Public hearing – Application from Rback Enterprises, LLC for final plat of Reeder 2nd Subdivision (4th Street and 7th Avenue).** Clark Grant, attorney on behalf of the applicant, was available to answer questions. The public hearing closed with a motion by Mueller and a second by Lopez. Anderson, Cutsor, Lange,

PLANNING COMMISSION

June 9, 2025

Page 2

Lopez, Mueller, and Pillen voted "Aye" and none voted "Nay". Bray, Elsasser, and Goc were absent. A recommendation was made with a motion by Pillen and a second by Mueller for approval of the final plat of Reeder 2nd Subdivision as it is amenable with the adjacent land use and is in accordance with the Columbus Land Development Ordinance. Anderson, Cutsor, Lange, Lopez, Mueller, and Pillen voted "Aye" and none voted "Nay". Bray, Elsasser, and Goc were absent.

5. Building report for May 2025. The building report was presented.

6. Adjournment. The meeting adjourned at 6:11 p.m.

OFFICE OF CITY ENGINEER

: Renee Whiting

3. **Public hearing - Application from Rief Development LLC and Highland Park Evangelical Church for final plat of North Creek Subdivision (43rd Avenue south of 38th Street).**

NOTICE OF HEARING

You are hereby notified that a public hearing before the Planning Commission of the City of Columbus, NE, will be held on Monday, July 14, 2025, at 6 p.m. in the Columbus Community Building, Community Room, 2500 14 St, Columbus, NE, on the final plat of North Creek Subdivision, A subdivision of all of Lot 3, Highland Park Church Addition and all of Lots 1 and 2, Highland Park Church Second Addition all in the City of Columbus, Platte County, Nebraska, and a tract located in part of the east half of the northwest quarter (E1/2, NW1/4) of Section Thirteen (13), Township Seventeen (17) North, Range One (01) West of the 6th P.M., Platte County, Nebraska, more particularly described as follows: Commencing at the Southwest Corner Lot 2 Highland Park Church 2nd Addition to the City of Columbus, Platte County, Nebraska and assuming the South Line of said Lot 2 to have a bearing of S88°25'03"W; thence S88°25'03"W and on said south Line 30.03 feet to the Point of Beginning; thence S88°25'03"W, a distance of 30.00 feet; thence N01°48'37"W a distance of 199.36 feet to a point on the south right of way line of 36th Street and also being on the south line of Lost Creek Professional Plaza Addition; thence N88°12'09"E, on said south line of Lost Creek Professional Plaza Addition, a distance of 30.00 feet; thence S01°47'17"W, a distance of 199.43 feet to the Point of Beginning containing 0.14 acres more or less. (43rd Avenue south of 38th Street) and at said time and place you may appear and be heard.

City of Columbus
Shuraya Choat, City Clerk

Publish: 07:03:25
Affidavit of Publication



Accountability - Dedication
Honesty - Integrity - Respect

MEMORANDUM

DATE: July 8, 2025
TO: Tara Vasicek, City Administrator
FROM: Richard J. Bogus, City Engineer
RE: North Creek Subdivision – Final Plat

RECOMMENDATION:

I recommend the approval of the final plat of North Creek Subdivision as it is consistent with the Preliminary Plat and in accordance with the Columbus Land Development Ordinance.

DISCUSSION:

The subdivision is 3 lots with Lot 1 consisting of the building development, Lot 2 as the Highland Park Church and Lot 3 as future development. The subdivision is already zoned R3 for this development use type and is already within the corporate limits.

43rd Avenue paving, water and sanitary sewer will be extended to the south end of this subdivision. The subdivision storm water drainage will be from a ditch/swale system along the property lines between Lots 1 and 2, thence north along the east property line of Lot 1. The swale will serve as treatment and the overflow connects to the City storm sewer system on 38th Street.

FISCAL IMPACT:

None.

ALTERNATIVE:

Do not approve.

CONCURRENCE:

By: Andrew J. Wehr

SIGNATURE:

By: Richard J. Bogus

Approved By: [Signature]

**MAJOR APPLICATION
FOR SUBDIVISION OR ADDITION
PRELIMINARY PLAT / FINAL**

(CIRCLE ONE)

DATE: 5.19.2025

NAME OF SUBDIVISION: North Creek Subdivision

NAME OF PROPERTY OWNER: Innate Concepts/Highland Park Church/

CONTACT INFORMATION:

NAME OF REPRESENTATIVE OR PROPERTY OWNER: Andrew Toupin

ADDRESS OF REPRESENTATIVE OR PROPERTY OWNER: 3835 W. Old Potash Hwy, PO Box 2006, Grand Island, NE 68803


PHONE NUMBER: 402.306.2997

REPRESENTATIVE OR PROPERTY OWNER E-MAIL: atoupin@innateconcepts.com

NUMBER OF LOTS IN SUBDIVISION: 4

ADDRESS OF SUBDIVISION: See Attached Legal Description

I hereby apply for a Major Subdivision / Addition which follows the Columbus Land Development Ordinance requirements and have paid \$325.00 application fee plus additional lot review fees - Preliminary Plats will be \$20 per lot and Final Plats will be \$15 per lot.

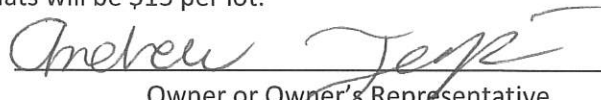
Owner or Owner's Representative

Ron Depue

Attorney / Legal Counsel for Applicant
rdepue@giaattorneys.com

Email of Attorney/Legal Counsel

Development Agreement submitted on: 4.21.2025

City Attorney

Neal Valorz – nvalorz@1492law.com

Gene G. Schumacher – gschum@1492law.com

REVIEW FOR UP TO DATE INFORMATION:

COLUMBUS LAND DEVELOPMENT ORDINANCE

CHAPTER 2, ARTICLE 3 PROCEDURES AND ADMINISTRATION

<https://www.columbusne.us/114/Land-Development-Zoning-Code>

Once Recorded Return Document To:

Attn: RONALD S. DEPUE
WOLF, MCDERMOTT, DEPUE, SABOTT, BUTZ, PORTO & FOWLES, LLC
308 NORTH LOCUST
SUITE 501
GRAND ISLAND, NE 68801

DEED OF DEDICATION

KNOW ALL MEN BY THESE PRESENTS:

That Rief Development, LLC, a Nebraska limited liability company, and The Highland Park Evangelical Free Church of Columbus, a Nebraska nonprofit religious corporation, are the Owners of the following described real estate:

North Creek Subdivision to the City of Columbus Platte County, Nebraska

all of which is more particularly described as set forth on attached Exhibit "A".

Said Owners have caused the above described real estate to be laid out into lots, blocks, streets, avenues, and easement areas belong to such Subdivision under the name of North Creek Subdivision to the City of Columbus, Platte County, Nebraska, designating explicitly the land so laid out and particularly describing lots, streets, avenues, and easements belonging to said North Creek Subdivision, a plat of which bearing the date of enter date in which plat was signed, and certified by Jai Andrist, RLS #630, is attached hereto.

Said Owners hereby dedicate the streets, avenues, and easement areas set out and described on said plat to the use and benefit of the public, together with a perpetual easement for the installation of public utilities and maintenance thereof over and across the lots as set out in said plat and therein designated as easements.

Said Owners covenant and agree with the City of Columbus to construct and lay, at Owners' expense, and in accordance with specifications acceptable to the City Water and Sanitary Sewer Department, and deliver the same to the City of Columbus, Nebraska, without cost to it the necessary water and sewer mains to adequately serve such platted area, and to pave the streets and avenues according to city standards and specifications, and to deliver the same to the City without cost to it.

IN WITNESS WHEREOF, the Owners named herein have executed these presents this 7th day of July 2025.

RIEF DEVELOPMENT, LLC

BY: [Signature]
SCOTT RIEF, MEMBER
AND AUTHORIZED REPRESENTATIVE


STATE OF NEBRASKA

COUNTY OF Hall : ss.

On this 7th day of July 2025, before me, a duly qualified and commissioned Notary Public in and for said county, personally appeared Scott Rief, member and authorized representative, to me personally known to be the identical person described in and whose name is affixed to the foregoing instrument and acknowledged the said instrument to be his voluntary act and deed.

[Signature]
Notary Public

(SEAL)

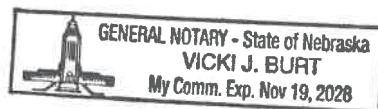

THE HIGHLAND PARK EVANGELICAL
FREE CHURCH OF COLUMBUS

BY: 
BRIAN CHRISTENSEN, CHAIRMAN
AND AUTHORIZED REPRESENTATIVE

STATE OF NEBRASKA

: ss.

COUNTY OF PLATTE

On this 24th day of June, 2025, before me, a duly qualified and commissioned Notary Public in and for said county, personally appeared Brian Christensen, Chairman and authorized representative, to me personally known to be the identical person described in and whose name is affixed to the foregoing instrument and acknowledged the said instrument to be his voluntary act and deed.




Notary Public

(SEAL)

Please return to:

RONALD S. DEPUE

WOLF, MCDERMOTT, DEPUE, SABOTT, BUTZ, PORTO & FOWLES, L.L.C.

308 NORTH LOCUST

SUITE 501

GRAND ISLAND, NE 68801

PH: 308-384-1635

FAX 308-384-1759

NORTH CREEK SUBDIVISION
DEVELOPMENT AGREEMENT

THIS AGREEMENT, made and entered on 8th day of July, 2025, by and between Rief Development, LLC, a Nebraska limited liability company (hereinafter referred to separately as ("Developer")), The Highland Park Evangelical Free Church of Columbus, a Nebraska nonprofit religious corporation (hereinafter referred to separately as the "Church") both of which are collectively referred to as "Subdividers," and the CITY OF COLUMBUS, a Municipal Corporation in the State of Nebraska (hereinafter referred to as the "City")

WITNESSETH

WHEREAS, Subdividers are the owners of the land included within the proposed plat attached hereto as Exhibit "A", commonly known as North Creek Subdivision, to the City of Columbus, Platte County, Nebraska, (hereinafter referred to as the "Area to be Developed") within the City's zoning and platting jurisdiction; and,

WHEREAS, the CITY requires public improvements in the Area to be Developed; and,

WHEREAS, the Subdividers wish to connect the system of sanitary sewers, water, and storm sewers to be constructed within, the Area to be Developed, to the sanitary sewer, water, and storm sewer system of the City.

NOW, THEREFORE, IT IS AGREED AS FOLLOWS:

For the purpose of this Development Agreement, the following words and phrases shall have the following meanings:

The "cost" or "entire cost" of a type of improvement shall be deemed to include all construction costs, engineering fees, attorneys' fees, testing expenses, publication costs; financing costs and miscellaneous costs.

“Property benefited” shall mean property within the Area to be Developed (Exhibit “A”), which will comprise 4 acres of property.

“Street intersections” shall be construed to mean the areas shown in the city policy for the same adopted by Resolution R96-78, which by this reference is made a part hereof

SECTION I

Developer, the Church and City covenant that the following public improvements shall be installed and provided by Developer as set forth herein, at Developer’s expense, subject to the exceptions and clarifications detailed herein:

A. The Developer shall install water, sanitary and storm sewer systems and street improvements, including sidewalks and trails in accordance with City standards. The Developer shall be responsible for the design, financing and construction of said public infrastructure improvements as detailed herein.

B. Concrete paving of internal streets, dedicated per plat (Exhibit “A”), all of said paving to be thirty-three (33) feet in width and six (6) inches thick, and shall be constructed according to City standards. The entire cost of paving and storm sewer system improvements, except for intersections, shall be paid by the Developer, with the exception of pavement in excess of the minimum width or depth required by a Nebraska Licensed Civil Engineer to properly serve for the Area to be Developed. In such case, the oversized cost shall be paid for by the City, subject to final approval of plans and specifications by the City.

C. The sanitary sewer system, including, but not limited to: mains, manholes and related appurtenances shall be constructed according to City standards within dedicated street right-of-way and easement areas, per plat (Exhibit “A”), the same to be located on a sanitary sewer plan prepared by a Nebraska Licensed Civil Engineer. The entire cost of sanitary sewer system improvements shall be paid by the Developer, with exception of sanitary sewer mains located in a dedicated right-of-way or easement area that are greater than the size required by said Nebraska Licensed Civil Engineer to properly serve the Area to be Developed. In such case, the cost over the required size shall be paid for by the City subject to the final approval of the plans and specifications by the City.

D. The storm water sewer system, including, but not limited to: mains, inlets, manholes, and related appurtenances shall be constructed according to City standards within dedicated street right-of-way and easement areas, per plat (Exhibit “A”) to be located on storm water system plan prepared by a Nebraska Licensed Civil Engineer. The Developer shall be responsible for the design, financing and construction of said storm sewer system improvements. The entire cost of storm sewer system improvements shall be paid by the Developer, with exception of storm sewer mains in a dedicated right-of-way or easement area that are greater than the size required by said Nebraska Civil Engineer to properly serve the Area to be Developed. In such case, the cost over the required size shall be paid for by the City subject to the final approval of plans and specifications by the City.

E. The water distribution system, including, but not limited to: mains, hydrants and valves shall be constructed according to City standards within a dedicated right-of-way and easement areas per plat (Exhibit “A”) on a water plan prepared by a Nebraska Licensed Civil Engineer. The Developer shall be responsible for the design, financing and construction of said water distribution improvements. The

entire cost of the water distribution system and improvements shall be paid by the Developer , with exception of water mains located in a dedicated right-of-way or easement area that are greater than the size required by said Nebraska Civil Engineer to properly serve the Area to be Developed. In such case, the cost over the required size shall be paid for by the City subject to the final approval of plans and specifications by the City.

F. Natural gas distribution mains, if any, shall be located within a dedicated street right-of-way or easement areas dedicated per plat (Exhibit “A”), which Developer shall arrange to be installed by the local gas franchisee. Any additional cost participation required by the local gas franchisee for the installation of gas mains, if any, shall be borne by the Developer.

G. Developer shall arrange for underground electrical service to each buildable lot within the Area to be Developed to be provided by Loup Power District at no cost to the City. If any relocation or adjusting of existing electrical mains are required, the costs shall be borne by the Developer.

H. Developer shall arrange for street lighting for public streets dedicated per plat (Exhibit “A”) to be provided by Loup Power District at Subdivider’s cost and at no cost to the City.

I. Developer shall install the concrete sidewalk four feet wide and four inches thick or six inches thick through driveways or private roads in accordance with the Americans with Disability Act and per City Code on each lot within the Area to be Developed or shall contract with the builder to construct the same at the time each lot is developed. If Developer fails to do so, the lot owner along with the Developer shall be responsible for installing the sidewalk. If any lot remains a common area lot or is located adjacent to a designated arterial or collector, Developer shall install the sidewalk for said lot(s) as part of the initial construction.

J. Grading for the Area to be Developed shall be completed by the Developer at Developer’s expense pursuant to the drainage and grading plan elevations to be provided by Olsson’s and submitted with the Final Plat. Post construction storm water management systems shall be installed, maintained, and fully functional in accordance with the City of Columbus Code of Ordinances, Chapter 53, at Developer’s expense. Developer agrees to obtain a Nebraska Department of Environmental Quality, National Pollutant Discharge Elimination System, Construction Storm Water Notice of Intent (NOI), including the Storm Water Pollution Prevention Plan (SWPPP), prior to disturbing more than one acre. The Developer shall provide a copy of the NOI and SWPPP, name and contact information of the certified person/firm providing the inspections to the City as part of the City’s Municipal Storm Sewer Separation System requirements. If less than one acre is disturbed, the Developer shall complete a small lot NOI SWPPP.

K. Developer shall provide copies of all required Federal and State permits to City prior to work on or in those respective areas.

L. Developer agrees to pay all costs necessary to extend sanitary sewer system, water system and storm sewer that will service the property.

SECTION II

Developer and City covenant and agree that the Developer will abide by and incorporate into all of its construction contracts the provisions required by the regulations of the City pertaining to construction

of public improvements, and testing procedures therefor, except as otherwise provided in this Development Agreement.

SECTION III

A. Subject to the conditions and provisions hereinafter specified, the City hereby grants permission to the Developer to connect its sewer system to the sewer system of the City in such manner and at such place or places designated on plans submitted by the Developer's engineer and approved by the City.

B. Without prior written approval by the City, the Subdividers shall not permit any sewer lines or sewers outside the present boundaries of the Area to be Developed to connect to the sewer or sewer lines of the Area to be Developed, any sewers of the City, any outfall sewer of the City, or any sewage treatment plant of the City. The City shall have exclusive control over connections to its sewers whether inside or outside the boundaries of the Area to be Developed.

C. At all times, all sewage from and through said Area to be Developed into the City sewer system shall be in conformity with the ordinances, regulations, and conditions applicable to sewers and sewage within the City as now existing and as from time to time may be amended.

D. Before any connection from any premises to the sewer system of the Area to be Developed may be made, a permit shall be obtained for said premises, and its connection from the City, it being expressly understood that the City reserves the right to collect all connection charges and fees as required by city ordinances or rules now or hereafter in force; all such connections shall comply with minimum standards prescribed by the City.

E. Notwithstanding any other provisions of this Development Agreement, City retains the right to disconnect the sewer of any industry, or other sewer user within the Area to be Developed, which is discharging into the sewer system in violation of any applicable ordinance, statute, rule or regulations.

SECTION IV

All buildings built in the Area to be Developed, shall be constructed in compliance with the most recent City of Columbus Building Requirements at the time of application for the building permits, to the extent possible.

SECTION V

Installation of entrance signs or related fixtures and any median landscaping and related fixtures, if any, shall be paid by the Developer. Plans for such proposed improvements that are to be located in public right-of-way and a proposed maintenance agreement for the improvements must be submitted to the City for review and approval prior to the installation of improvements.

No separate administrative entity or joint venture, among the parties, is deemed created by virtue of the Development Agreement.

The administration of this Development Agreement shall be through the offices of the undersigned officers for their respective entities.

This Development Agreement shall be binding upon parties, their respective successors and assigns.

This Development Agreement replaces and declares void any prior agreements or resolutions regarding the development of the Area to be Developed

This Development Agreement shall be recorded at the Platte County Register of Deeds office, at the Developer's expense, within 30 days of final plat approval.

SECTION VI

The Developer shall install all public improvements within a time period of two (2) years after the signing of this Development Agreement, except that sidewalks directly in front of houses (if residential) or businesses (if commercial) shall be constructed before the Occupancy Certificate is issued or within four (4) years after the signing of this Development Agreement, whichever comes first. An extension of this time period may be requested by the Developer and if said request receives a favorable recommendation of Planning Commission and approval by the City Council the deadline will be extended pursuant to the new deadline set by the City Council.

SECTION VII

This Agreement shall run with the land and shall be binding upon and insure to the benefit of all parties hereto, their successors and assigns, including all future lot owners of the Area to be Developed.

IN WITNESS WHEREOF, we the executing parties, by ourselves or our respective duly authorized agents, hereby enter into this Development Agreement:

ATTEST:

CITY OF COLUMBUS

CITY CLERK

MAYOR Date

APPROVED AS TO FORM

CITY ATTORNEY

SUBDIVIDERS


RIEF DEVELOPMENT LLC

By 
Scott Rief, Member and Authorized
Representative

STATE OF NEBRASKA)
) ss.
COUNTY OF PLATTE Hall

On this 8th day of July, 2025, before me a Notary Public, duly commissioned and qualified in and for said County, appeared Scott Rief, Member and authorized representative, who is personally known by me to be the identical person whose name is affixed to the Development Agreement, and acknowledged the execution thereof to be his voluntary act and deed as such officer of said company.

Witness my hand and Notarial Seal the day and year last above written.

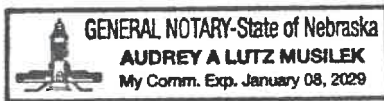

Audrey A. Lutz Musilek
Notary Public

(My commission expires: 01/08/2029)

THE HIGHLAND PARK EVANGELICAL
FREE CHURCH OF COLUMBUS


BY: 
BRIAN CHRISTENSEN, CHAIRMAN
AND AUTHORIZED REPRESENTATIVE

STATE OF NEBRASKA

: ss.

COUNTY OF PLATTE

On this 8th day of July, 2025, before me, a duly qualified and commissioned Notary Public in and for said county, personally appeared Brian Christensen, Chairman and authorized representative, who is personally known by me to be the identical person whose name is affixed to the Development Agreement, and acknowledged the execution thereof to be his voluntary act and deed as such officer of said corporation.

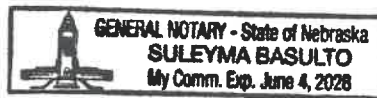


Notary Public

(My commission expires: June 4, 2028)

EXHIBIT "A"

LOT THREE (3) HIGHLAND PARK CHURCH ADDITION, LOTS ONE (1) AND TWO (2) HIGHLAND PARK CHURCH 2ND SECOND ADDITION ALL IN THE CITY OF COLUMBUS AND A TRACT OF LAND IN PART OF THE EAST HALF OF THE NORTHWEST QUARTER (E1/2, NW1/4) OF SECTION THIRTEEN (13), TOWNSHIP SEVENTEEN (17) NORTH, RANGE ONE (01) WEST OF THE 6TH P.M., PLATTE COUNTY NEBRASKA, AND MORE PARTICULARLY DESCRIBES AS FOLLOWS: COMMENCING AT THE SOUTHWEST CORNER LOT 2 HIGHLAND PARK CHURCH 2ND ADDITION TO THE CITY OF COLUMBUS, PLATTE COUNTY; THENCE ON AN ASSUMED BEARING OF S88°25'13"W A DISTANCE OF 30.03 FEET TO THE POINT OF BEGINNING; THENCE S88°24'52"W, A DISTANCE OF 29.97 FEET; THENCE N01°49'10"W A DISTANCE OF 199.35 FEET TO A POINT ON THE SOUTH RIGHT OF WAY LINE OF 36TH STREET AND ALSO BEING ON THE SOUTH LINE OF LOST CREEK PROFESSIONAL PLAZA ADDITION; THENCE N88°16'03"E, ON SAID SOUTH LINE OF LOST CREEK PROFESSIONAL PLAZA ADDITION, A DISTANCE OF 29.99 FEET; THENCE S01°48'43"E, A DISTANCE OF 199.43 FEET TO THE POINT OF BEGINNING CONTAINING 0.14 ACRES MORE OR LESS;

To be replatted as Lots One (1), Two (2), Three (3) and Four (4), North Creek Subdivision to the City of Columbus, Platte County, Nebraska

EXHIBIT "A"


ATTACH LEGAL FOR NORTH CREEK SUBDIVISION

LOT THREE (3) HIGHLAND PARK CHURCH ADDITION, LOTS ONE (1) AND TWO (2) HIGHLAND PARK CHURCH 2ND SECOND ADDITION ALL IN THE CITY OF COLUMBUS AND A TRACT OF LAND IN PART OF THE EAST HALF OF THE NORTHWEST QUARTER (E1/2, NW1/4) OF SECTION THIRTEEN (13), TOWNSHIP SEVENTEEN (17) NORTH, RANGE ONE (01) WEST OF THE 6TH P.M., PLATTE COUNTY NEBRASKA, AND MORE PARTICULARLY DESCRIBES AS FOLLOWS: COMMENCING AT THE SOUTHWEST CORNER LOT 2 HIGHLAND PARK CHURCH 2ND ADDITION TO THE CITY OF COLUMBUS, PLATTE COUNTY; THENCE ON AN ASSUMED BEARING OF S88°25'13"W A DISTANCE OF 30.03 FEET TO THE POINT OF BEGINNING; THENCE S88°24'52"W, A DISTANCE OF 29.97 FEET; THENCE N01°49'10"W A DISTANCE OF 199.35 FEET TO A POINT ON THE SOUTH RIGHT OF WAY LINE OF 36TH STREET AND ALSO BEING ON THE SOUTH LINE OF LOST CREEK PROFESSIONAL PLAZA ADDITION; THENCE N88°16'03"E, ON SAID SOUTH LINE OF LOST CREEK PROFESSIONAL PLAZA ADDITION, A DISTANCE OF 29.99 FEET; THENCE S01°48'43"E, A DISTANCE OF 199.43 FEET TO THE POINT OF BEGINNING CONTAINING 0.14 ACRES MORE OR LESS;

LEGAL DESCRIPTION
A SUBDIVISION OF ALL OF LOT 3, HIGHLAND PARK CHURCH ADDITION AND ALL OF LOTS 1 AND 2, HIGHLAND PARK CHURCH 2ND ADDITION, ALL TO THE CITY OF COLUMBUS, PLATTE COUNTY, NEBRASKA. SAID TRACT CONTAINS A CALCULATED AREA OF 494,861.26 SQUARE FEET OR 11.360 ACRES MORE OR LESS.
AND
A TRACT IN PART OF THE EAST HALF OF THE NORTHWEST QUARTER (E1/2, NW1/4) OF SECTION THIRTEEN (13), TOWNSHIP SEVENTEEN (17) NORTH, RANGE ONE (01) WEST OF THE 6TH P.M., PLATTE COUNTY, NEBRASKA, AND MORE PARTICULARLY DESCRIBED AS FOLLOWS:
COMMENCING AT THE SOUTHWEST CORNER LOT 2, HIGHLAND PARK CHURCH 2ND ADDITION, TO THE CITY OF COLUMBUS, PLATTE COUNTY, NEBRASKA; THENCE ON AN ASSUMED BEARING OF S88°25'13"W A DISTANCE OF 30.03 FEET TO THE POINT OF BEGINNING; THENCE S88°24'52"W A DISTANCE OF 29.97 FEET; THENCE N01°49'10"W A DISTANCE OF 199.35 FEET TO A POINT ON THE SOUTH RIGHT OF WAY LINE OF 36TH STREET AND ALSO BEING ON THE SOUTH LINE OF LOST CREEK PROFESSIONAL PLAZA ADDITION; THENCE N88°16'03"E, ON SAID SOUTH LINE OF LOST CREEK PROFESSIONAL PLAZA ADDITION, A DISTANCE OF 29.99 FEET; THENCE S01°48'43"E A DISTANCE OF 199.43 FEET TO THE POINT OF BEGINNING. SAID TRACT CONTAINS A CALCULATED AREA OF 5,977.99 SQUARE FEET OR 0.137 ACRES MORE OR LESS.

I HEREBY CERTIFY THAT ON JULY 9, 2025, I, JAI JASON ANDRIST, A NEBRASKA PROFESSIONAL LAND SURVEYOR NO. 630, DULY LICENSED UNDER THE LAND SURVEYOR'S REGULATION ACT, DO HEREBY STATE THAT I HAVE PERFORMED A SURVEY OF THE LAND DEPICTED ON THE ACCOMPANYING PLAT; THAT SAID PLAT IS A TRUE DELINEATION OF SAID SURVEY PERFORMED PERSONALLY OR UNDER MY DIRECT SUPERVISION; THAT SAID SURVEY WAS MADE WITH REFERENCE TO KNOWN AND RECORDED MONUMENTS MARKED AS SHOWN, AND TO THE BEST OF MY KNOWLEDGE AND BELIEF IS TRUE, CORRECT AND IN ACCORDANCE WITH THE LAND SURVEYOR'S REGULATION ACT IN EFFECT AT THE TIME OF THIS SURVEY.

LOCATION MAP
SEC. 13, T17N, R1W
NOT TO SCALE

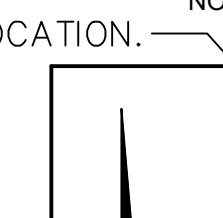
TE LOCATION. 

DEVELOPER
INNATE CONCEPTS
PO BOX 2006
GRAND ISLAND, NE 68802
CONTACT: ANDREW TOUPIN
(402) 306-2997
Construction@innateconcepts.com


HIGHLAND PARK EVANGELICAL FREE
CHURCH OF COLUMBUS, NEBRASKA
4115 38TH STREET
COLUMBUS, NEBRASKA 68601
CONTACT: BRIAN CHRISTENSEN
(402) 564-5853
info@highlandparkministries.org

NORTH CREEK SUBDIVISION FINAL PLAT	INNATE CONCEPTS COLUMBUS APARTMENTS	COLUMBUS, NEBRASKA	
		2025	
drawn by: _____ JMJ designed by: _____ OA project no.: _____ 024-06402 date: _____ 2025.05.29			
SHEET 1 of 3			

SHEET
1 of 3

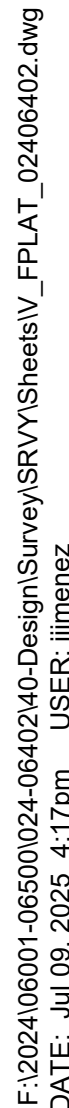


F:\2024\06001-06500\024-06402-40-Design\Survey\SRV\Y\Sheets\IV_FPLAT_02406402.dwg
DATE: Jul 09, 2025 4:23pm USER: jljenez

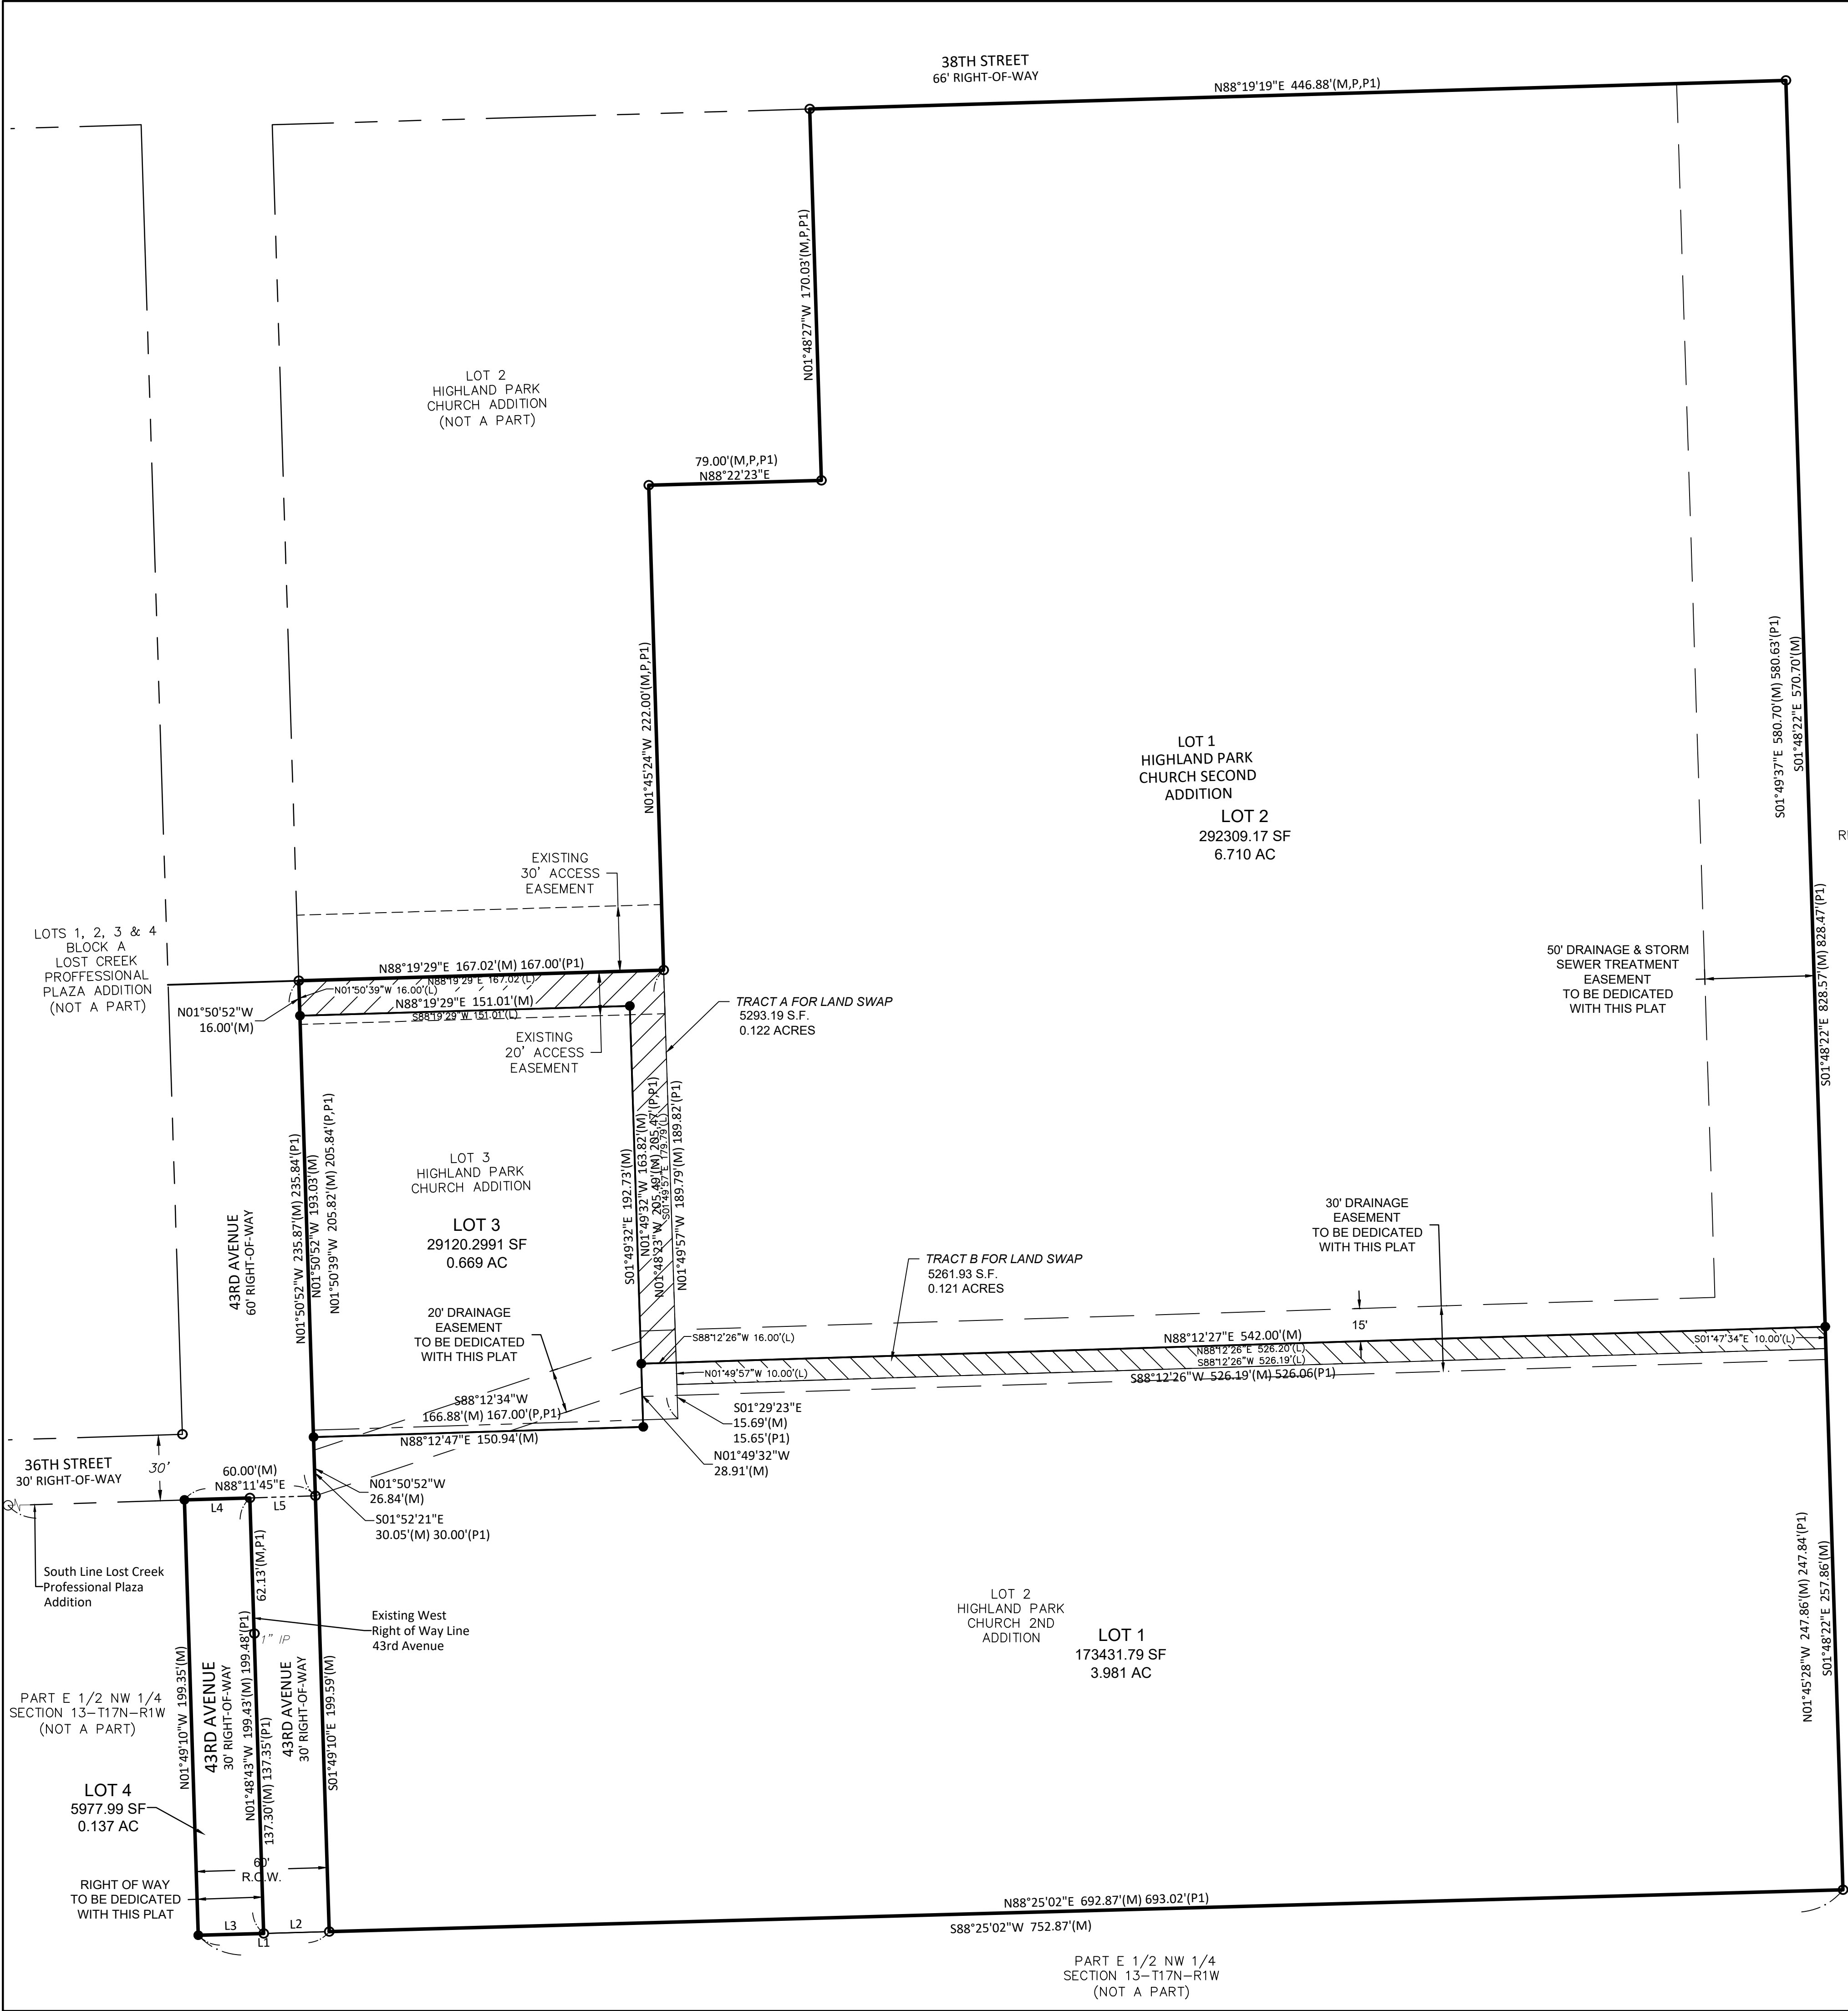

NORTH CREEK SUBDIVISION
A SUBDIVISION OF ALL OF LOT 3, HIGHLAND PARK CHURCH
ADDITION AND ALL OF LOTS 1 AND 2, HIGHLAND PARK
CHURCH 2ND ADDITION IN THE CITY OF COLUMBUS AND A
TRACT IN PART OF THE EAST 1/2 OF THE NORTHWEST 1/4
OF SECTION 13-T17N-R1W OF THE 6TH P.M.,
ALL IN PLATTE COUNTY, NEBRASKA
FINAL PLAT

LINE TABLE		
LINE ID	DIRECTION	LENGTH (FT)
L1	S88°25'02"W	60.00(M)
L2	S88°25'13"W	30.03(M) 30(P1)
L3	S88°24'52"W	29.97(M)
L4	N88°16'03"E	29.99(M)
L5	N88°07'28"E	30.01(M) 30(P1)

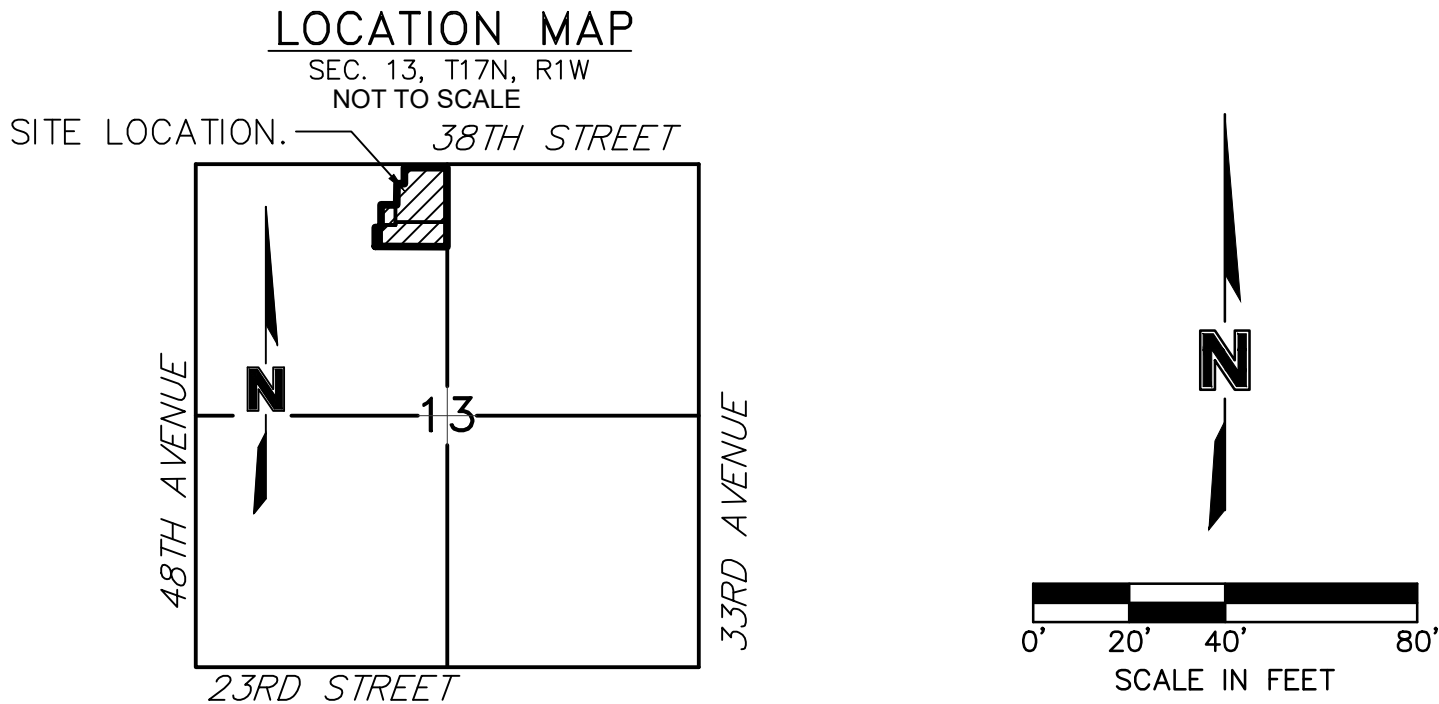

- LEGEND**
- FOUND CORNER (5/8" REBAR w/PSC 455 UNLESS NOTED)
 - SET CORNER (5/8" REBAR w/PSC 630)
 - NEW SUBDIVISION LINE
 - NEW PROPERTY LINE
 - - - EXISTING RIGHT OF WAY LINE
 - - - EXISTING PROPERTY LINE
 - - - EXISTING EASEMENT LINE
 - - - NEW EASEMENT LINE
 - M MEASURED DISTANCE
 - P PLATTED DISTANCE HIGHLAND PARK CHURCH ADDITION
 - P1 PLATTED DISTANCE HIGHLAND PARK CHURCH 2ND ADDITION
 - L MEASURED DISTANCE LAND SWAP

- LAND SWAP TRACT A AREA
- LAND SWAP TRACT B AREA

LAND SWAP
LEGAL DESCRIPTION TRACT A
A TRACT OF LAND COMPRISING OF PART OF LOT 3, HIGHLAND PARK CHURCH ADDITION, COLUMBUS, PLATTE COUNTY, NEBRASKA, AND MORE PARTICULARLY DESCRIBED AS FOLLOWS: COMMENCING AT THE NORTHWEST CORNER OF LOT 3, HIGHLAND PARK CHURCH ADDITION; THENCE ON AN ASSUMED BEARING OF N88°19'29"E ALONG THE NORTH LINE OF SAID LOT 3, A DISTANCE OF 167.02 FEET TO THE CORNER OF SAID LOT 3; THENCE S01°49'57"E ALONG THE EAST LINE OF SAID LOT 3, A DISTANCE OF 179.79 FEET; THENCE S88°12'26"W A DISTANCE OF 16.00 FEET; THENCE N01°49'57"W A DISTANCE OF 163.82 FEET; THENCE S88°19'29"W A DISTANCE OF 151.01 FEET TO A POINT ON THE WEST LINE OF SAID LOT 3; THENCE N01°50'39"W ALONG SAID WEST LINE, A DISTANCE OF 16.00 FEET TO THE POINT OF BEGINNING. SAID TRACT CONTAINS A CALCULATED AREA OF 5,293.19 SQUARE FEET OR 0.12 ACRES MORE OR LESS.

LEGAL DESCRIPTION TRACT B
A TRACT OF LAND COMPRISING OF PART OF LOT 1, HIGHLAND PARK CHURCH 2ND ADDITION, COLUMBUS, PLATTE COUNTY, NEBRASKA, AND MORE PARTICULARLY DESCRIBED AS FOLLOWS: COMMENCING AT THE SOUTHWEST CORNER OF LOT 1, HIGHLAND PARK CHURCH 2ND ADDITION; THENCE ON AN ASSUMED BEARING OF N88°12'26"E A DISTANCE OF 526.20 FEET; THENCE S01°47'34"E A DISTANCE OF 10.00 FEET; THENCE S88°12'26"W A DISTANCE OF 526.19 FEET; THENCE N01°49'57"W A DISTANCE OF 10.00 FEET TO THE POINT OF BEGINNING. SAID TRACT CONTAINS A CALCULATED AREA OF 5,261.93 SQUARE FEET OR 0.12 ACRES MORE OR LESS.

201 East 2nd Street
Grand Island, NE 68801

olsson.com
TEL 308.384.8750
FAX 308.384.8752

BY	
DESCRIPTION	
DATE	
REV. NO.	
REVISIONS	

NORTH CREEK SUBDIVISION
FINAL PLAT

INNATE CONCEPTS
COLUMBUS APARTMENTS

COLUMBUS, NEBRASKA

drawn by: JML
designed by: OA
project no.: 024-06402
date: 2025.05.29

SHEET
2 of 3

olson®

EL 308.384.8750
AX 308.384.8752

THIS FINAL PLAT OF NORTH CREEK SUBDIVISION, A SUBD. OF ALL OF LOT 3, HIGHLAND PARK CHURCH ADDITION AND ALL OF LOTS 1 AND 2, HIGHLAND PARK CHURCH SECOND ADDITION IN THE CITY OF COLUMBUS AND A TRACT IN PART OF THE EAST 1/2 OF THE NORTHWEST 1/4 OF SECTION 13-17N-R1W OF THE 6TH P.M., ALL IN PLATTE COUNTY, NEBRASKA, APPROVED BY THE CITY OF COLUMBUS

CHAIRMAN

STATE OF NEBRASKA
COUNTY OF PLATTE SS
CITY OF COLUMBUS

MAYOR CITY OF COLUMBUS

STATE OF NEBRASKA
COUNTY OF PLATTE SS
CITY OF COLUMBUS


SUPERINTENDENT

SCOTT RIEF, MEMBER
RIEF DEVELOPMENT, L.L.C.

STATE OF NEBRASKA
COUNTY OF PLATTE

 GENERAL NOTARY - State of Nebraska
RENEE E. STREBLOW
My Comm. Exp. September 5, 2026

STATE OF NEBRASKA
COUNTY OF Hall SS

 GENERAL NOTARY - State of Nebraska
VICKI J. BURT
My Comm. Exp. Nov 19, 2020

[illegible]

NORTH CREEK SUBDIVISION
FINAL PLAT

INMATE COUNCIL TO COLUMBUS APARTMENTS

COLUMBUS, NEBRASKA

Drawn by: JMJ
Designed by: QA
Project no.: 024-06402
Date: 2025.05.29

SHEET
3 of 3

4. 2025-2026 Capital Improvement Plan.

2026 Capital Improvement Plan											
		Requested 2026 Budget	2026 Budget Funding Source				2027 Budget	2028 Budget	2029 Budget	2030 Budget	
			1% Sales Tax	1/2% Sales Tax	HWY & FFPP	OTHER	Total				
General	City Hall Bond Payment	552,550	552,550				552,550	551,150	553,850	551,100	553,050
	FEMA Regional Hazard Mitigation HMGP Grant	200,000	50,000			150,000	200,000	100,000	50,000		
	Misc IT Expenses	70,000	70,000				70,000	70,000	70,000	70,000	70,000
	Eagle View/Pictometry Upgrade	20,000	20,000				20,000	20,000	20,000	20,000	20,000
	Downtown Business Improvement District Matching Funds	50,000	50,000				50,000				
Police	Body Worn Camera Downloading Station	15,000	15,000				15,000				
	Computers in Police Vehicles	280,000	280,000				280,000				
	Police Fleet Vehicle	80,000	80,000				80,000	84,800	89,888	95,280	101,000
	Police Fleet Vehicle	80,000	80,000				80,000	84,800	89,888	95,280	101,000
	Police Fleet Vehicle	80,000	80,000				80,000	84,800	89,888	95,280	101,000
	Police Admin Vehicle	25,000	25,000				25,000	25,000	25,000	25,000	25,000
Fire/Rescue	Lucas CPR Devices	80,000	80,000				80,000				
Library	Cameras	66,000				66,000	66,000				
	Makers Space Equipment	20,100				20,100	20,100				
Cemetery	Tool CAT Utility Vehicle	80,000	80,000				80,000				
Parks	Tree Planting/Tree Inventory	80,000				80,000	80,000				
	Repair Vandalism to Playsets	25,000	25,000				25,000				
	Agri Lime	30,000	30,000				30,000	25,000	25,000	25,000	25,000
	Irrigation System Conversion to Long Jump	35,000	11,667			23,333	35,000				
	Dog Park Fence Replacement	30,000	5,000			25,000	30,000				
Pawnee Plunge	Paint Lap Pool	45,000	45,000				45,000				
VanBerg	Roof Repair	35,000	35,000				35,000				
Quail Run	Five Deck Rough Mower	115,000	115,000				115,000				
Streets	Subdivision & Misc. Improvements	300,000	300,000				300,000	325,000	325,000	350,000	350,000
	City Wide Pavement Rehabilitation	2,000,000			2,000,000		2,000,000	3,000,000	3,000,000	3,500,000	3,500,000
	ADA Improvements & Services	60,000	60,000				60,000	65,000	70,000	75,000	80,000
	Hwy 30/23rd Street Reconstruction Paving	200,000				200,000	200,000				
	Fire Line/Sprinklers North Shed 1/2 Split	90,000	90,000				90,000				
	Levee Repairs	500,000	500,000				500,000				
	SS4A Safety Study	100,000	20,000			80,000	100,000				
	Loup River Bridge, Section 106, 100% reimbursement	150,000				150,000	150,000	500,000			
	Hwy 81/63rd Ave Traffic Signal Design (assessed)	200,000	200,000				200,000	50,000	2,000,000		
	Levee Piping Inspection/Repairs	125,000	125,000				125,000				
	Loup River Bridge, City Share	1,360,000			1,360,000		1,360,000	1,360,000	1,360,000	1,360,000	100,000
	SID #188 Shady Lake Road, 54th to Corp Limits (assessed)	300,000	300,000				300,000	2,800,000			
	5 Yard Dump Truck/Plow Ready Hook Up							130,000	130,000		
	3/4 Ton Pickup for Daily Use							60,000	60,000		
	Street Sweeper							350,000			
	Brine Tank						-	18,000			
		Push Plow					-		25,000		
		Motorgrader									360,000
Airport	Hangar 1328 Roof Repair	18,000	18,000				18,000				
	16' Toro Mower	146,000	146,000				146,000				
	Propane Radiant Heaters SRE Building	25,000	25,000				25,000				
	VASI Lighting System	425,000	239,000			186,000	425,000				
	Airport Lighting Project		-			-	-	250,000	1,100,000		
JCC	Tower/Radio Equipment Contingency	35,000				35,000	35,000				
	Radio Consoles						-		750,000		
Total Non-Discretionary		8,127,650	3,752,217	-	3,360,000	1,015,433	8,127,650				

DISCRETIONARY			carryover	new				
	Downtown Railroad Beautification/Quiet Zone	150,000	150,000		150,000			
	Sertomaland Playground Repairs	500,000	250,000	250,000	500,000			
	Cemetery Maintenance Shop Addition	100,000	100,000		100,000			
Police	10 Radar Units	30,000	30,000		30,000			
Police	K9 Replacement Dog	35,000	25,500	9,500	35,000			
Fire/Rescue	Fire Engine	940,000	470,000		470,000	470,000		
Police	40 Patrol Rifles	40,000	40,000		40,000			
Parks	Centennial Park Splash Pad-Grant Denied	600,000			-			
Fire/Rescue	Ladder Truck	2,150,000	1,075,000		1,075,000	1,075,000		
	Downtown Improvements	125,000	125,000		125,000	125,000	125,000	125,000
Parks	Gerrard Park Central Restroom/Concession Construction	1,200,000			-			
General	Housing Study	25,000	25,000		25,000			
	8 St & 12 Ave Intersection Design & ROW Assessment	1,000,000	310,000	525,000	835,000			
Library	Computers for Patron Lab	33,500	33,500		33,500			
Streets	Ventrax Mower for Islands and Steep Banks	33,000	33,000		33,000			
Parks	Memorial Stadium - Phase 1 - Burger Bash Area	600,000			-			
Parks	Armor Coat Wilderness	90,000			-			
Fire/Rescue	Equipment for the Engine & Ladder	250,000	200,000		200,000			
Streets	Dump Truck w/ Brine Sys & Snow Plow	330,000	330,000		330,000			
Parks	Gerrard/Centennial Park Ballfield Light Conversion	500,000			-			
Parks	Track/Long Jump Resurfacing	196,000			-			
Parks	Centennial Park Court Resurfacing (Pickleball, Tennis, Baske	49,500	49,500		49,500			
Parks	Master Trail	500,000		350,000	350,000			
Cemetery	Chain Link Fence on South side of Columbus Cemetery	45,000			-			
Streets	Loader	200,000			-			
Streets	Lost Creek Pkwy & 10th Ave Street Lighting	400,000			-			
	SS4A Safety Study Implementation Projects	500,000			-	2,500,000		
Parks	Mule/Gator use at Gerrard & Memorial Stadium	30,000			-			
AC	Filter & Pump Replacement	210,000			-			
Quail Run	Quail Run Expansion & Renovation of Clubhouse	2,000,000			-			
Parks	Legion Field Fence Replacement	100,000			-			
VanBerg	Fairway Blower	15,000			-			
Quail Run	Beverage Cart	15,000			-			
Aquatic Center	Locker Room Design	50,000			-			
Quail Run	Motorized Sand Trap Rake	35,000			-			
	42nd Street Connection to Roundabout Design/Development	2,000,000		800,000	800,000			
New Discretionary Subtotal:		15,077,000			-			
Total:			6,998,717		3,885,000	2,424,933	13,308,650	
Target:			\$7,000,000		3,885,000			
Remaining:			\$1,283		\$0			

ENTERPRISE FUNDS										
	CCTV Unit	335,000		335,000	335,000					
	College Lift Force Main	100,000		100,000	100,000					
	100 KW Generator	80,000		80,000	80,000					
	23rd Street Reconstruction	200,000		200,000	200,000	400,000				
	Lift Station Renovation LS #15 Westbrook	375,000		375,000	375,000					
	System CIP Lining	175,000		175,000	175,000	175,000	175,000	175,000	175,000	
	Design 25th St & 35th Ave Lift Station repairs	550,000		550,000	550,000					
	College Lift Renovation				-	600,000				
	Vac Truck					750,000				
	Country Club Shores Renovation						600,000			
	Country Mobile Villa Renovation							300,000		
	Total for Wastewater Collection	1,815,000		-	-	-	1,815,000	1,815,000		
						1,925,000	775,000	475,000	175,000	
	1/2 Ton Pickup	50,000		50,000	50,000					
	Digester Blower Rebuild				-	12,000				
	Truck Mounted Spreader				-	185,000				
	SCADA Upgrade				-		75,000			
	Sand Blast & Repaint South 2 Final Clarifiers				-		80,000			
	Replace UV Bulbs				-		27,000			
	Sand Blast & Repaint North 2 Final Clarifiers				-			80,000		
	Bioset Mixer Tub				-			40,000		
	Total for Wastewater Treatment	50,000		-	-	-	50,000	50,000		
						197,000	182,000	120,000	-	
	Scada System Upgrade	325,000		325,000	325,000					
	New Gate Controller	14,000		14,000	14,000					
	Fire Protection 1/2	90,000		90,000	90,000					
	System Improvements	150,000		150,000	150,000					
	North Well #20	3,200,000		3,200,000	3,200,000					
	23rd Street Reconstruction Water	325,000		325,000	325,000					
	South WTP Manganeese Greensand Filter				-	11,967,000				
	WWTF & Residential Development Loop				-	750,000				
	New Well/New Well Field Area						3,483,000			
	New Northwest Elevated Water Storage Tank							7,670,000		
	North WTP Manganese Greensand Filter				-				34,096,000	
	Total for Water	4,104,000		-	-	-	4,104,000	4,104,000		
						12,717,000	3,483,000	-	7,670,000	34,096,000
	Storm Water & Flood Evaluation and Improvements	125,000		125,000	125,000	125,000	125,000	150,000	150,000	
	STF Bank Design and Construction	500,000		500,000	500,000					
	Trunk Line Storm Sewer Cleaning	50,000		50,000	50,000	50,000	50,000	60,000	60,000	
	Total for Stormwater Utility	675,000		-	-	-	675,000	675,000		
						125,000	125,000	150,000	150,000	
	Packer Tires	32,000		32,000	32,000					
	Loader Bucket & Grapple	23,000		23,000	23,000					
	Update Fuel System	20,000		20,000	20,000					
	Update Camera System	50,000		50,000	50,000					
	2 Trailers	245,000		245,000	245,000	245,000				
	Semi					170,000				
	Tipping Floor Replacement						160,000			
	Extend Grass Pad						75,000			
	Burn Box						195,000			
	Case Loader							225,000		
	Replace Push Packer								250,000	
	Transfer Station	370,000		-	-	-	370,000	370,000		
						415,000	430,000	225,000	250,000	

5. Building report for June 2025.



City of Columbus

Building Department

Phone: 402-562-4236 Email: CommDevPermits@columbusne.us
www.columbusne.us

June Building Report Comments

For the Residential area, permits were issued for five single-family homes and one two-unit townhome, as well as various residential alterations and additions. Additionally, permits were granted for nine decks, twenty-five fences, and four accessory structures in June.

On the Commercial side, permits have been issued for an alteration at 1255 26th Ave, an alteration at 122 E 24th street, an alteration at 4500 63rd street, an alteration at 3005 19th street, and an alteration at 1611 23rd street.

Plan reviews are currently underway for an 84-unit apartment complex, the Meadow Ridge Properties building, Chrome & Steel remodel, Roselawn Addition, Walmart alteration, B-D West remodel, Charity Storage, Wet Mill building (ADM), CPS renovation of the Admin Building, and a couple wireless tower projects.

Andy Woehrer

Chief Building and Code Official
City of Columbus

City of Columbus

Building Department Monthly Report

07/01/2025

June 2025 2024

	June 2025			June 2024		
	Count	Permit Fees	Value	Count	Permit Fees	Value
Accessory Structure	4	\$438.36	\$70180.00	6	\$744.55	\$118680.00
Com Addition	0	\$0.00	\$0.00	1	\$220.00	\$30000.00
Com Alteration	5	\$1336.78	\$222050.97	3	\$1389.26	\$322000.00
Com New Construction	0	\$0.00	\$0.00	2	\$2950.26	\$880120.00
Com Plumbing	3	\$341.00	\$335000.00	1	\$27.00	\$4000.00
Deck	9	\$565.79	\$62850.00	4	\$272.99	\$31800.00
Demolition	2	\$0.00	\$2.00	1	\$32.00	\$2500.00
Egress Window	3	\$121.23	\$10000.00	2	\$88.70	\$8000.00
Fence	25	\$800.00	\$114113.41	24	\$768.00	\$91800.00
Gas line	0	\$0.00	\$0.00	2	\$64.00	\$4000.00
Res Addition	1	\$452.65	\$87840.00	0	\$0.00	\$0.00
Res Addition Work	0	\$0.00	\$0.00	0	\$0.00	\$0.00
Res Alteration	3	\$462.40	\$66807.53	6	\$657.85	\$89799.28
Res New Construction	7	\$6966.75	\$2120540.00	2	\$2698.36	\$922670.00
Res Plumbing	13	\$1011.00	\$174500.00	13	\$1157.00	\$821200.00
Res Pool	1	\$292.40	\$50000.00	2	\$170.65	\$20350.00
Signs	1	\$67.00	\$23000.00	5	\$185.00	\$181300.00
Sprinklers	12	\$264.00	\$57203.00	8	\$176.00	\$36757.00
Temporary Access	0	\$0.00	\$0.00	0	\$0.00	\$0.00
Water Softner/RC	0	\$0.00	\$0.00	1	\$82.00	\$650.00
Wireless TeleCom	0	\$0.00	\$0.00	1	\$101.00	\$15000.00
Wireless Tower	0	\$0.00	\$0.00	0	\$0.00	\$0.00
YEAR TOTAL	89	\$13119.36	\$3394086.91	84	\$11784.62	\$3580626.28

Population: All Records
 Permit.DateIssued Between 6/1/2024 12:00:00 AM
 AND 6/30/2025 11:59:59 PM

6. Selection of Nominating Committee for chair and vice chair.

7. Adjournment.